





front elevation

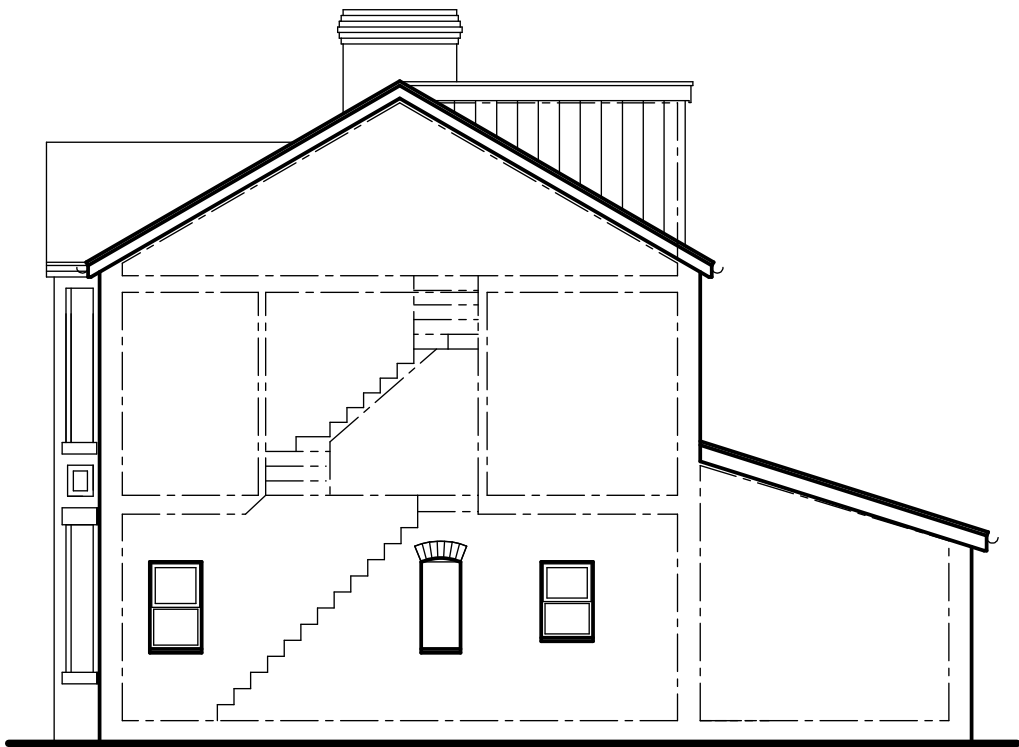

side elevation




rear elevation

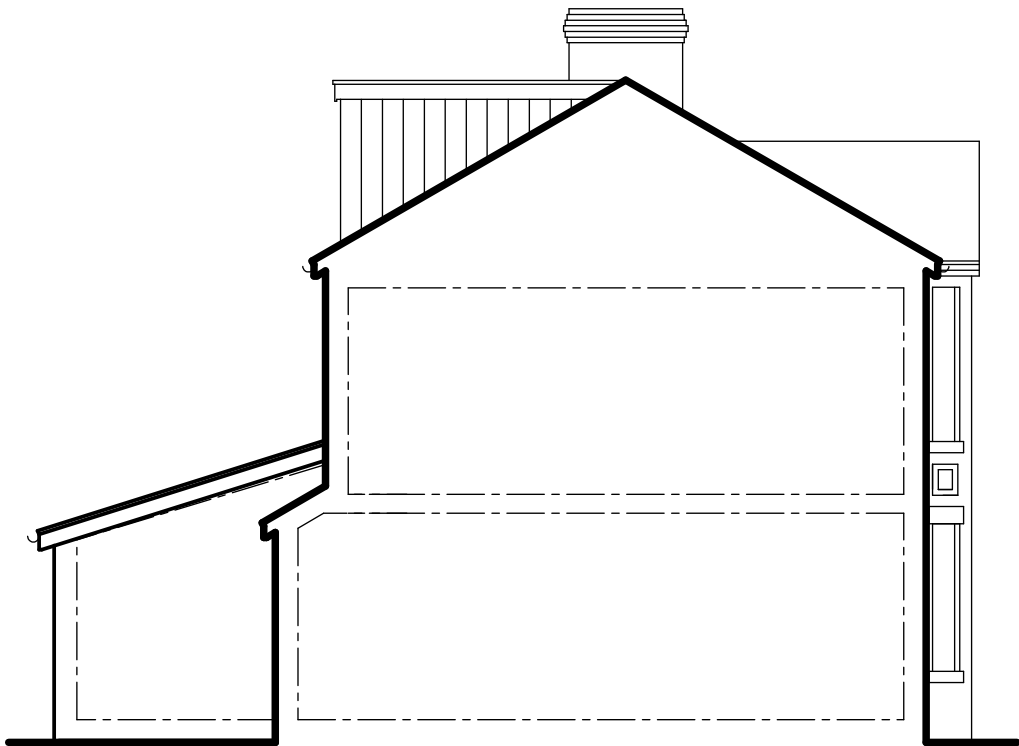

side elevation

- Materials to first floor extension:
1. Dormer walls/cheeks: zinc finish.
 2. Windows: uPVC to match existing.
 3. Doors: uPVC to match existing.
 4. Roof: Epdm waterproof covering.
 5. Facias, soffits and gutters: To match existing.
 6. Obscure glazing to En-Suite.

 

scale 1:100

Revision	Date	Details

Only Planning Officers may scale from this drawing.
 All dimensions must be checked and verified before preparing production drawings or commencing works.
 This drawing and its design is copyright and may not be reproduced in any form whatsoever without prior express written consent.

clear Architectural Services
 Mark Herring, Clear Architectural Services, 50 Rectory Street, Middleton, Manchester. M24 5TY.
 T. 0161 653 7128 M. 07968 748606 E. mark@clear-architecture.co.uk W. www.clear-architecture.co.uk



Date	May 2025.	Drawn	MLH.	Client	Mr. and Mrs. Martin.	Drawing title	Proposed Elevations. PLANNING.
Scale	1:100 at A3.	Checked	MLH.	Job title	18 Central Avenue, Levenshulme, Manchester. M19 2EN.	Drawing No.	CM370 PL 02b.