





Note:
Do Not Scale from this drawing.
Dimensions are to be checked on site.
If in doubt please ask.

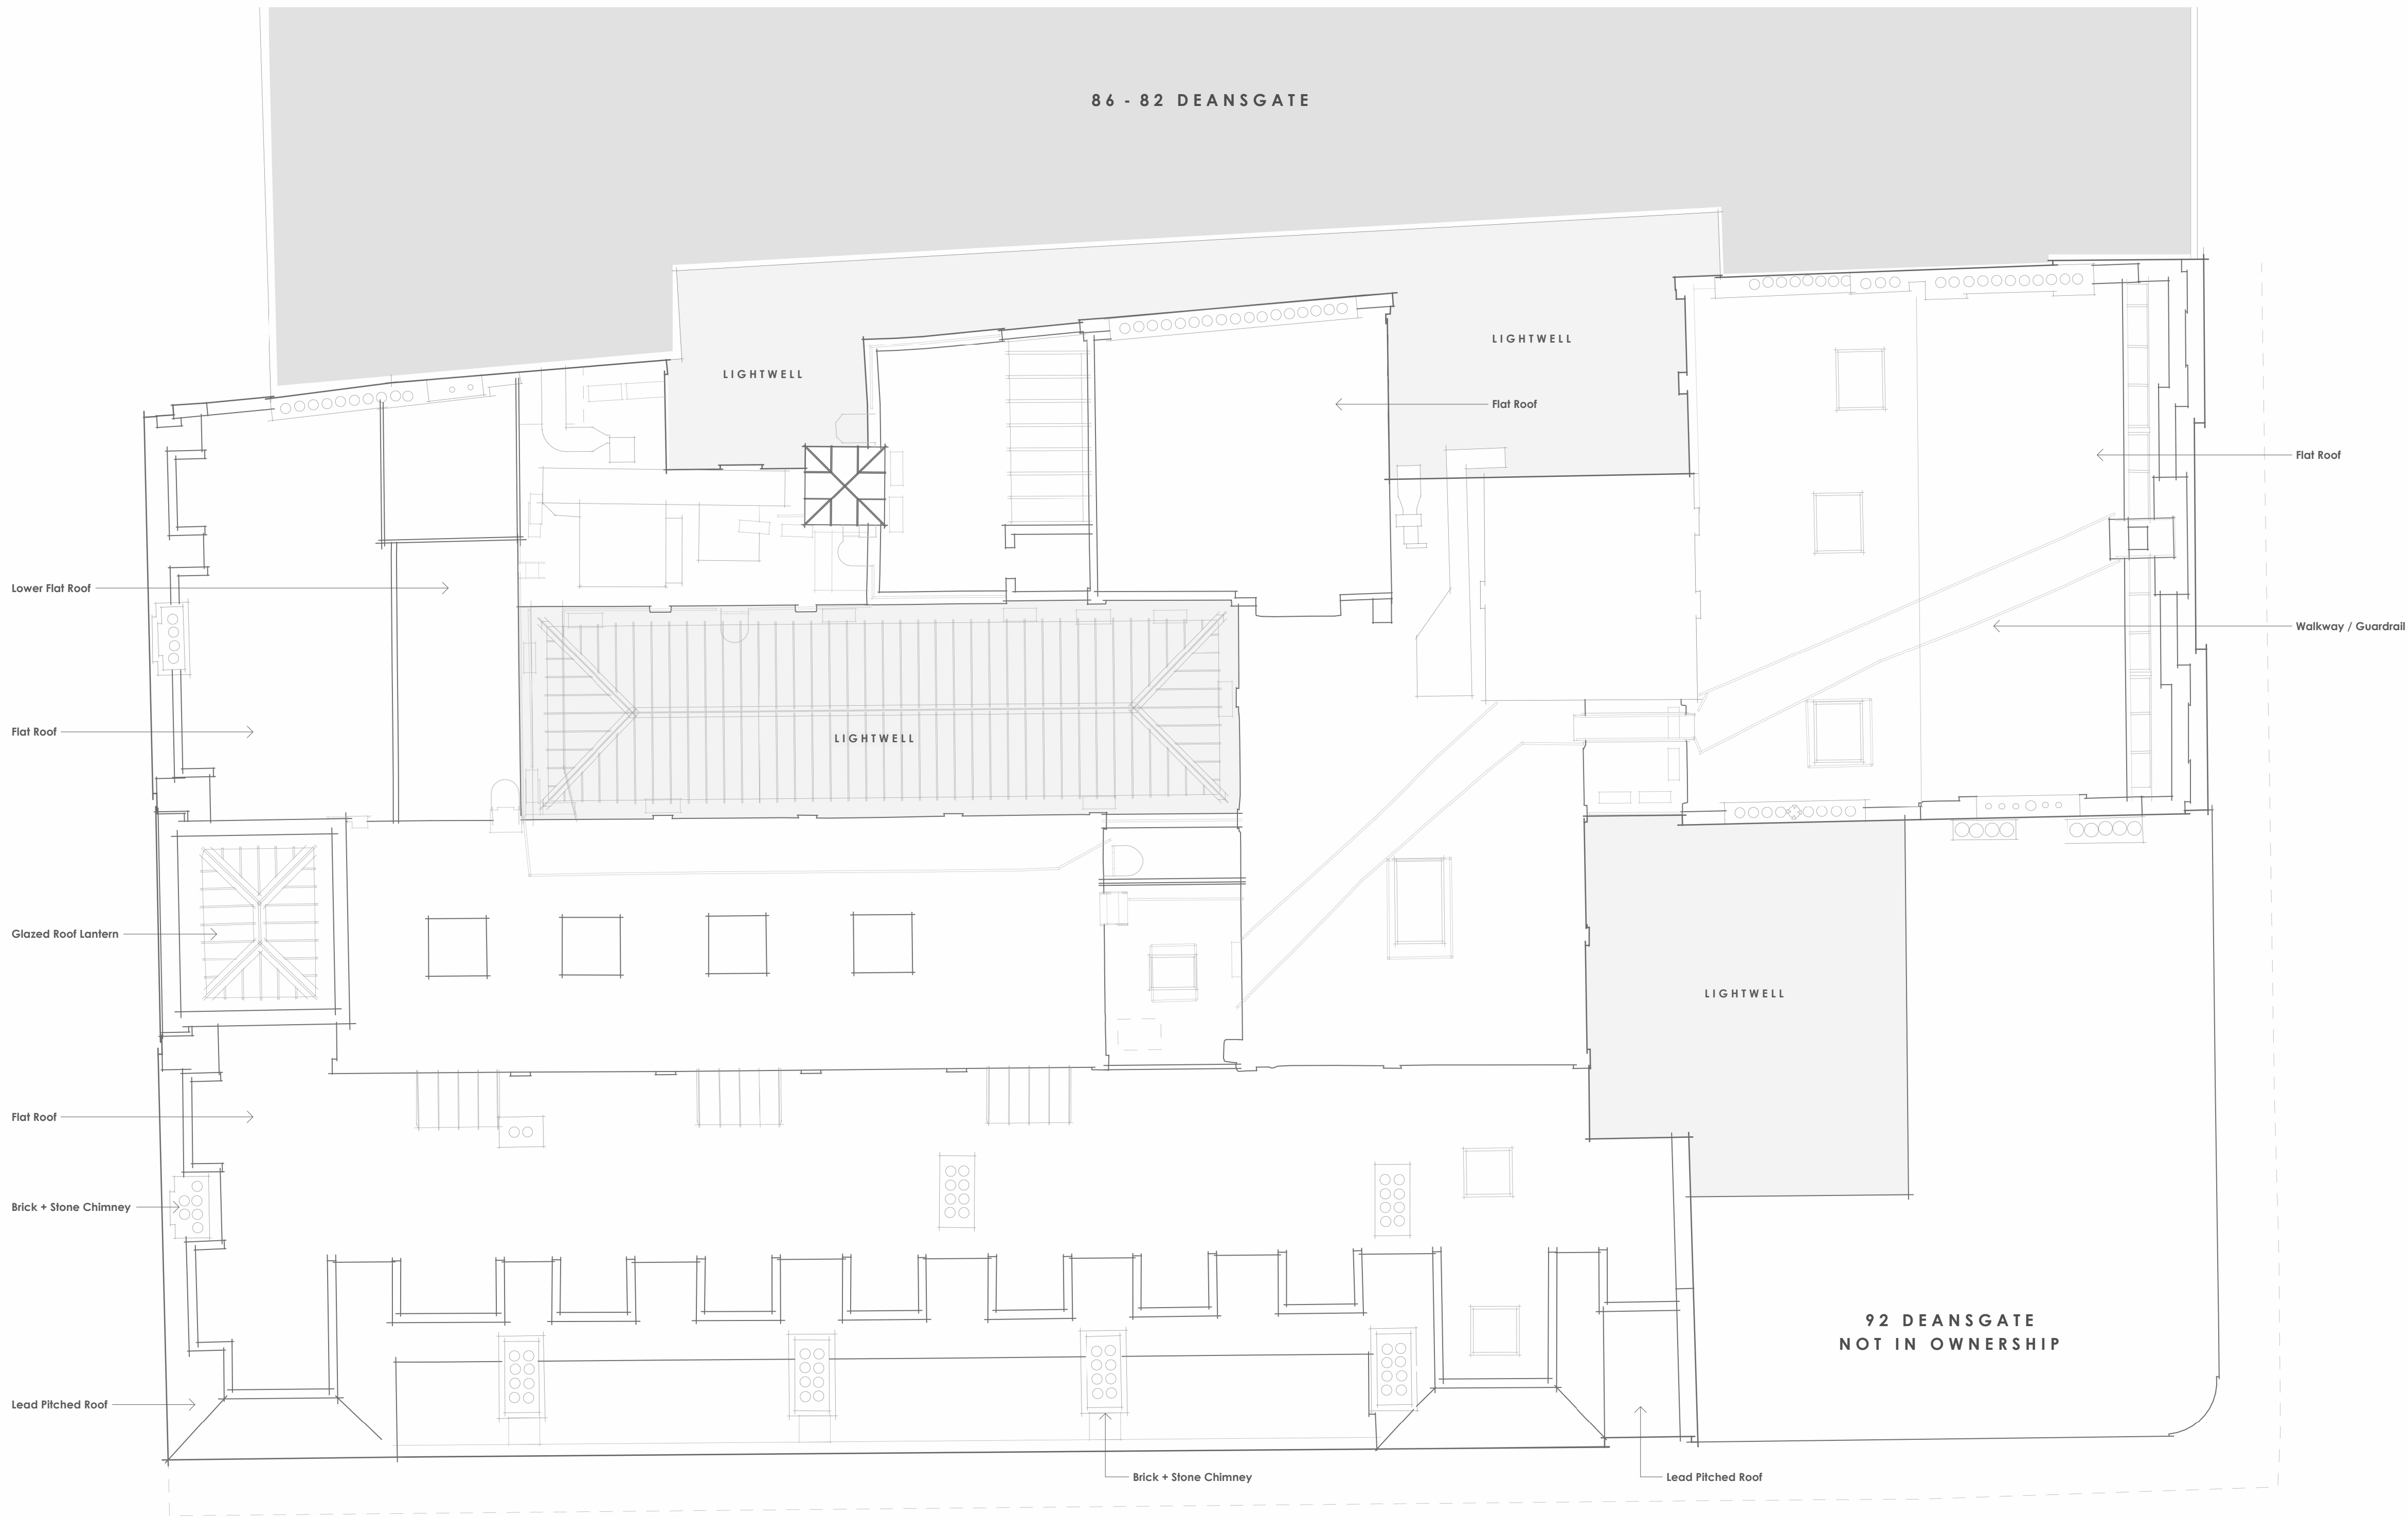

Existing Roof Plan

1 : 100

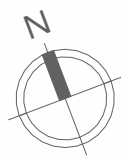

1 0 1 2 3 4 5 m
SCALE 1: 100

P01 18.09.25 DA Planning Issue

Rev	Date	Intis	Details
-----	------	-------	---------

© The moral rights of the author are hereby asserted.
This drawing and design is the sole property of Buttress Ltd and must not be reproduced without permission.
Buttress Ltd is Registered in England and Wales: 536373

Buttress

Manchester

41 Bengal Street
Manchester
M4 6AF

0161 236 3303

www.buttress.net

Leeds

Clockwise, Yorkshire House
Greek Street, Leeds
LS1 5SH

0113 539 7965

Certified



Corporation

Project Title 90 Deansgate

Client Criterion Capital

Location Manchester

Drawing ref Existing Roof Plan

Date	24.03.25	Scale	1 : 100
-------------	----------	--------------	---------

Checker	TW	Size	A1
----------------	----	-------------	----

Job No:	10036	Status	S2
----------------	--------------	---------------	-----------

Project	Origin	Volume	Level	Type	Role	Number	Rev.
---------	--------	--------	-------	------	------	--------	------

10036-BUT-XX-06-DR-A-01007-P01							
--------------------------------	--	--	--	--	--	--	--