


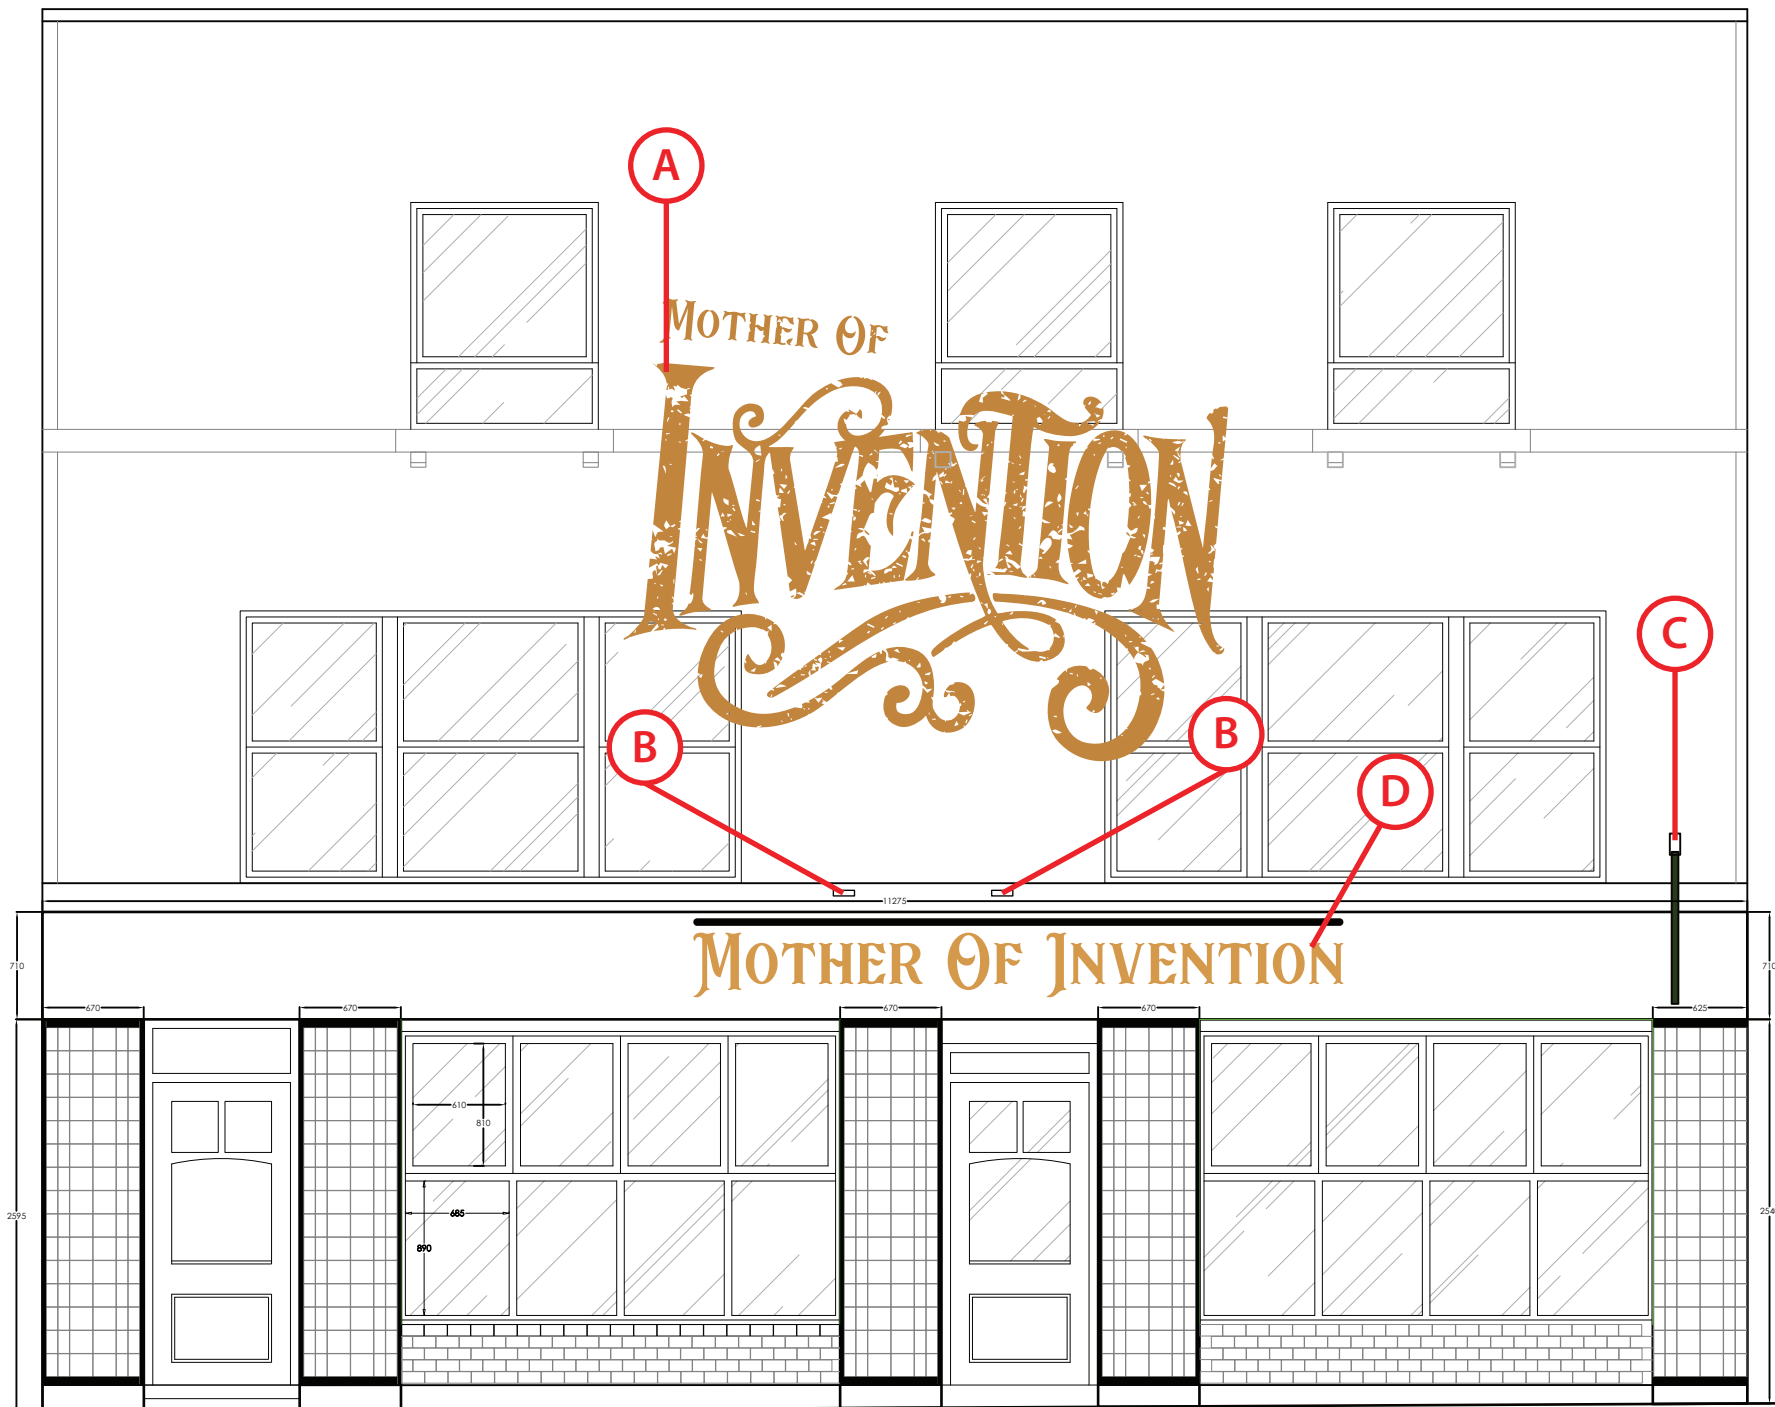

NORTH EAST ELEVATION AS PROPOSED 1:50

FRONT ELEVATION - TILING DETAIL 1:20



Project: Mother Of Invention,
Manchester
Drawn By: K.D
Drawing No: CSI 224 I

Date: 23/10/2025
Revision: E

Front Proposed Elevation
1:50 @ A3

