


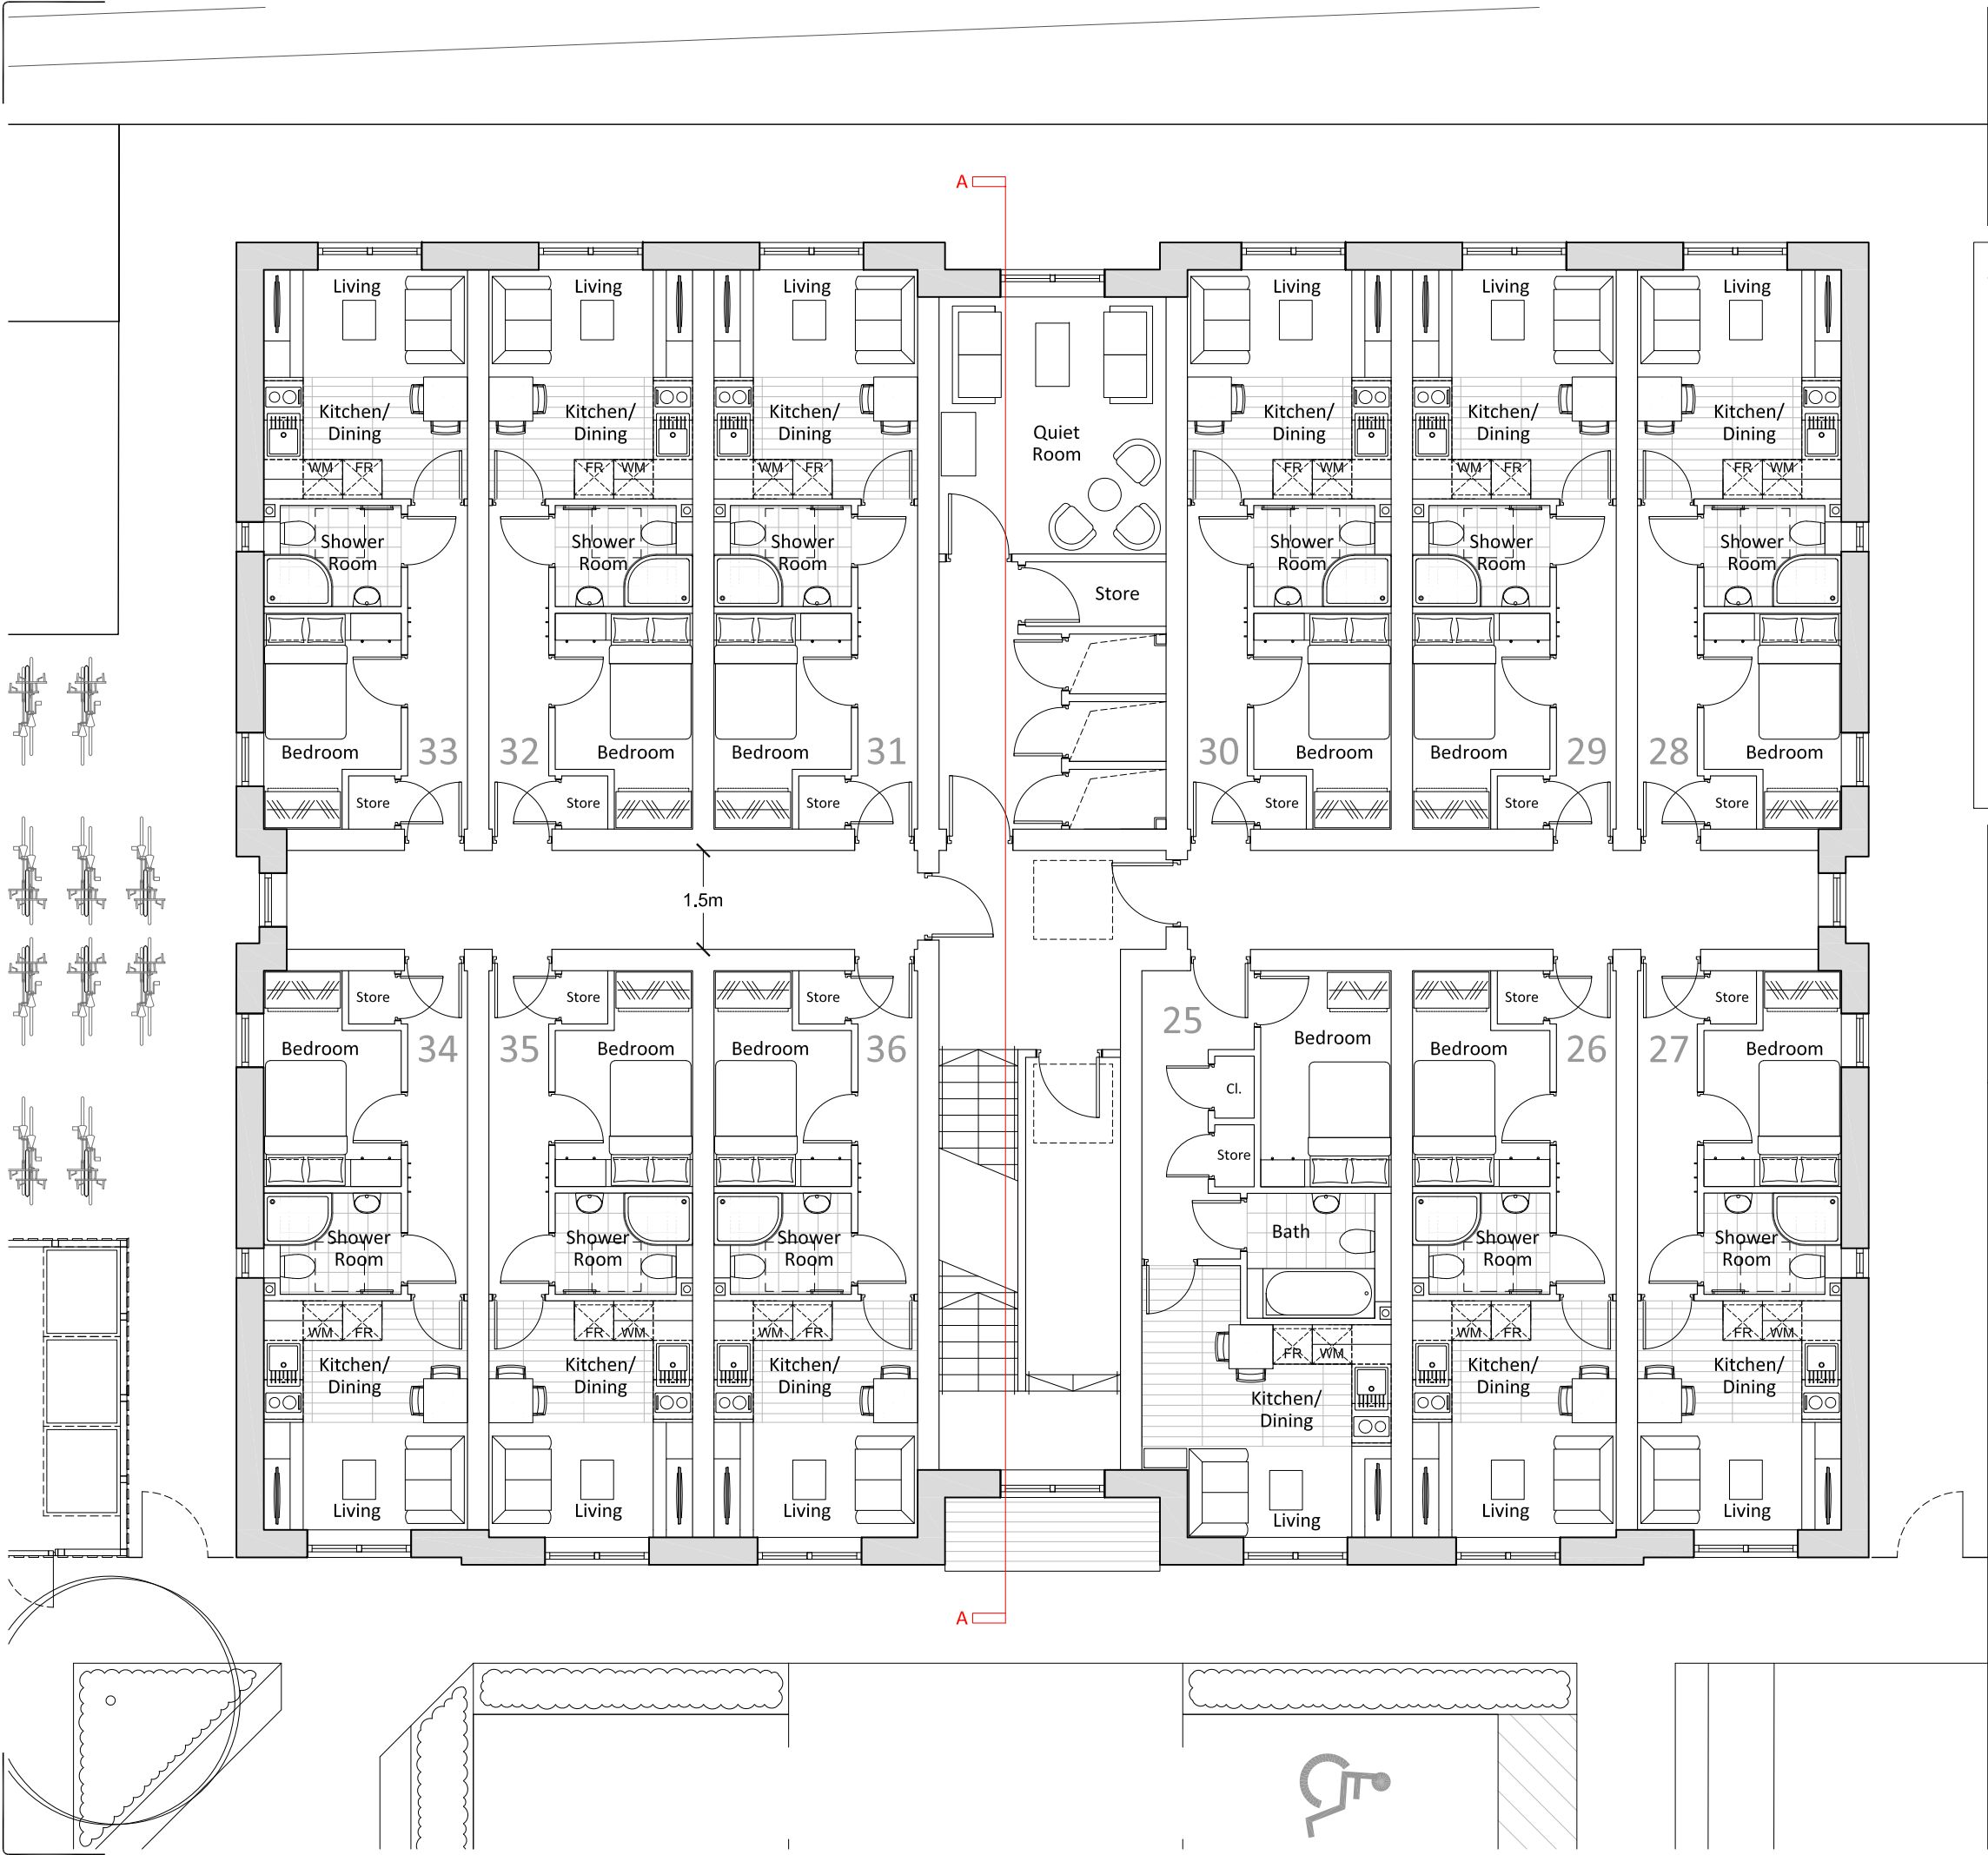


AREA/ACCOMMDATION SCHEDULE

Proposed Second Floor

- Apartment 25 @ 32.00 m² / 345 ft²
- Apartment 26 @ 26.75 m² / 288 ft²
- Apartment 27 @ 26.40 m² / 284 ft²
- Apartment 28 @ 26.40 m² / 284 ft²
- Apartment 29 @ 26.40 m² / 284 ft²
- Apartment 30 @ 26.40 m² / 284 ft²
- Apartment 31 @ 26.40 m² / 284 ft²
- Apartment 32 @ 26.40 m² / 284 ft²
- Apartment 33 @ 26.40 m² / 284 ft²
- Apartment 34 @ 26.40 m² / 284 ft²
- Apartment 35 @ 26.75 m² / 288 ft²
- Apartment 36 @ 26.75 m² / 288 ft²
- Quiet Room
- Store

GIA = 455.17 m² / 4,899 ft² (approx.)
NIA = 336.95 m² / 3,627 ft² (approx.)
(includes Quiet Room)

Note:
All areas shown are approximate and
subject to technical design.

 

Notes

Figured dimensions are to be used in all case.
Dimensions should not be scaled from drawing unless for planning
application purposes.

Land Registry and ownership boundaries are produced by Studio
KMA using all reasonable endeavors. Studio KMA cannot be held
responsible for scale discrepancies in plans supplied by others.

Any discrepancies in dimensions should be clarified with the Architect
at the address below prior to commencement of the works.

No deviation from this drawing will be permitted without the prior
written consent of the Architect.

This drawing is to be read in conjunction with all the relevant
Mechanical and Electrical drawings.

This drawing is to be read in conjunction with the relevant Structural
Engineer's drawings, structural calculations and recommendations.


This drawing is to be read in conjunction with the relevant Fire Safety
Strategy drawings.

Please note that the use of any quantification data is done so at the
users own risk.

This drawing is the copyright of Studio KMA and to be returned to the
Architect on completion of the contract. The drawing should not be
reproduced without the written permission of Studio KMA.

Revision Notes

Rev	Date	Revision Description	Drawn	Checked
P4	15.10.25	General amendment	CTW	AT
P3	08.09.25	External amenity space removed	CTW	AT
P2	05.09.25	General amendment	CTW	AT
P1	30.07.25	Initial Issue	RH	AT

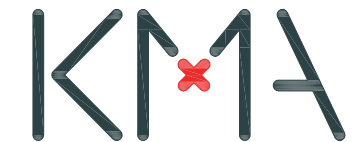

Project Name

Gorton
Centrepont

Drawing Title

Proposed
Second Floor Plan

Drawing Number

GCP-KMA-XX-XX-DR-A-7002

Project Number

T1260

Status

A3
Planning

Revision

P4

Drawn by

CTW

Authorised by

AT

Date

15.10.25

Studio KMA

Clarence Arcade | Stamford Street | Ashton-under-Lyne | OL6 7PT
T: 01457 873163

E: info@studiokma.co.uk www.studiokma.co.uk