


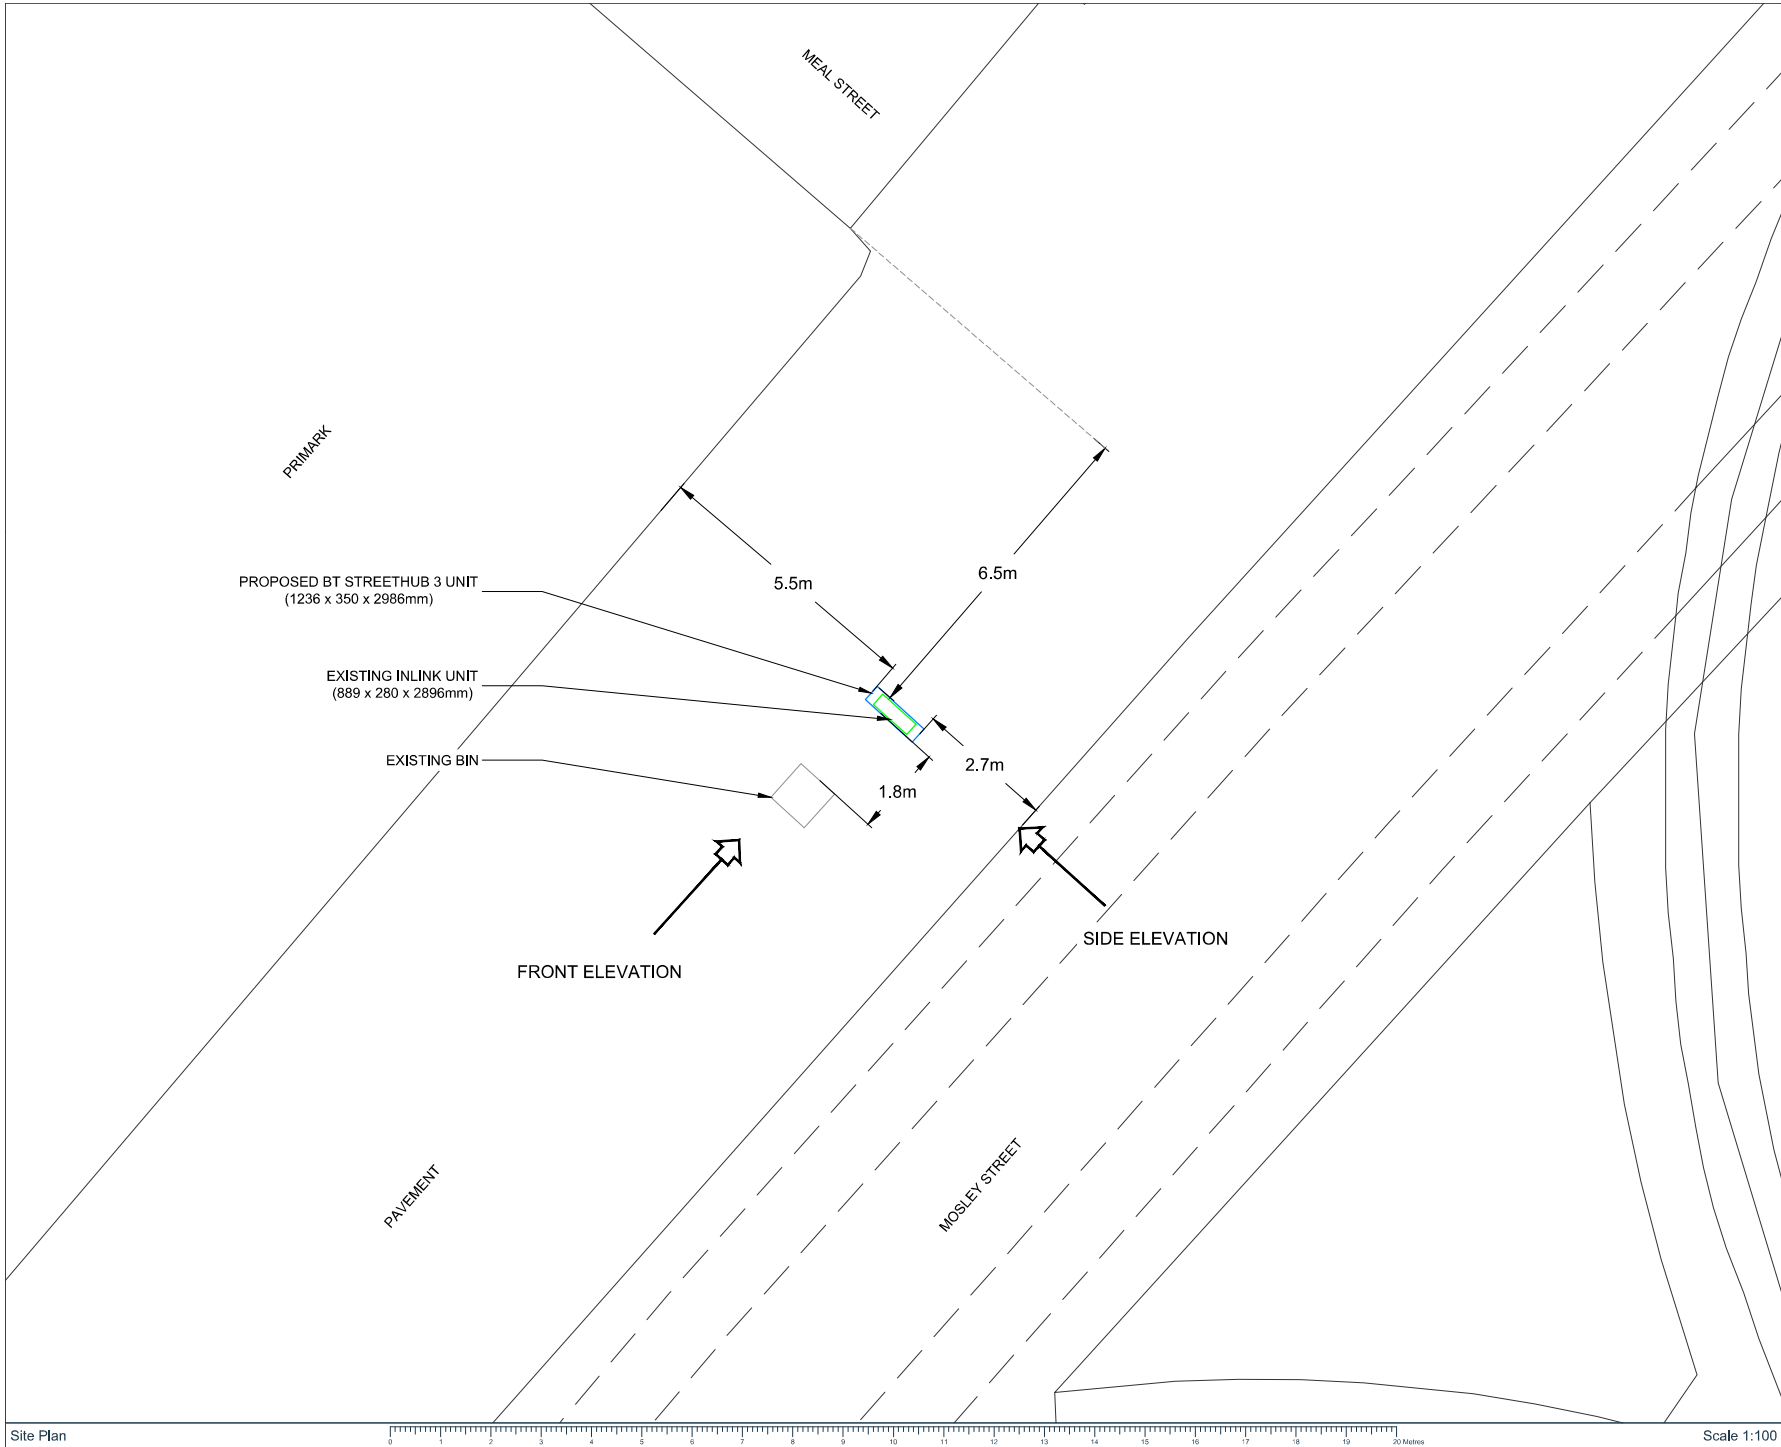

Notes:

Use written dimensions only, do not scale from drawing. Use latest revision of all referenced information

All measurements are in metres, unless stated otherwise

Plan is based on the information obtained during site visit in July 2025

Drawing Status:
Planning

Site Ref:
UK-006179

Site Name and Address:
Mosley Street, Outside Primark,
Manchester, M60 1AY

Coords: 384255, 398299

Drawing Name:
Proposed Site Plan

Drawing No: 25004436_PLN_SI_2.1

Rev	Date	Description
-	25.09.2025	First Issue

Drawn:	AS	
Approved:	NA	
Sheet No:	1 of 1	
Sheet Size:	A3	



The information contained in this document is confidential and protected by copyright. The use, copying or disclosure to a third party, either wholly or in part, except with the written permission of, and in the manner prescribed by Dalcour MacLaren constitutes an infringement of copyright. Dalcour MacLaren does not warrant that this document is definitive nor free of error and does not accept liability for any loss caused or arising from reliance upon information provided herein. Although our best efforts have been made to ensure the accuracy of these plans, all measurements must be confirmed on site. BASED UPON THE ORDNANCE SURVEY MAP WITH THE SANCTION OF THE CONTROLLER OF HM STATIONERY OFFICE. CROWN COPYRIGHT. RESURVED OS LICENCE No. 1006434