

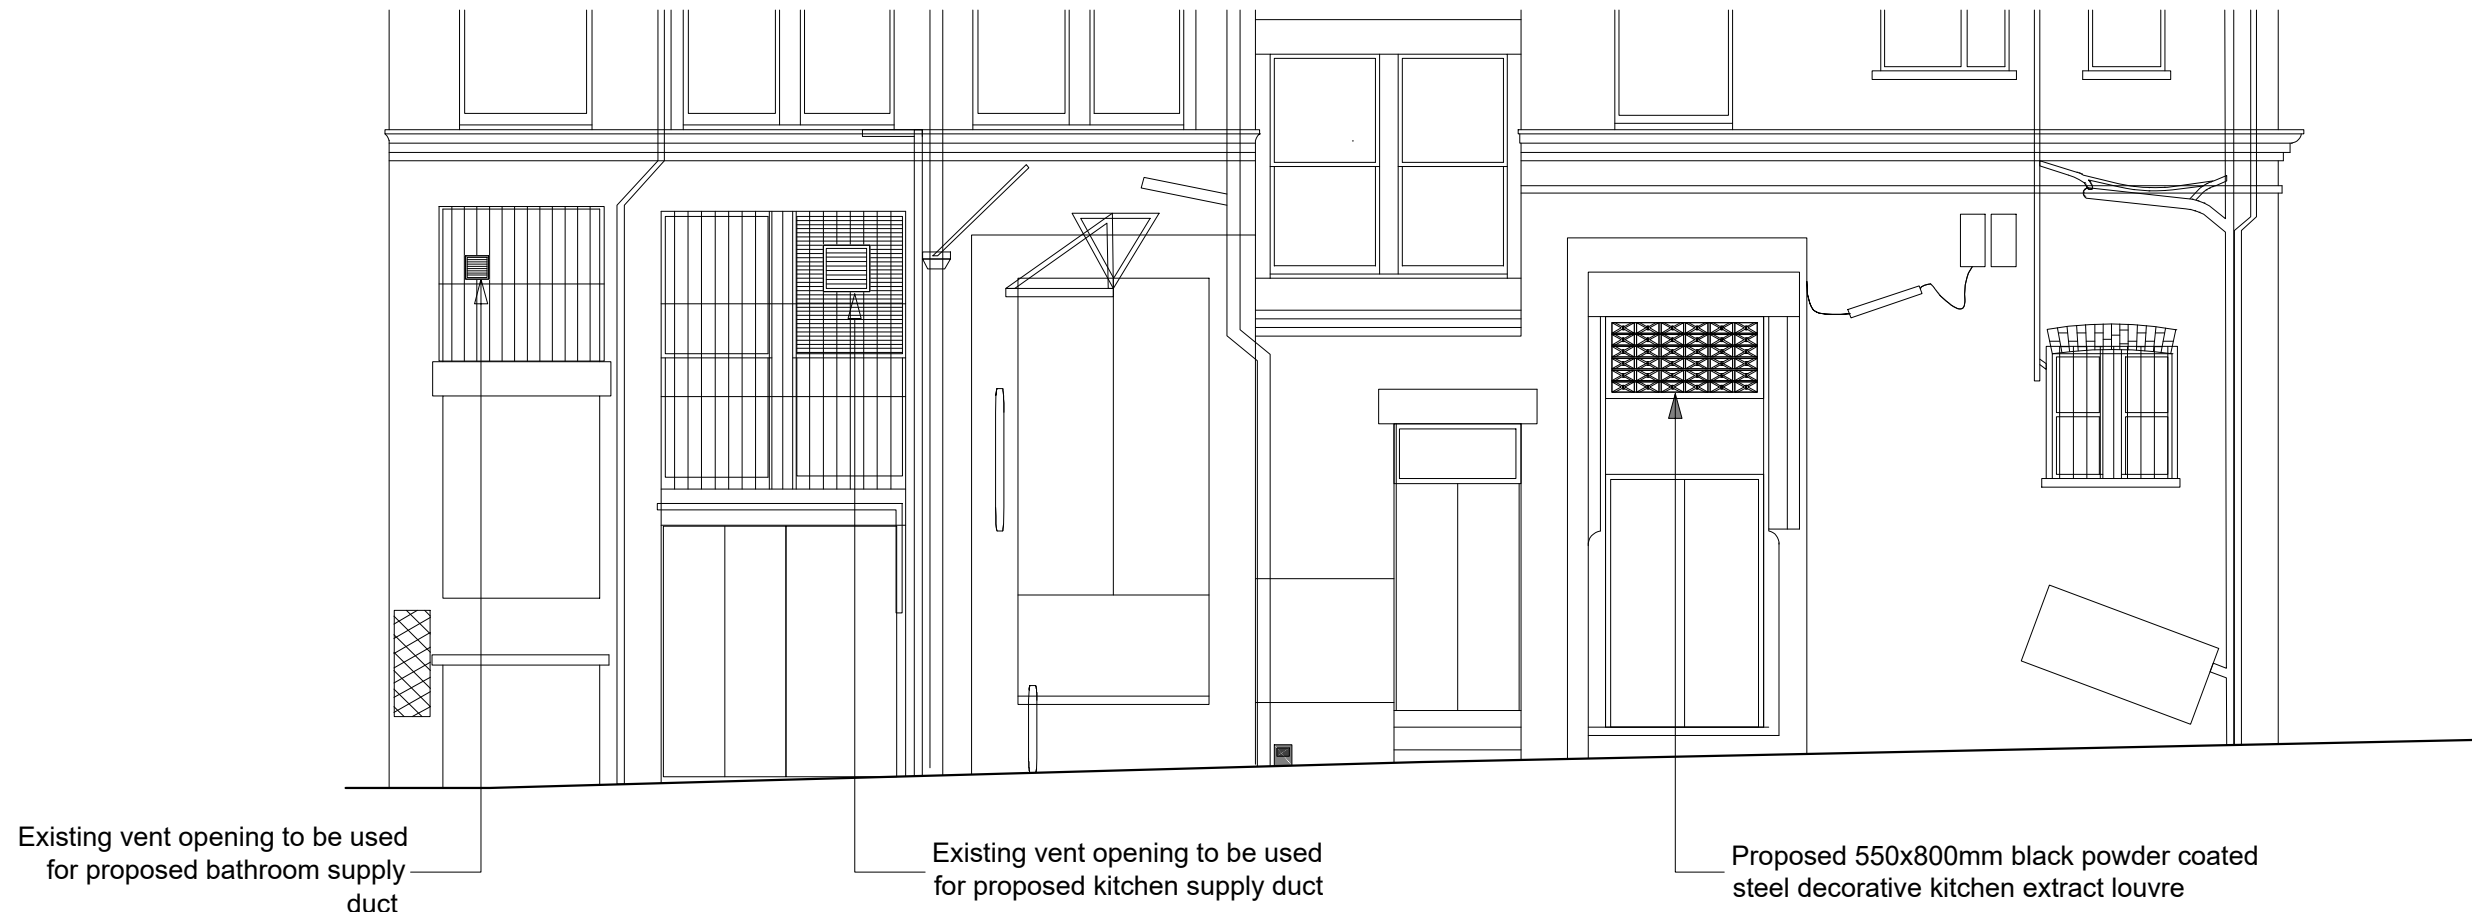



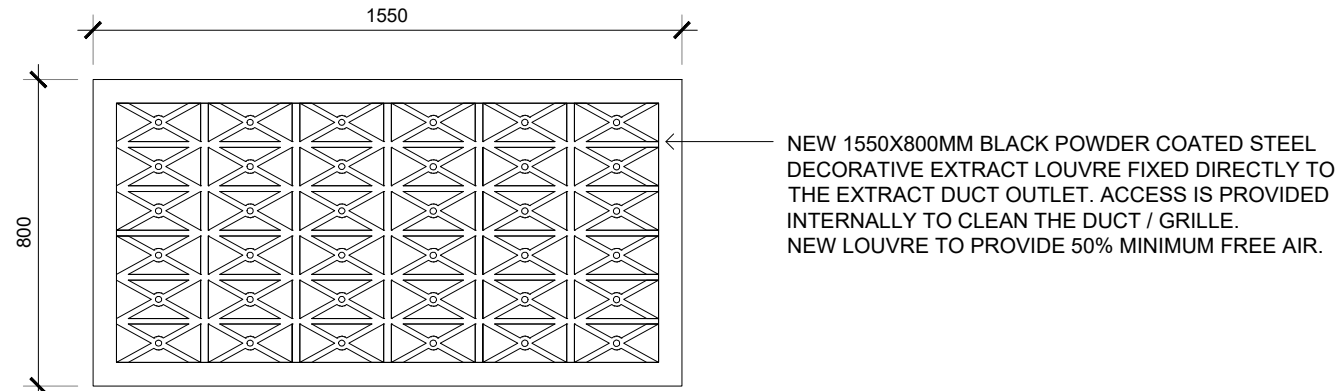


MANGLE STREET ELEVATION

SCALE 1:75

 

PROPOSED EXTERNAL KITCHEN EXTRACT LOUVRE ELEVATION - SCALE 1:20

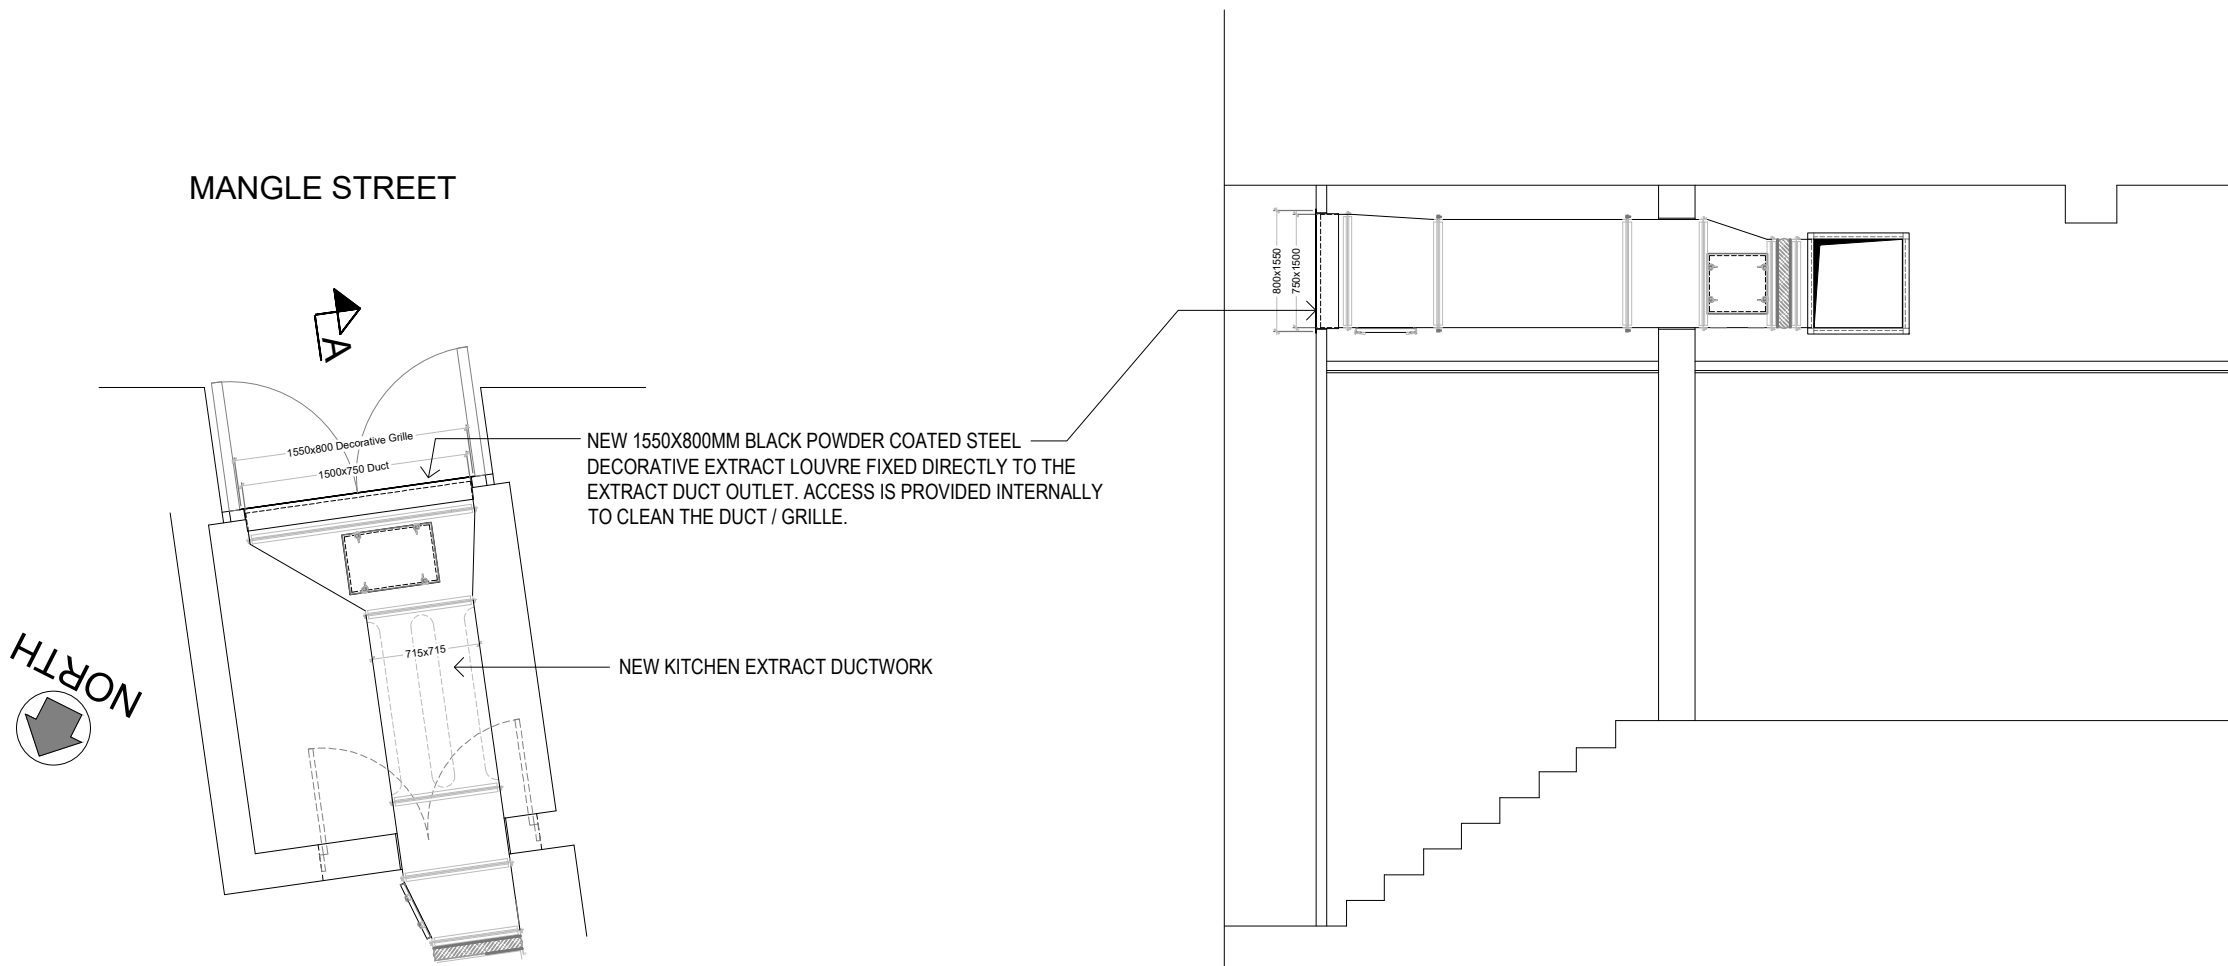 

PART PROPOSED REAR GROUND FLOOR PLAN

SCALE 1:50

PROPOSED SECTION A-A

SCALE 1:50



FUSION BY DESIGN

All design work and information provided on this drawing must under NO circumstances be reproduced in any form without the prior written approval by Fusion by design.

NOTE TO ALL CONTRACTORS:-


This drawing is to be read in conjunction with the bill of quantities / specification and any related drawing. The contractor must ensure that all items detailed on this drawing are included when tendering even if not covered by the specification. The Designer must be advised in writing of all such items. Any discrepancies between drawings and specification must be resolved with the Designer prior to commencing works.

All structural work must be carried out in strict accordance with the drawing and calculations provided by the appointed Structural Engineer. All structural work must be inspected at all relevant stages by both the Structural Engineer and Building Inspector, any changes or alterations must have their express written approval. Any costs incurred due to either claims for damages, loss of trade, etc by failing to do so will be the sole liability of the contractor.

All works must be carried out in strict accordance with all Local Authority, British & European Standards. If in doubt, it is the responsibility of the contractor to contact all relevant parties.

Under the guidance of CDM 2015, the designer will not commence work in relation to a project unless satisfied that the client is aware of their duties duly owned and obligated to them under these regulations. This drawing precludes Fusion by Design Ltd., from the role of Principal Designer unless otherwise contractually engaged.

Revision

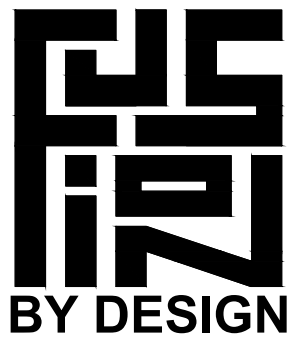

FUSION BY DESIGN THE PATTERN ROOM
SANDSGATE, SUNNYBANK MILLS, FARSLEY, LEEDS, LS28 5UJ
Telephone 0113 2047788
E-Mail info@fusionbydesign.co.uk Web www.fusionbydesign.co.uk

Client

CAMERONS BREWERY

Job Title

HEAD OF STEAM
16 NEWTON STREET,
MANCHESTER, M1 2AE

Drawing Title

EXTERNAL LOUVRE DETAILS

Scale
1:20,1:50,1:75 @ A2

Date
OCT 2025

Drawn By
DL

Drawing No

4385-PL12

Revision

-