

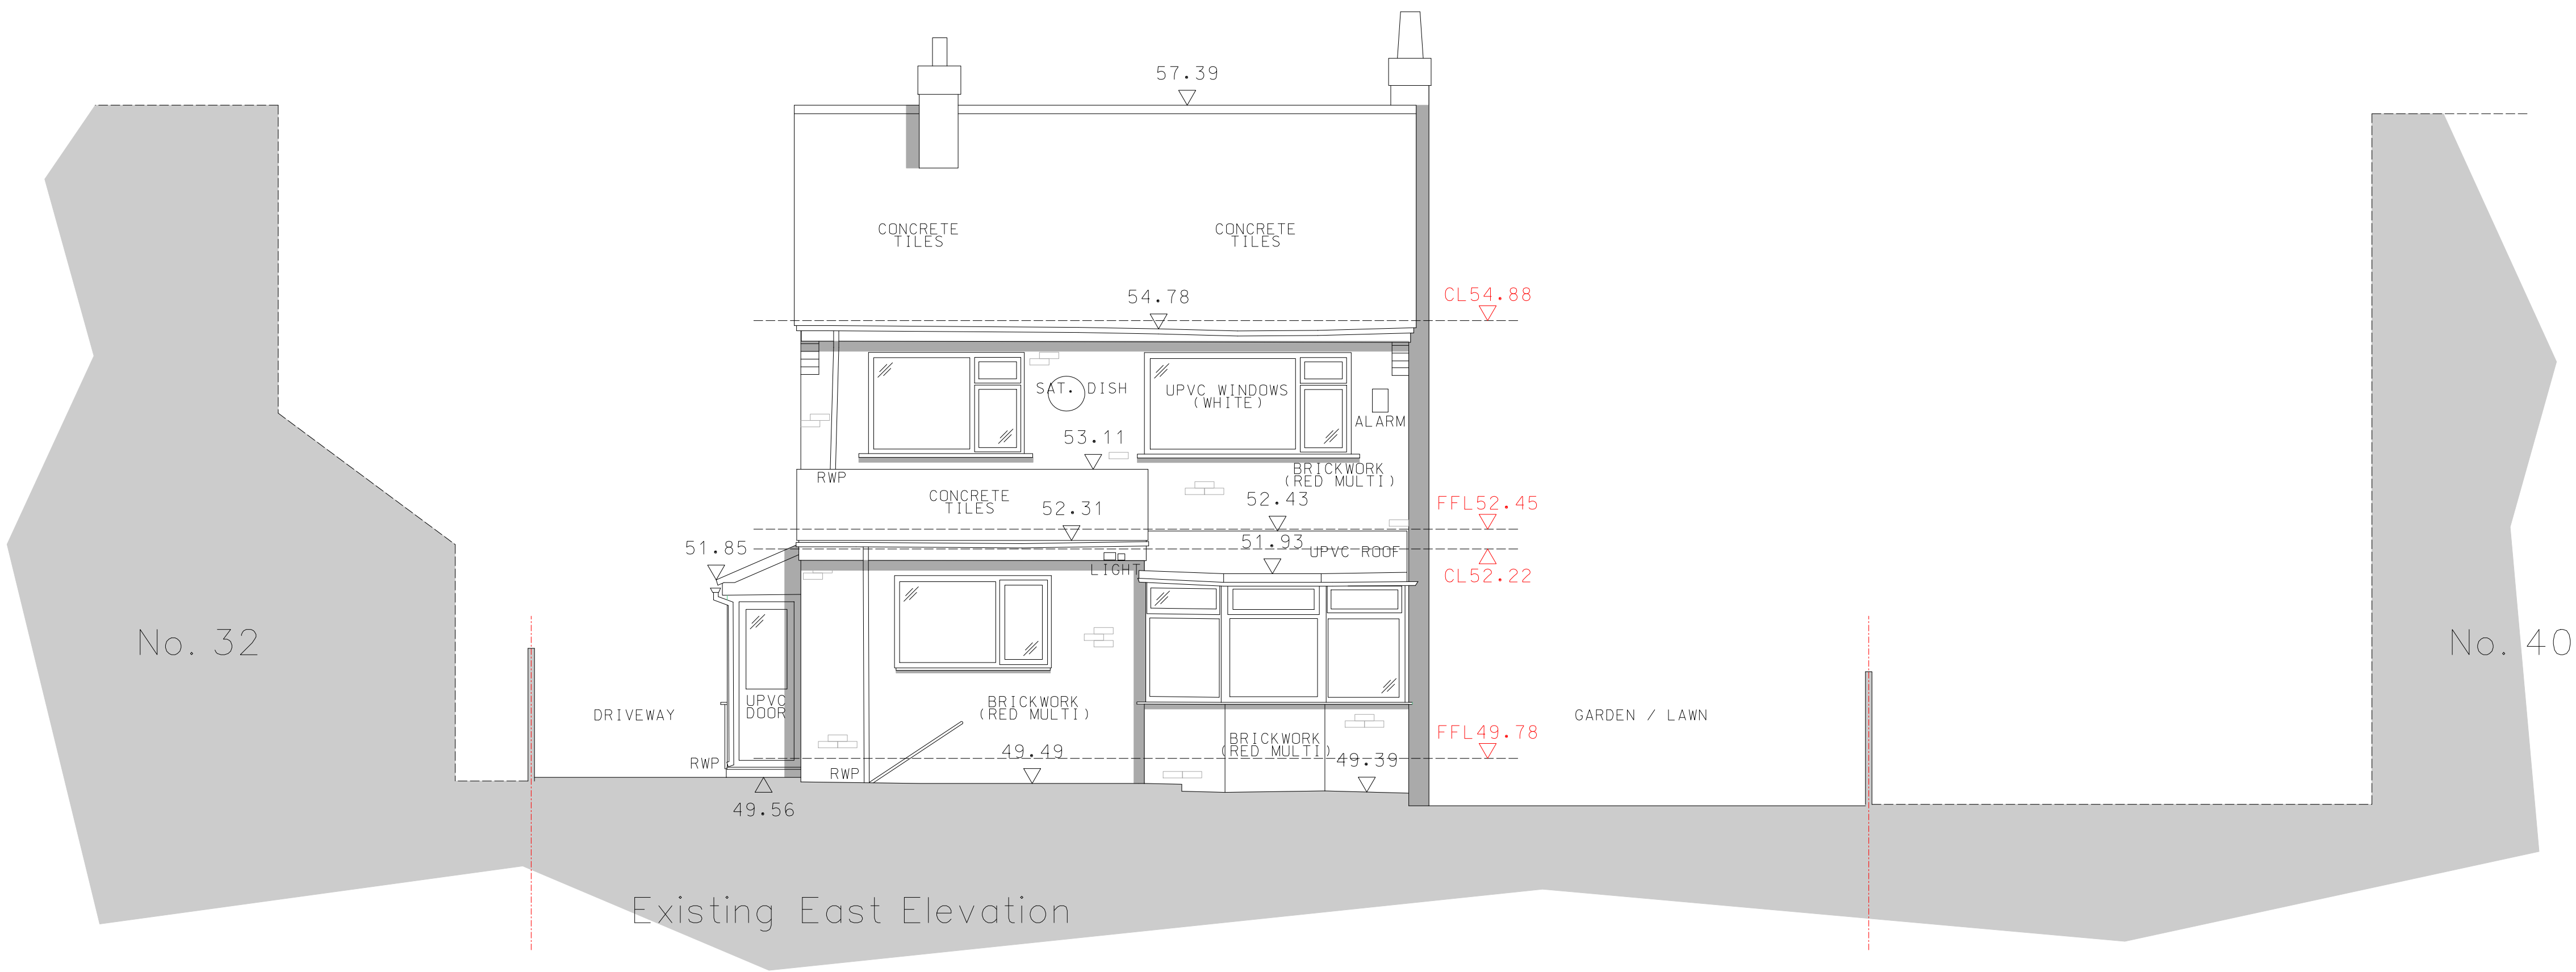


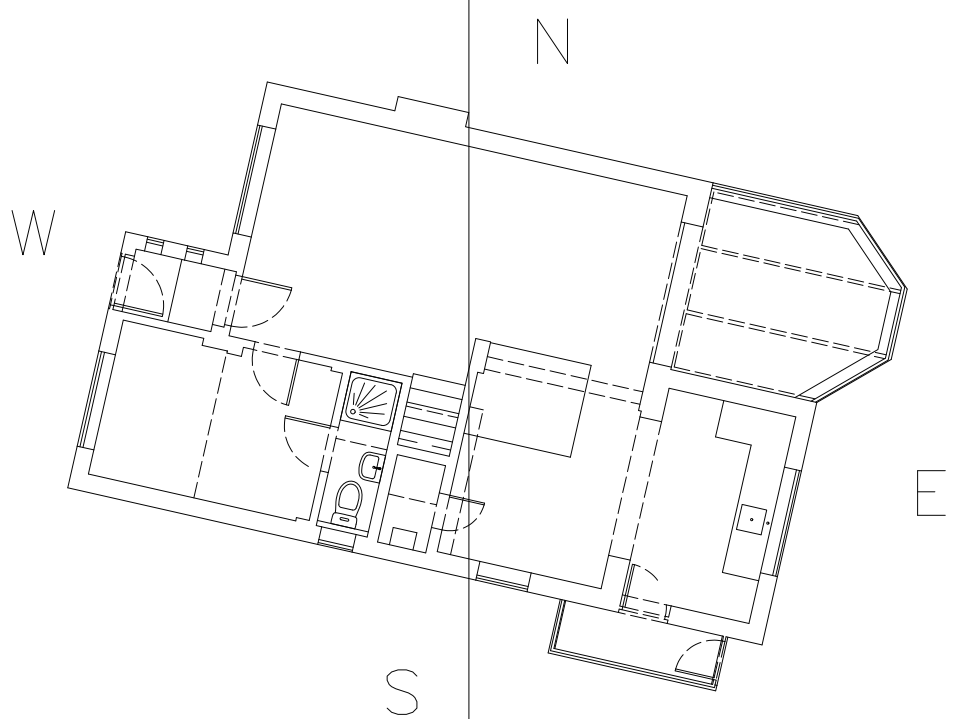

Existing East Elevation

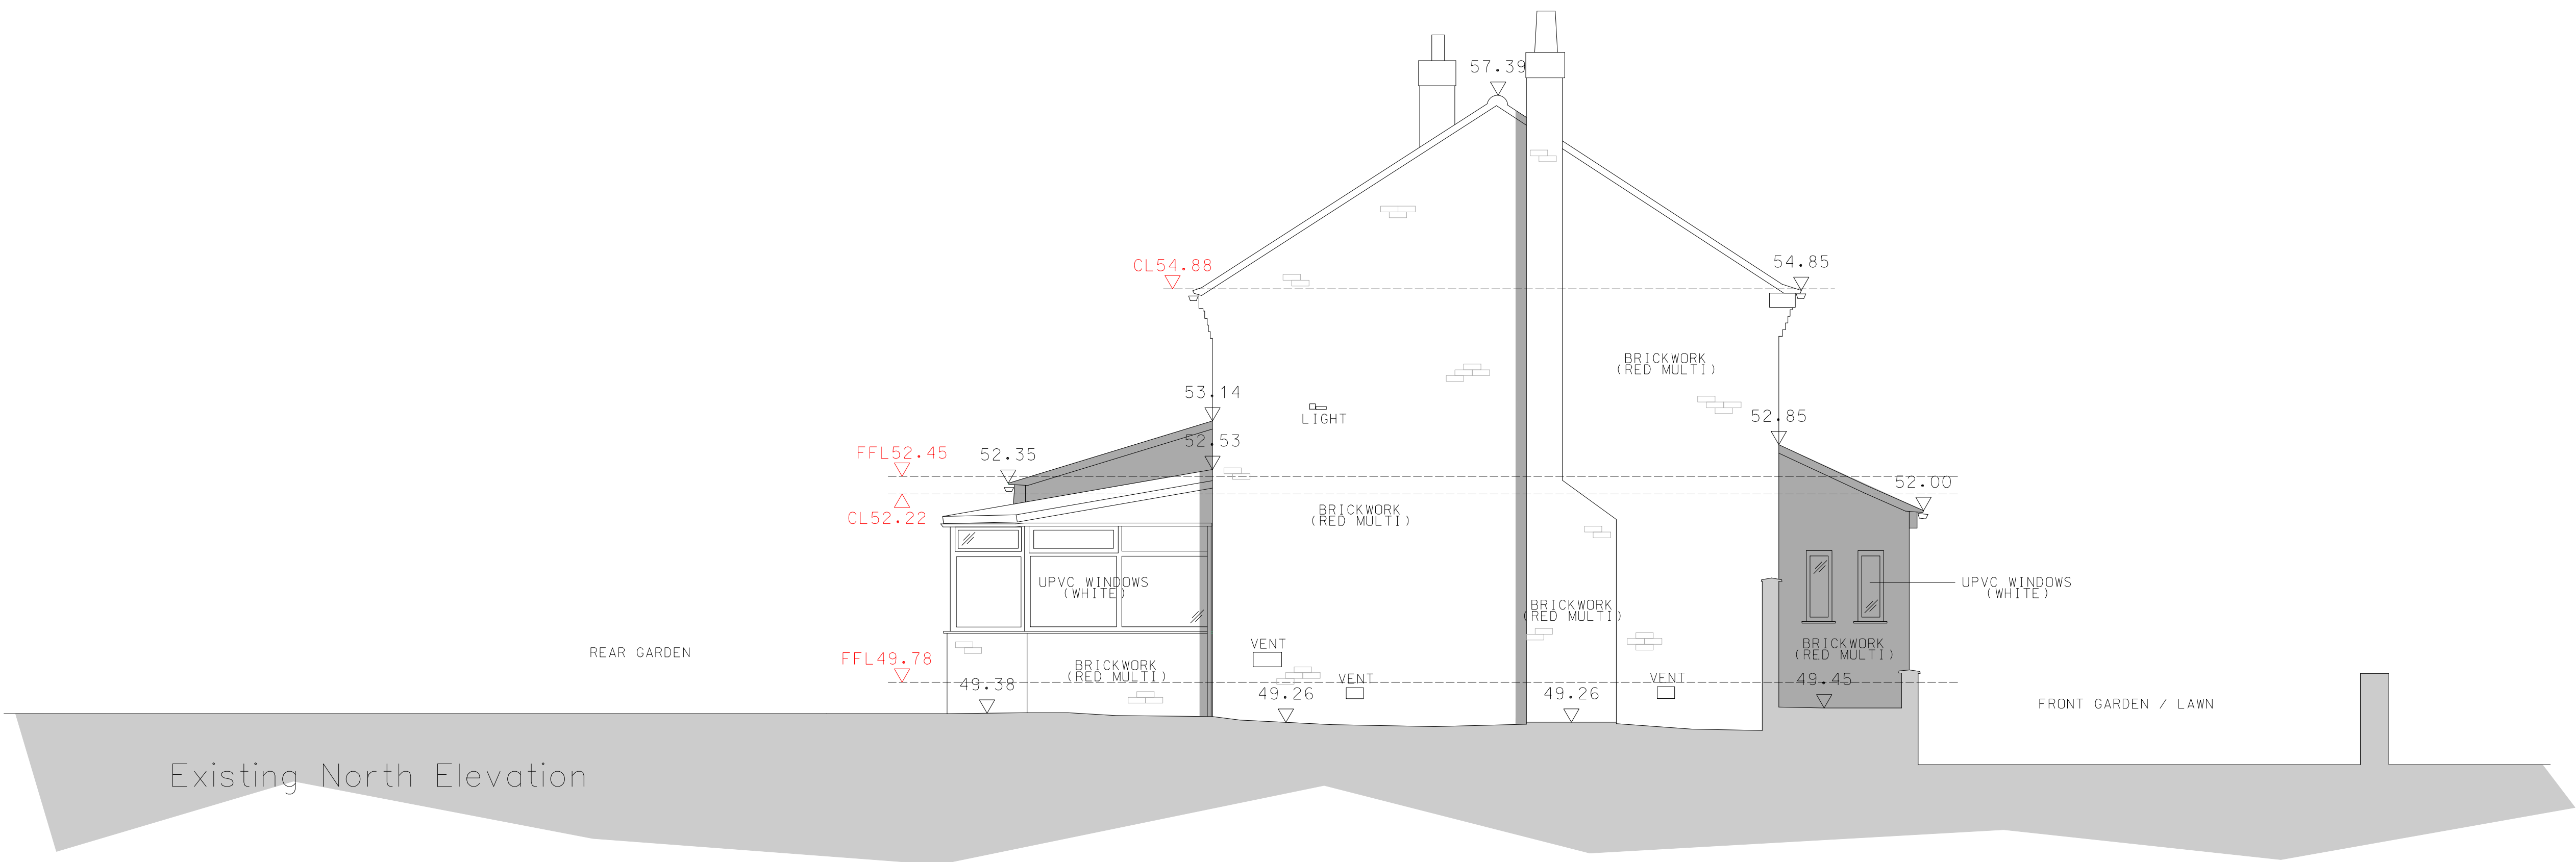

Existing North Elevation

ISSUED FOR PLANNING



Suite 4,
Beech House,
1 Cambridge Road,
Hale, Cheshire
WA15 9SY
Tel: 0161 929 4422

Project Title:
Extension & Alterations to;
34 Dunnish Road,
Wythenshawe,
Manchester

Dig Title:
Existing Elevations

Dig No.:
25/016 (0)-AXE011

Scale:
1:50 @ A1

Revision:

Drawn By / Date:
AF AUG 25