




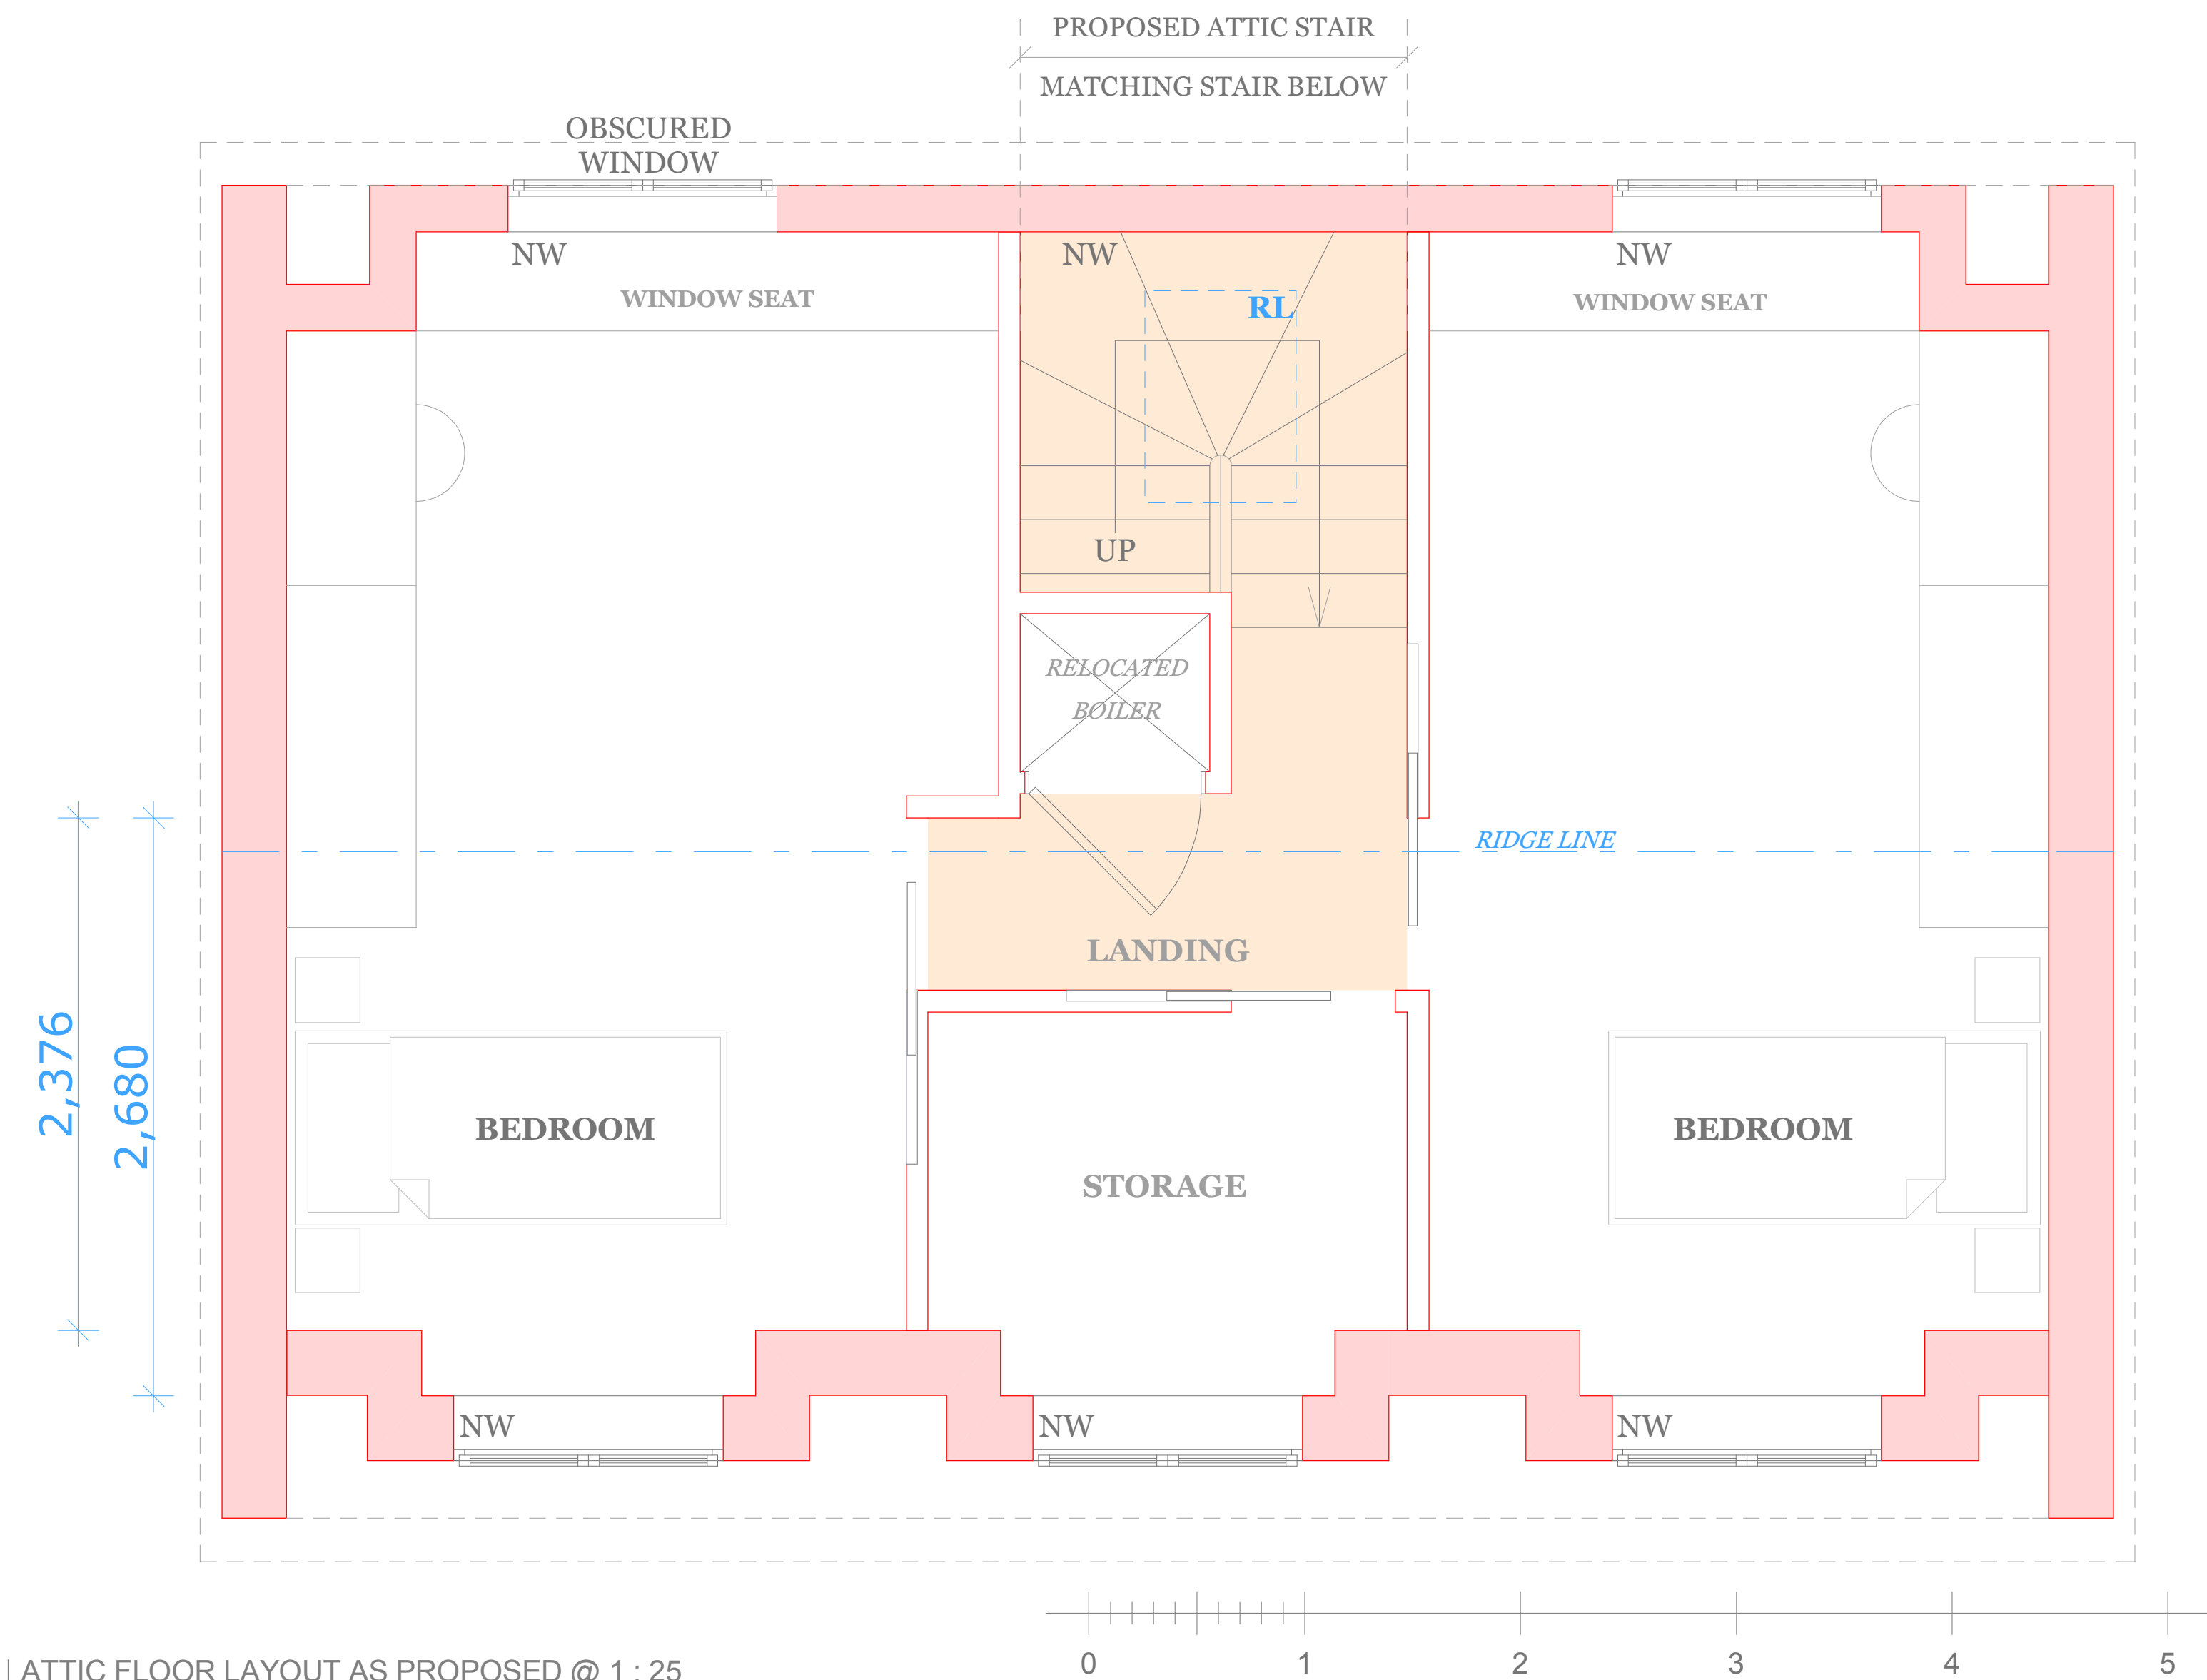

ATTIC FLOOR LAYOUT AS PROPOSED @ 1 : 25

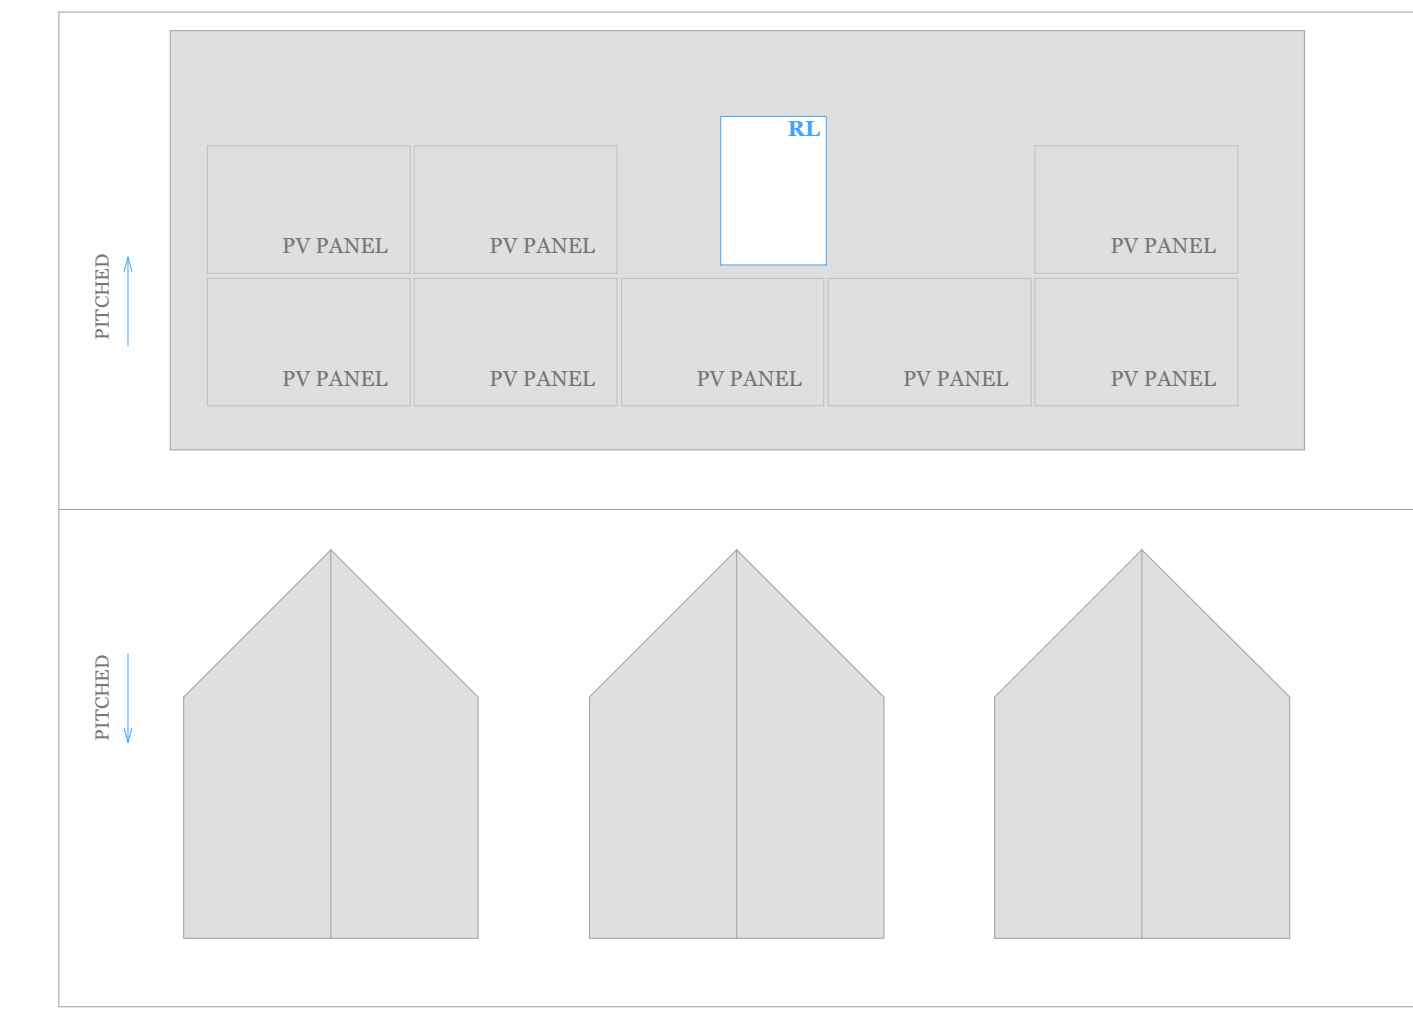


ROOF PLAN AS PROPOSED @ 1 : 50

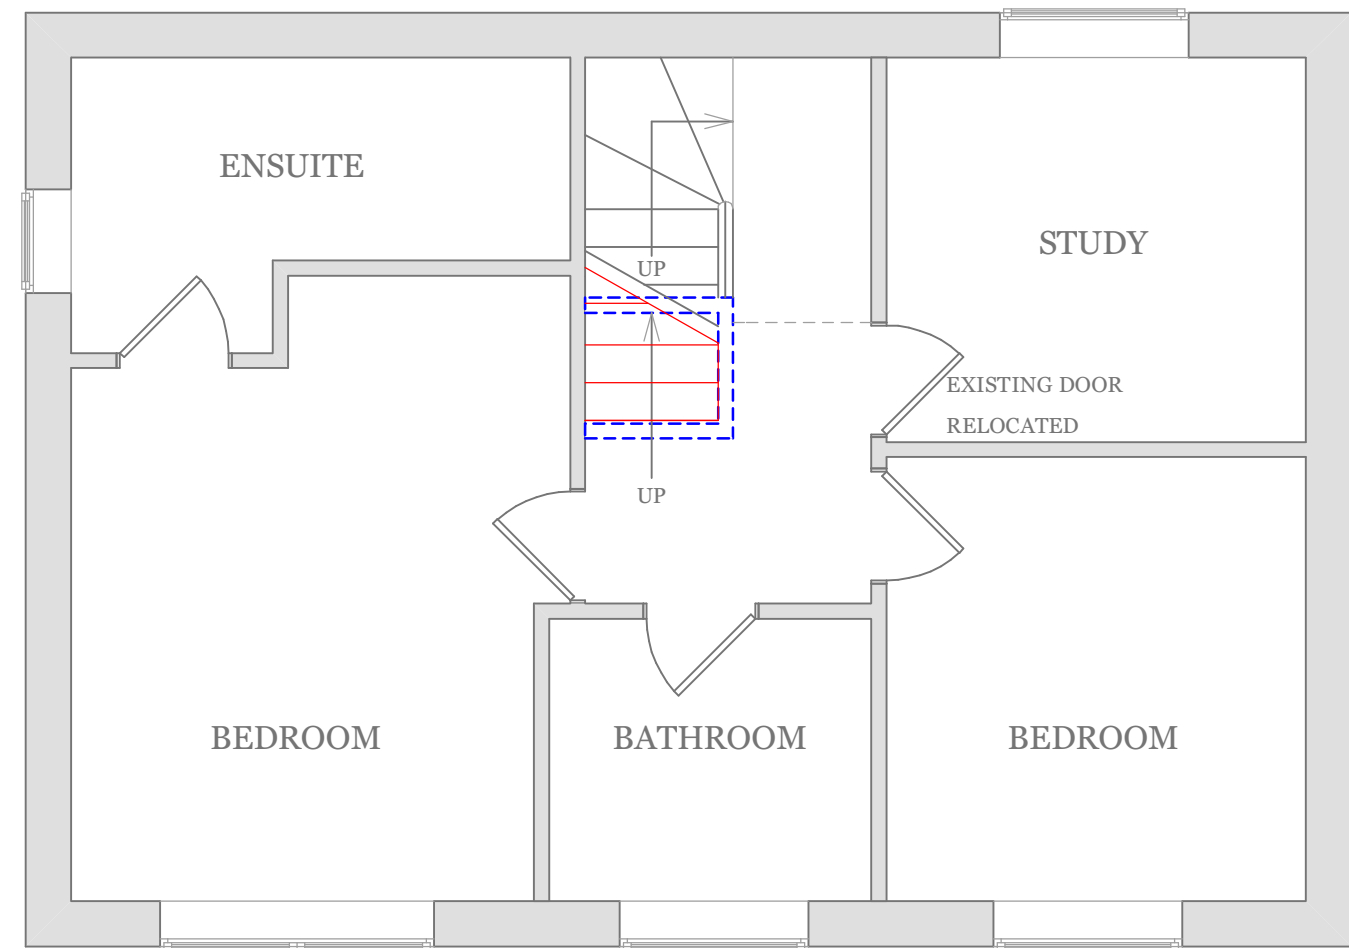


FIRST FLOOR PLAN AS PROPOSED @ 1 : 50




FRONT ELEVATION AS PROPOSED @ 1 : 50

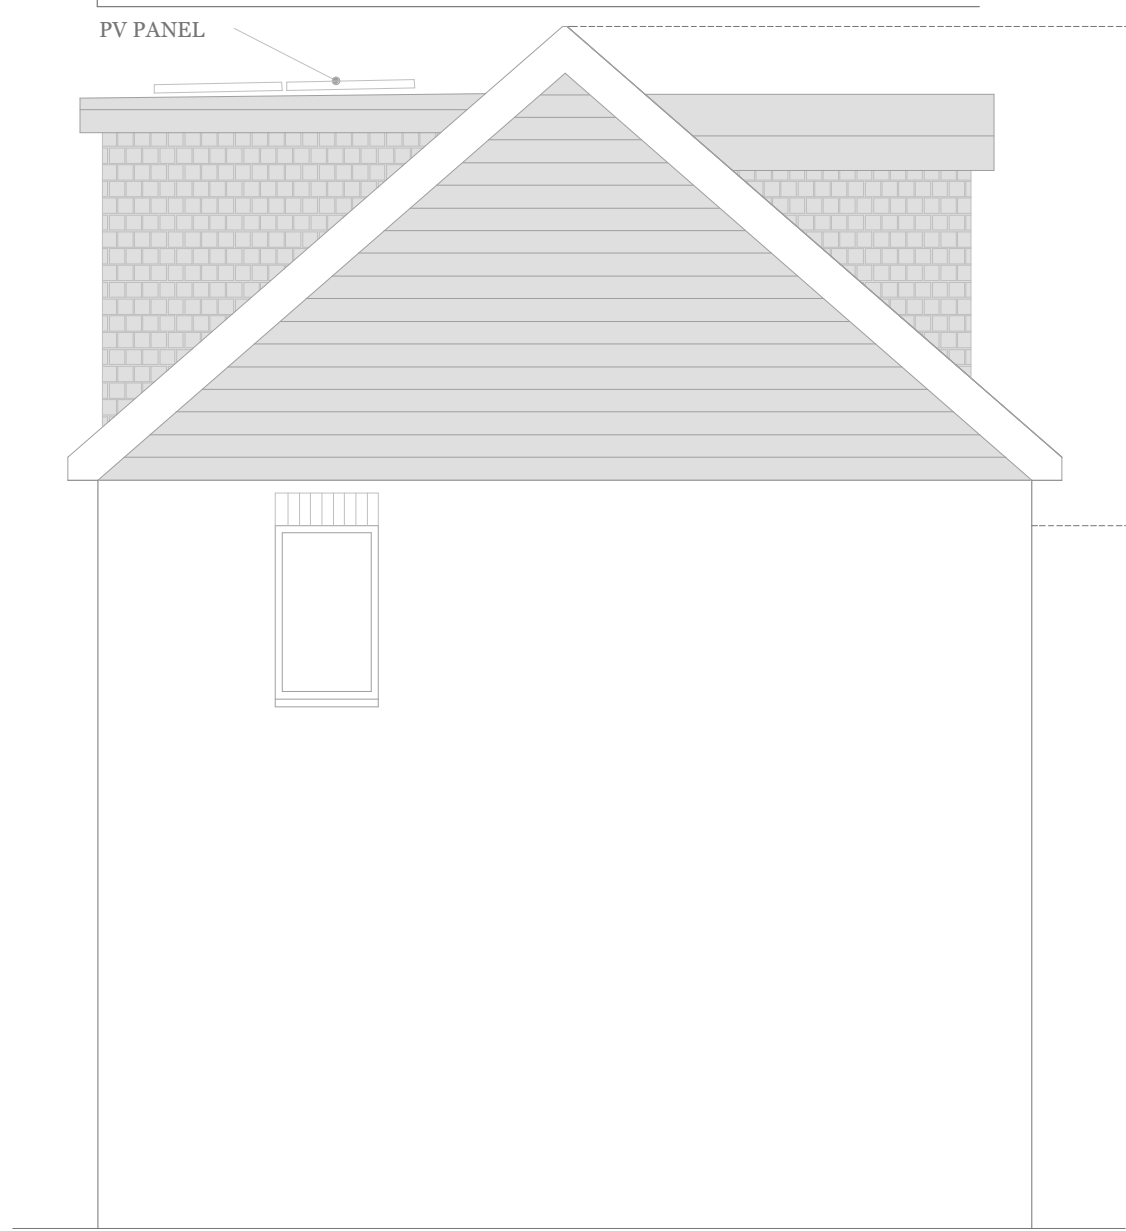

SIDE ELEVATION 'A' AS PROPOSED @ 1 : 50

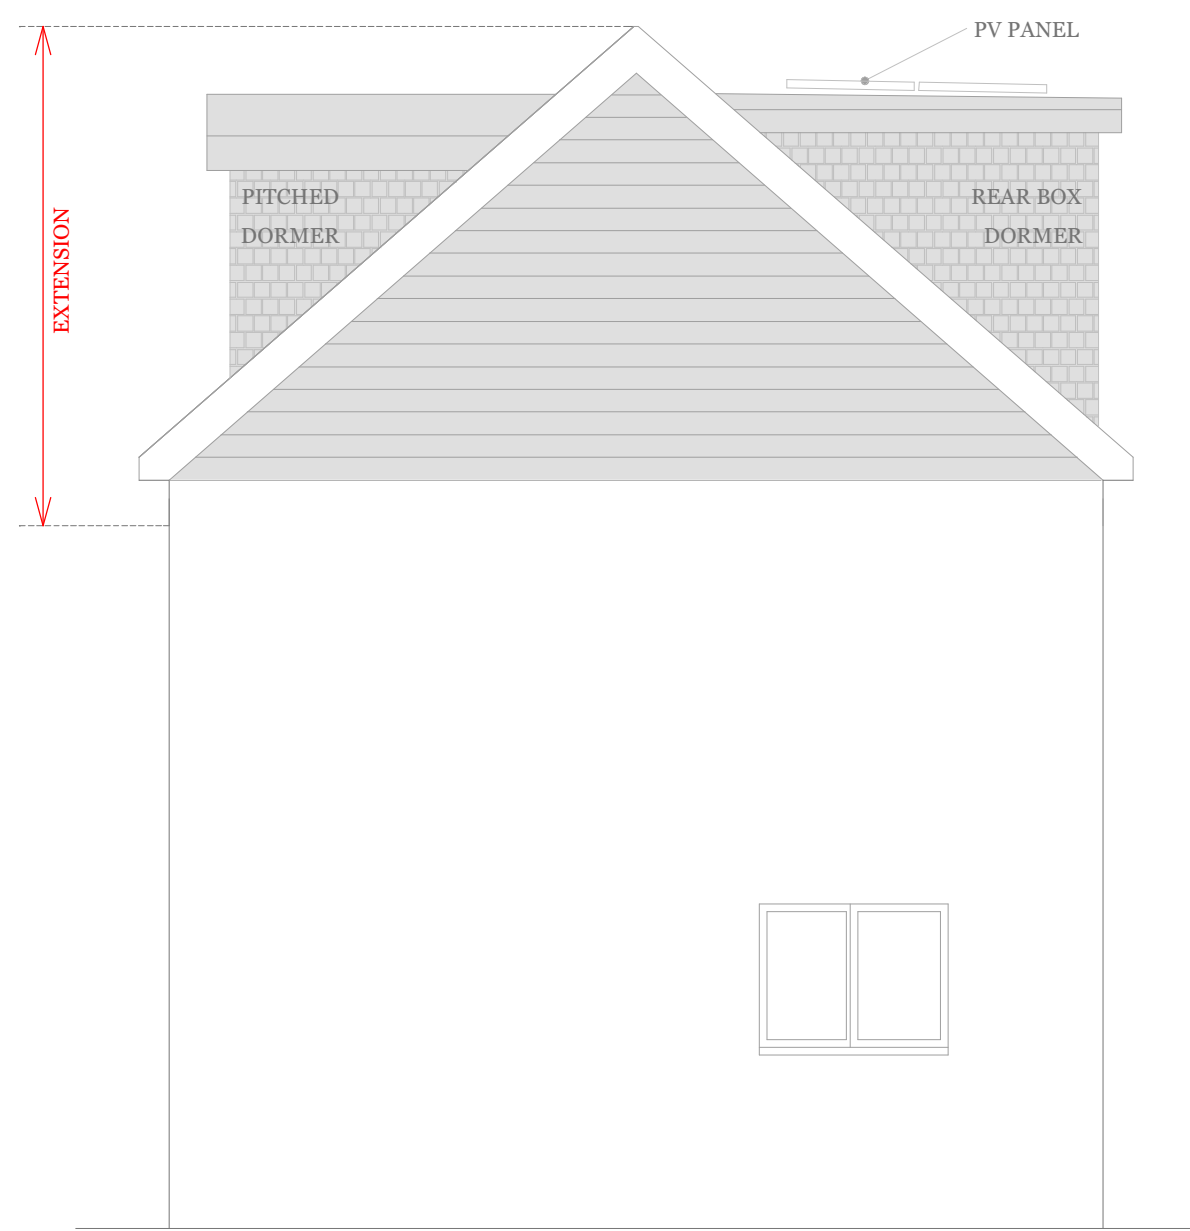

SIDE ELEVATION 'B' AS PROPOSED @ 1 : 50

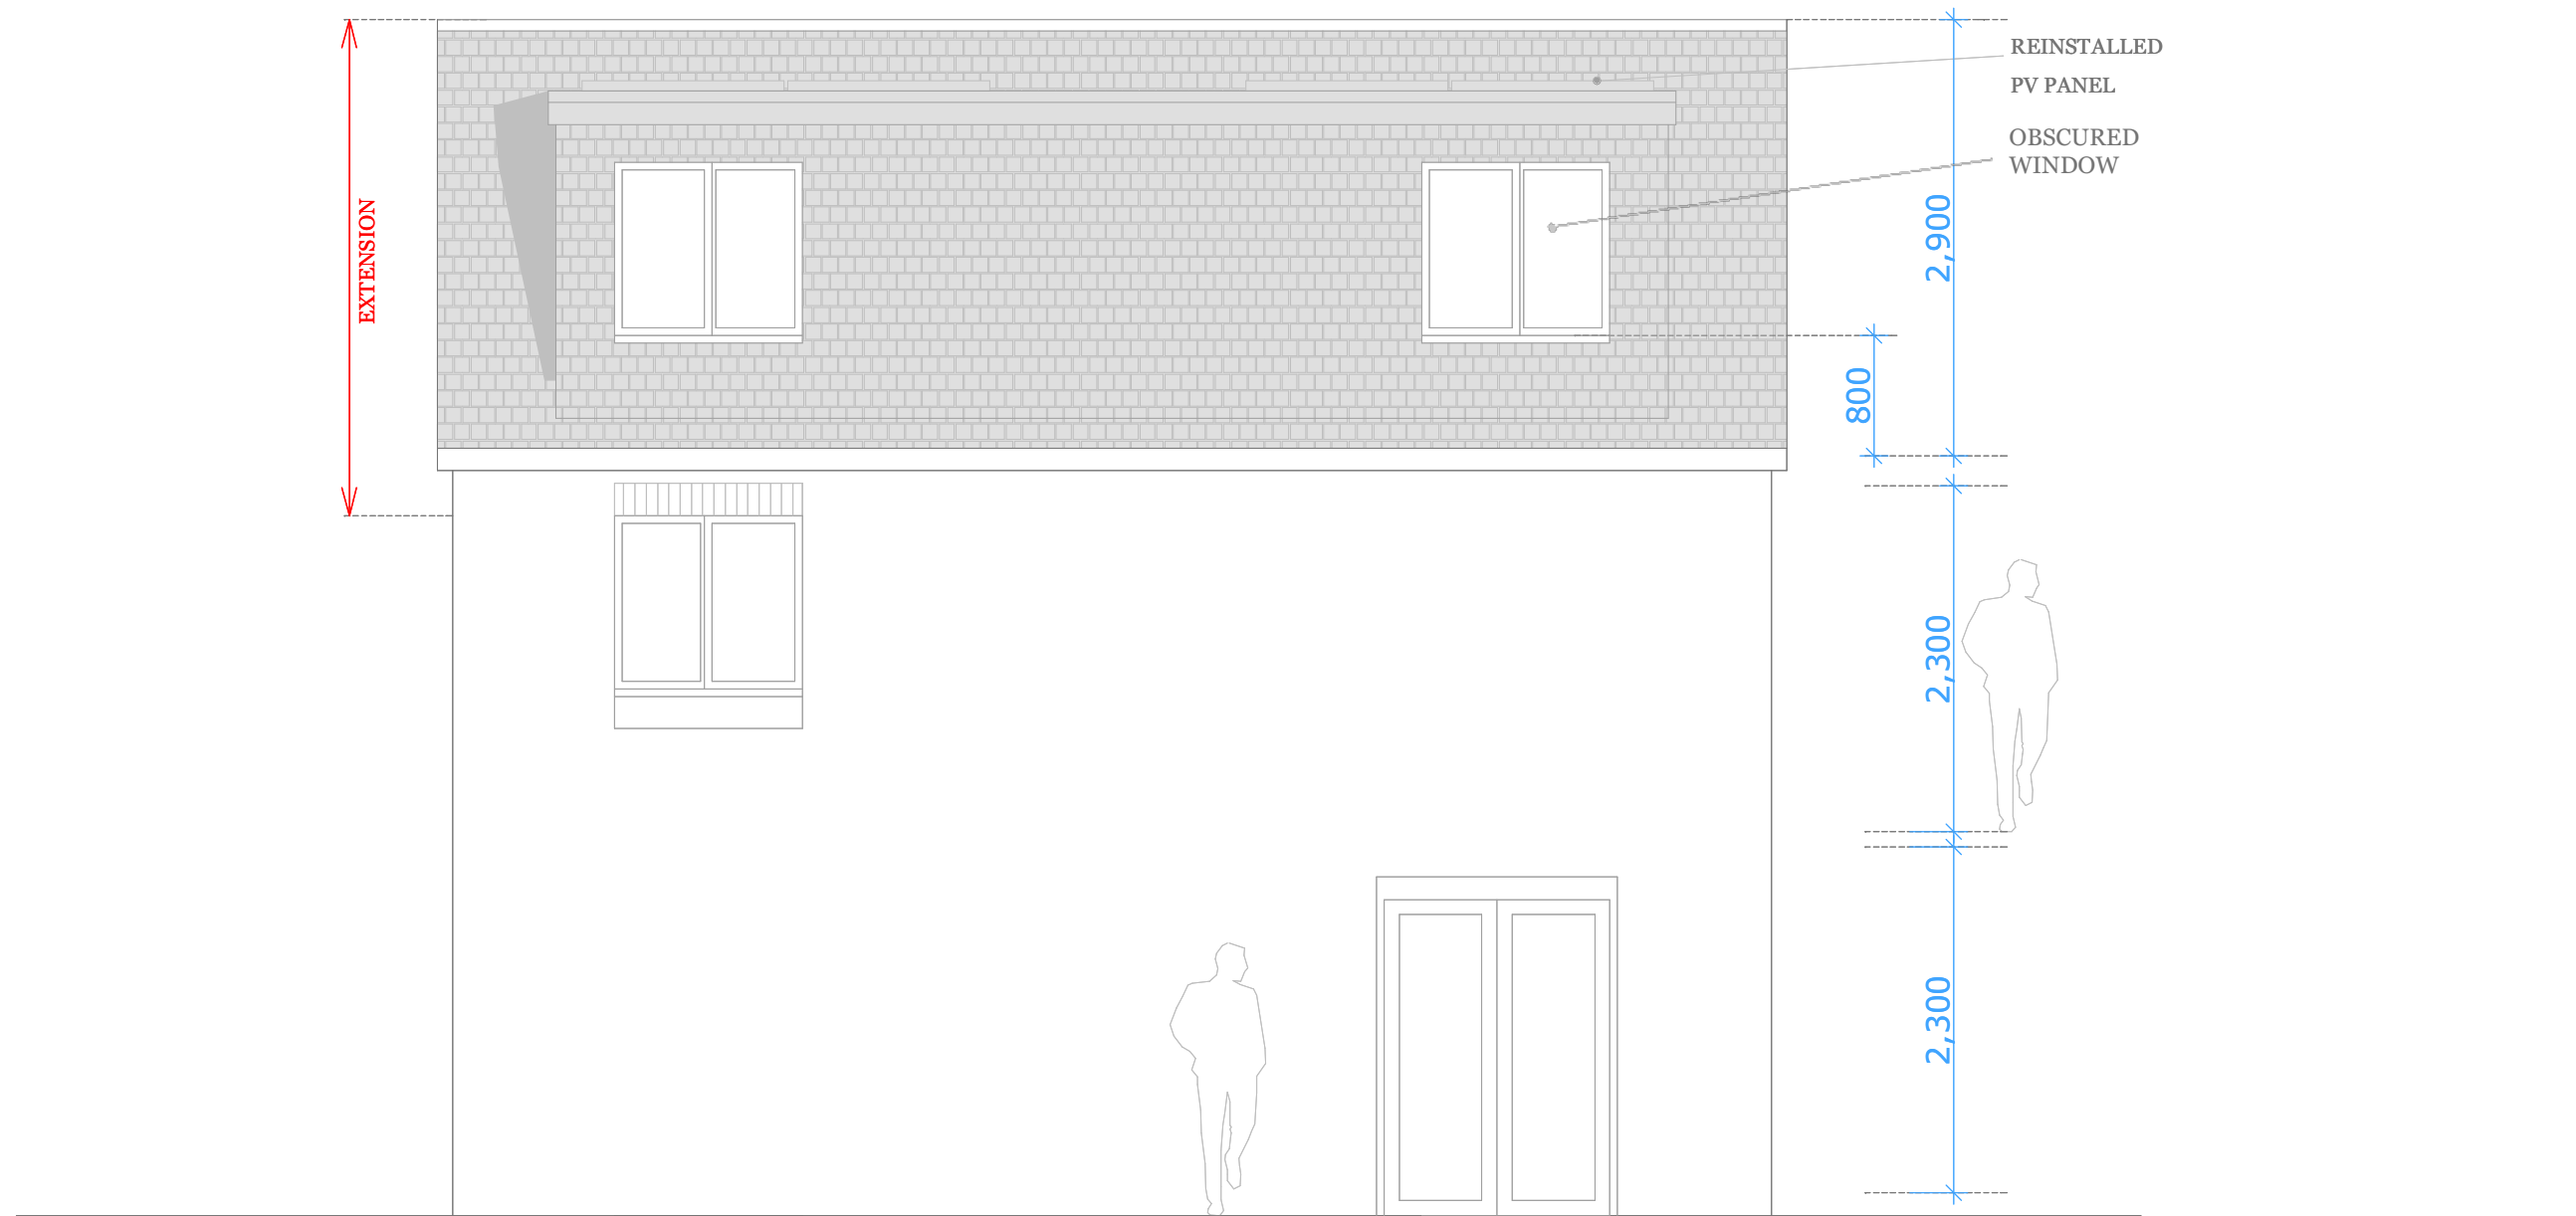

REAR ELEVATION AS PROPOSED @ 1 : 50

Revision	Description

THIS DRAWING AND ANY ASSOCIATED DESIGN INTENT INFORMATION, IN ANY FORMAT, ARE THE PROPERTY OF TUDOR AGENCIES LIMITED. COPYRIGHT RESERVED BY TUDOR AGENCIES LIMITED. THIS DOCUMENT IS ISSUED ON CONDITION THAT IT IS NOT COPIED, AMENDED OR DISCLOSED IN ANY WAY BY OR TO ANY UNAUTHORISED PERSONS WITHOUT THE PRIOR CONSENT IN WRITING OF TUDOR AGENCIES LIMITED.

- DO NOT SCALE FROM THIS DRAWING
- UNLESS OTHERWISE STATED ALL DIMENSIONS ARE IN MILLIMETRES
- ALL DIMENSION TO BE CHECKED ON SITE BY CONTRACTOR

Tudor.
AGENCIES

11000
2000

Job Title

Drawing Title
FLOOR PLAN AND ELEVATIONS
AS PROPOSED

THIS DRAWING IS FOR INFORMATION ONLY
AND IS NOT A CONSTRUCTION DRAWING

Date

13.01.25

Scales

1 : 25 / 50
@ A1

Drawing Status

PLANNING

Drawing Number

P01

Revision

C