

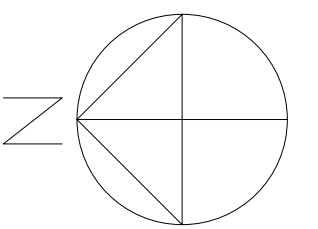


FOUND OR PLAN

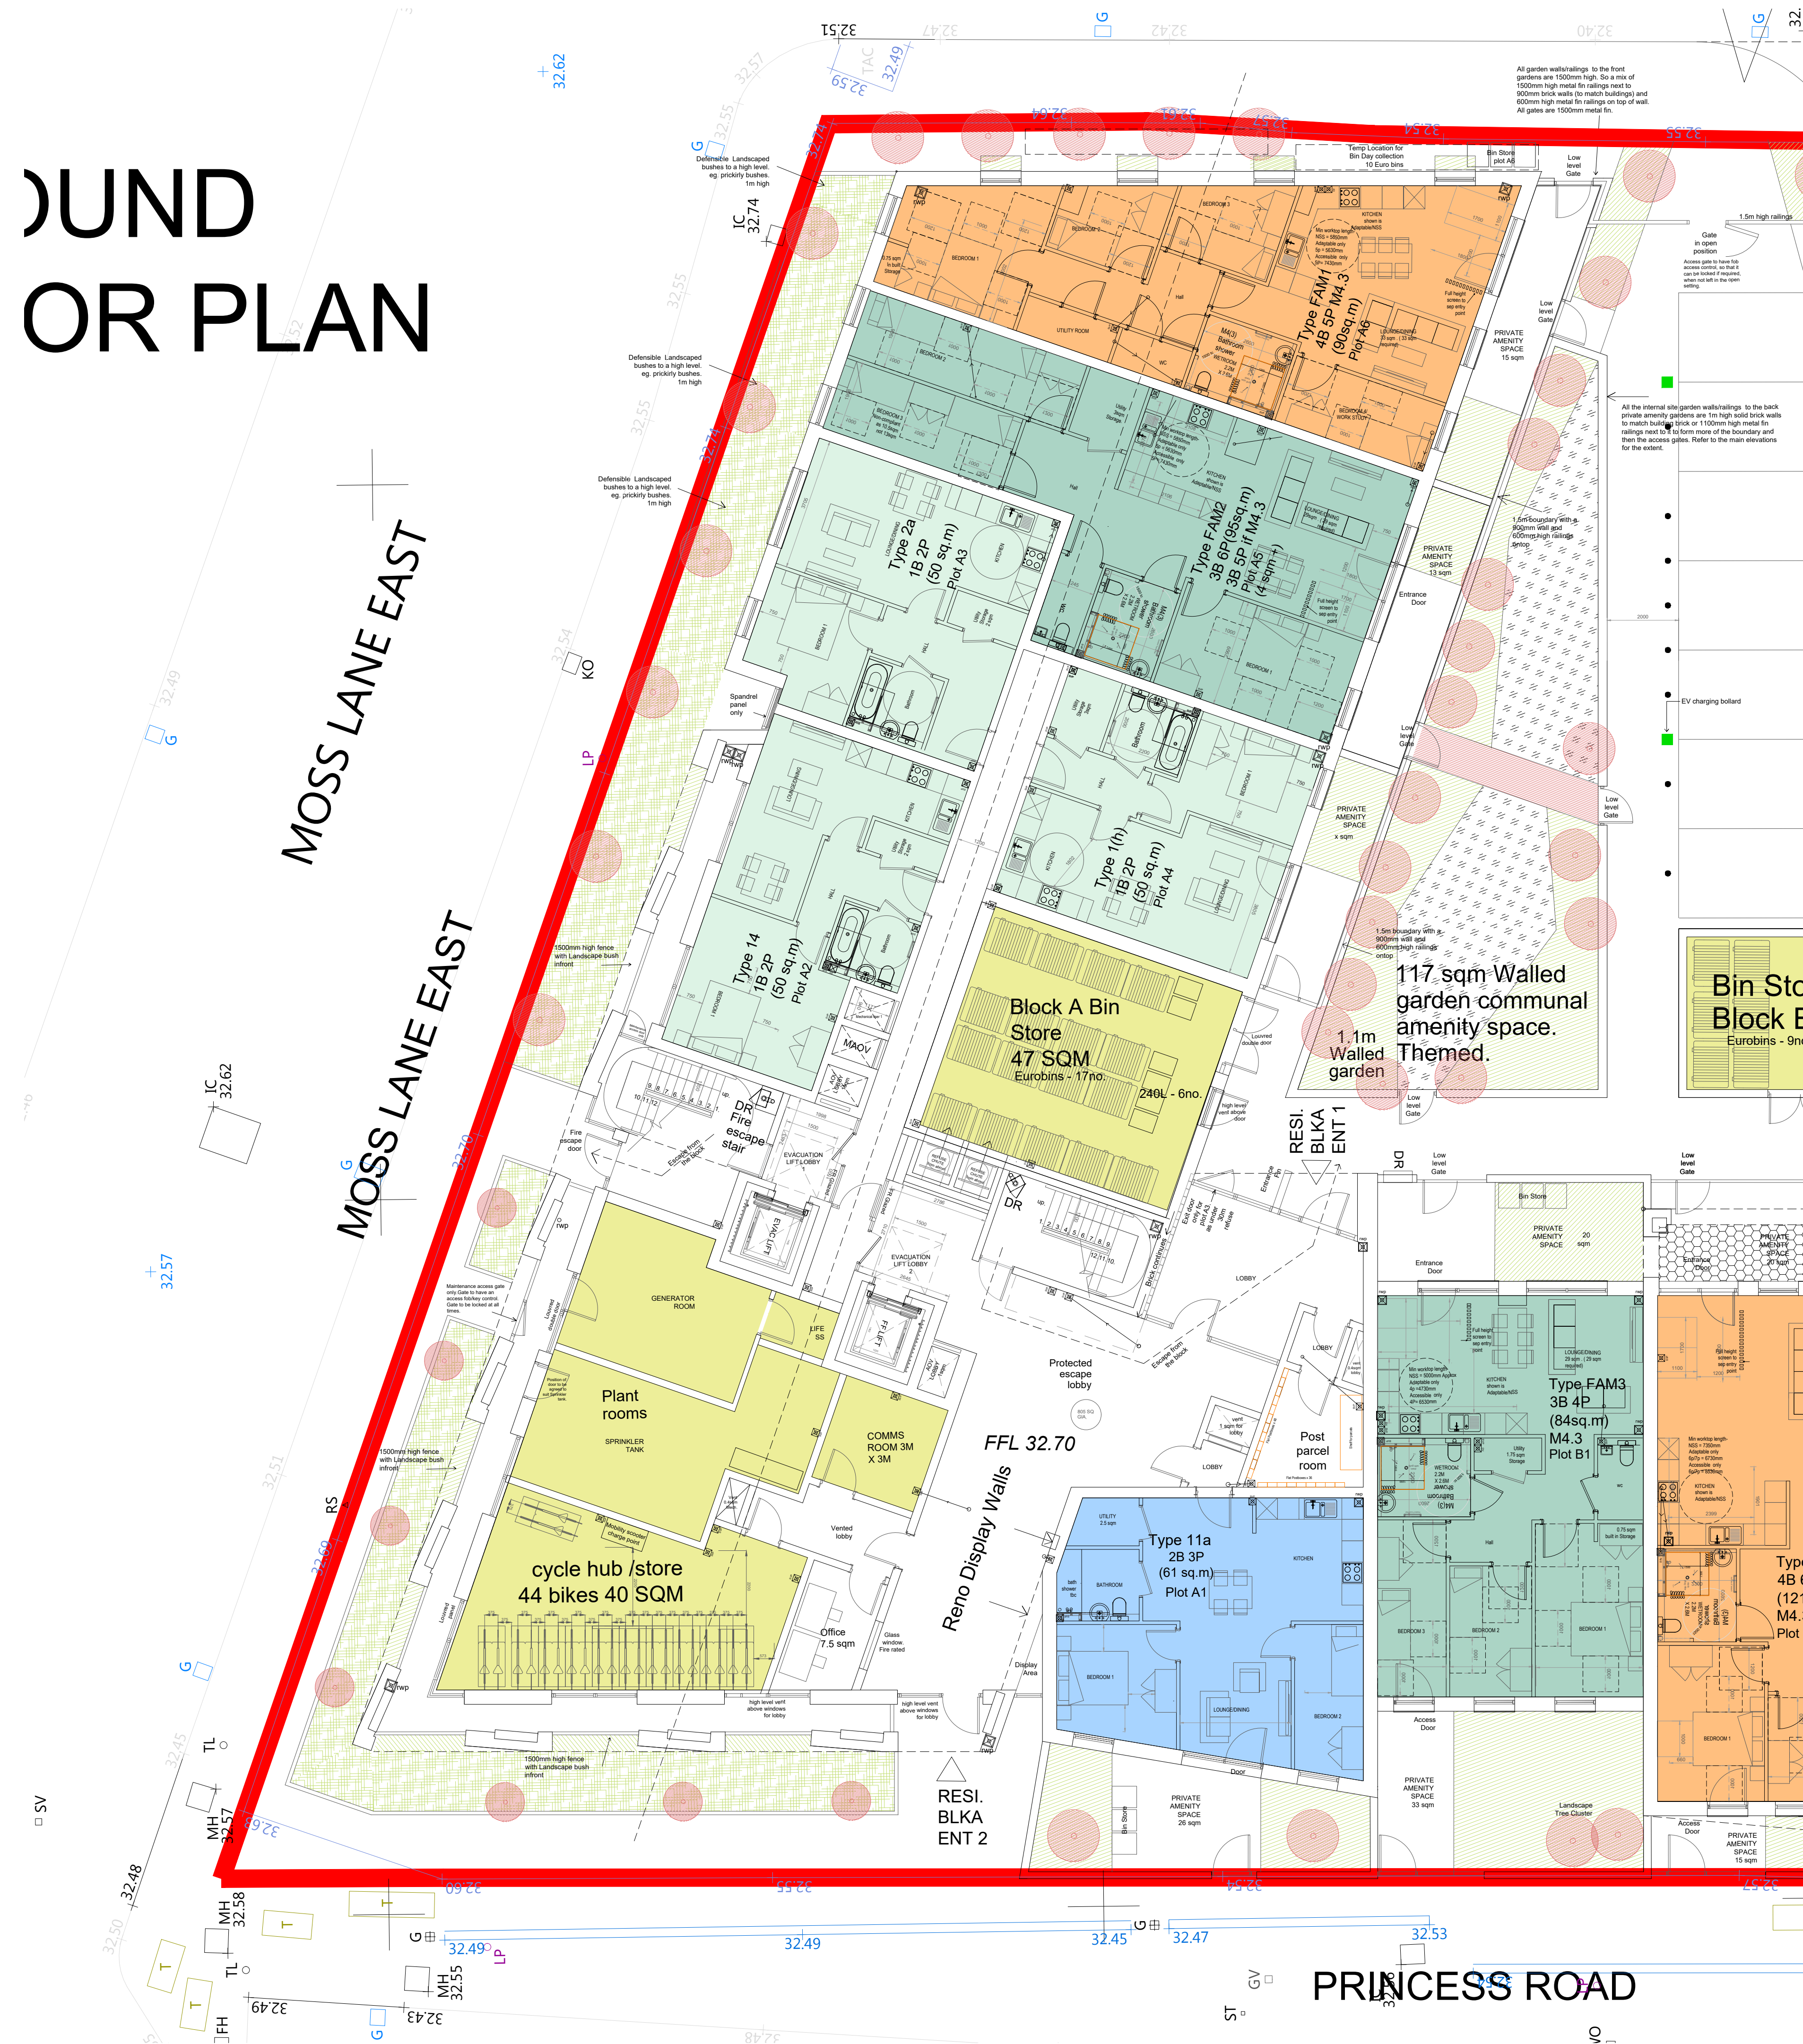

1:100 scale

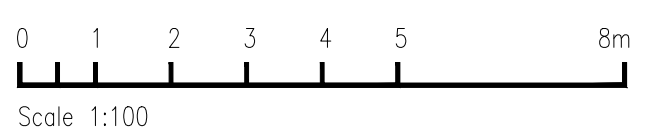

**MC
AU**

**Modern City
Architecture & Urbanism**

2 Commercial Street
Castlefield
Manchester
M15 4RQ

t: 0161 974 7203
e: info@mcau.co.uk
www.mcau.co.uk

Client
MSV/Caddick

Project
**Land at Barnhill Street/Raby Street
Moss Side**

Description
**Proposed
GROUND FLOOR PLAN BLOCK A**

Status	Drawn By	
Stage 3 - Planning	PJS/JT/SR	
Job Number	Scale	Date
1215-MCAU	1.100@A1	JAN 25
Drawing Number	Revision	
03-00-BLKA	P12	