




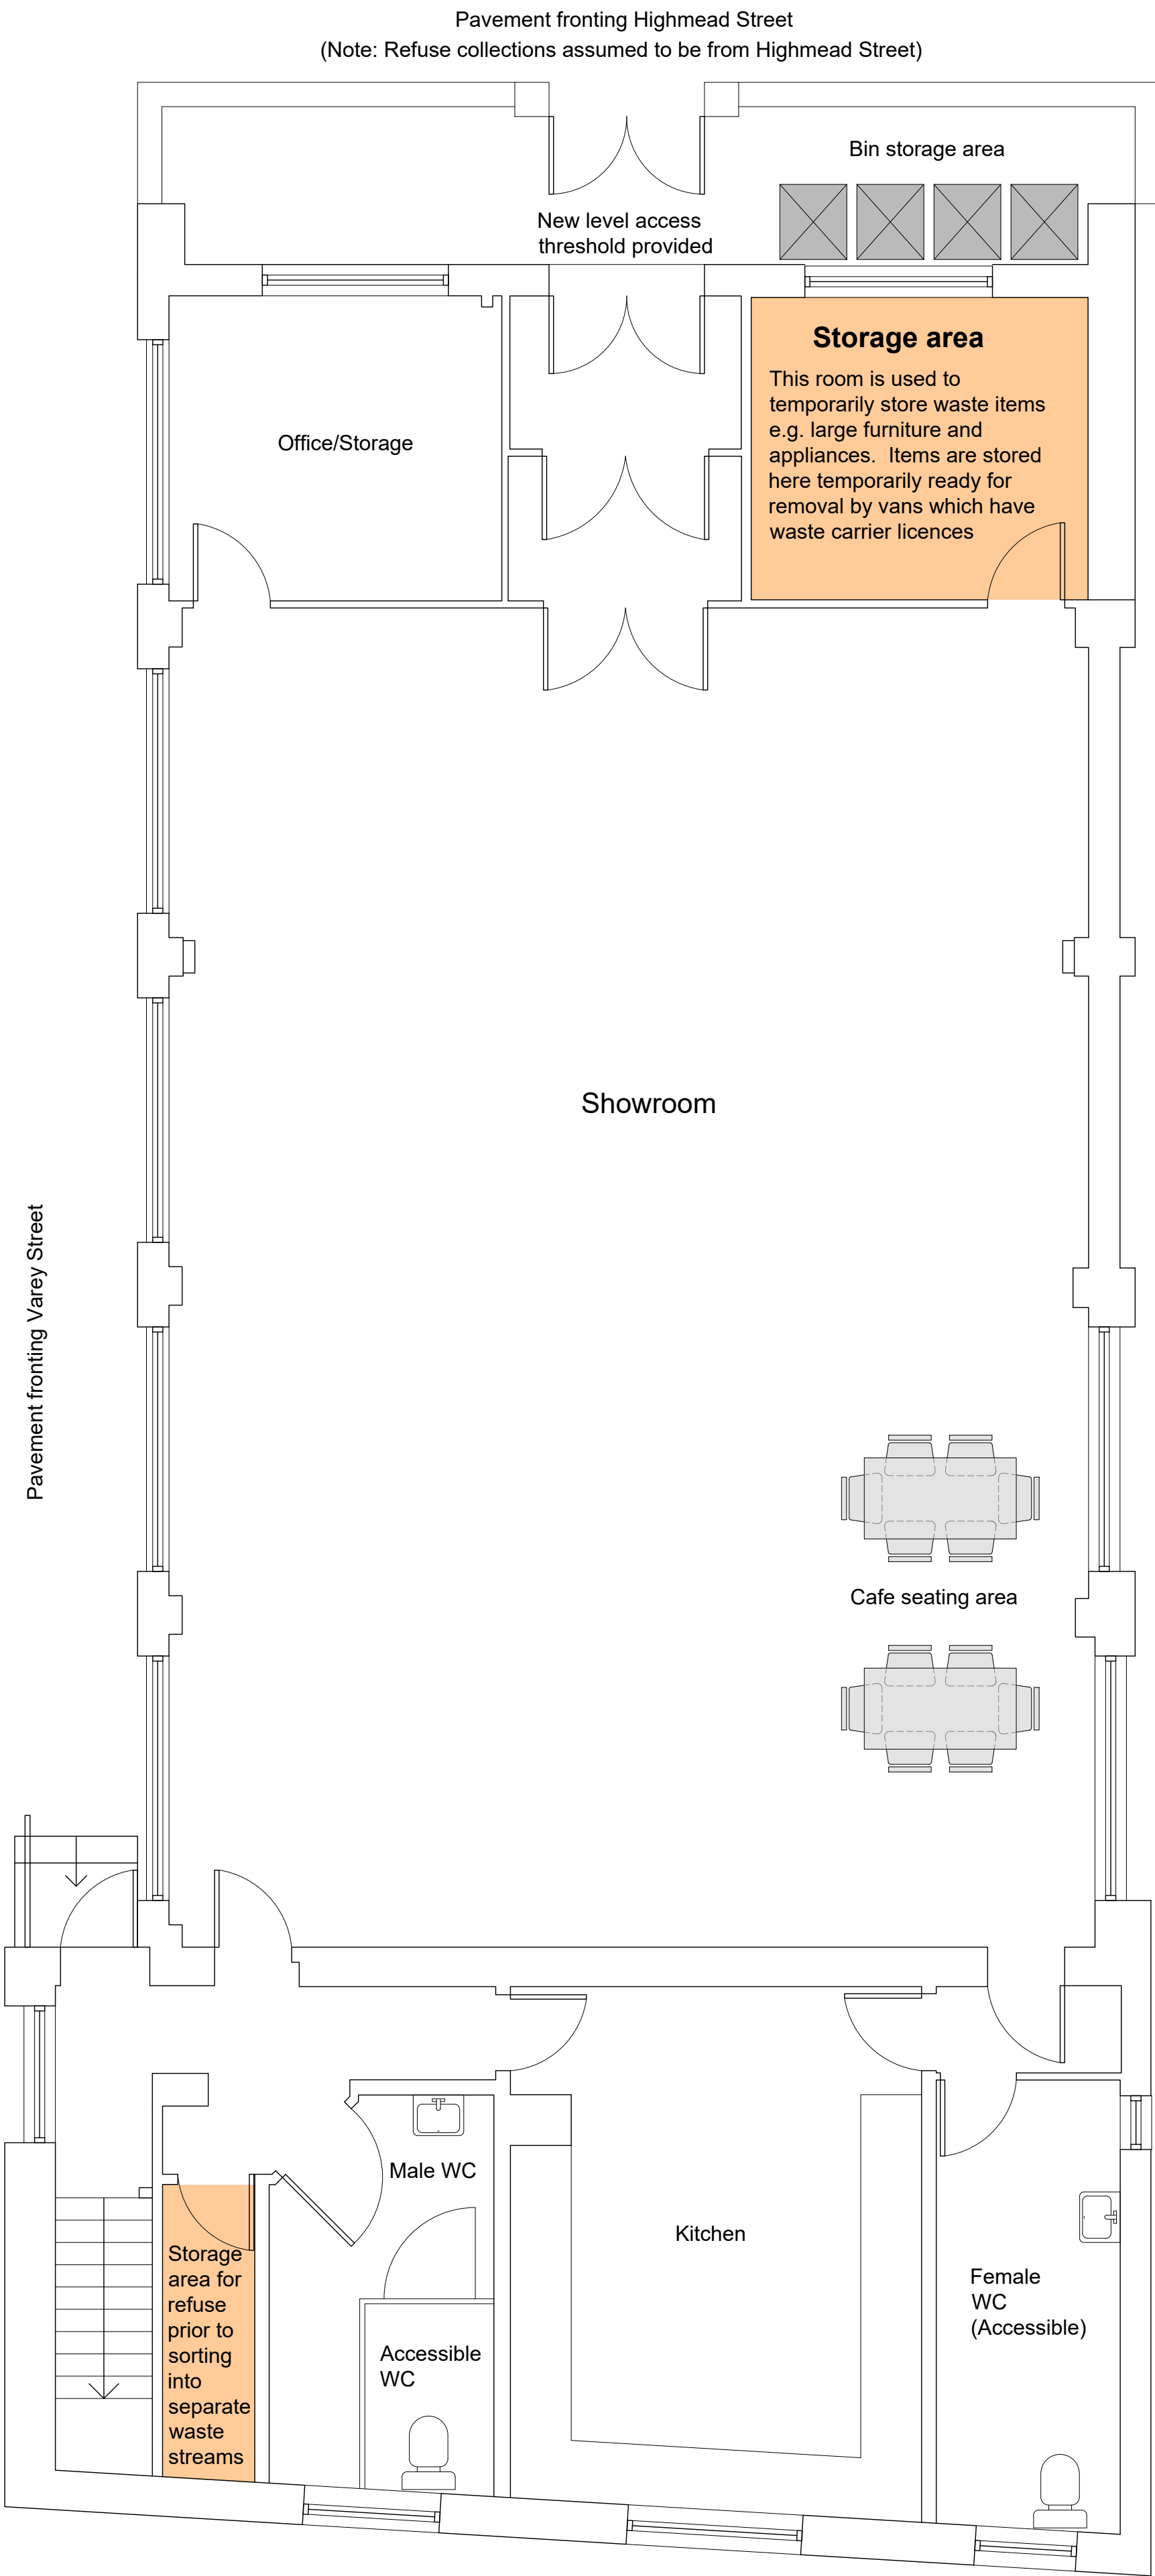



01 **Proposed Ground Floor Plan**
03 Scale 1:50 @ A1

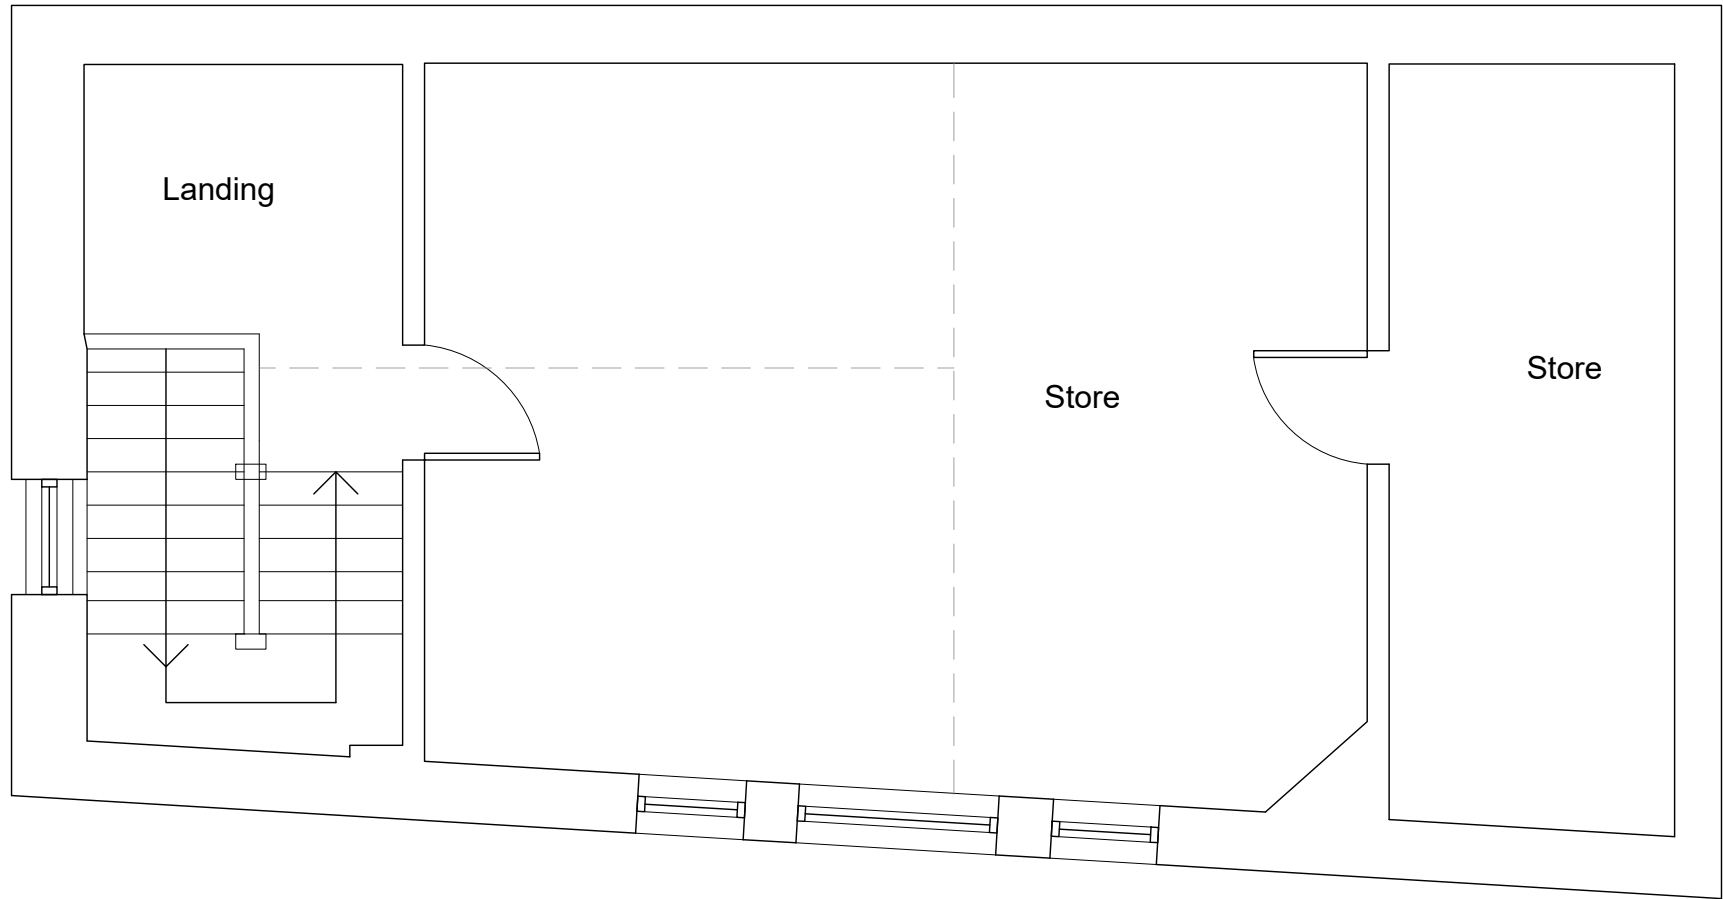

02 **Proposed First Floor Plan**
03 Scale 1:50 @ A1

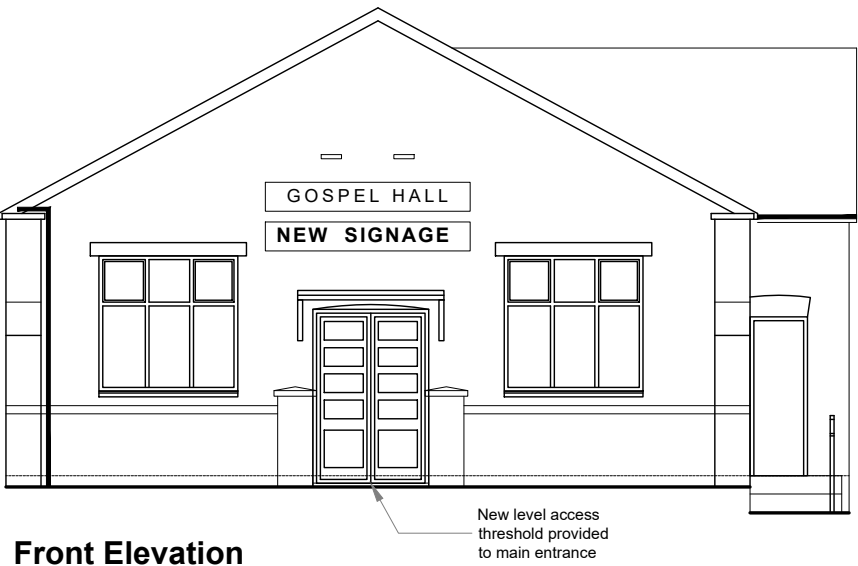


04 **Proposed Elevations**
03 Scale 1:100 @ A1

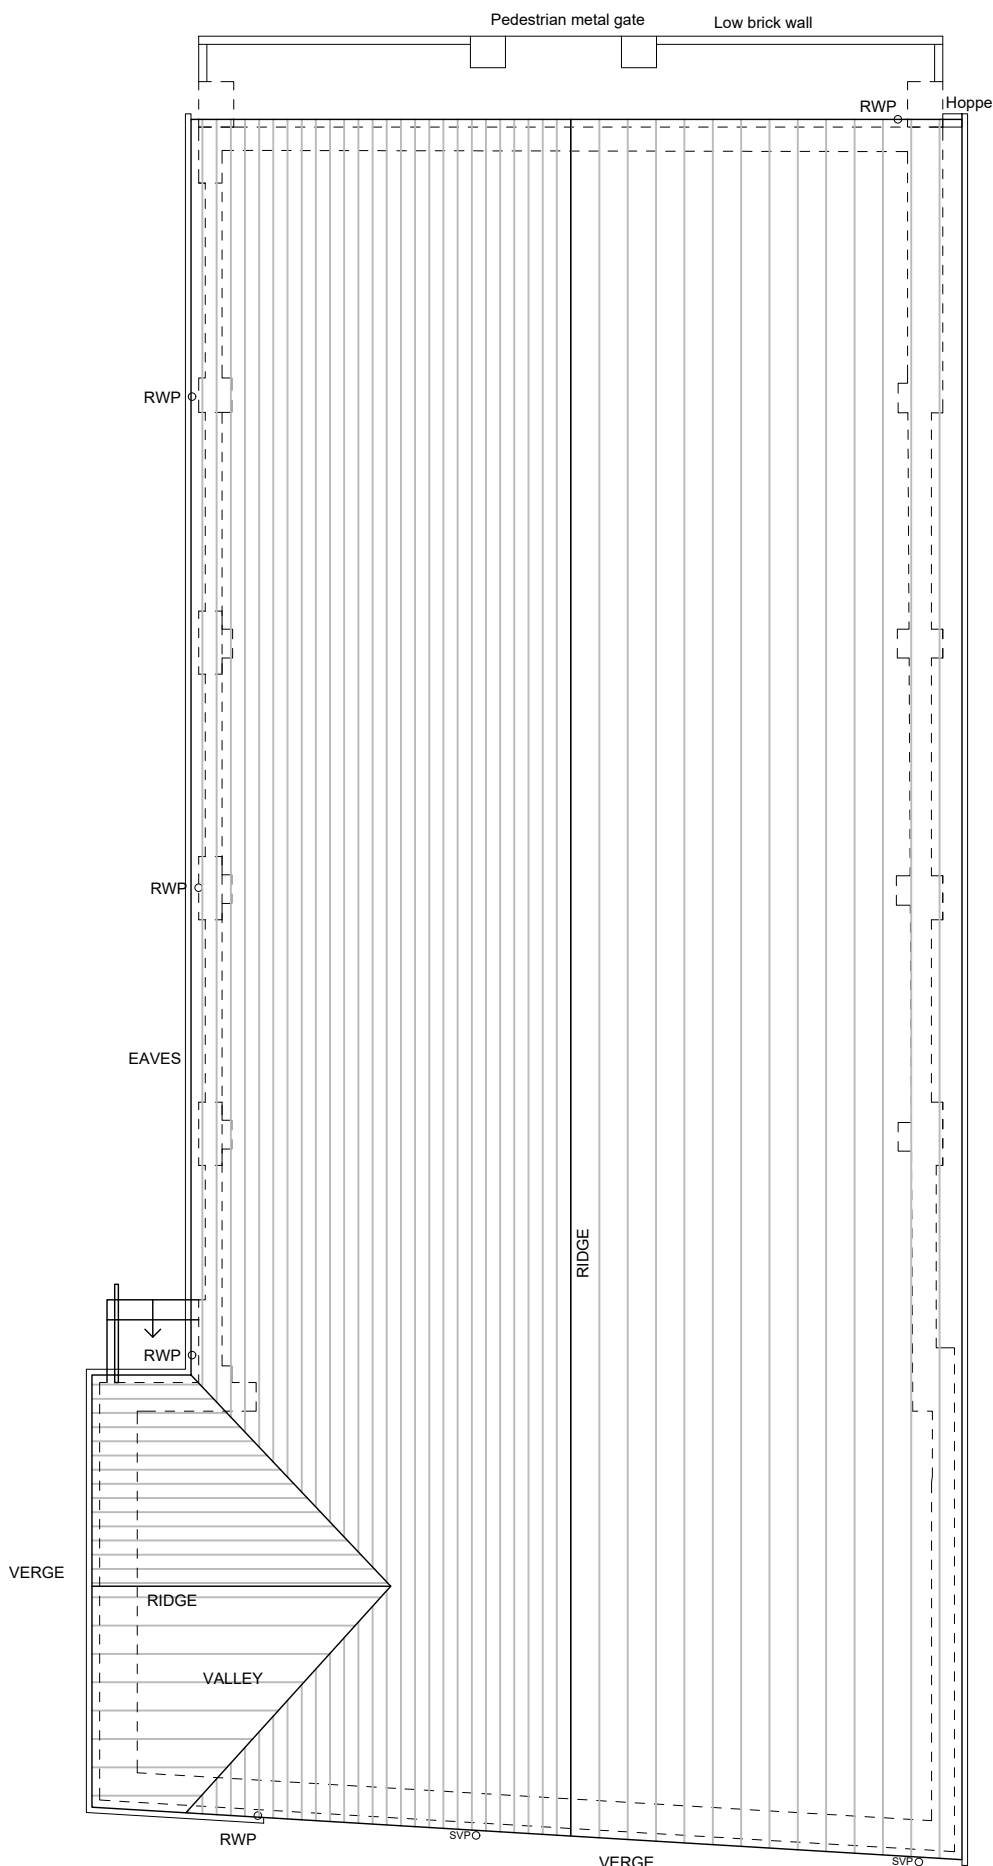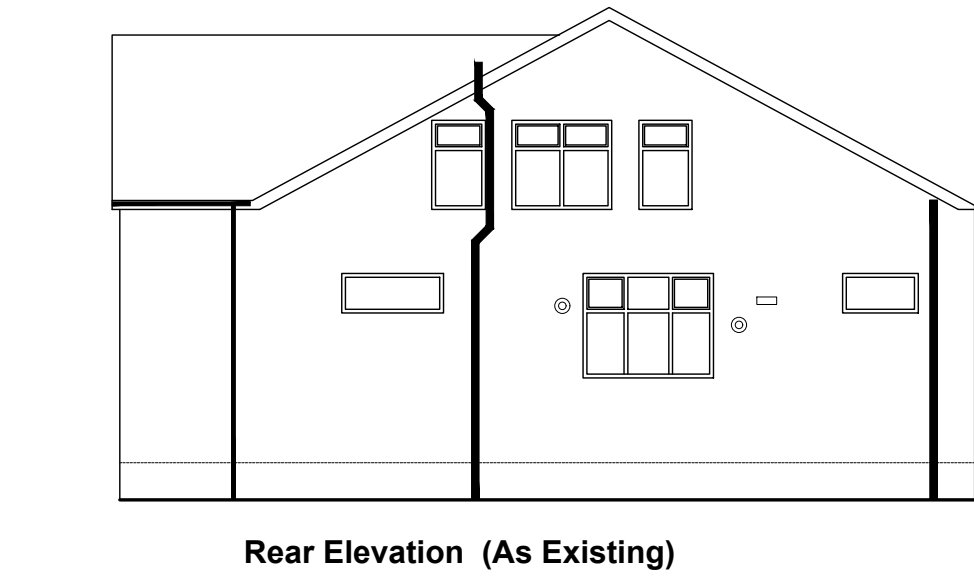

03 **Proposed Roof Plan (As Existing)**
03 Scale 1:50 @ A1

General Notes
01: Dimensions must not be scaled from this drawing. If in doubt, please ask.
02: All dimensions are in millimetres unless noted otherwise.
03: All dimensions should be verified on site before proceeding with the work.
04: TADW Architects shall be notified in writing of any discrepancies.
05: © TADW Limited (UK) 2015

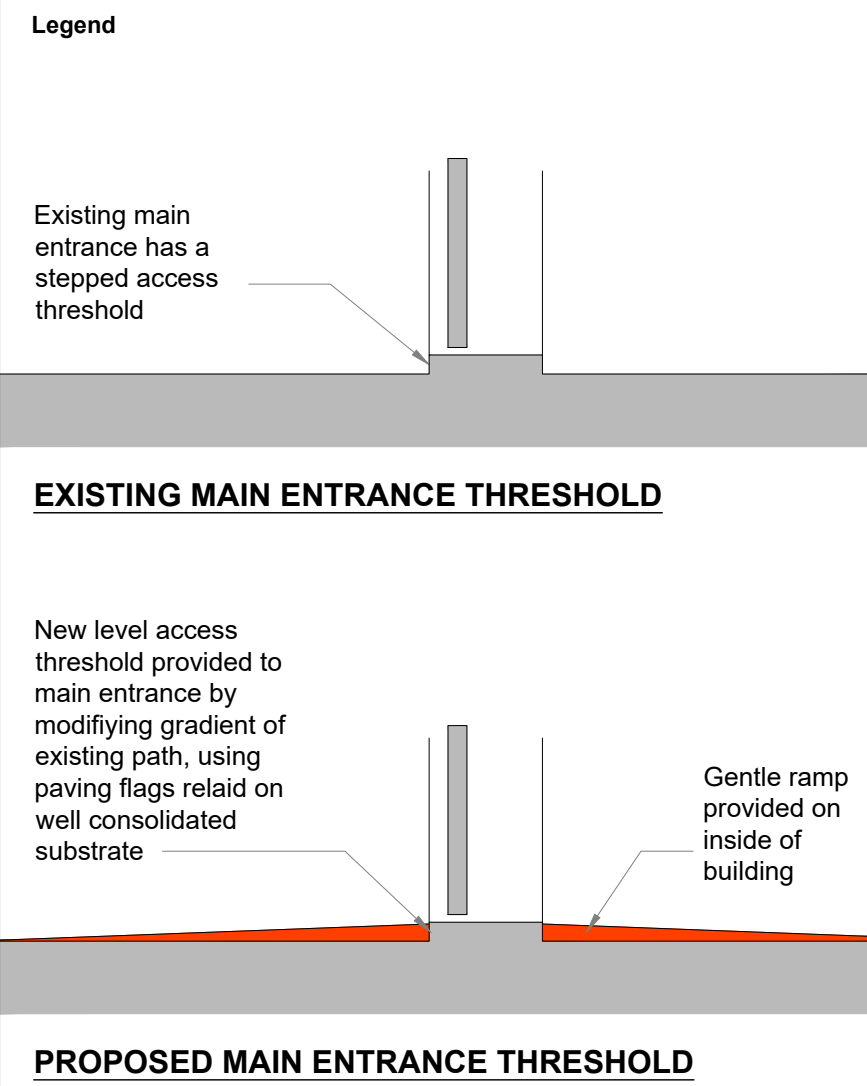

P4	Entrance threshold to be modified to provide level access	21.05.25	KM	KM
P3	Temporary refuse storage areas and disabled WC facilities indicated	16.05.25	KM	KM
P2	Refuse container storage area indicated	15.01.25	KM	KM
P1	Drawn	17.12.24	VA	KM
Issue	Description	Date	Drawn	Checked

Drawing Status
P - Planning | T - Tender | C - Construction | R - As Record

For Approval

tadw architects

Ph 0161 477 6158 Fx 0161 480 8342 mail@tadw.co.uk www.tadw.co.uk


Six St Petersgate Stockport Cheshire SK1 1HD

Client **Renewal North West**

Job **Gospel Hall, Gorton**

Title **Proposed Plans and Elevations**

Scale **1:50, 1:100 @ A1**

 

Job Number 241354	Drawing Number 03	Issue P4
-----------------------------	-----------------------------	--------------------