



Appendix B Existing Site and Proposed Plans

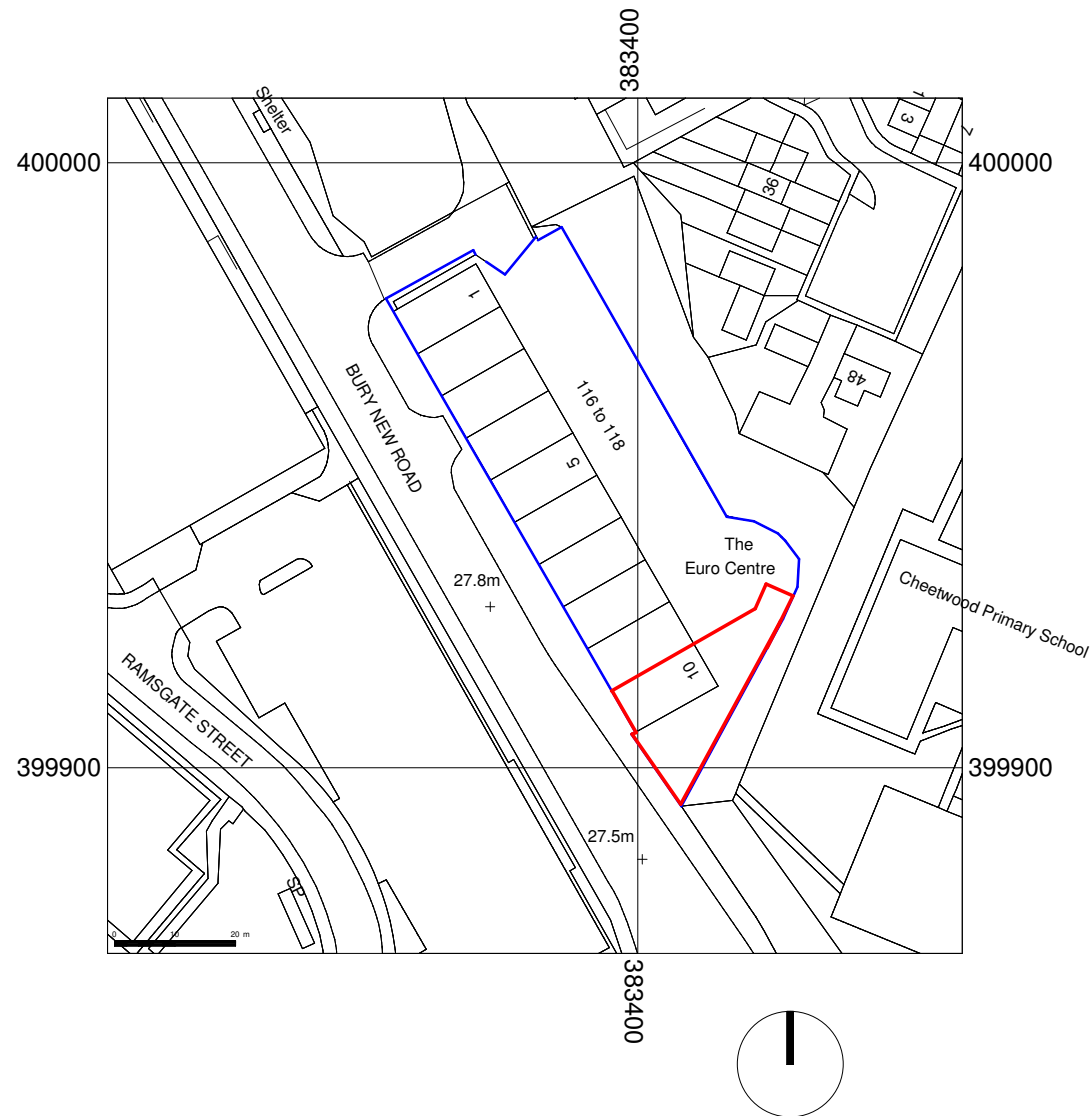

1 **Location Plan**
1 : 1250



2 **Existing Site Plan**
1 : 200

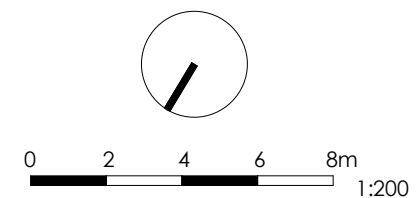

General Notes
The Architect shall have no responsibility for any use made of this document other than for that which it was prepared and issued.
All dimensions should be checked on site. Do not scale from this drawing.
To be read in conjunction with all other Consultant's drawings.
The Architect to be immediately notified of any discrepancies.
Copyright on this drawing retained by the Architect.

LEGEND

- Site Boundary
- Owned by Client

No.	Date	Dwn	App	Revision or reason for issue
P1	17/06/2025	SA	SH	Initial Issue

Client
Zainhub (Manchester) Ltd


createitstudios
... leave an impression
Create It Studios (NW) Ltd
3 Stevenson Square,
Manchester
M1 1DN
info@createitstudios.co.uk

Project Title
Unit 1-8 Eurocentre, Bury New Road,
Manchester, M8 8EB


Scale / North Point
As indicated

Drawing Title
Location Plan And Existing Site Plan


Drawing Number A1610(01)AP001	Revision P1
Drawing Status Preliminary	

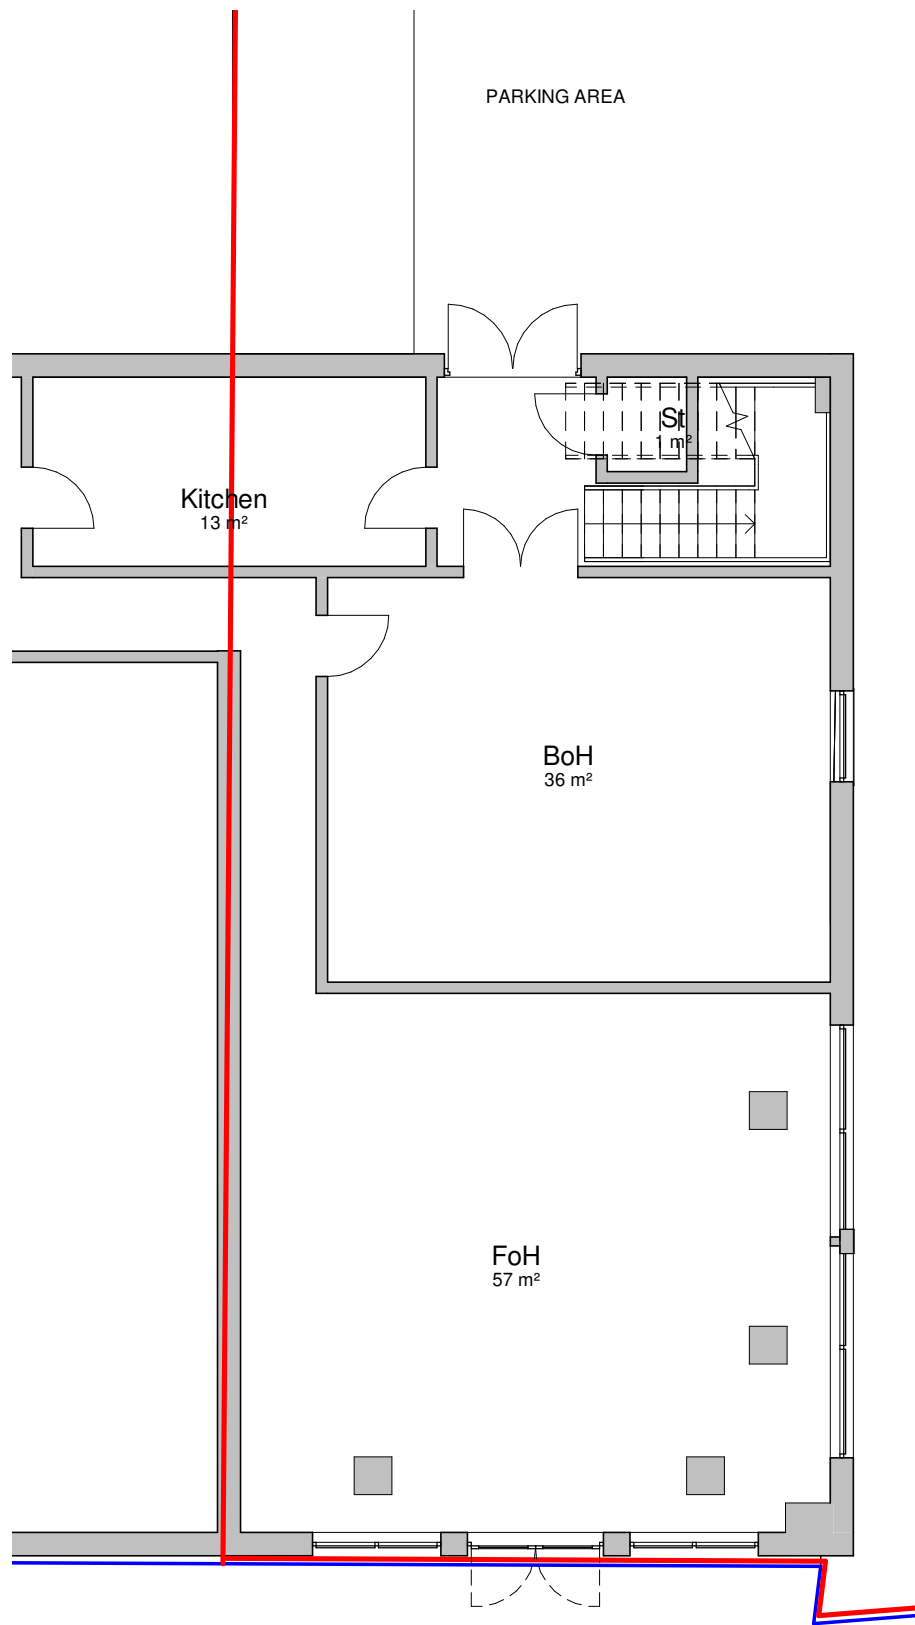

1 Existing Ground Floor Plan
1 : 100

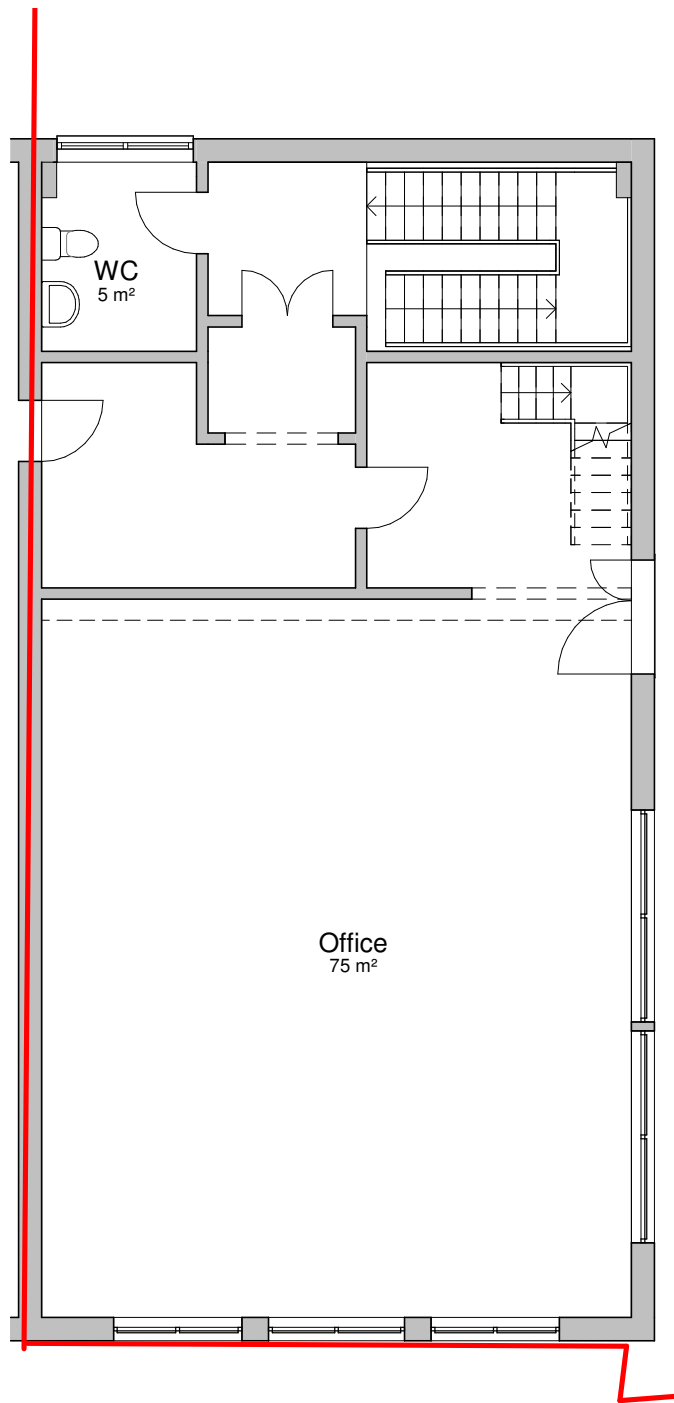

2 Existing First Floor Plan
1 : 100

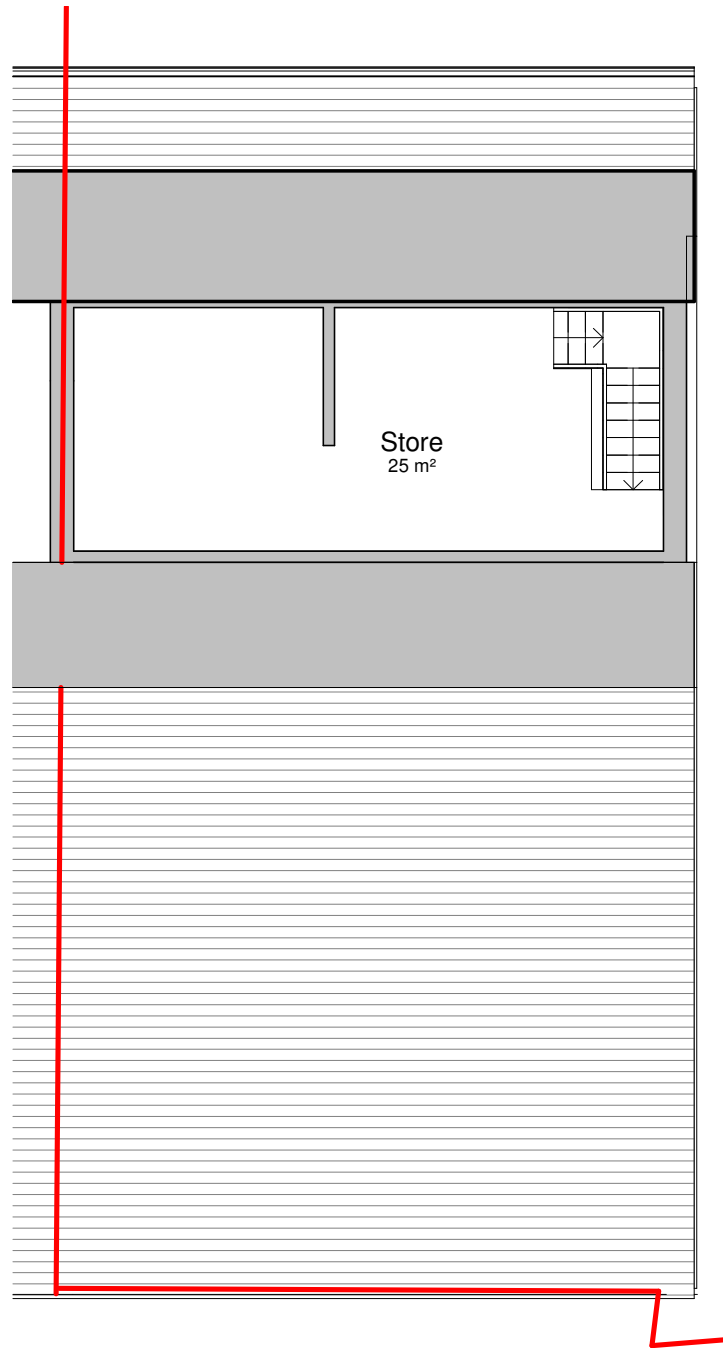

3 Existing Mezzanine
1 : 100



General Notes

The Architect shall have no responsibility for any use made of this document other than for that which it was prepared and issued.

All dimensions should be checked on site. Do not scale from this drawing.

To be read in conjunction with all other Consultant's drawings.

The Architect to be immediately notified of any discrepancies.

Copyright on this drawing retained by the Architect.

LEGEND

- Site Boundary
- Owned by Client

No.	Date	Dwn	App	Revision or reason for issue
P1	17/06/2025	SA	SH	Initial Issue

Client
Zainhub (Manchester) Ltd

create **it** studios
... leave an impression
Create It Studios (NW) Ltd
3 Stevenson Square,
Manchester
M1 1DN
info@createitstudios.co.uk

Project Title
Unit 1-8 Eurocentre, Bury New Road,
Manchester, M8 8EB

Scale / North Point
1 : 100

Drawing Title
Existing Floor Plans


Drawing Number A1610(01)AP002	Revision P1
Drawing Status Preliminary	




1 Existing North Elevation
1 : 100



3 Existing South Elevation
1 : 100

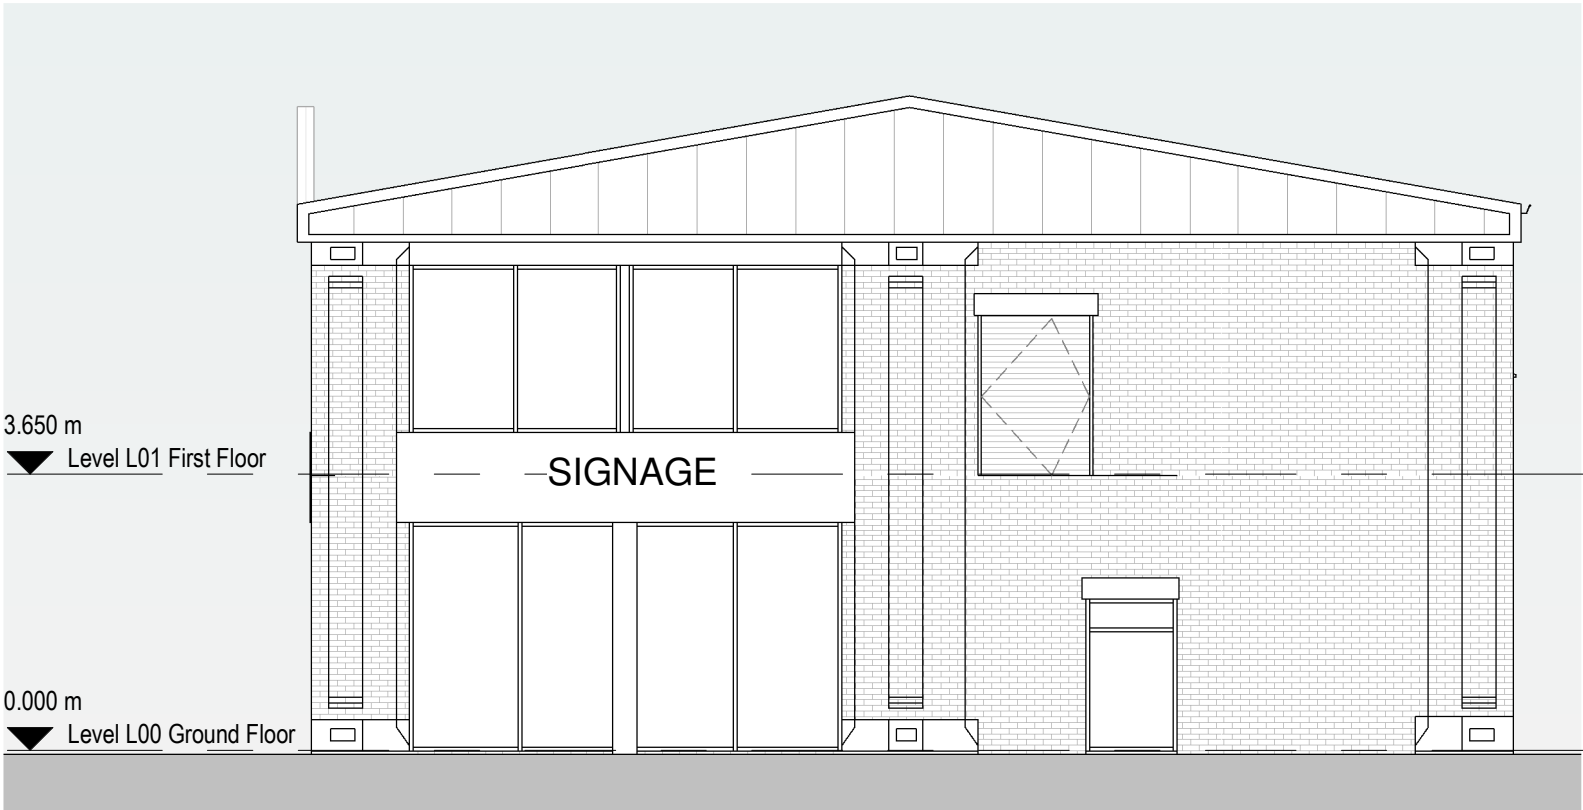

2 Existing West Elevation
1 : 100

 

General Notes

The Architect shall have no responsibility for any use made of this document other than for that which it was prepared and issued.
All dimensions should be checked on site. Do not scale from this drawing.
To be read in conjunction with all other Consultant's drawings.
The Architect to be immediately notified of any discrepancies.
Copyright on this drawing retained by the Architect.

P1	17/06/2025	SA	SH	Initial Issue
No.	Date	Dwn	App	Revision or reason for issue

Client
Zainhub (Manchester) Ltd


createitstudios
... leave an impression
Create It Studios (NW) Ltd
3 Stevenson Square,
Manchester
M1 1DN
info@createitstudios.co.uk

Project Title
Unit 1-8 Eurocentre, Bury New Road,
Manchester, M8 8EB

Scale / North Point
1 : 100

Drawing Title
Existing Elevations

Drawing Number A1610(01)AP003	Revision P1
Drawing Status Preliminary	

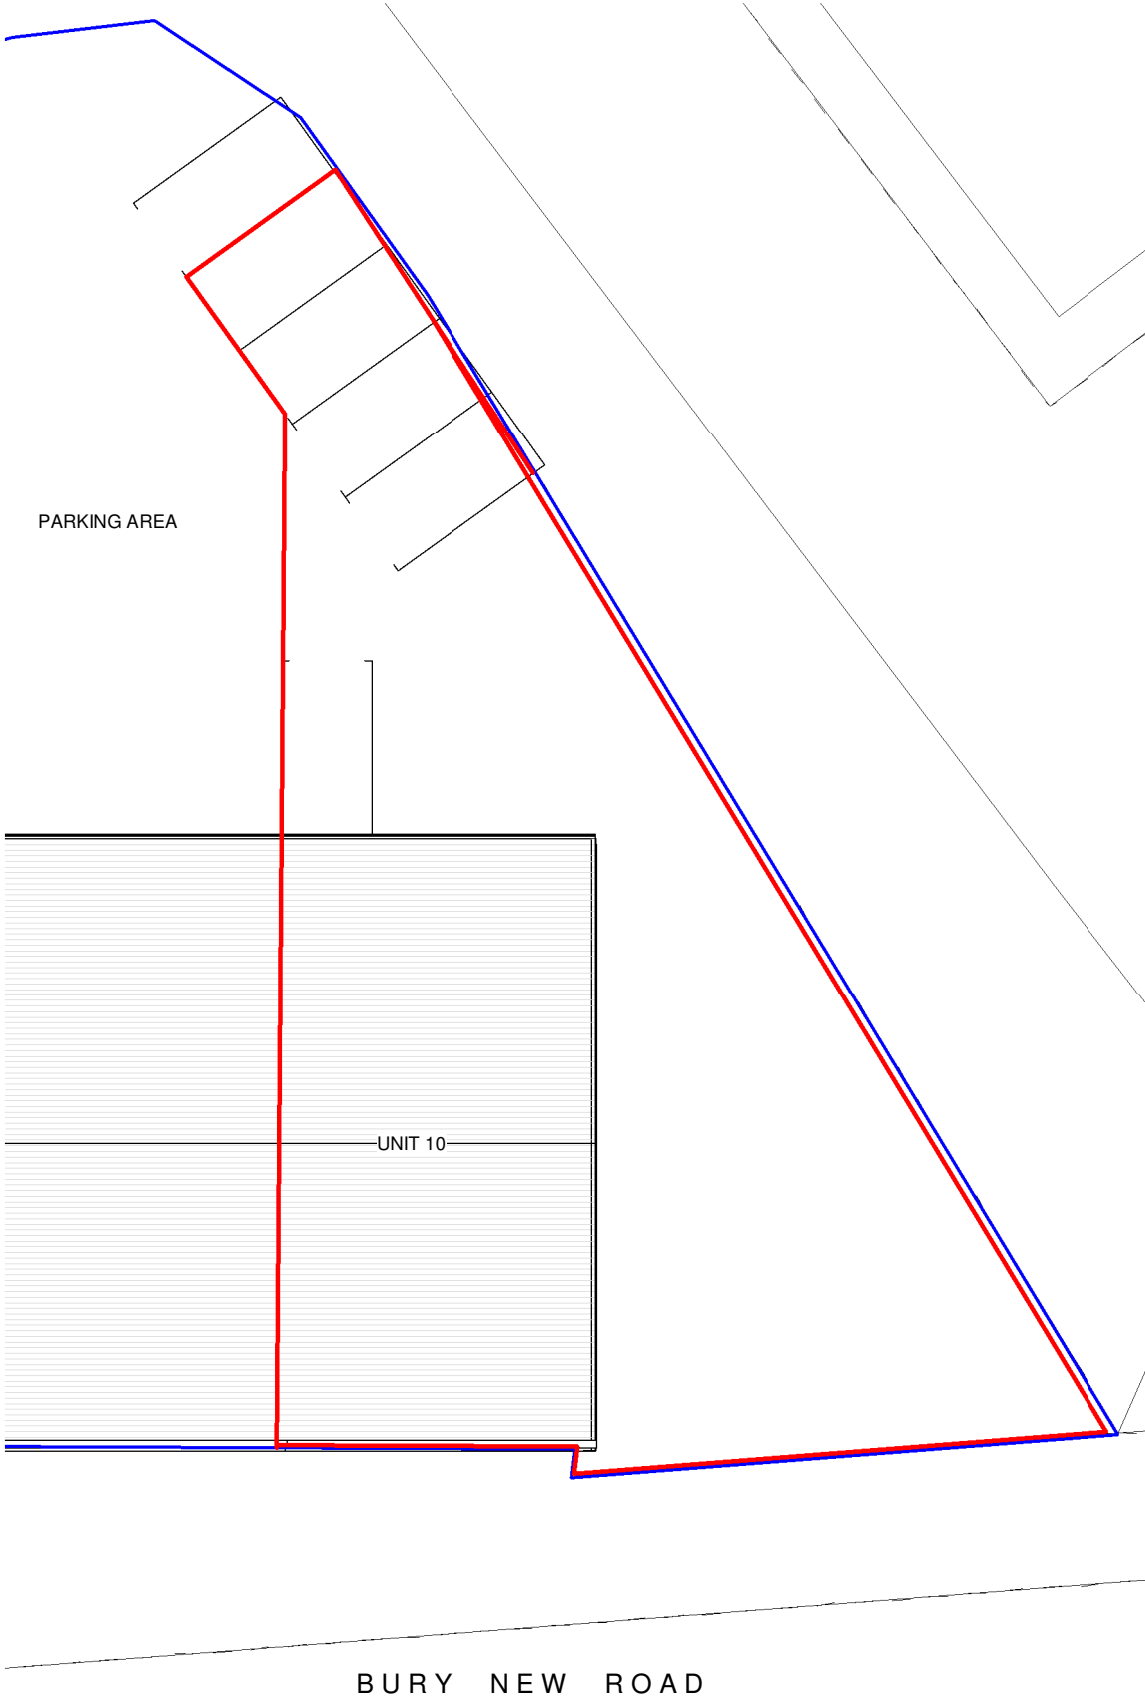

General Notes

The Architect shall have no responsibility for any use made of this document other than for that which it was prepared and issued.

All dimensions should be checked on site. Do not scale from this drawing

To be read in conjunction with all other Consultant's drawings.

The Architect to be immediately notified of any discrepancies.

Copyright on this drawing retained by the Architect.

LEGEND

- Site Boundary
- Owned by Client

P1	17/06/2025	SA	SH	Initial Issue
No.	Date	Dwn	App	Revision or reason for issue

Client

Zainhub (Manchester) Ltd

create **it** studios
... leave an impression

Create It Studios (NW) Ltd
3 Stevenson Square,
Manchester
M1 1DN
info@createitstudios.co.uk

Project Title

Unit 1-8 Eurocentre, Bury New Road,
Manchester, M8 8EB


Scale / North Point

1 : 200


Drawing Title

Proposed Site Plan

Drawing Number	Revision
A1610(02)AP001	P1
Drawing Status	
Preliminary	

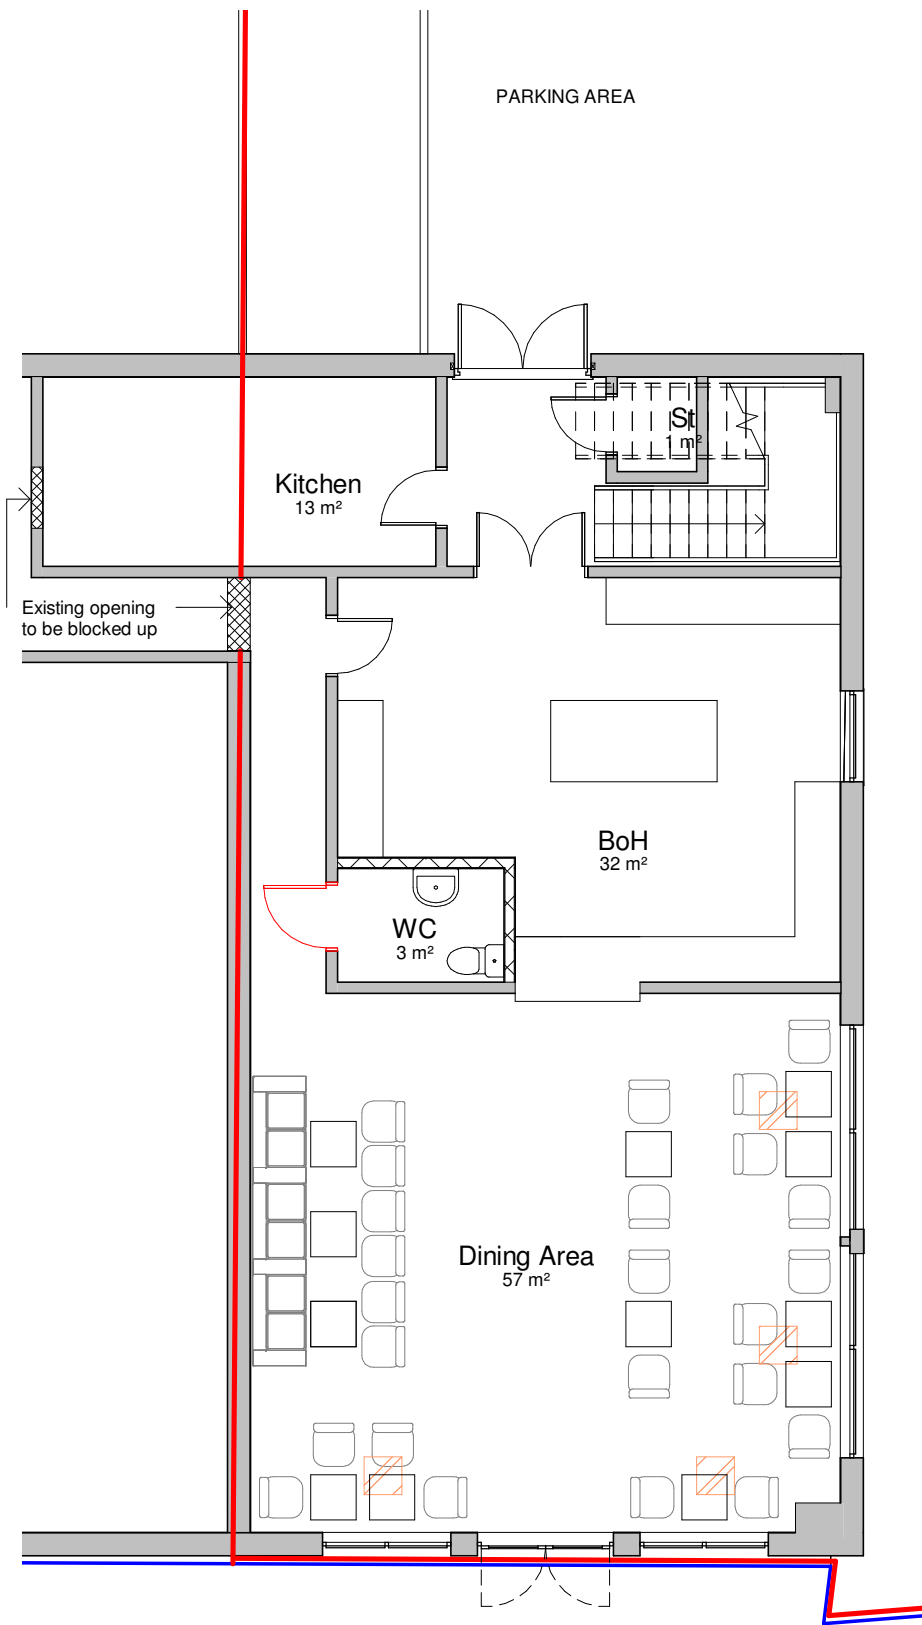


1 **Proposed Ground Floor Plan**
1 : 100

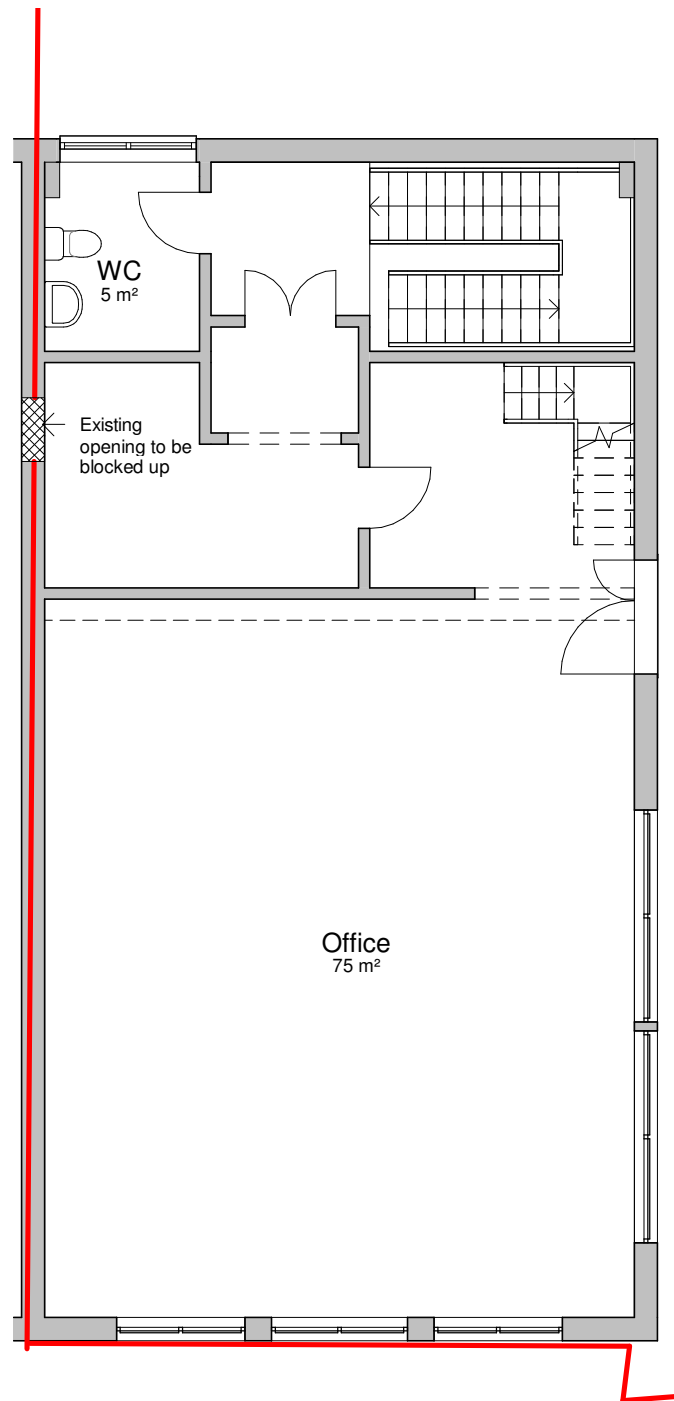

2 **Proposed First Floor Plan**
1 : 100



3 **Proposed Mezzanine**
1 : 100

 

General Notes
The Architect shall have no responsibility for any use made of this document other than for that which it was prepared and issued.
All dimensions should be checked on site. Do not scale from this drawing.
To be read in conjunction with all other Consultant's drawings.
The Architect to be immediately notified of any discrepancies.
Copyright on this drawing retained by the Architect.

LEGEND

- Site Boundary
- Owned by Client

P1	17/06/2025	SA	SH	Initial Issue
No.	Date	Dwn	App	Revision or reason for issue

Client
Zainhub (Manchester) Ltd

create it studios
... leave an impression
Create It Studios (NW) Ltd
3 Stevenson Square,
Manchester
M1 1DN
info@createitstudios.co.uk

Project Title
Unit 1-8 Eurocentre, Bury New Road,
Manchester, M8 8EB

Scale / North Point
1 : 100

Drawing Title
Proposed Floor Plans


Drawing Number A1610(02)AP002	Revision P1
Drawing Status Preliminary	




1 **Proposed North Elevation**
1 : 100



3 **Proposed South Elevation**
1 : 100

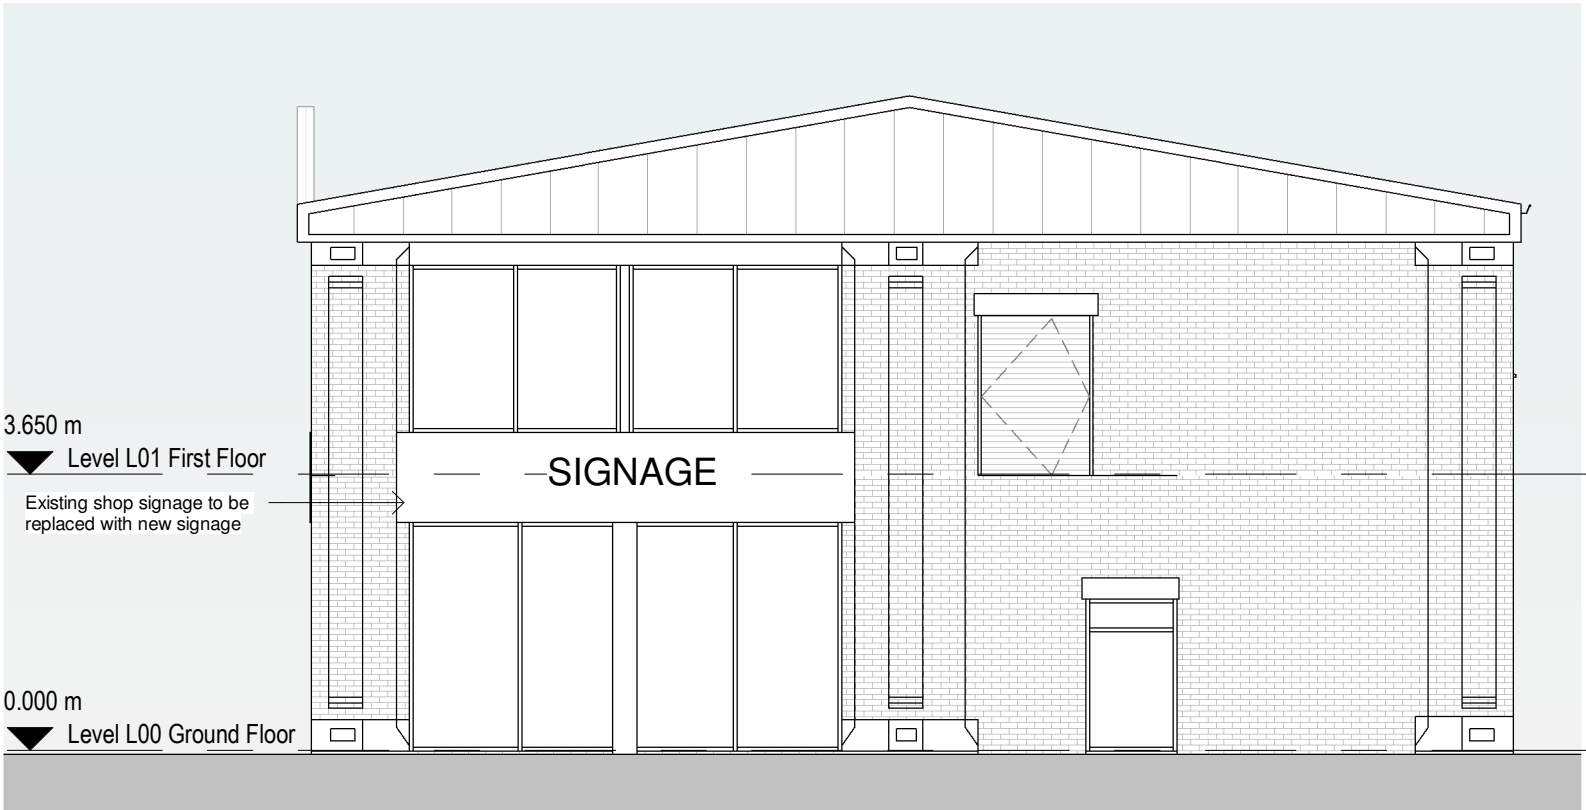

2 **Proposed West Elevation**
1 : 100

 

General Notes

The Architect shall have no responsibility for any use made of this document other than for that which it was prepared and issued.

All dimensions should be checked on site. Do not scale from this drawing

To be read in conjunction with all other Consultant's drawings.

The Architect to be immediately notified of any discrepancies.

Copyright on this drawing retained by the Architect.

P1	17/06/2025	SA	SH	Initial Issue
No.	Date	Dwn	App	Revision or reason for issue

Client

Zainhub (Manchester) Ltd

createitstudios
... leave an impression

Create It Studios (NW) Ltd
3 Stevenson Square,
Manchester
M1 1DN
info@createitstudios.co.uk

Project Title

Unit 1-8 Eurocentre, Bury New Road,
Manchester, M8 8EB

Scale / North Point

1 : 100

Drawing Title

Proposed Elevations

Drawing Number
A1610(02)AP003

Drawing Status
Preliminary

Revision
P1