


AS EXISTING GROUND FLOOR PLAN - 1:50

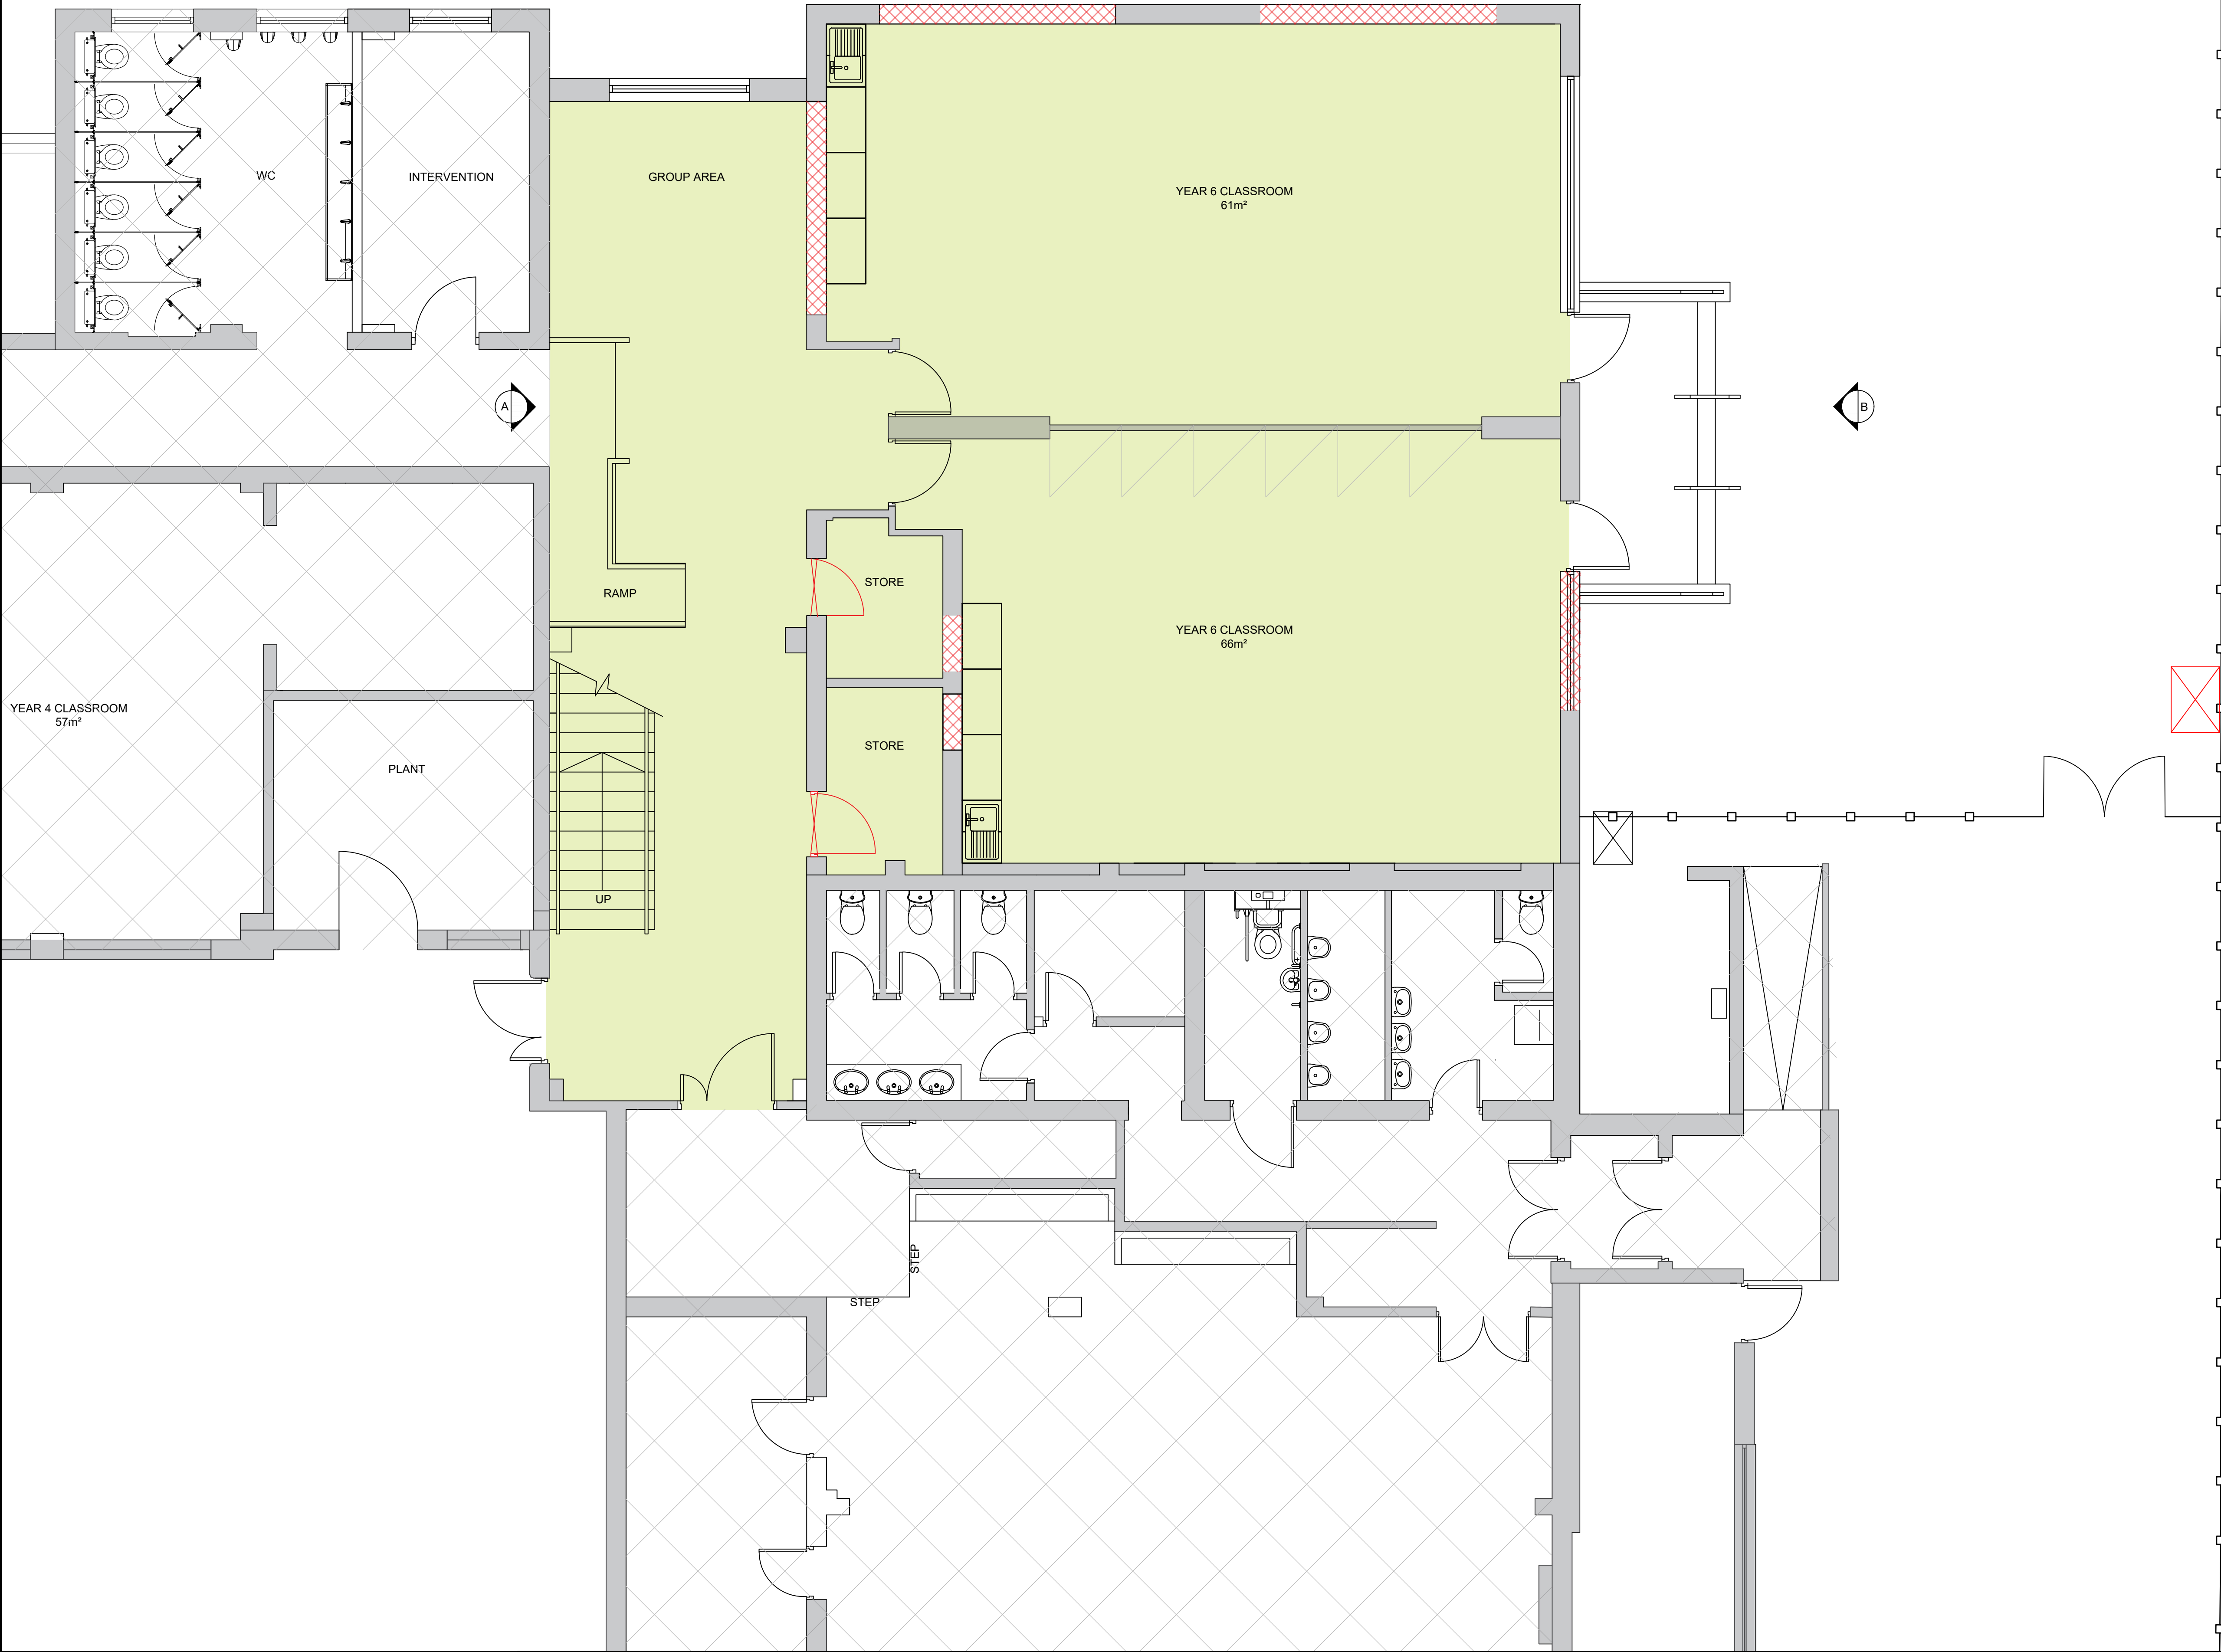

Note:
Contractor is to verify all dimensions and levels on site prior to site works commencement. Under no circumstances are any dimensions or levels to be scaled from this drawing number for the purpose of manufacturing components. Contractor to report any discrepancies to the Designer.

DRAWING KEY:

- Area of Works
- None Works Area
- Elevation Markers
- Existing Walls
- Masonry walls to receive new opening
- Existing school gas main enclosure

REVISION		DESCRIPTION		DATE
--		PLANNING		JUN 25
SCALE	1:50		SIGNATURE	DATE
		DRAWN	RH	JUN 25
		CHECKED	MB	JUN 25
ORIGINAL SIZE	A1	APPROVED	MB	JUN 25
This drawing is copyright and may not be reproduced or made use of unless expressly agreed by M Bradbury Consulting Ltd				
CLIENT				
St. Catherine's Primary School School Lane Didsbury M20 6HS				
PROJECT				
First Floor Extension Scheme				
 Bradbury CONSULTING CHARTERED SURVEYORS 59 Wilmslow Road, Handforth, Cheshire, SK9 3EN WEB: www.bradbury-consulting.co.uk TEL: 01625 522 209				
TITLE				
AS EXISTING GROUND FLOORPLAN				
JOB NUMBER				
2025.034				
DRAWING NUMBER				
2025.034.PL03				