


NOTE
This drawings is solely for the purpose of a planning application. These are not full working drawing for construction




1 Proposed Front Elevation
1 : 50




2 Proposed Rear Elevation
1 : 50

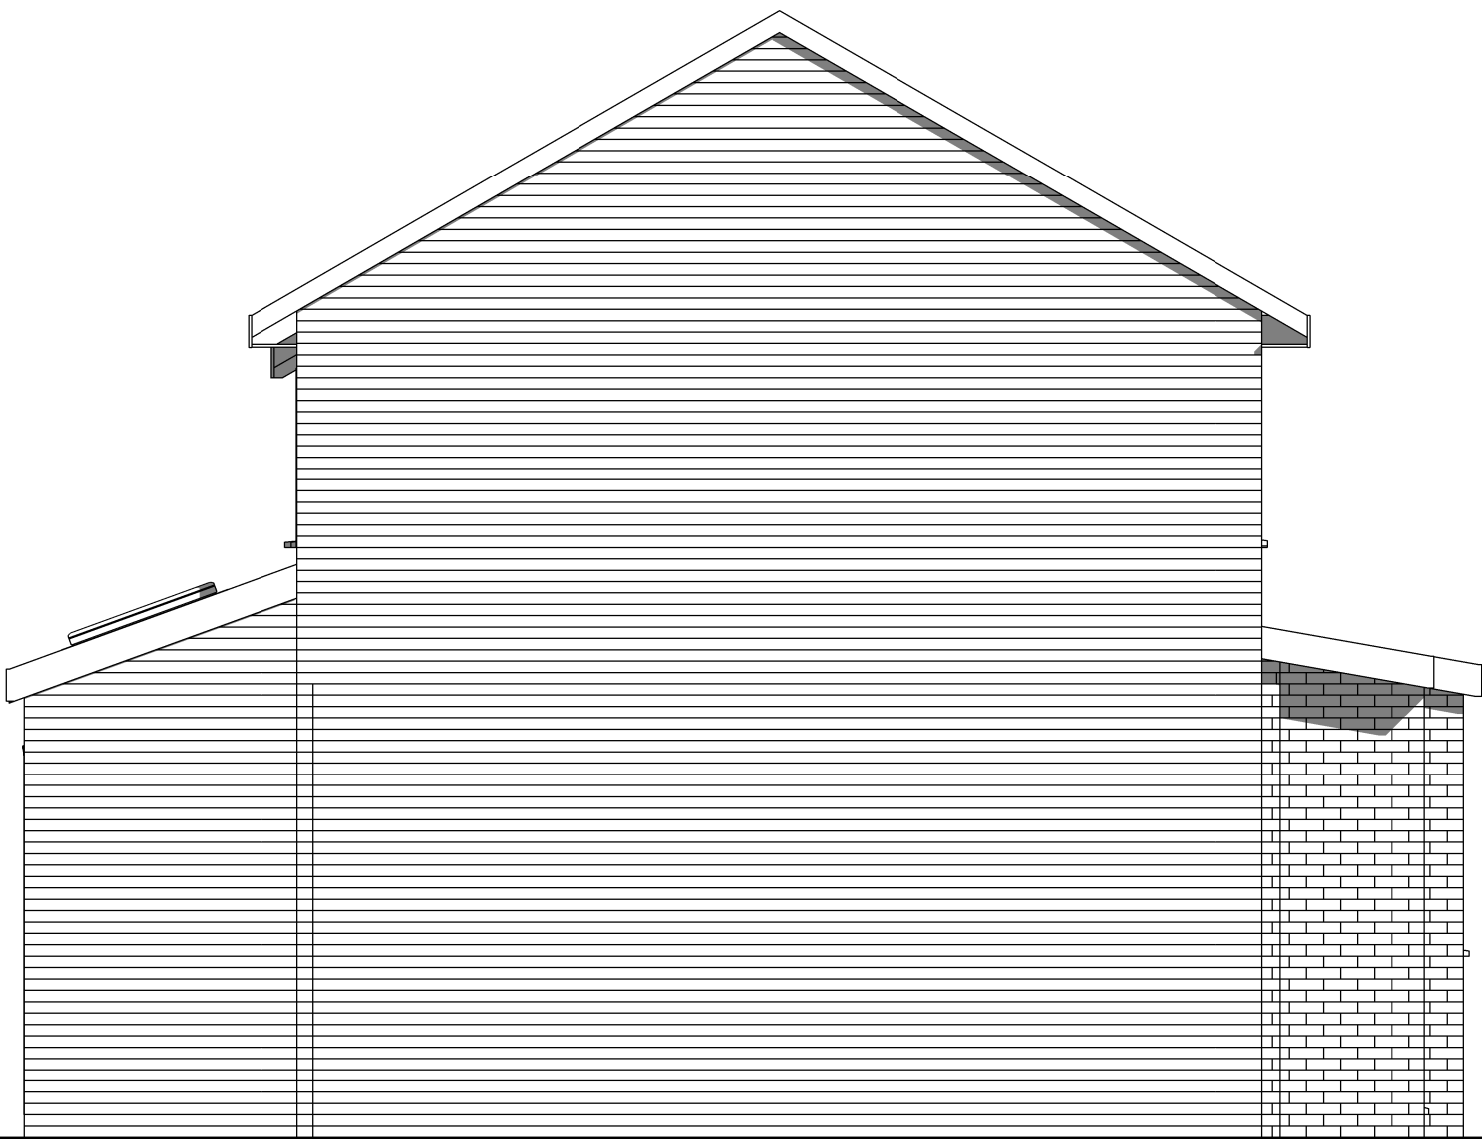


3 Proposed Left Side Elevation
1 : 50

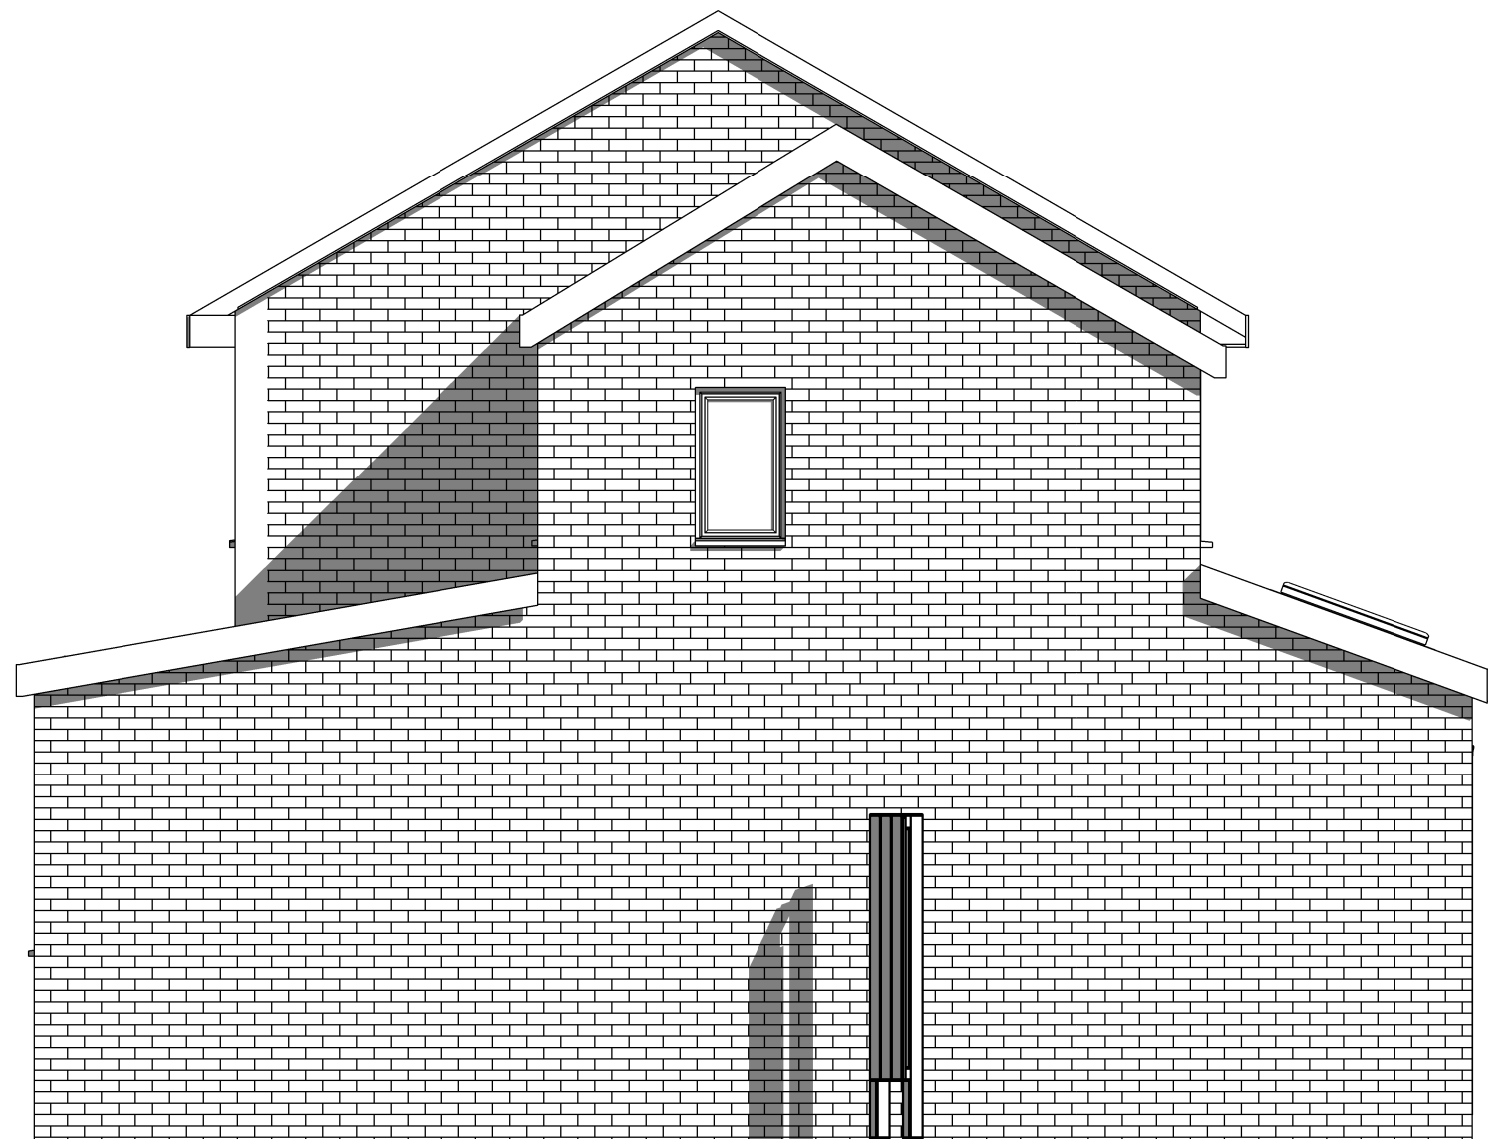


4 Proposed Right Side Elevation
1 : 50

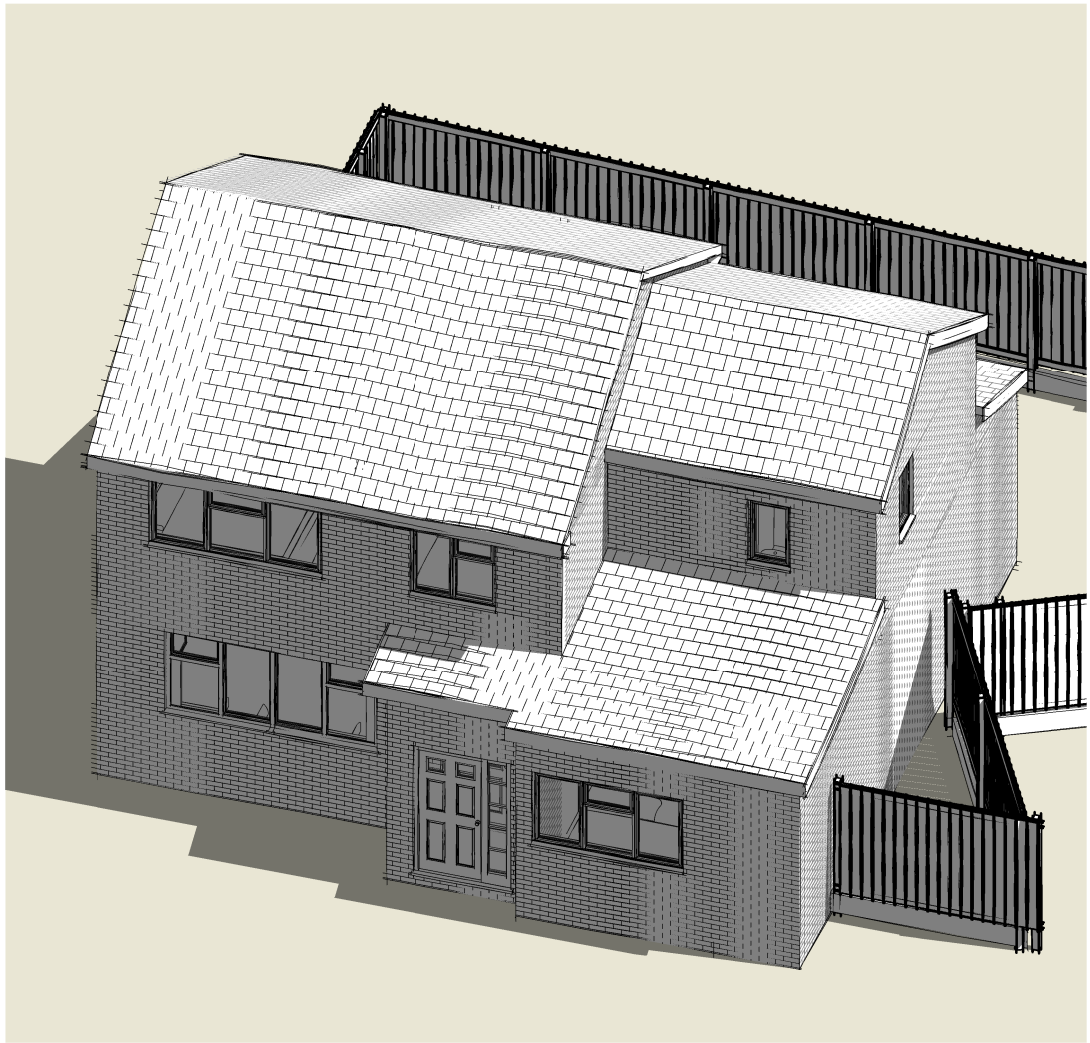

7 3D view - Front

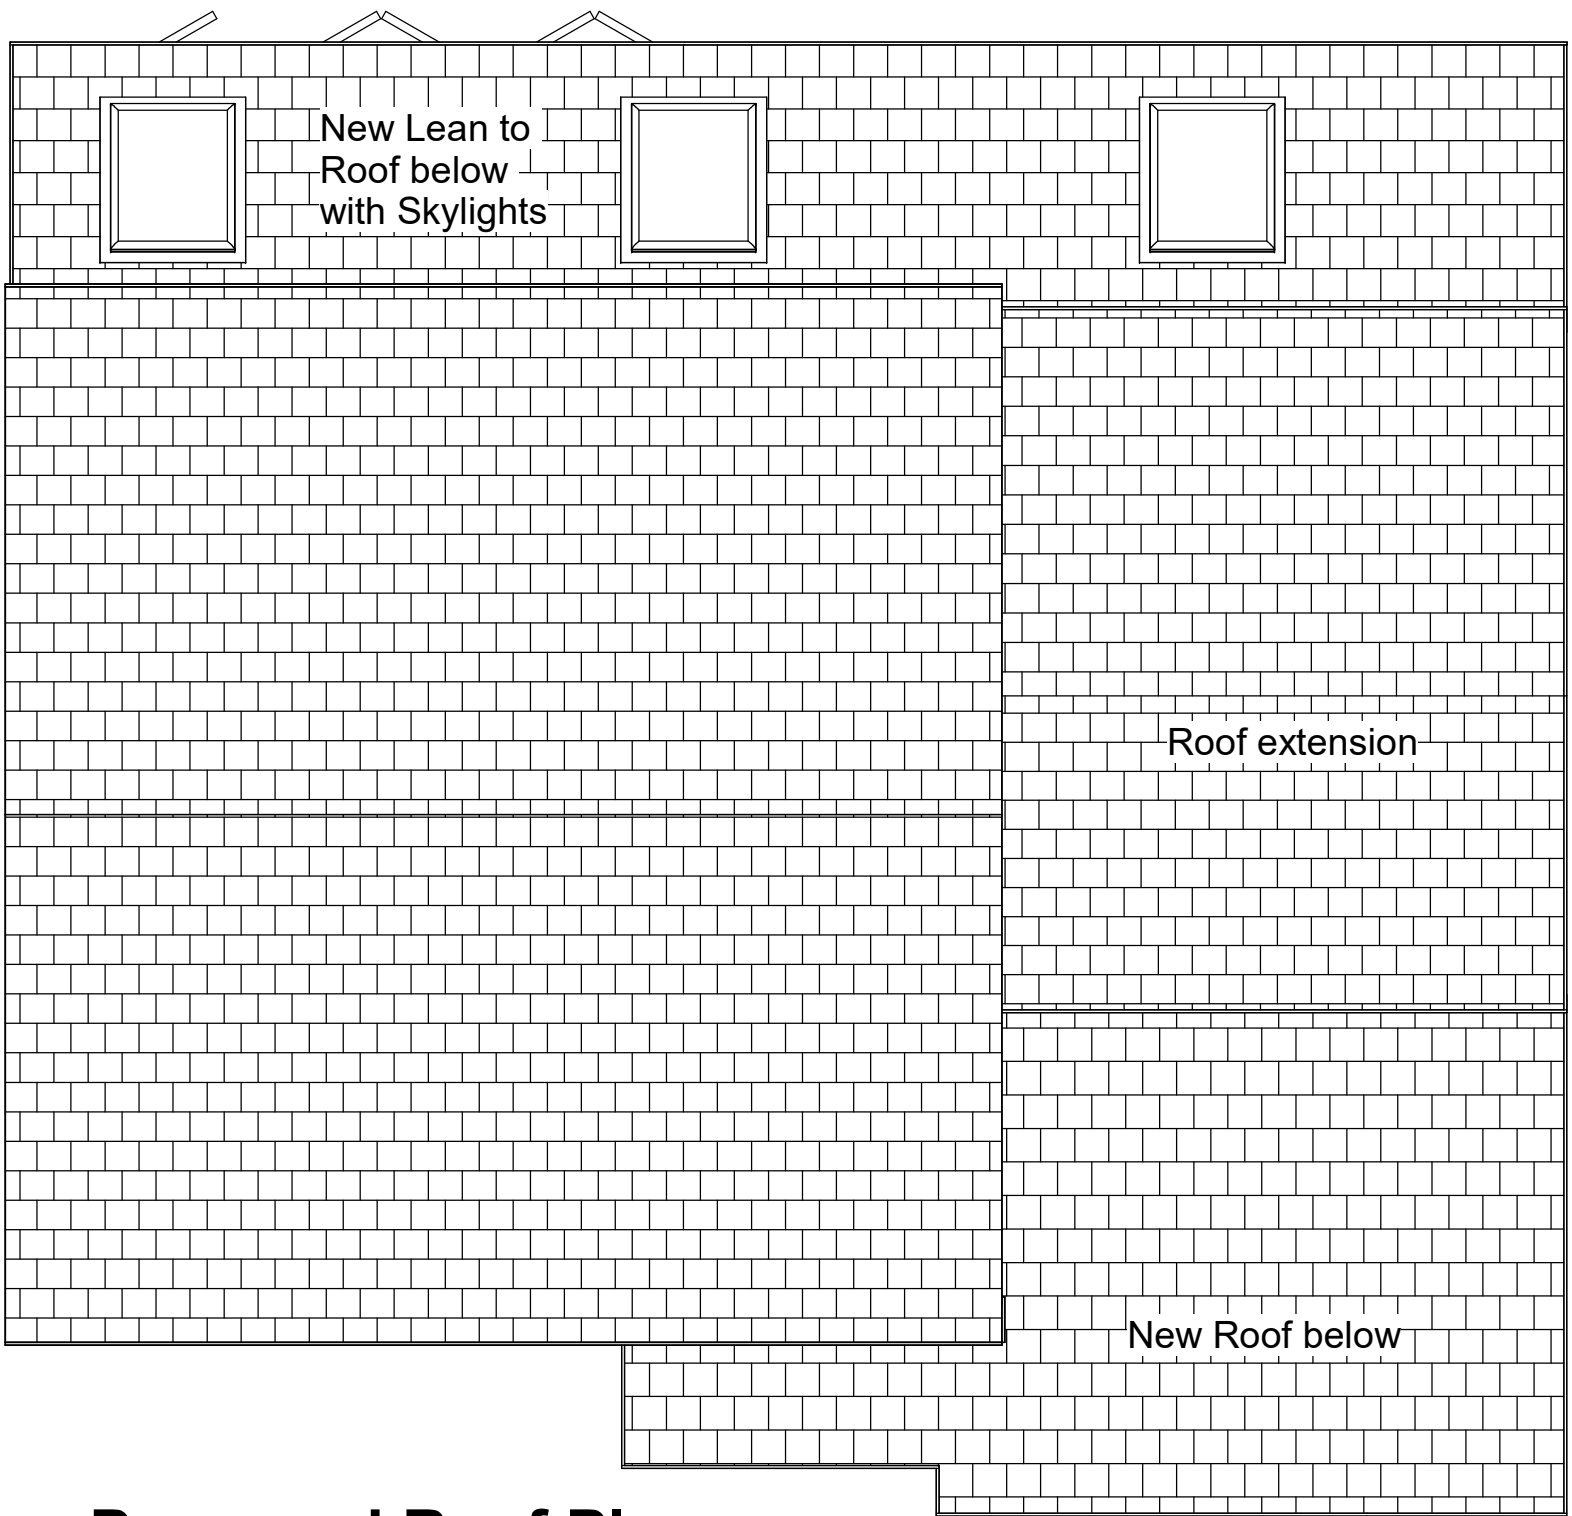

5 Proposed Roof Plan
1 : 50

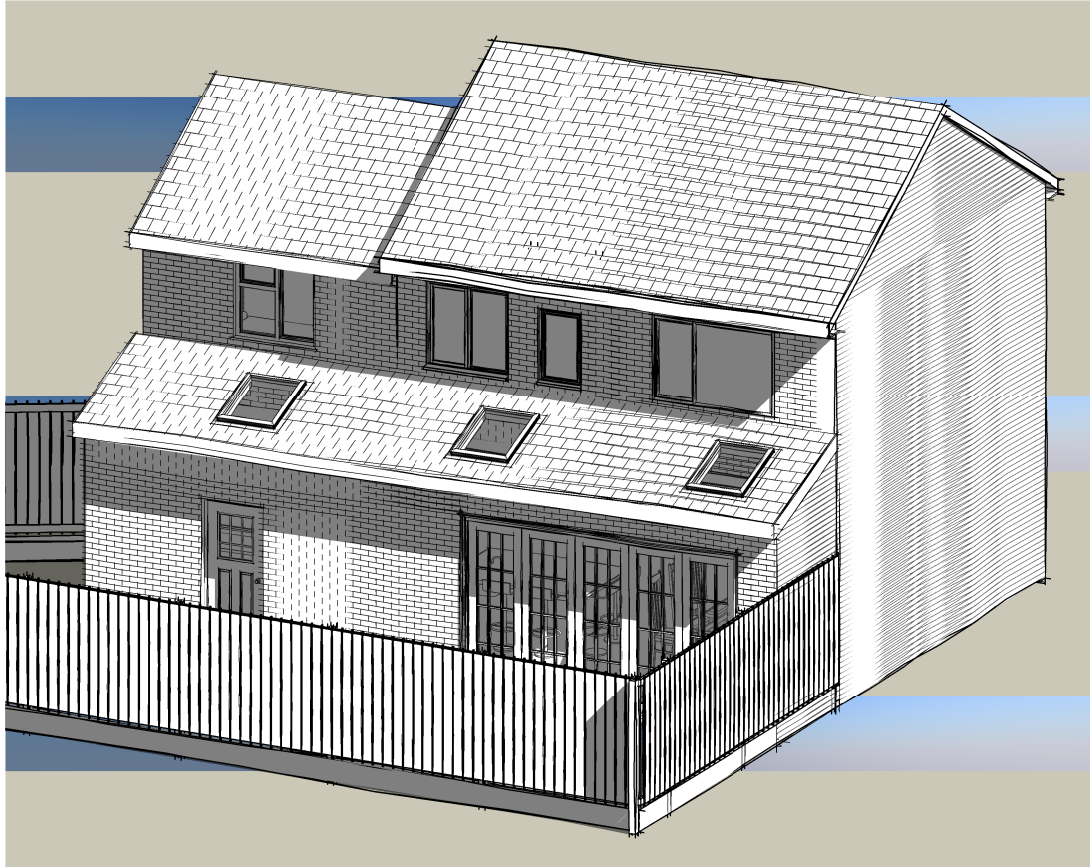

6 3D view - Rear

No.	Description	Date
P01	Update Issue	17.06.25

Mr & Mrs Phil Josephine
Balogun
31 Underwood Close,
Manchester M18 8UY

Proposed Elevations

Project number EXT-255

Date 25/04/25

Drawing Number

EXT-255-PE01

Scale 1 : 50