

 


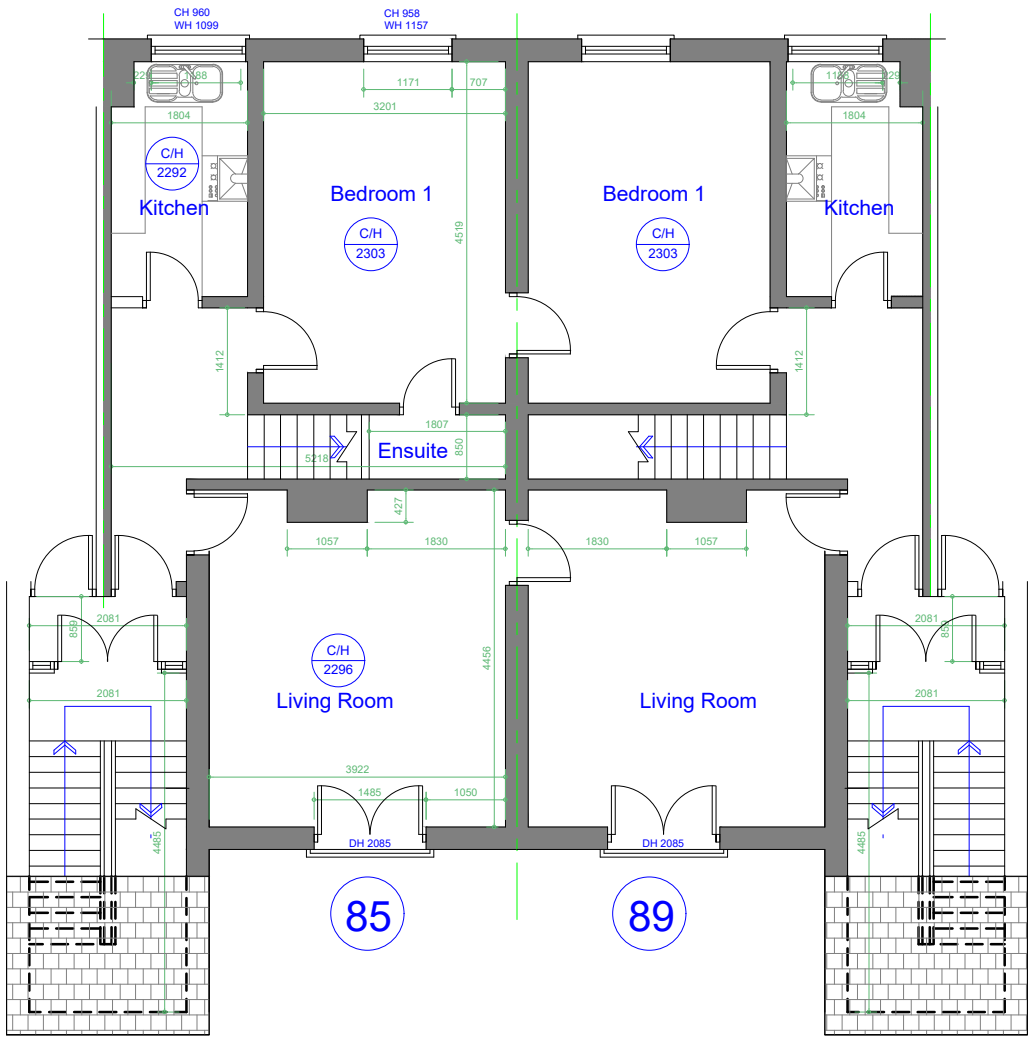

Existing First Floor Plan
Scale 1:100

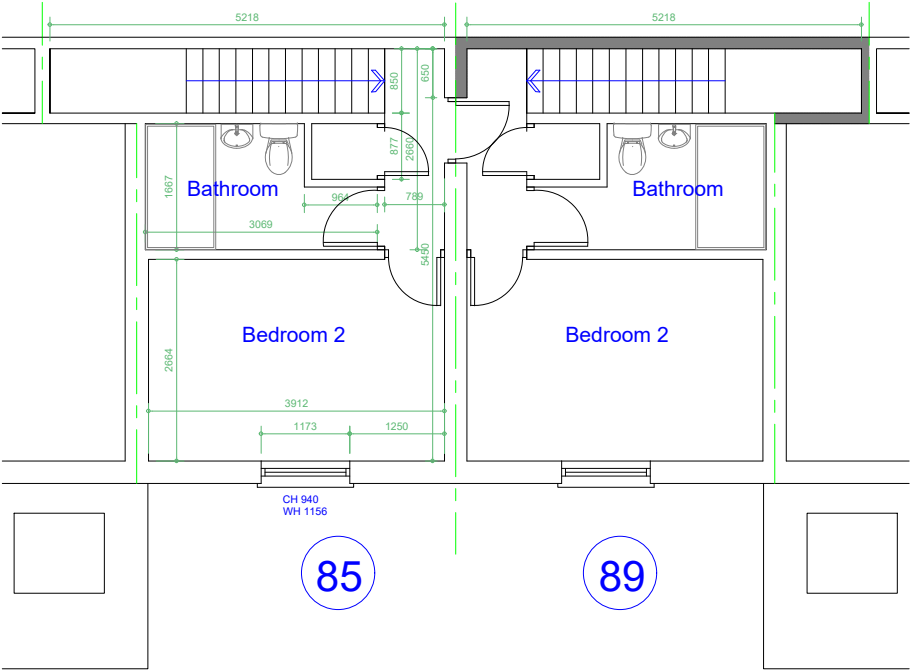

Existing Second Floor Plan
Scale 1:100

Rev	Date	Description
Issued For : INFORMATION PURPOSES ONLY		
Client Miss. Jennifer Frew		
Project 85 and 89 Porchfield Square. Manchester M3 4FG. Proposed reinstatement of one house into two seperate dwellings.		
Scheme - Drawing Title Existing Floor Plans.		
01	Date 02.10.25	Scale 1:100 @A3

Plans To Build It Ltd
Tel: 0161 728 5730
Mob: 07741175755
www.planstobuildit.com