



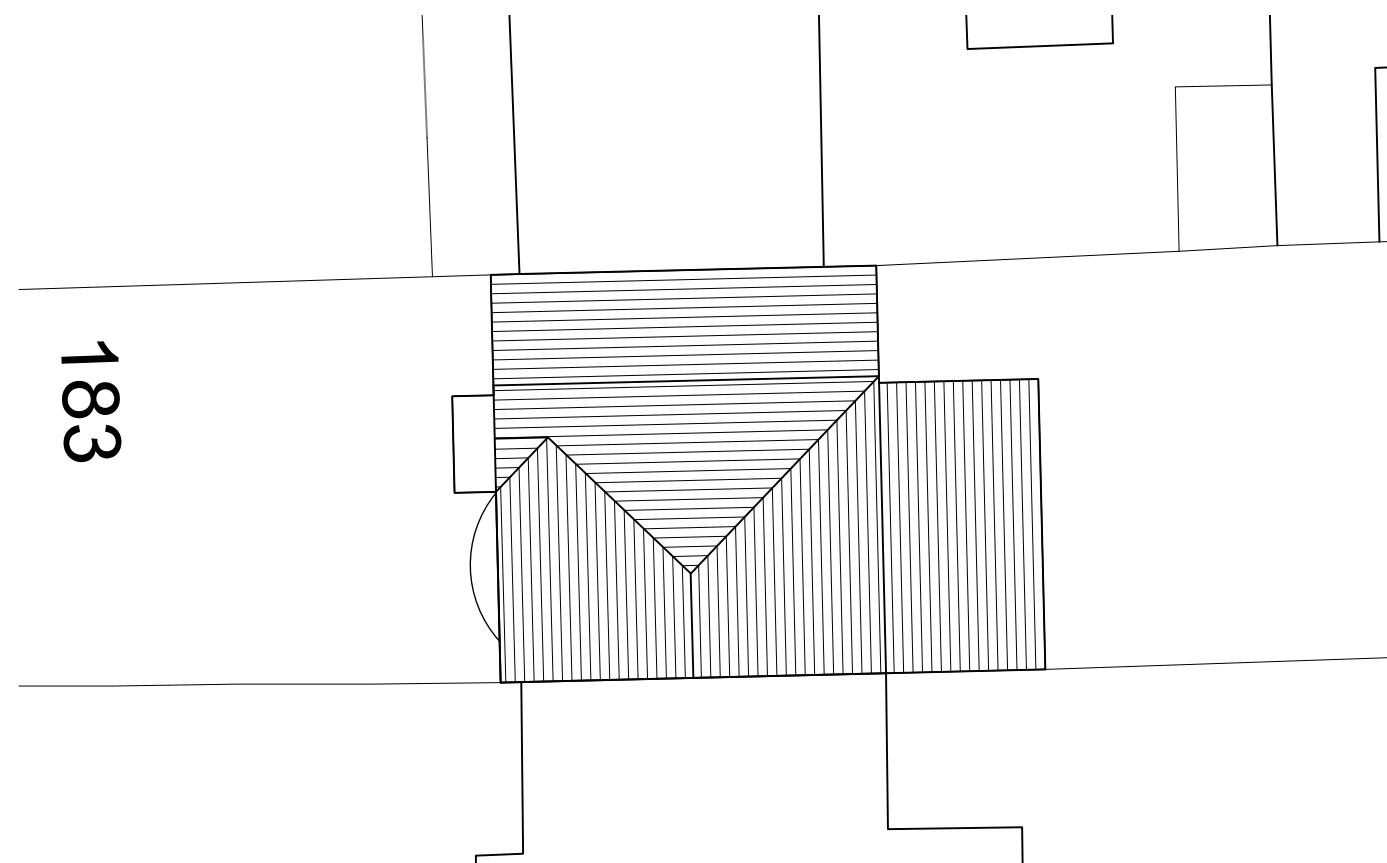


Site Plan
Scale 1:200
Existing - E001




Location Plan
Scale 1:1250
Existing - E002

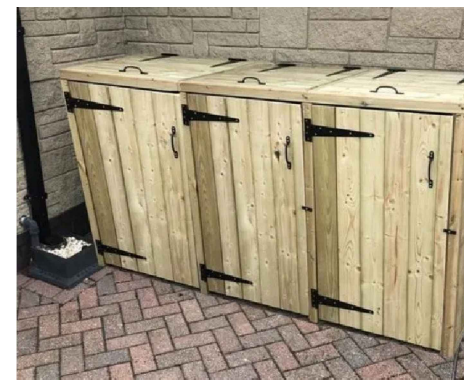


Bin store to be Timber Clad, set on the left-hand boundary - 1000mm away from extension.
Dimensions: 1200H x 2100W x 900D

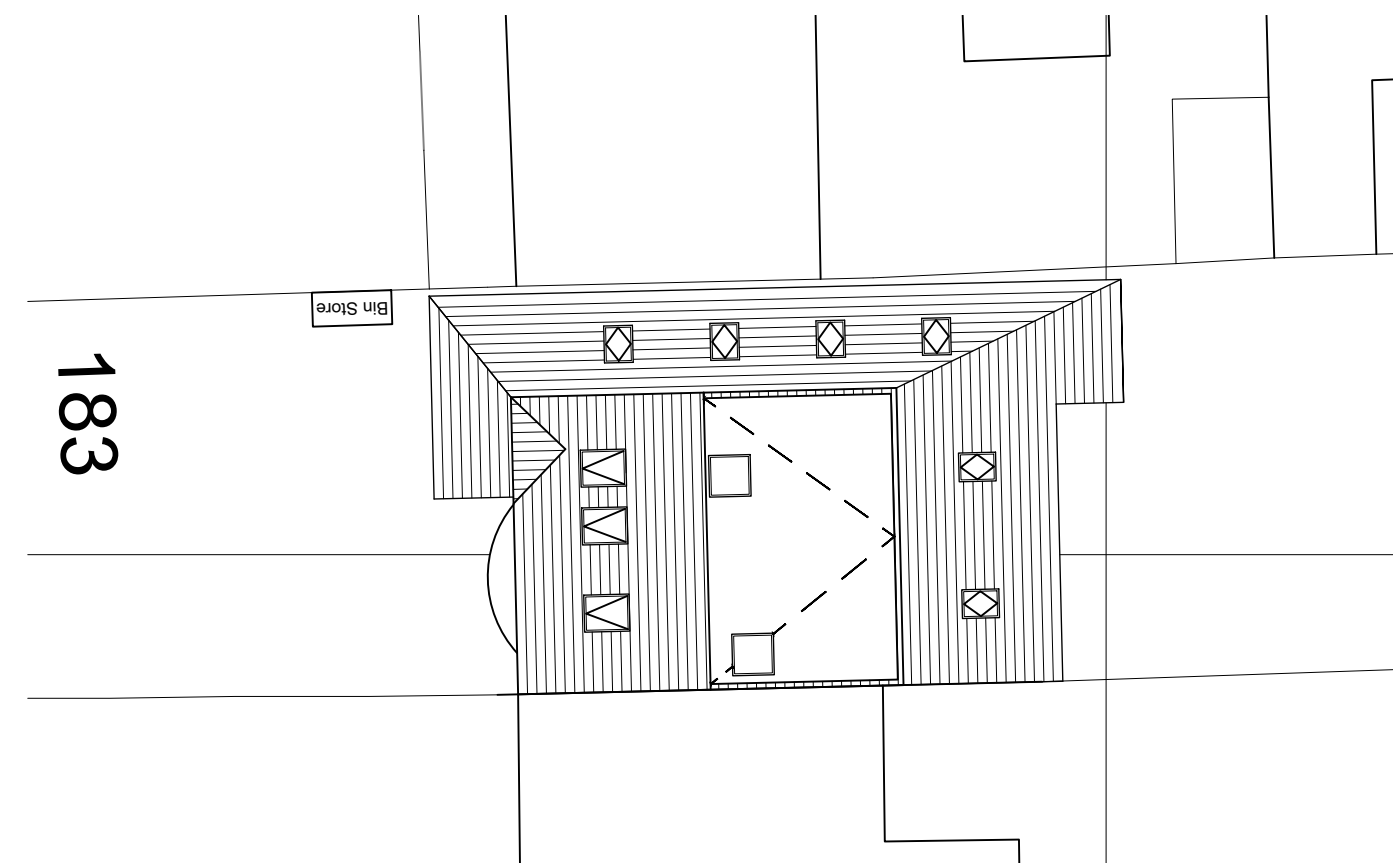


Site Plan
Scale 1:200
Proposed - P001

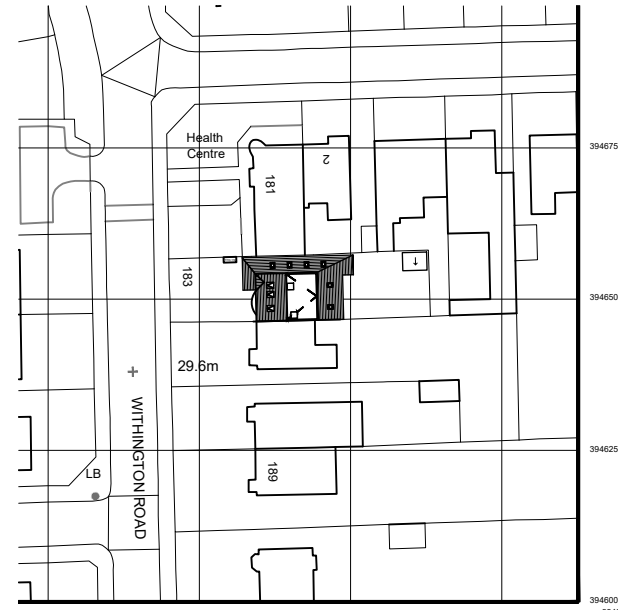


Location Plan
Scale 1:1250
Proposed - P002

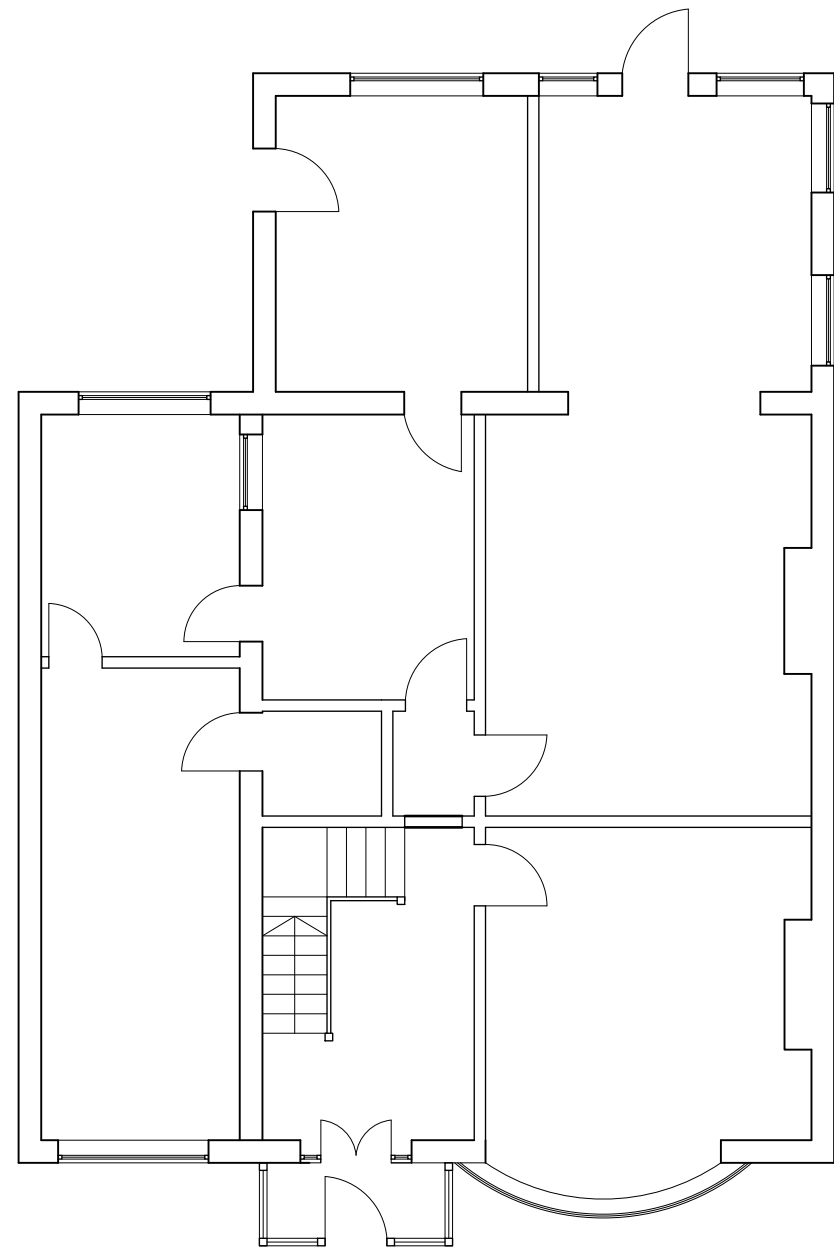


Ground Floor
Scale 1:100
Existing - E003

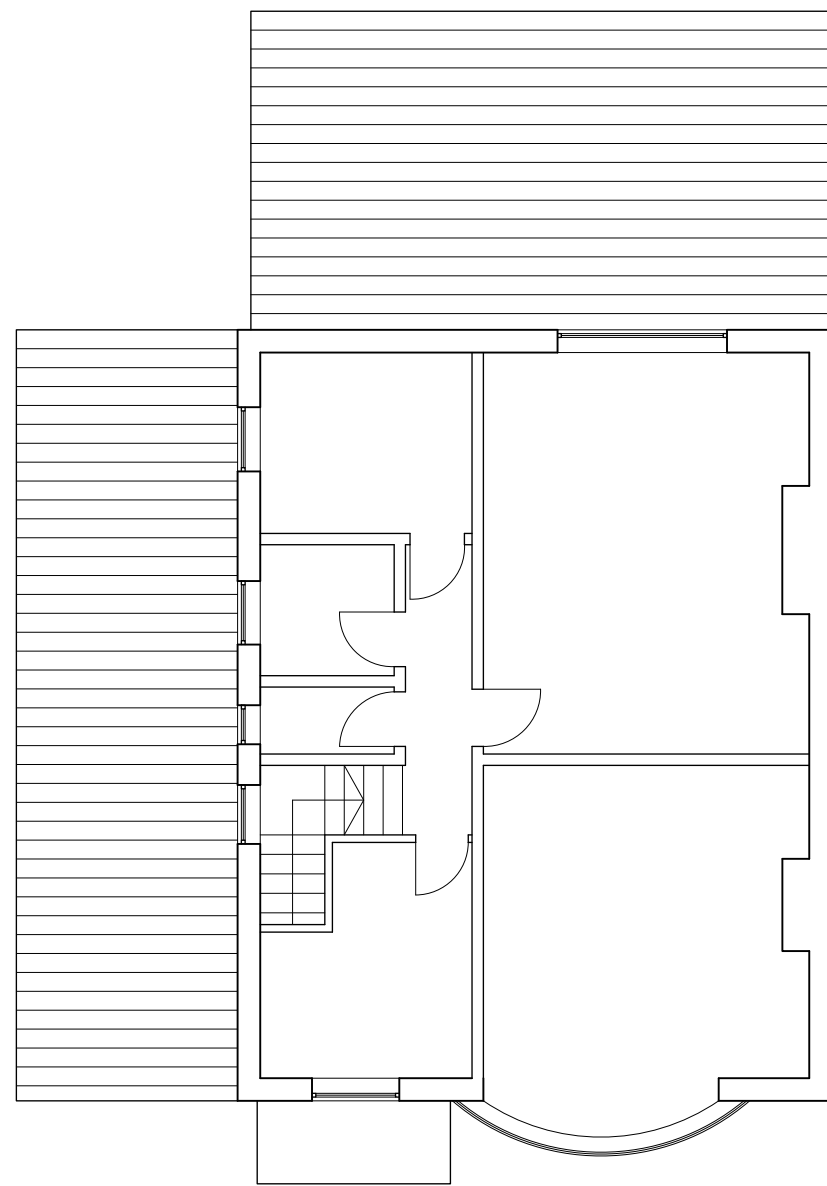


First Floor
Scale 1:100
Existing - E004

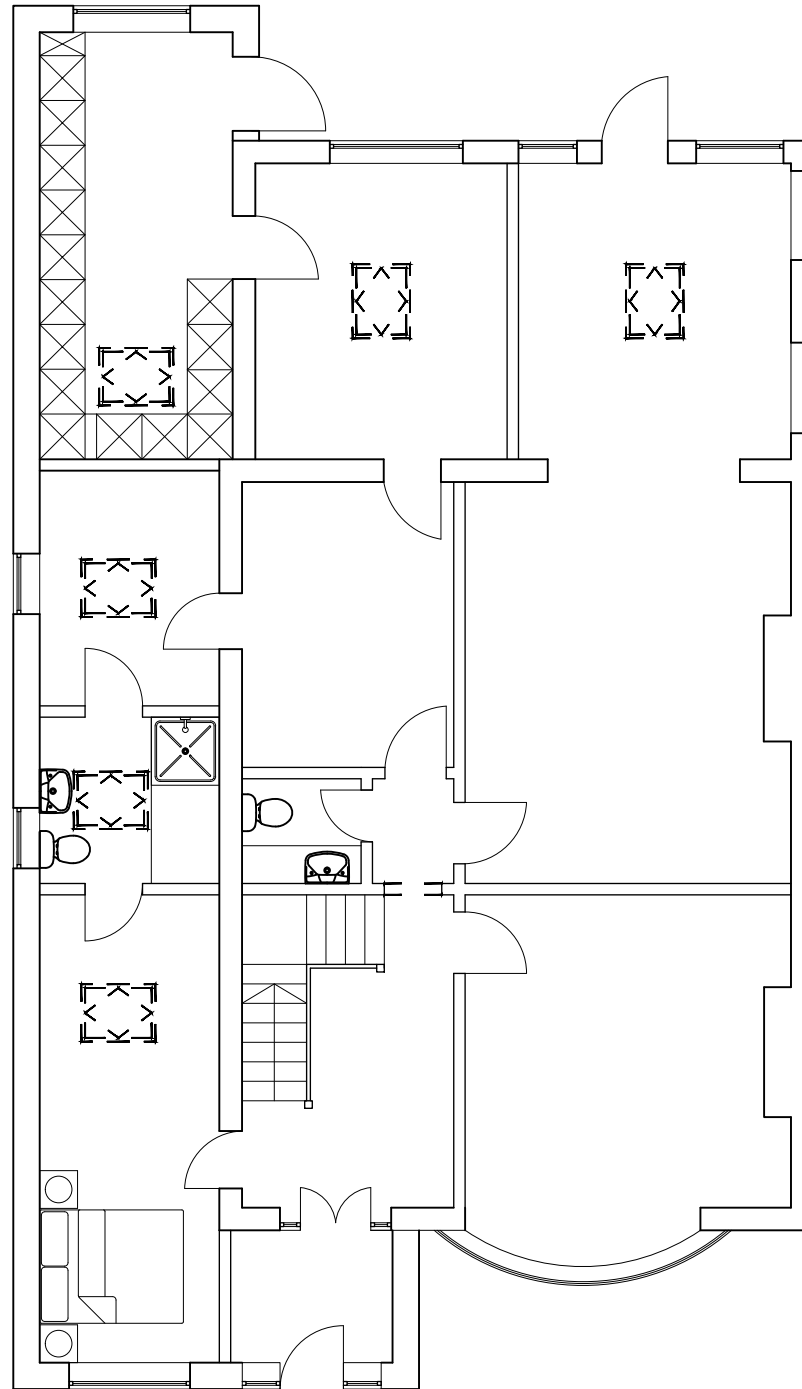

Ground Floor
Scale 1:100
Proposed - P003

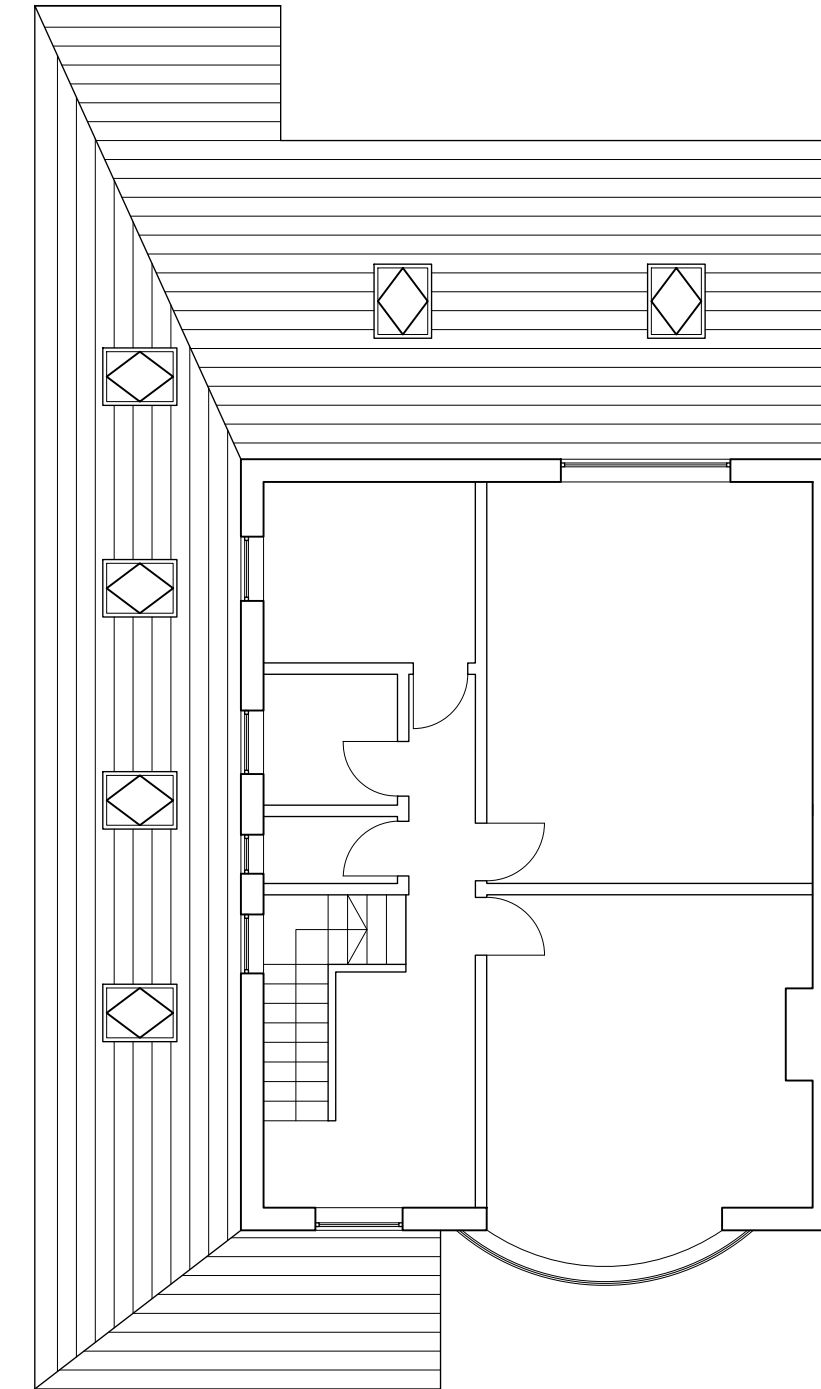


First Floor
Scale 1:100
Proposed - P004

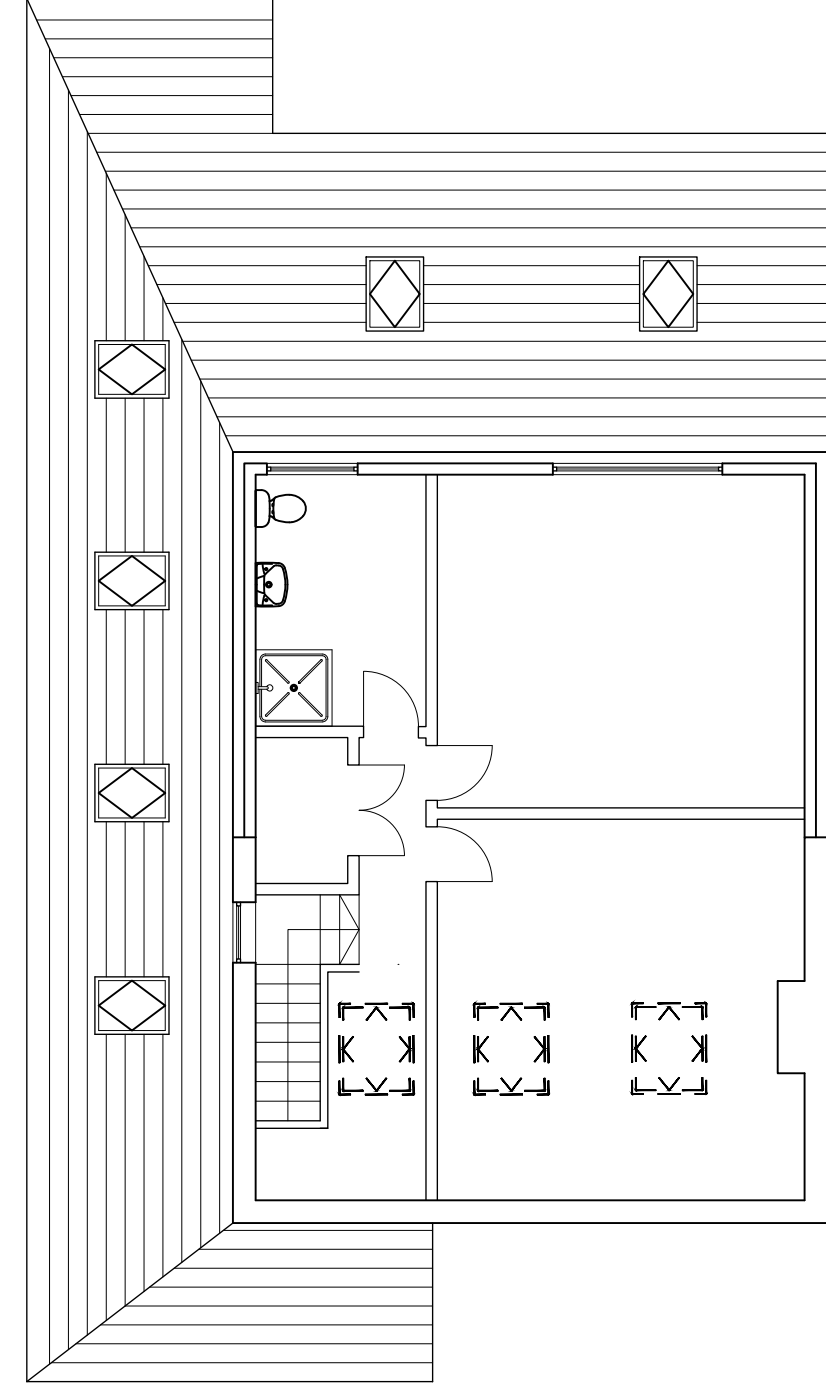

Second Floor
Scale 1:100
Proposed - P005




Front Elevation
Scale 1:100
Existing - E005

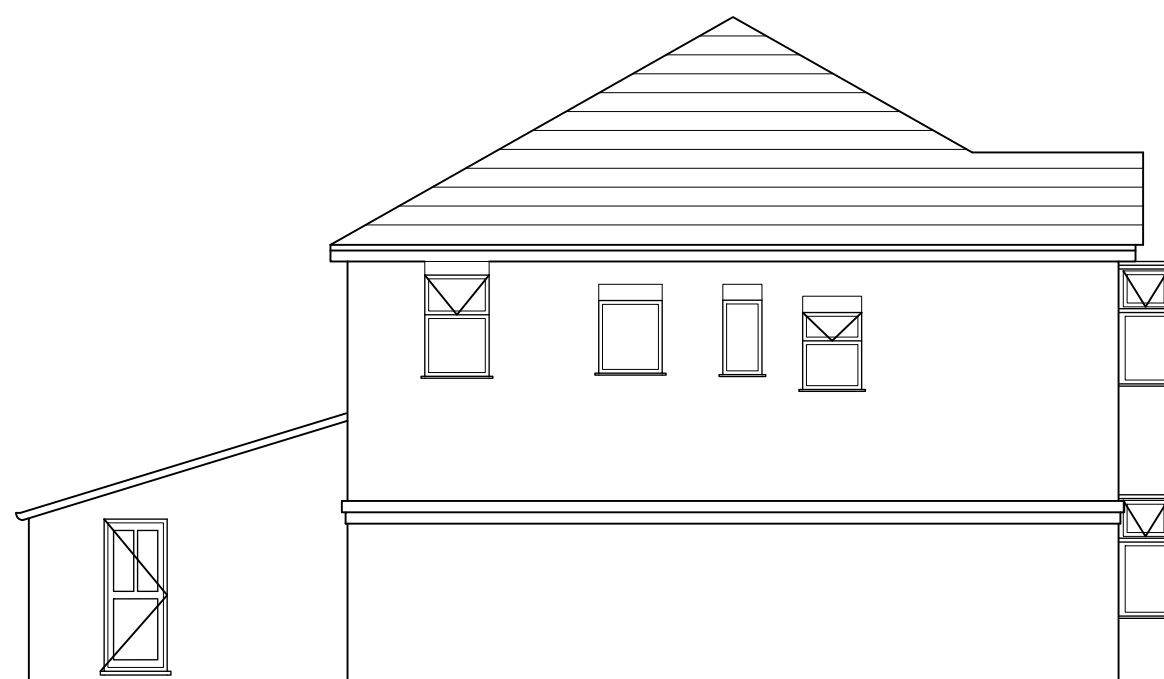

Left Elevation
Scale 1:100
Existing - E006




Rear Elevation
Scale 1:100
Existing - E007

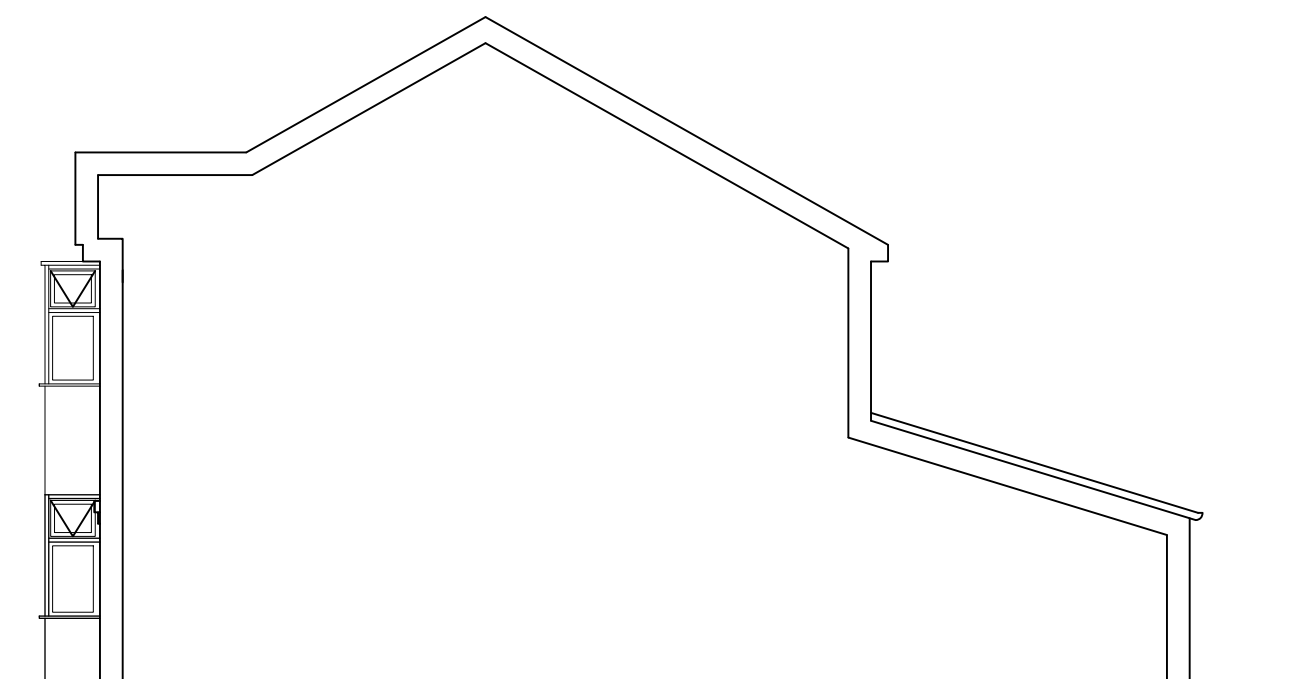

Right Elevation
Scale 1:100
Existing - E008




Front Elevation
Scale 1:100
Proposed - P006

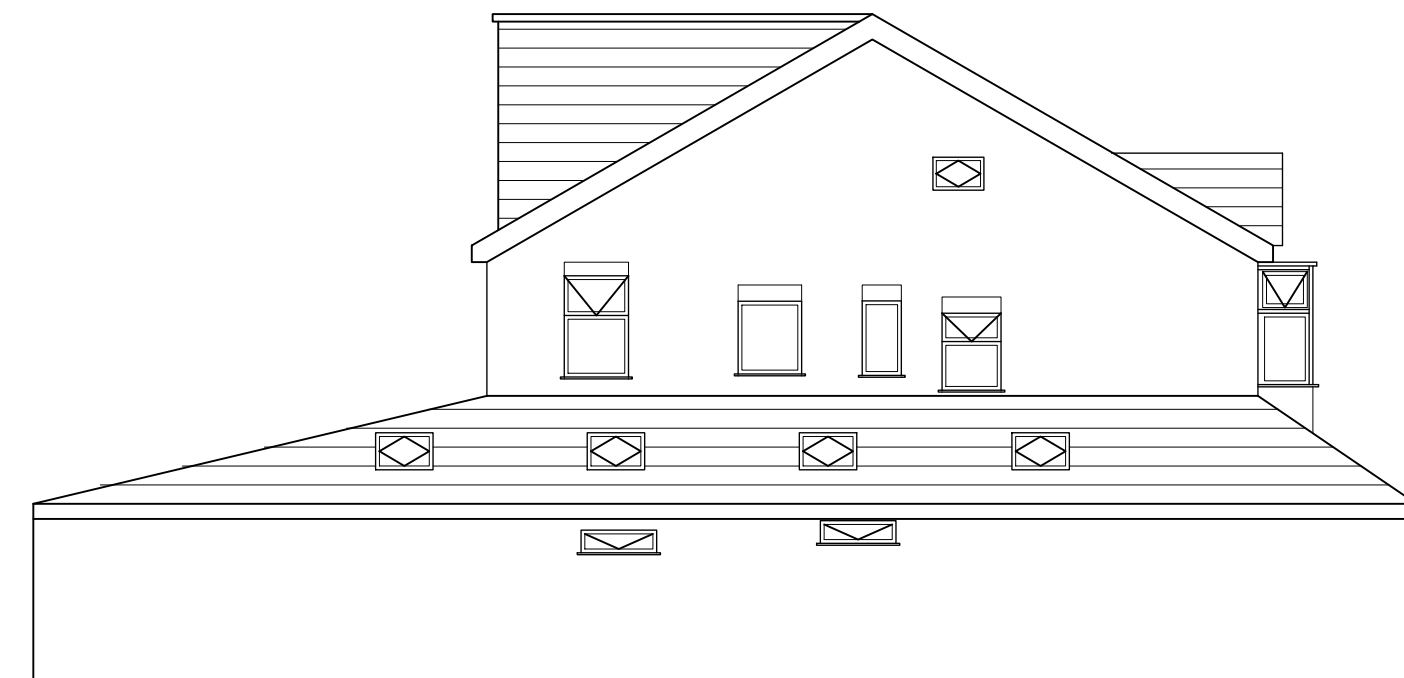

Left Elevation
Scale 1:100
Proposed - P007



Rear Elevation
Scale 1:100
Proposed - P008

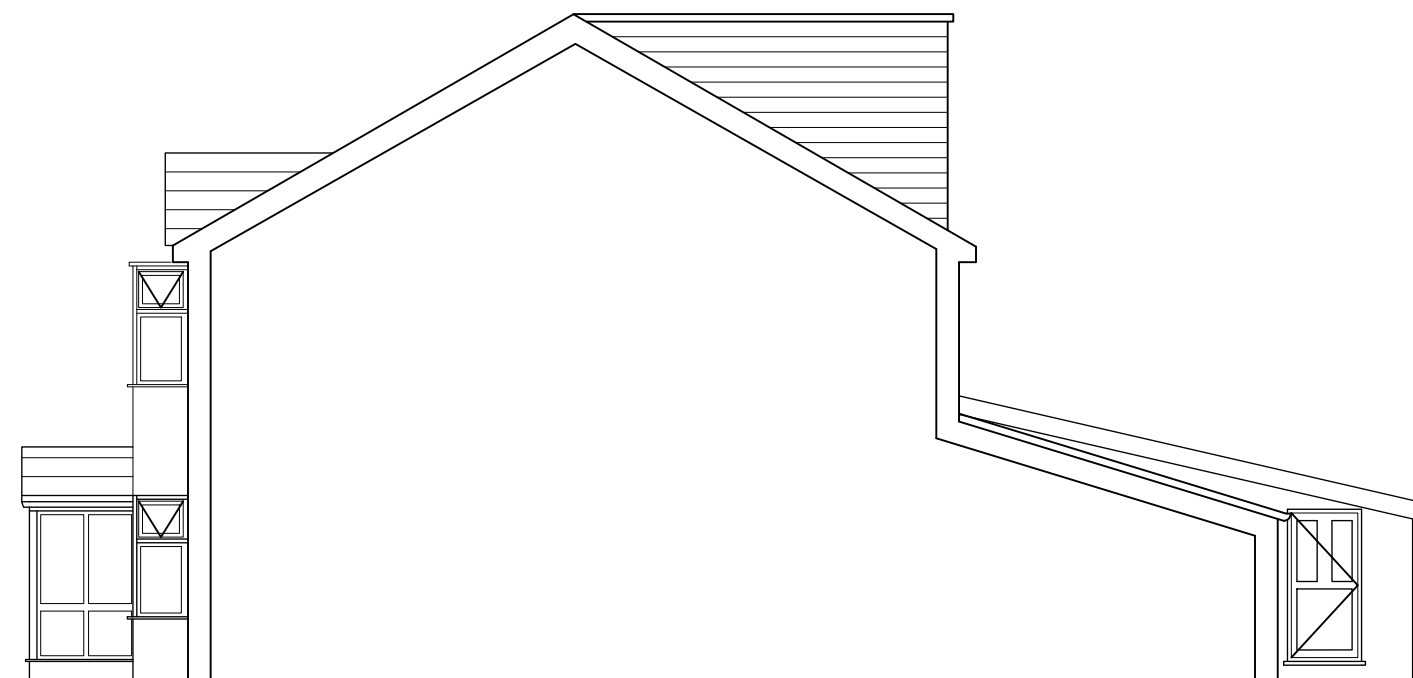

Right Elevation
Scale 1:100
Proposed - P009