



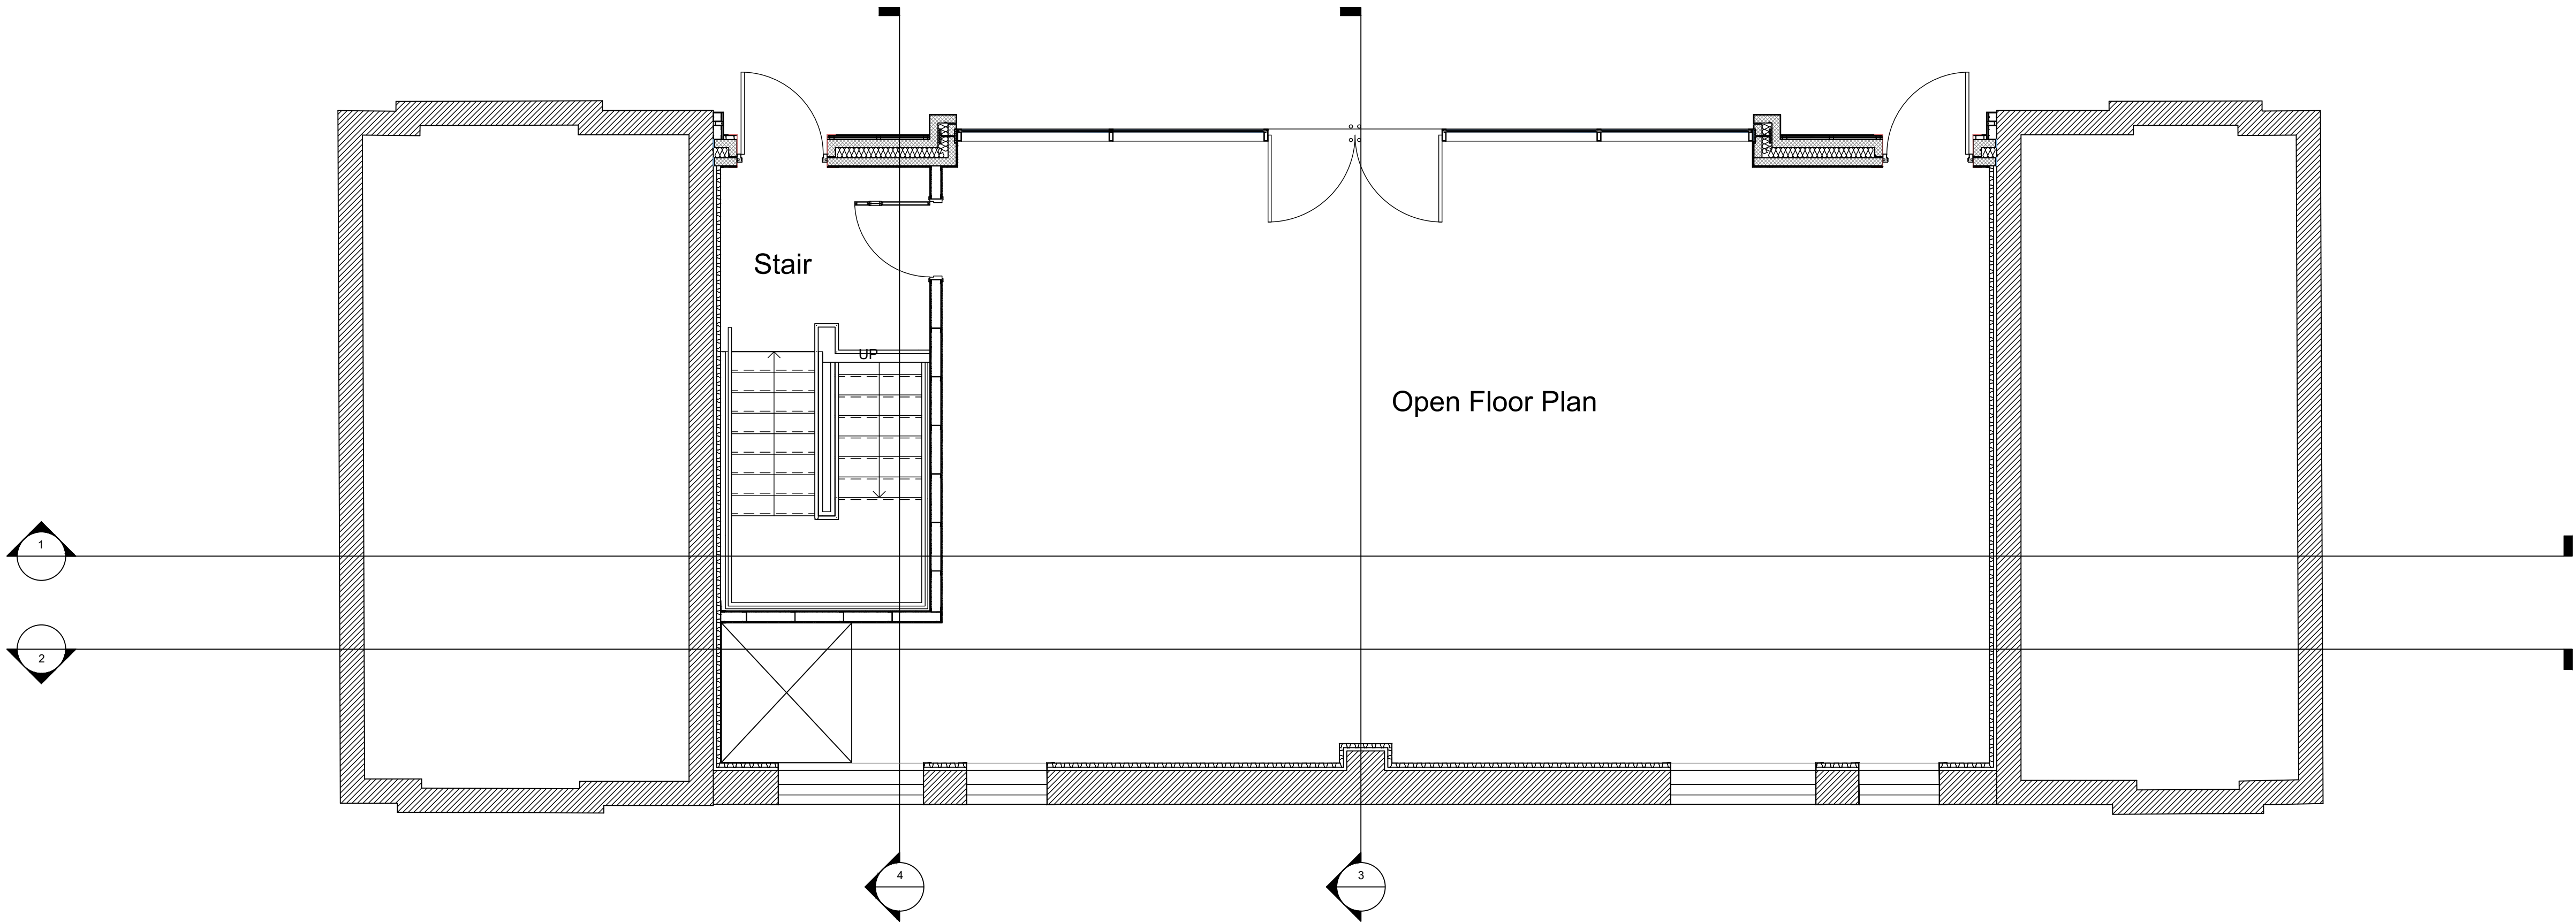

PROPOSED GROUND FLOOR PLAN
Scale 1:50

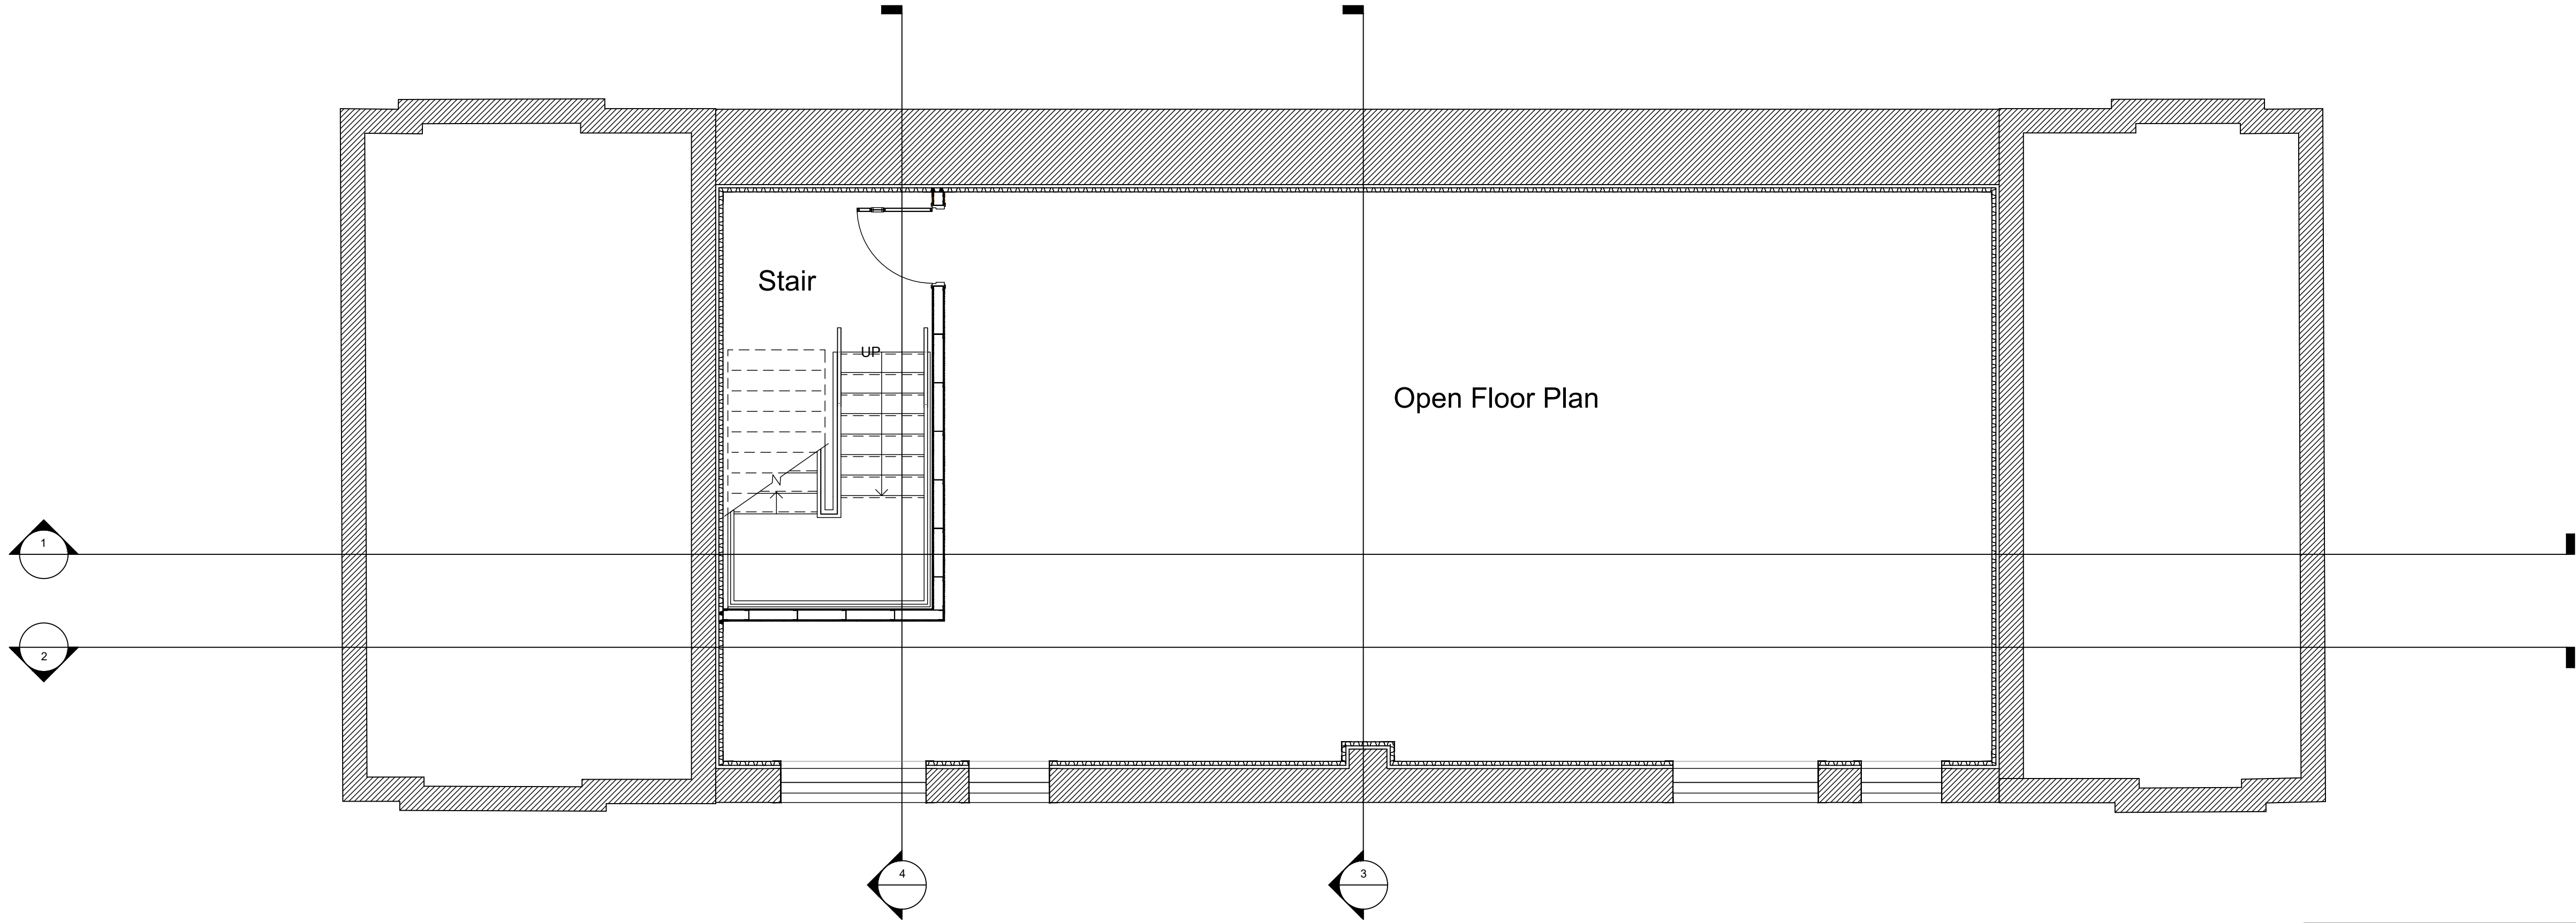

PROPOSED LOWER GROUND PLAN
Scale 1:50

SGP
Architects + Masterplanners

33 Park Place
Leeds
LS1 2RY

t: +44 (0)113 246 7969

www.stephengeorge.co.uk

The Arch Company Properties Limited
Manchester, Greater Manchester
77 Whitworth Street West
M1 5WQ

Drawing Name:
Proposed Basement & Ground
Floor Plans

Drawing Stage: PRELIMINARY

Status: S2 - For Information/Reference

SGP File Ref: 19-259-031

19-259-031	09.07.25	MP	AS	A.S. @ A1	P1
SGP Project No.	Date	Drawn	Team	Scale	Rev

Drawing Number: 19-259-033GP - ZZ - 01 - DR - A - 201101

Project Code	Originator	Fu.Br	Sp.Br	Form	Disc	Number
--------------	------------	-------	-------	------	------	--------



SAFETY, HEALTH AND ENVIRONMENTAL INFORMATION
TO BE READ IN CONJUNCTION WITH SGP RISK REGISTER.
IT IS ASSUMED THAT ALL WORKS WILL BE CARRIED OUT BY A COMPETENT
CONTRACTOR WORKING, WHERE APPROPRIATE, TO AN APPROVED METHOD
STATEMENT

In addition to the Hazards/Risks normally associated with the type of work detailed on this
drawing, note the following:

1. None Raised
2. xxx
3. xxx