

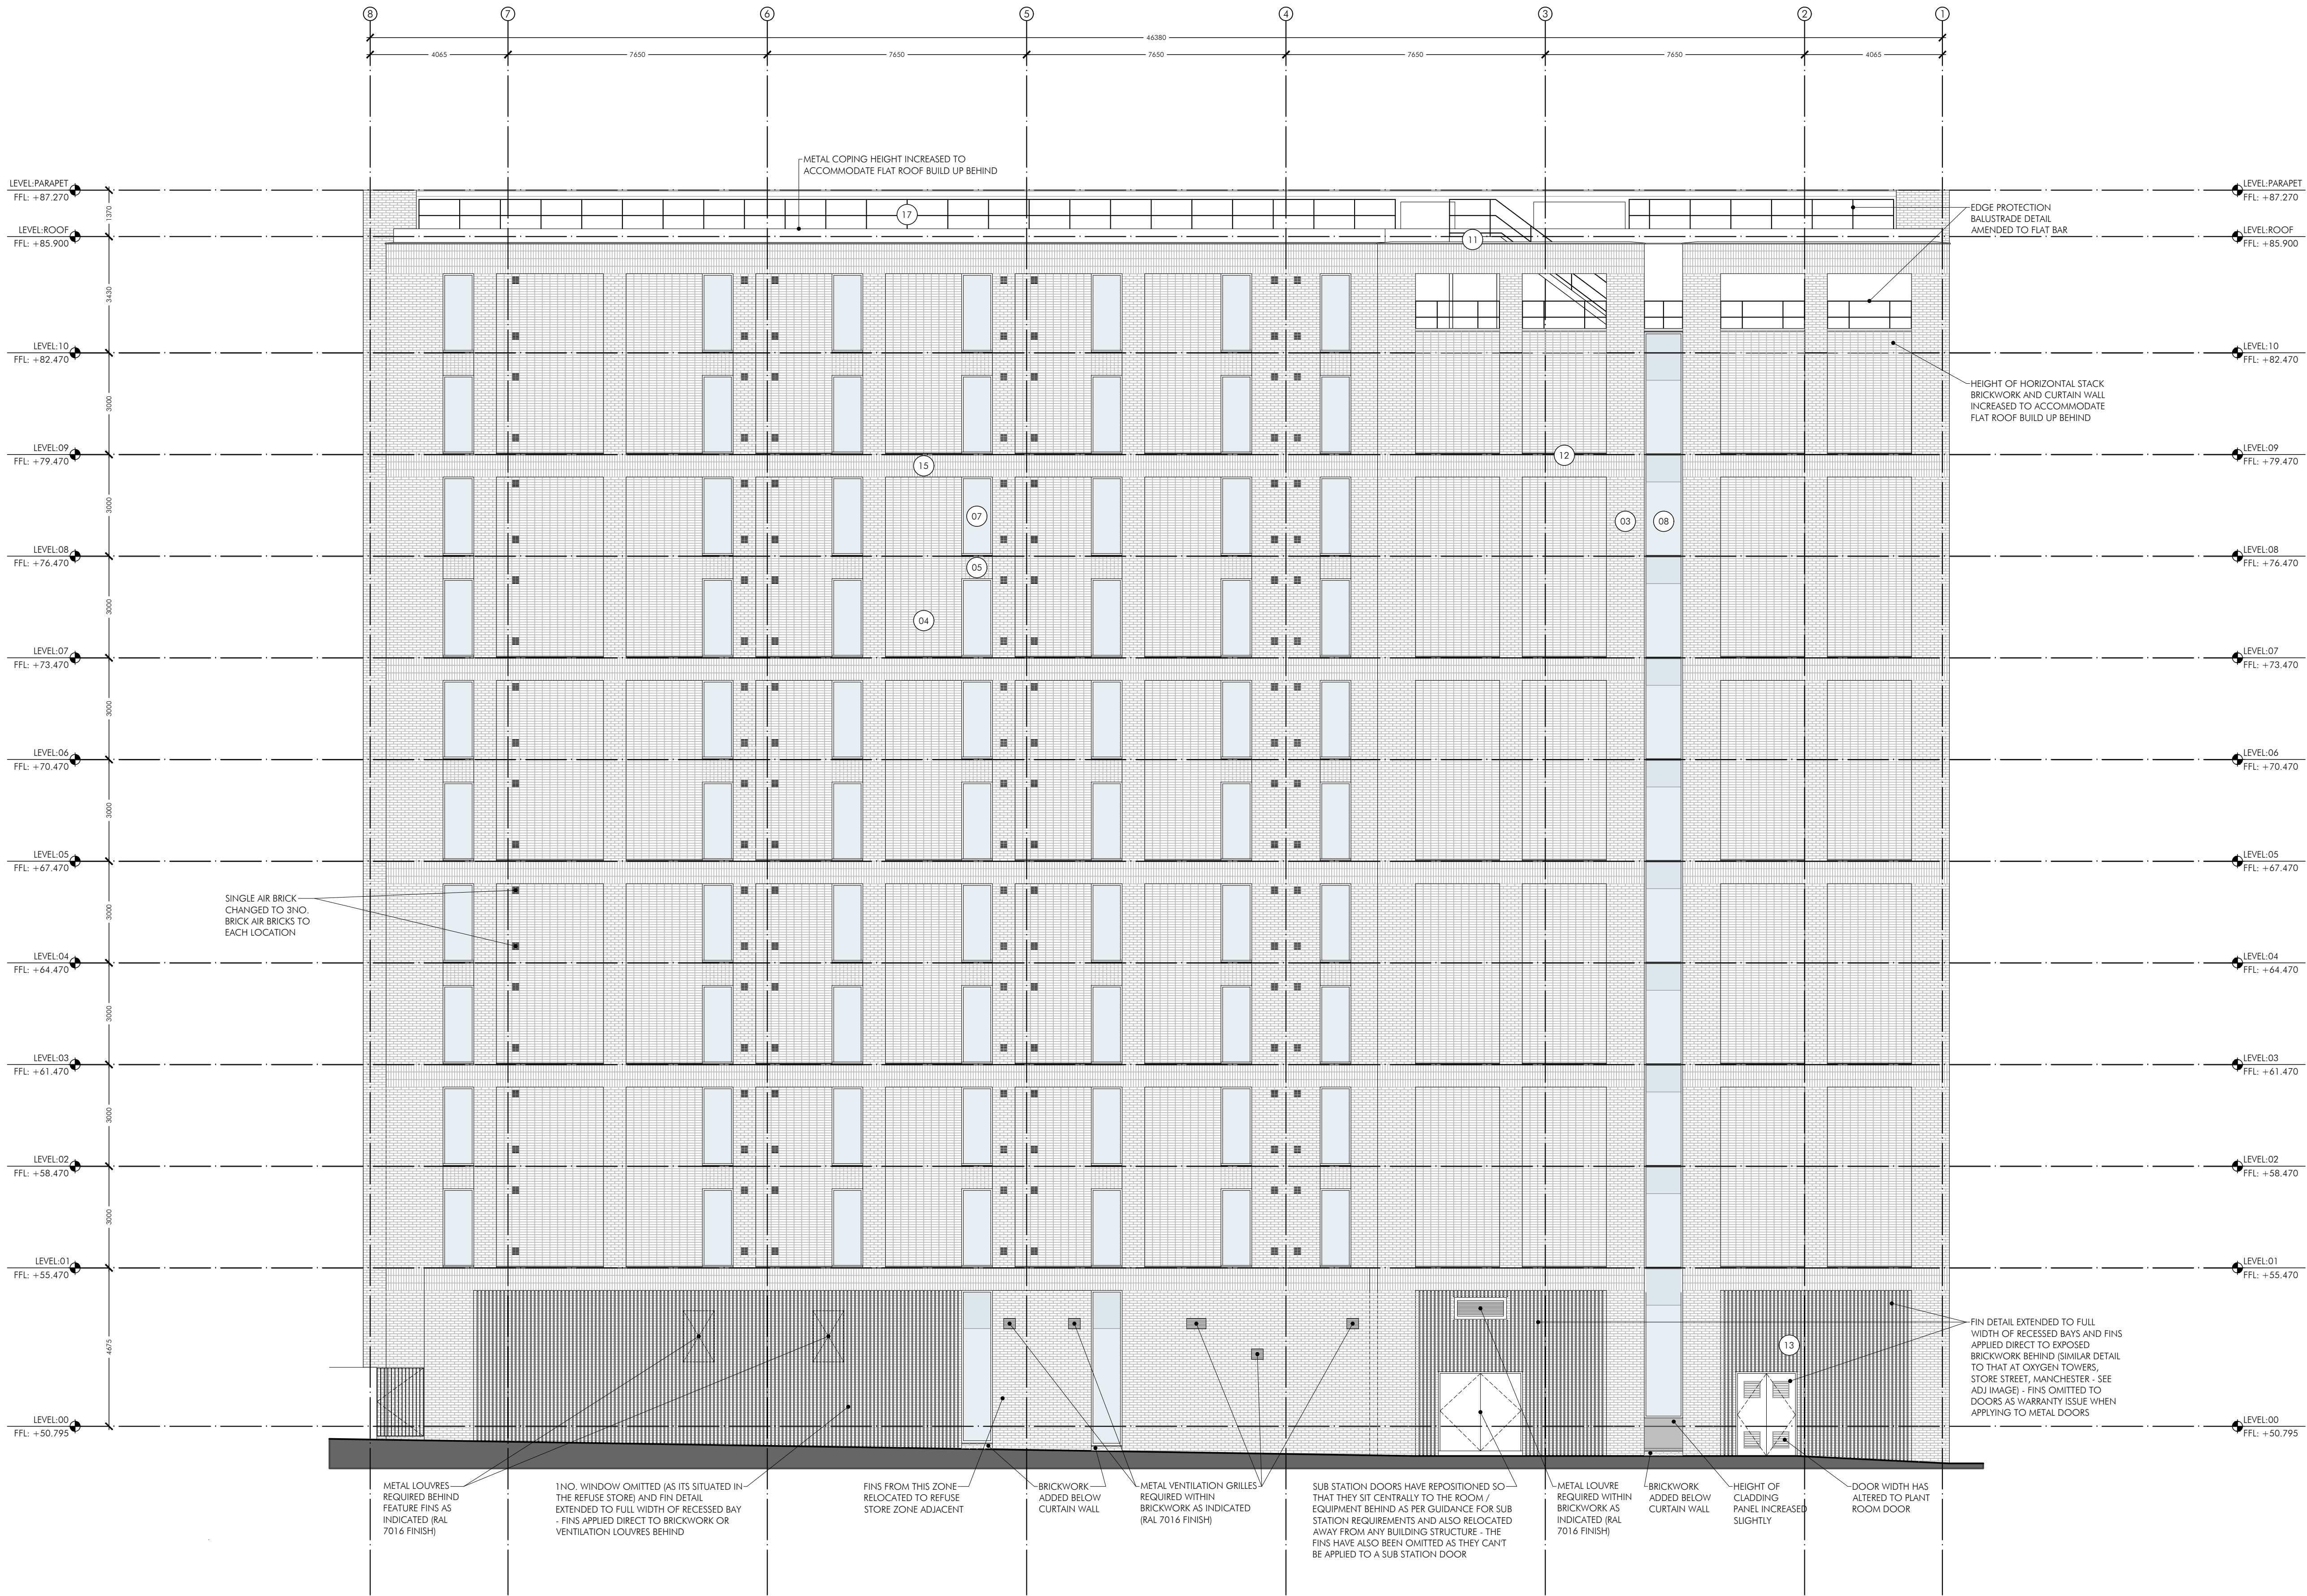


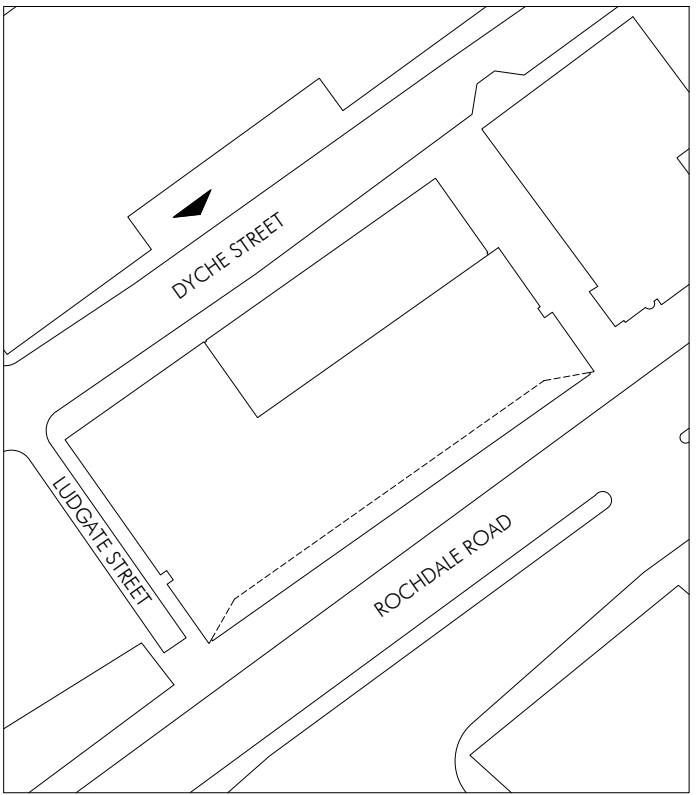

NOTE: ALL SHADOWING NOT INDICATED FOR CLARITY

REAR ELEVATION DYCBE STREET
SCALE - 1:100

 

SITE LOCATION PLAN - NTS

- 01 STACK-BONDED, SOLDIER COURSE, RED BRICKWORK WITH VARIATION OF TONE AND FLUSH BRUSHED MORTAR JOINTS
- 02 FLEMISH-BONDED, RED BRICKWORK WITH VARIATION OF TONE AND FLUSH BRUSHED MORTAR JOINTS WITH 10MM PROJECTING HEADS
- 03 STRETCHER-BONDED, RED BRICKWORK WITH VARIATION OF TONE AND FLUSH BRUSHED MORTAR JOINTS
- 04 STACK-BONDED, RED BRICKWORK RECESS WITH VARIATION OF TONE AND FLUSH BRUSHED MORTAR JOINTS
- 05 SAWTOOTH, STRETCHER-BONDED, GREY GLAZED BRICKWORK RECESSED SPANDREL PANELS WITH VARIATION OF TONE AND FLUSH BRUSHED MORTAR JOINTS
- 06 PARTIALLY REFLECTIVE METAL CLADDING WITH SECRET FIXINGS AND STAGGERED PANELING
- 07 PPC RAL 7016 ALUMINIUM WINDOWS
- 08 PPC RAL 7016 ALUMINIUM CURTAIN WALLING SYSTEM
- 09 SLOPING GLAZING
- 10 FLUSH BRUSHED CHAMFERED BRICK FRAME
- 11 PPC RAL 7016 PRESSED METAL COPING
- 12 PPC RAL 7016 PRESSED METAL SILL
- 13 PPC VERTICAL LOUVRES OR METAL CLADDING PANELS WITH METAL FIN'S TO MATCH METAL CLADDING
- 14 PPC LOUVRES
- 15 SOLDIER COURSE BRICKWORK
- 16 CIRCULAR, EXPOSED ARCHITECTURAL - QUALITY IN-SITU CONCRETE COLUMNS
- 17 PAINTED METAL BALUSTRADE
- 18 PPC METAL CANOPY
- 19 DRY RISER INLET

SH	C02 - LOUVRES TO PLANT ROOM DOORS AMENDED TO BE COMPLIANT WITH SECURE BY DESIGN	07.08.25	
SH	C01 - PLANNING ISSUE	JULY 25	VER
DRAWN	REVISION	DATE	

ARCHITECTS & DESIGNERS

7 Buxton Road West, Disley,
Stockport, Cheshire, SK12 2AE.
Website: www.allisonpike.com

Telephone: 01663 763000
Facsimile: 01663 766772
Email: studio@allisonpike.com

© Allison Pike Partnership Limited.

PLANNING ISSUE	PROJECT	PREMIER INN ROCHDALE ROAD 25 ROCHDALE ROAD MANCHESTER, M4 4HT	
	TITLE	PROPOSED DYCBE STREET ELEVATION	
	SCALE	1:100 @ A1	
	DRAWING No	L017-APA-10-01.EL-D-A-900002	REVISION C02