



PROPOSED REAR ELEVATIONS (COMPOSITE STREET VIEW ASSUMED)
SCALE 1:200 @ A1




PROPOSED BIRD BRICK TYPE

 


PROPOSED BAT BRICK TYPE

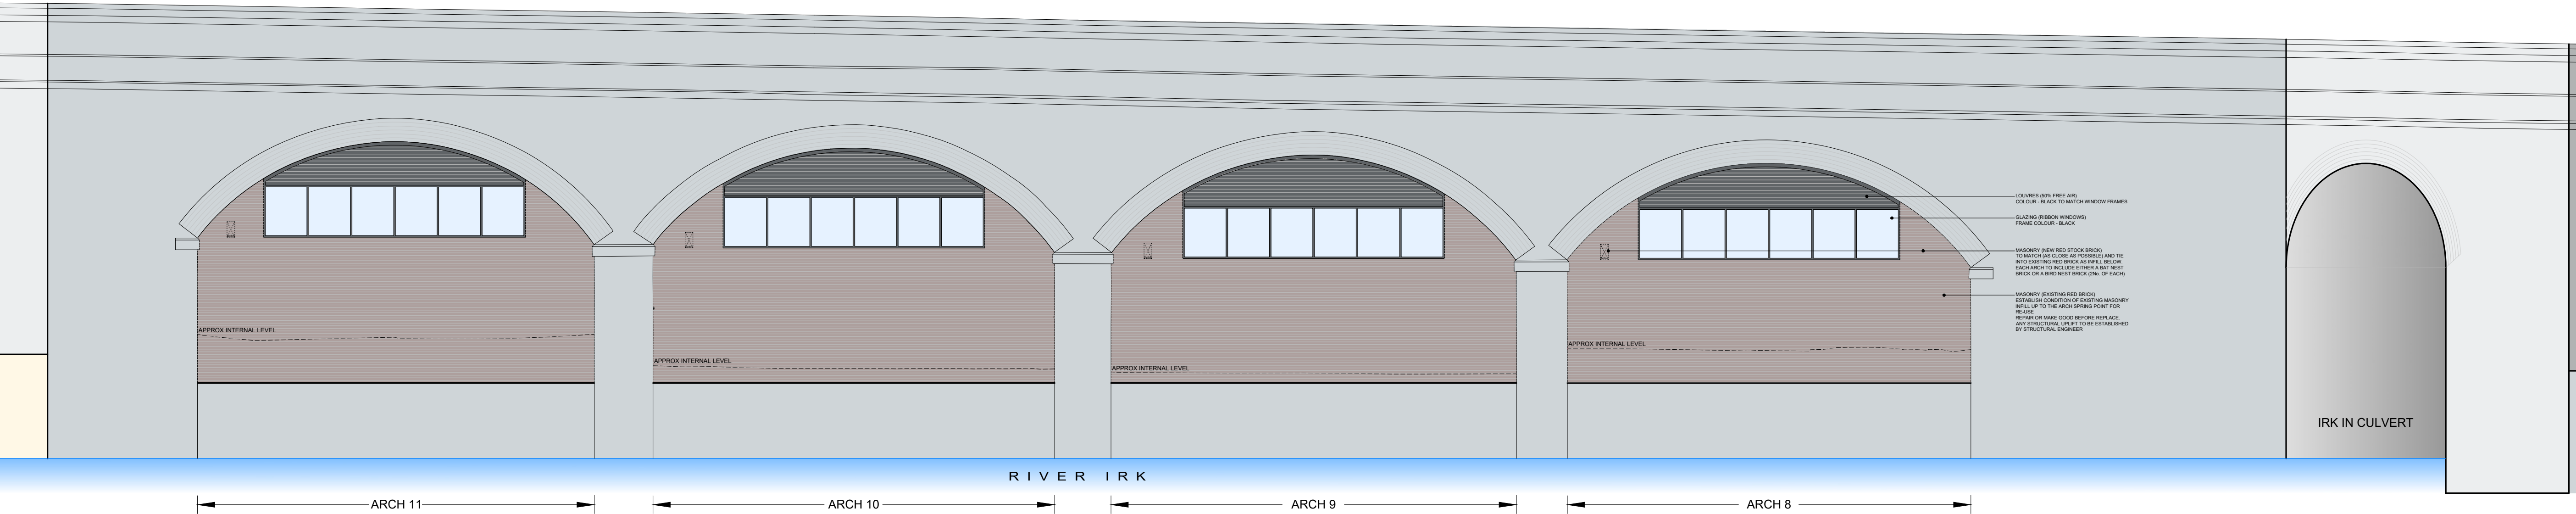

PROPOSED REAR ELEVATIONS ARCHES 8-11
SCALE 1:100 @ A1

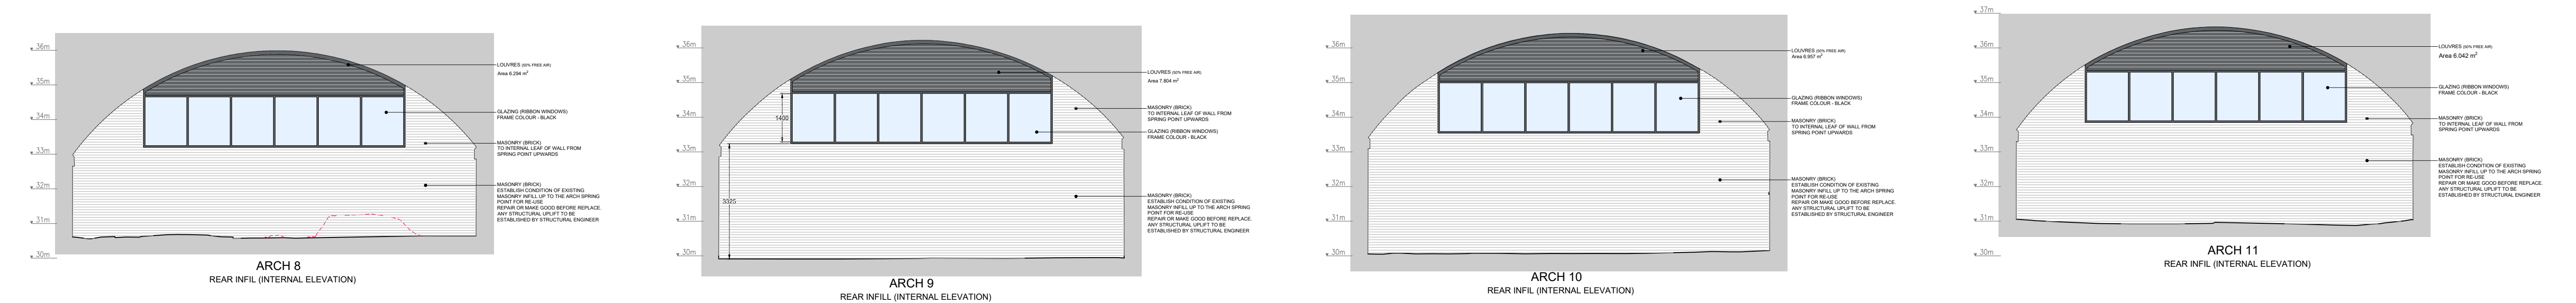

PROPOSED INTERNAL REAR INFILL ELEVATIONS ARCHES 8-11
SCALE 1:100 @ A1

 

SGP

Architects + Masterplanners

33 Park Place
Leeds
LS1 2RY

t: +44 (0)113 246 7969

www.stephengeorge.co.uk

The Arch Company
Manchester - Batch 2
Corporation Street

Drawing Name:
Internal Elevations
Rear Infill Arches 8 to 11

Drawing Stage: PLANNING

Suitability: S2 - For Information/Reference

SGP File Ref: 19-259-014-Corporation Street Proposed Elevations 2025.dwg

19-259-014 15.07.2025 SRC Leeds 1:100 @ A1 P03

SGP Project No: Date: Drawn: Team: Scale: Rev:

Drawing Number: 19-259-014SGP-ZZ-ZZ-DR-A-A-201312

Project Code Originator Volume Level Type Role Number