



① Ground floor level - Proposed

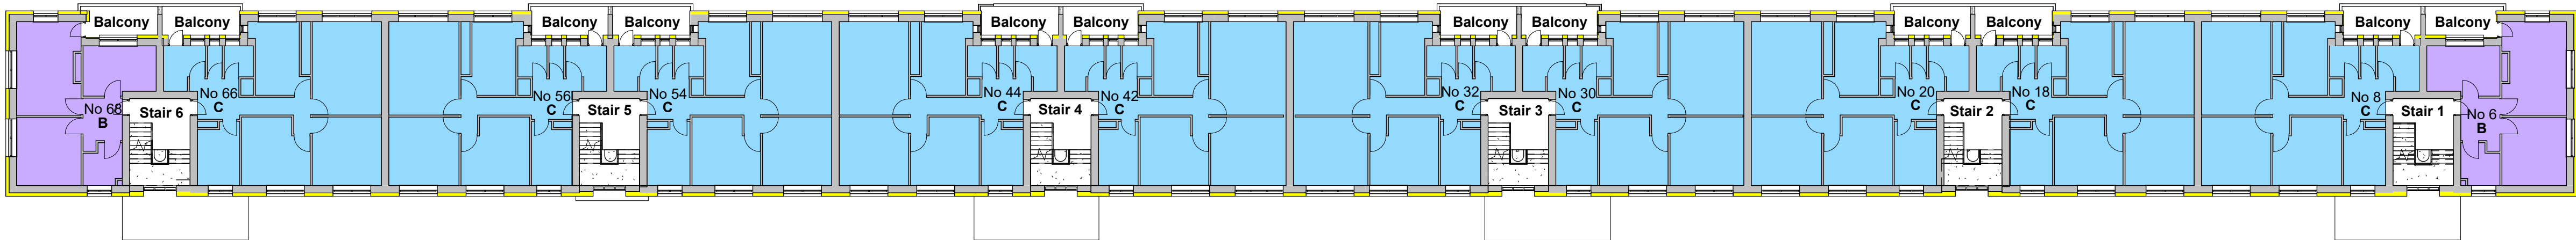

① First floor level - Proposed

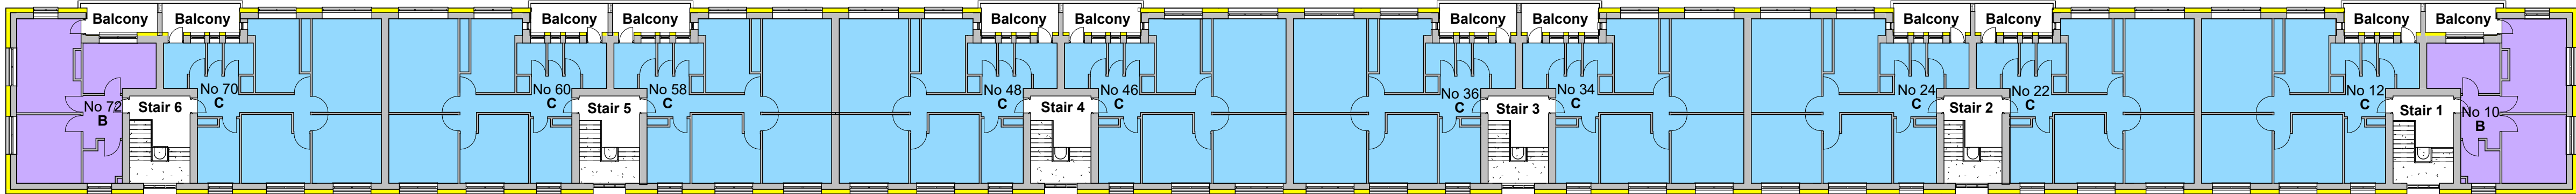

② Second floor level - Proposed



③ Roof Plan - Proposed

SAFETY, HEALTH AND ENVIRONMENTAL INFORMATION:

IN ADDITION TO THE HAZARDS / RISKS NORMALLY ASSOCIATED WITH THE TYPES OF WORK DETAILED ON THIS DRAWING, NOTE THE FOLLOWING.

Significant Residual Risks:

Action to be Taken:

Refer to Health and Safety Plan

NOTES

Archetype Apartment Key

Archetype A

Archetype B

Archetype C

Archetype D

Archetype E

Archetype F

Archetype G

Insulation Key


EWI

Soffit Insulation

P01 25.07.25 Issued for Planning AP SJH

REV	DATE	DESCRIPTION	BY	CHKD
PLANNING				

Do not scale from this drawing. All dimensions must be checked on site by the contractor prior to the commencement of any fabrication or building works. Where applicable, dimensions and details are to be read in conjunction with specialist consultants' drawings and/or other specifications; any disparity is to be brought to the attention of Michael Dyson Associates Limited prior to the commencement of any fabrication or building works. This drawing is property and copyright of Michael Dyson Associates Limited; it shall not be copied to any other party without the express written consent of an authorised director of Michael Dyson Associates Limited.

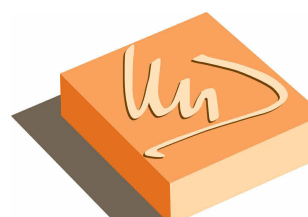

Michael Dyson
associates ltd

West House, Meltham Road, Honley,
Huddersfield HD9 6LB
t. 01484 666888 f. 01484 664186
w. www.mdyson.co.uk

CLIENT

Wythenshawe Community
Housing Group

PROJECT

Retrofit Works to 4nr of Blocks
Wythenshawe, Manchester

TITLE:

Wendon Road
Proposed Floor Plans

DRAWN BY:	TH	CHECKED BY:	SJH
DATE:	06/06/25	DATE:	
SCALE (@ A1)	As indicated	ORIGINAL DRAWING SIZE	841 x 594 - A1
DRAWING No:	9201-MDA-Z-XX-D-A-114	REV.	P01