



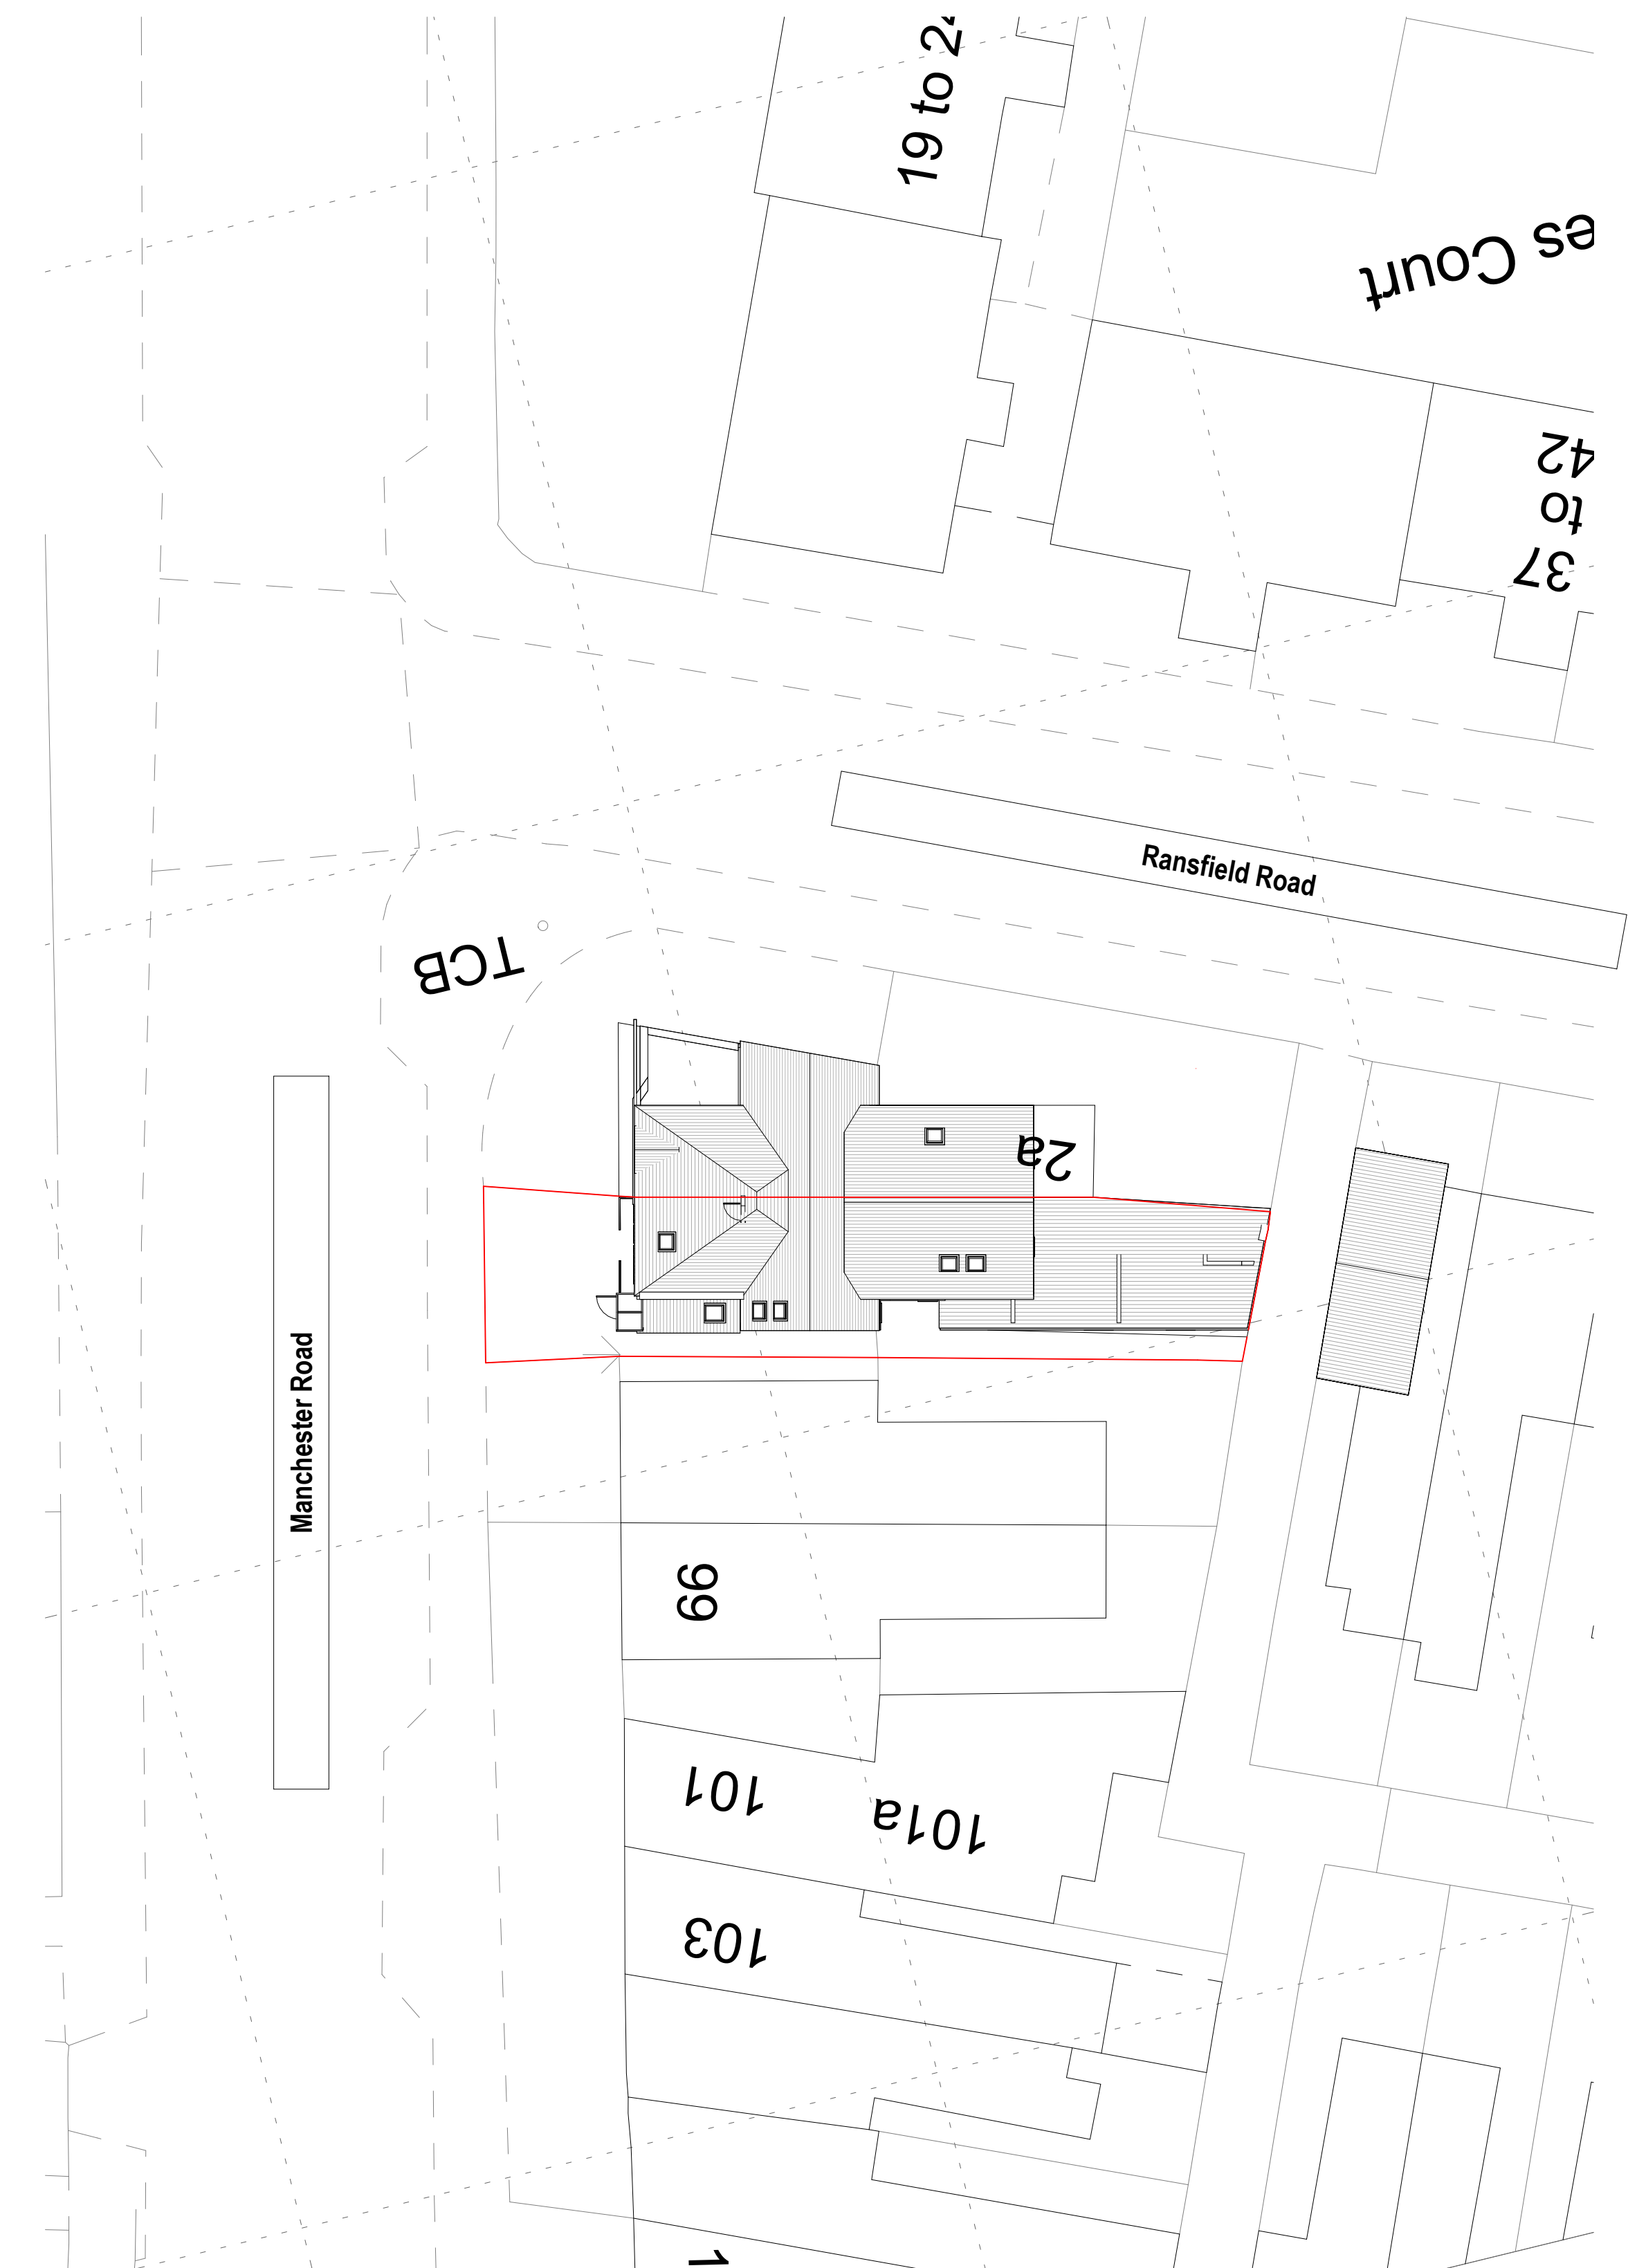


1 Existing Site Plan
1 : 200

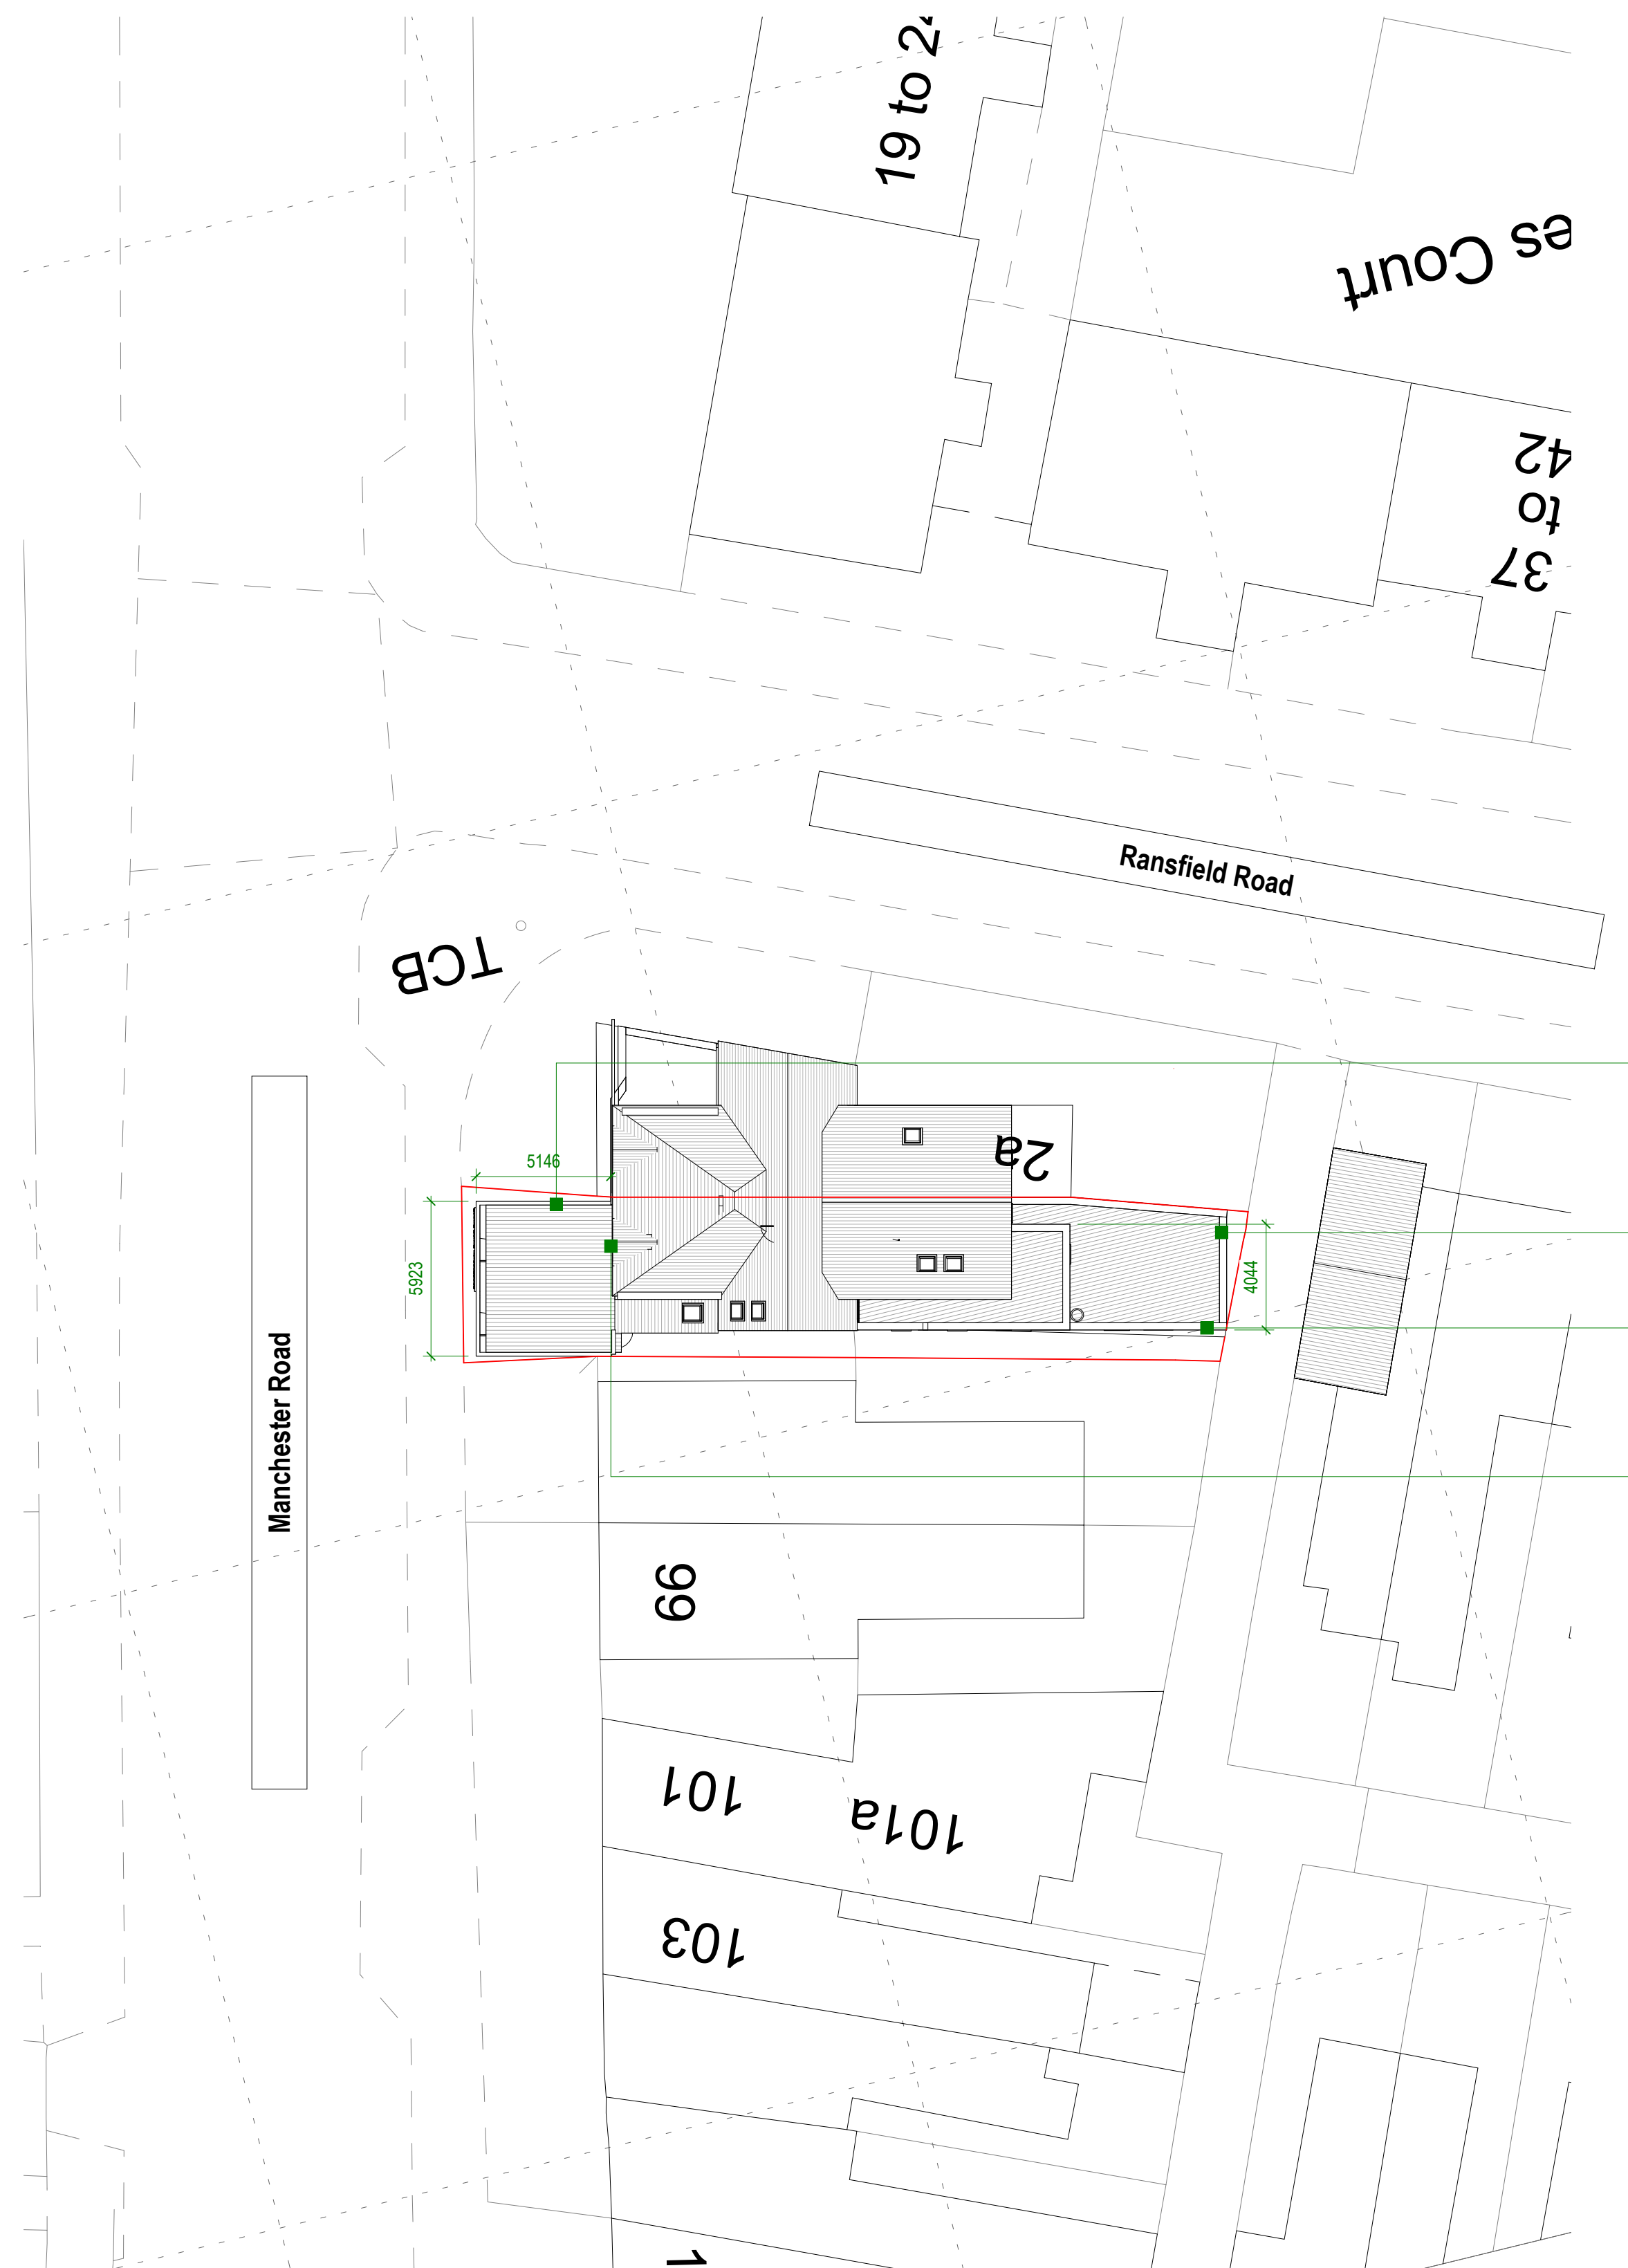

2 Proposed Site Plan
1 : 200

- Proposed Frontsingle storey extension. Walls and windows to match existing.
- Converting rear ground floor of the premises into a commercial pizza kitchen.
- Single storey extension on top of existing ground floor. Materials to match existing. Windows to be obscure glazed. Roof to be flat.
- Proposed front bay window, roof and walls to match existing.

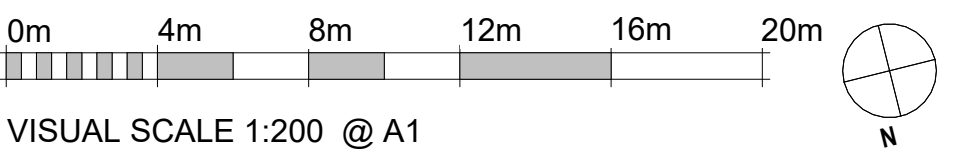

Status	PLANNING PERMISSION
Client	Mr Asif Hussain
Project Title	95 Manchester Road Manchester M21 9GA.
Drawing Title	Existing and Proposed Site Plan A1
Project No.	2019_001
Drawing No.	002-SI-XX-00-DR-I-P2
Drawing Date	1 : 200
Created By	Author
m83 Associates Ltd	
187 Water Street, Manchester, M3 4JD Telephone: 07470 671 234 Email: rakesh@m83associates.com	
arb Architects Registration Board BSO NO: 130844A	RIBA # Chartered Practitioner