



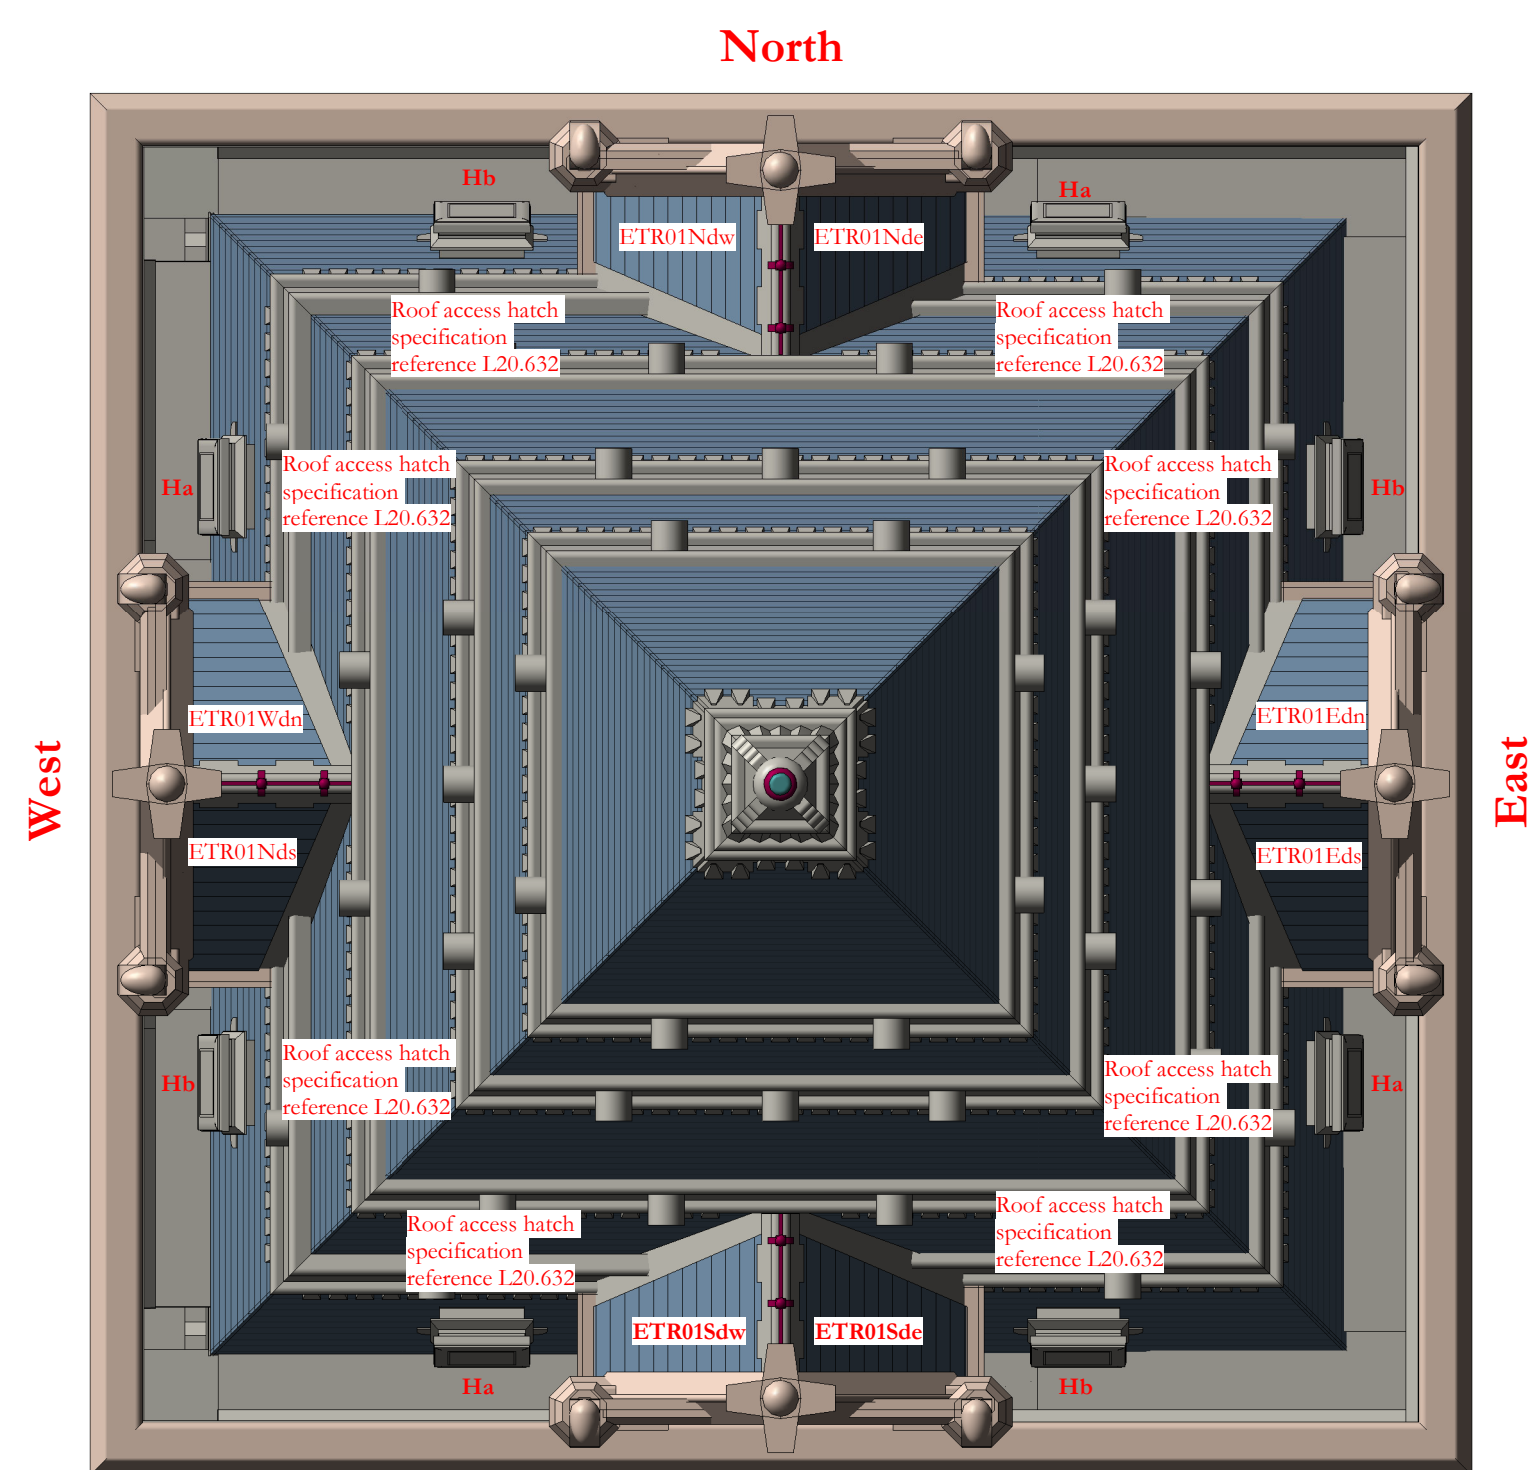

## Roof plan

1:50

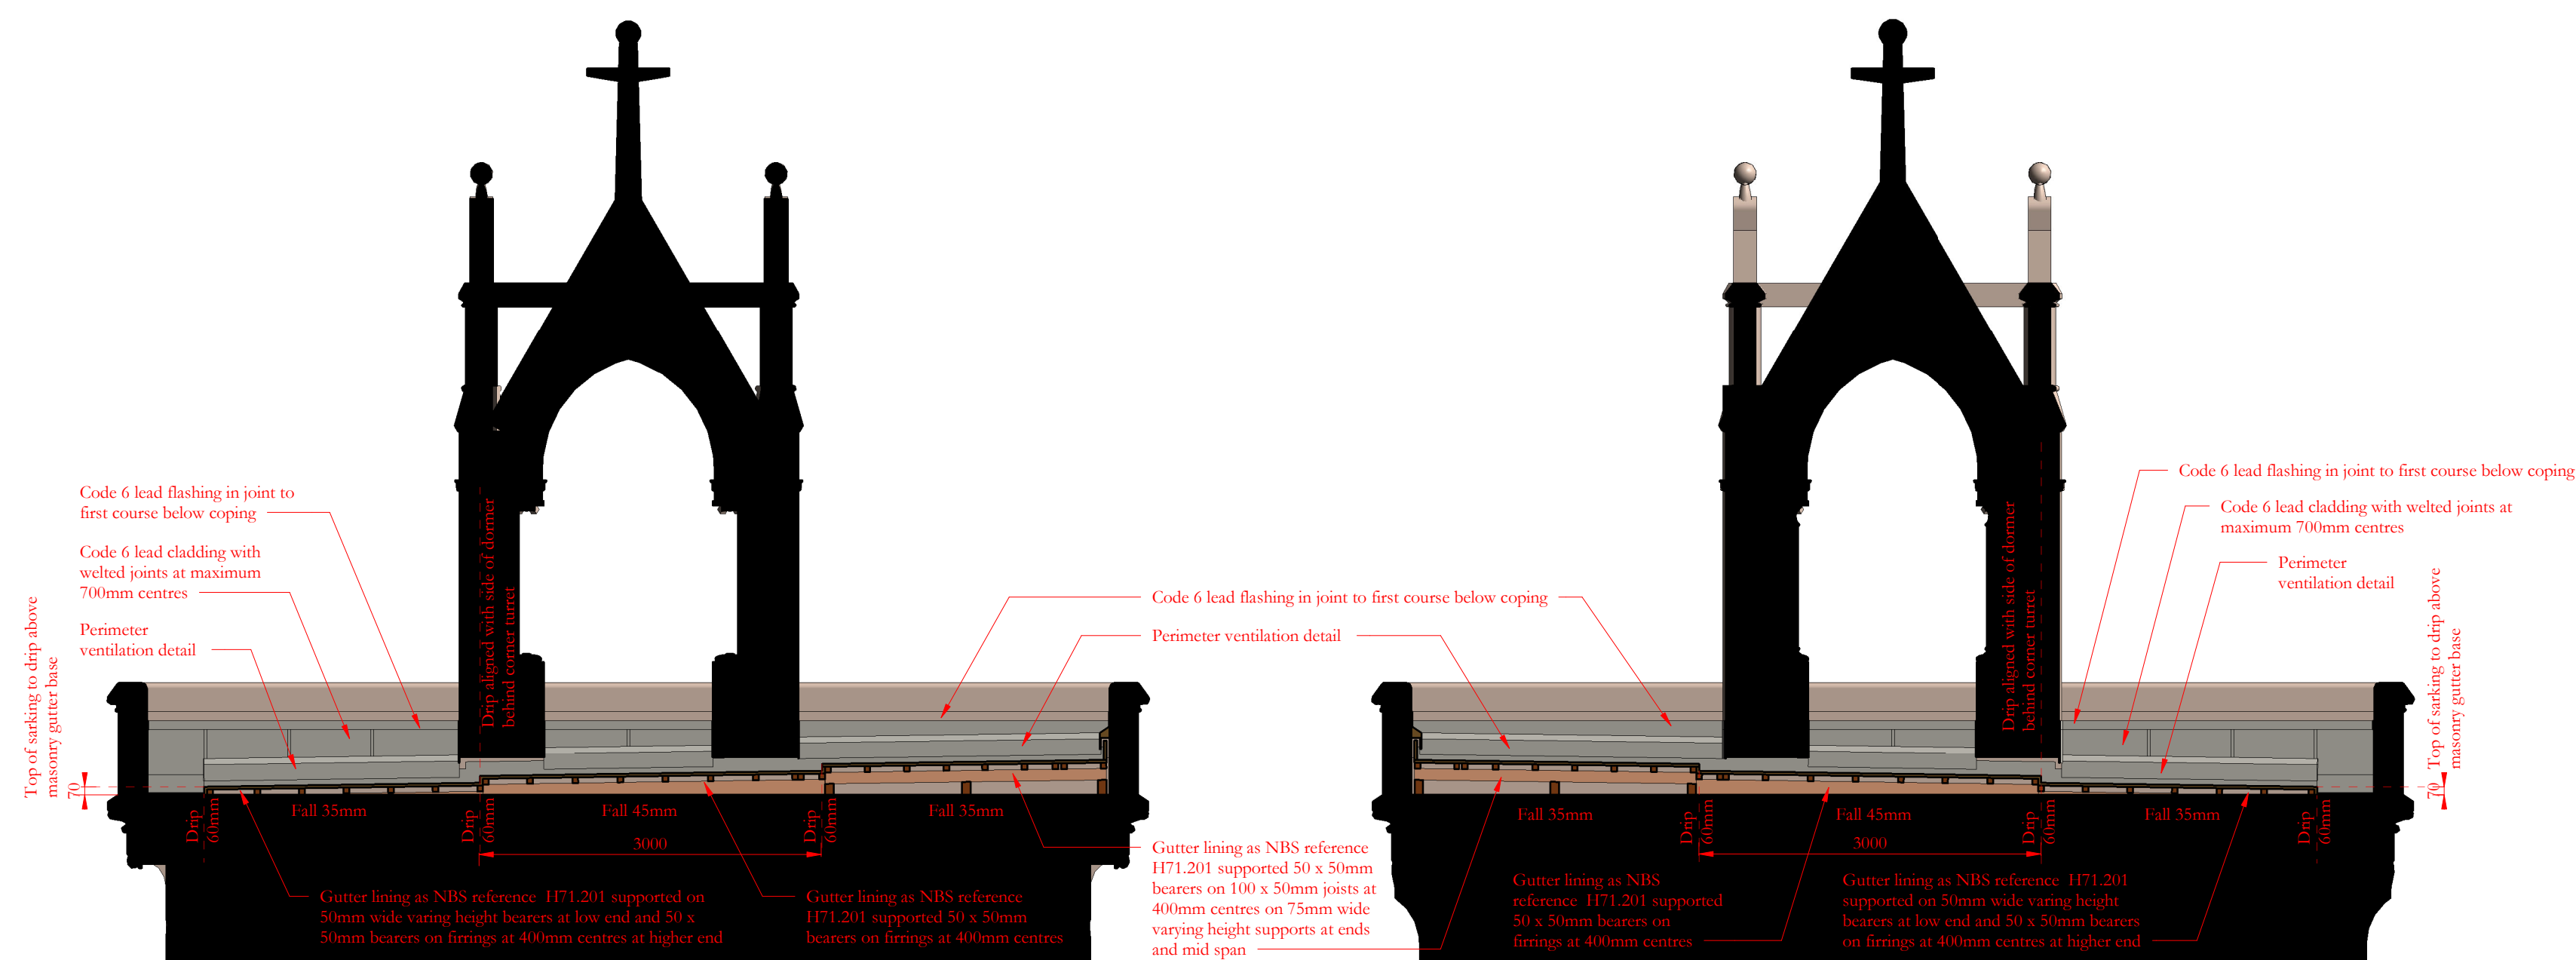


### North gutter section

1 : 50



### South gutter section

1 : 50

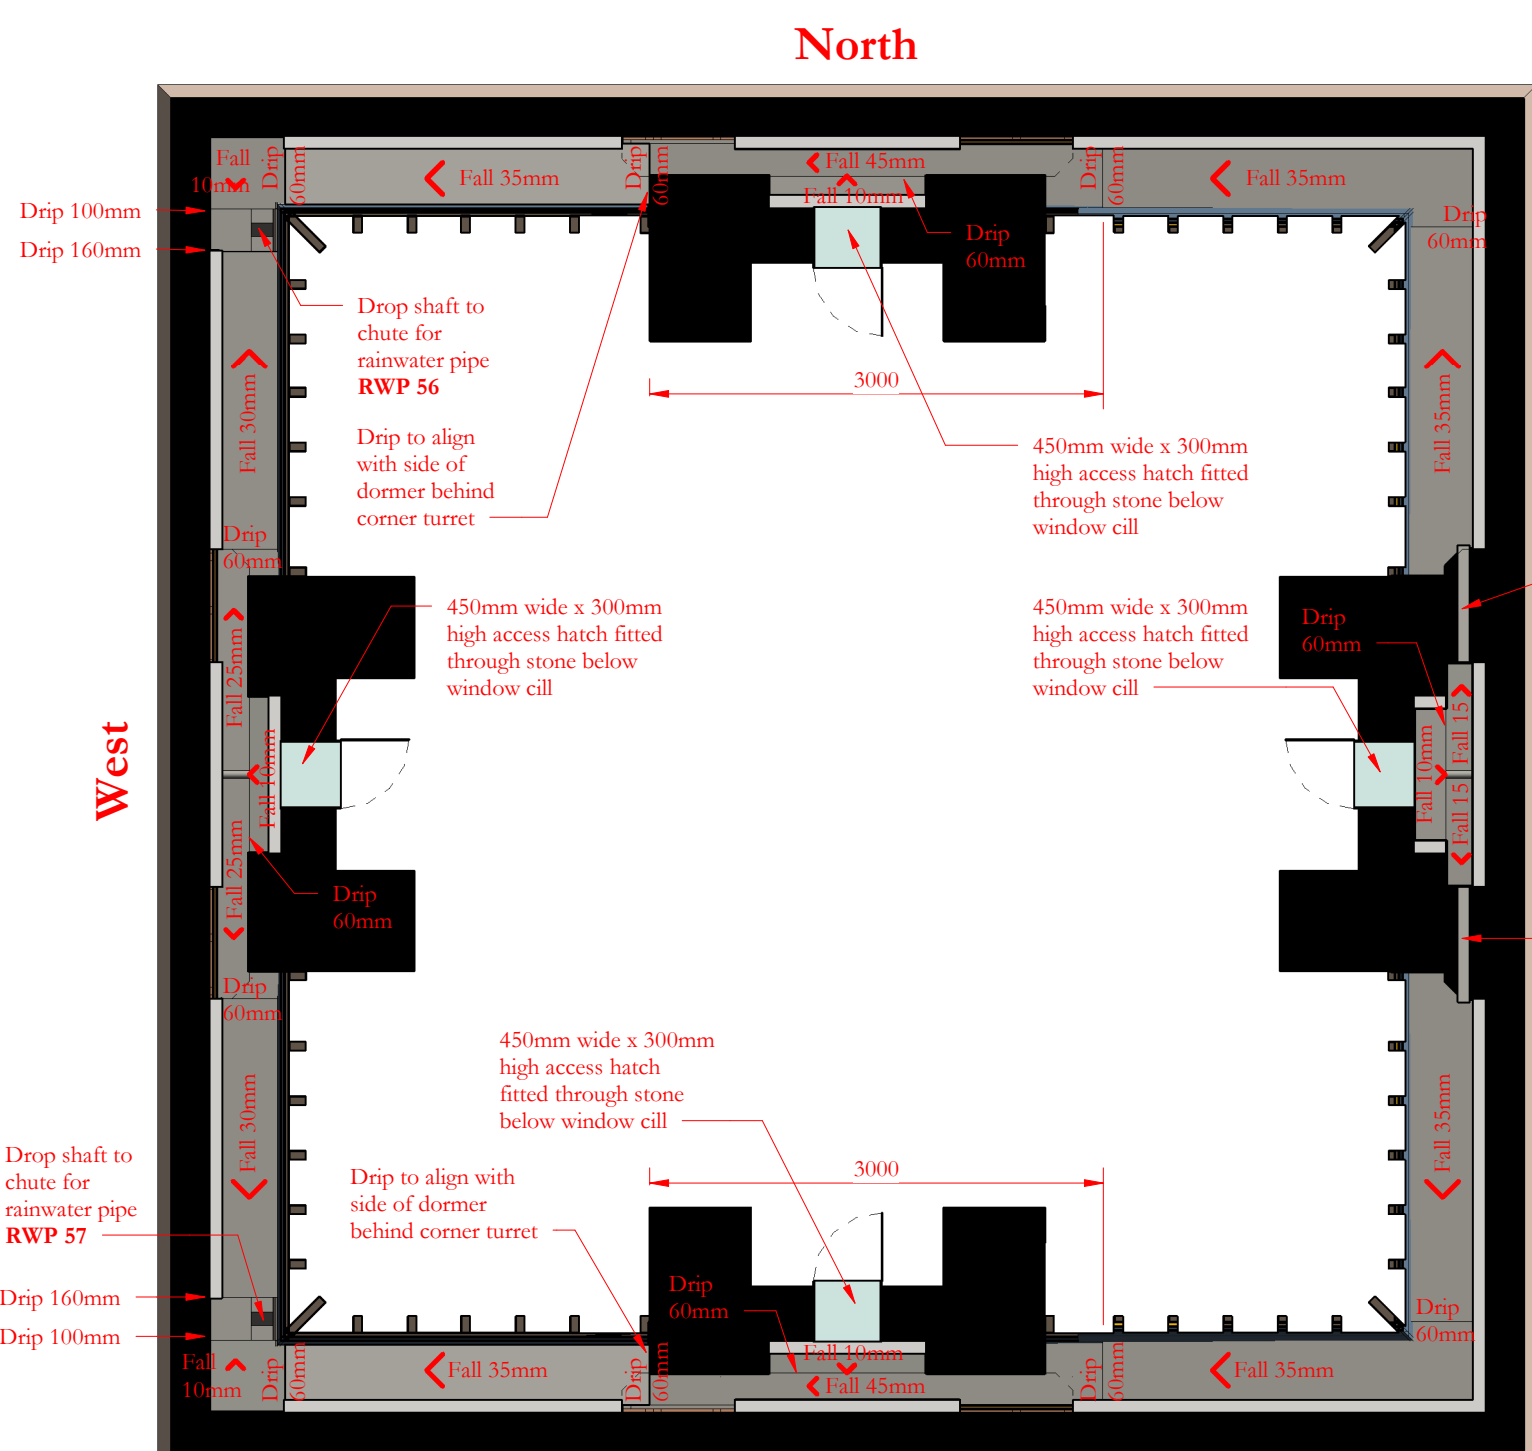

## Gutter plan

1 : 50

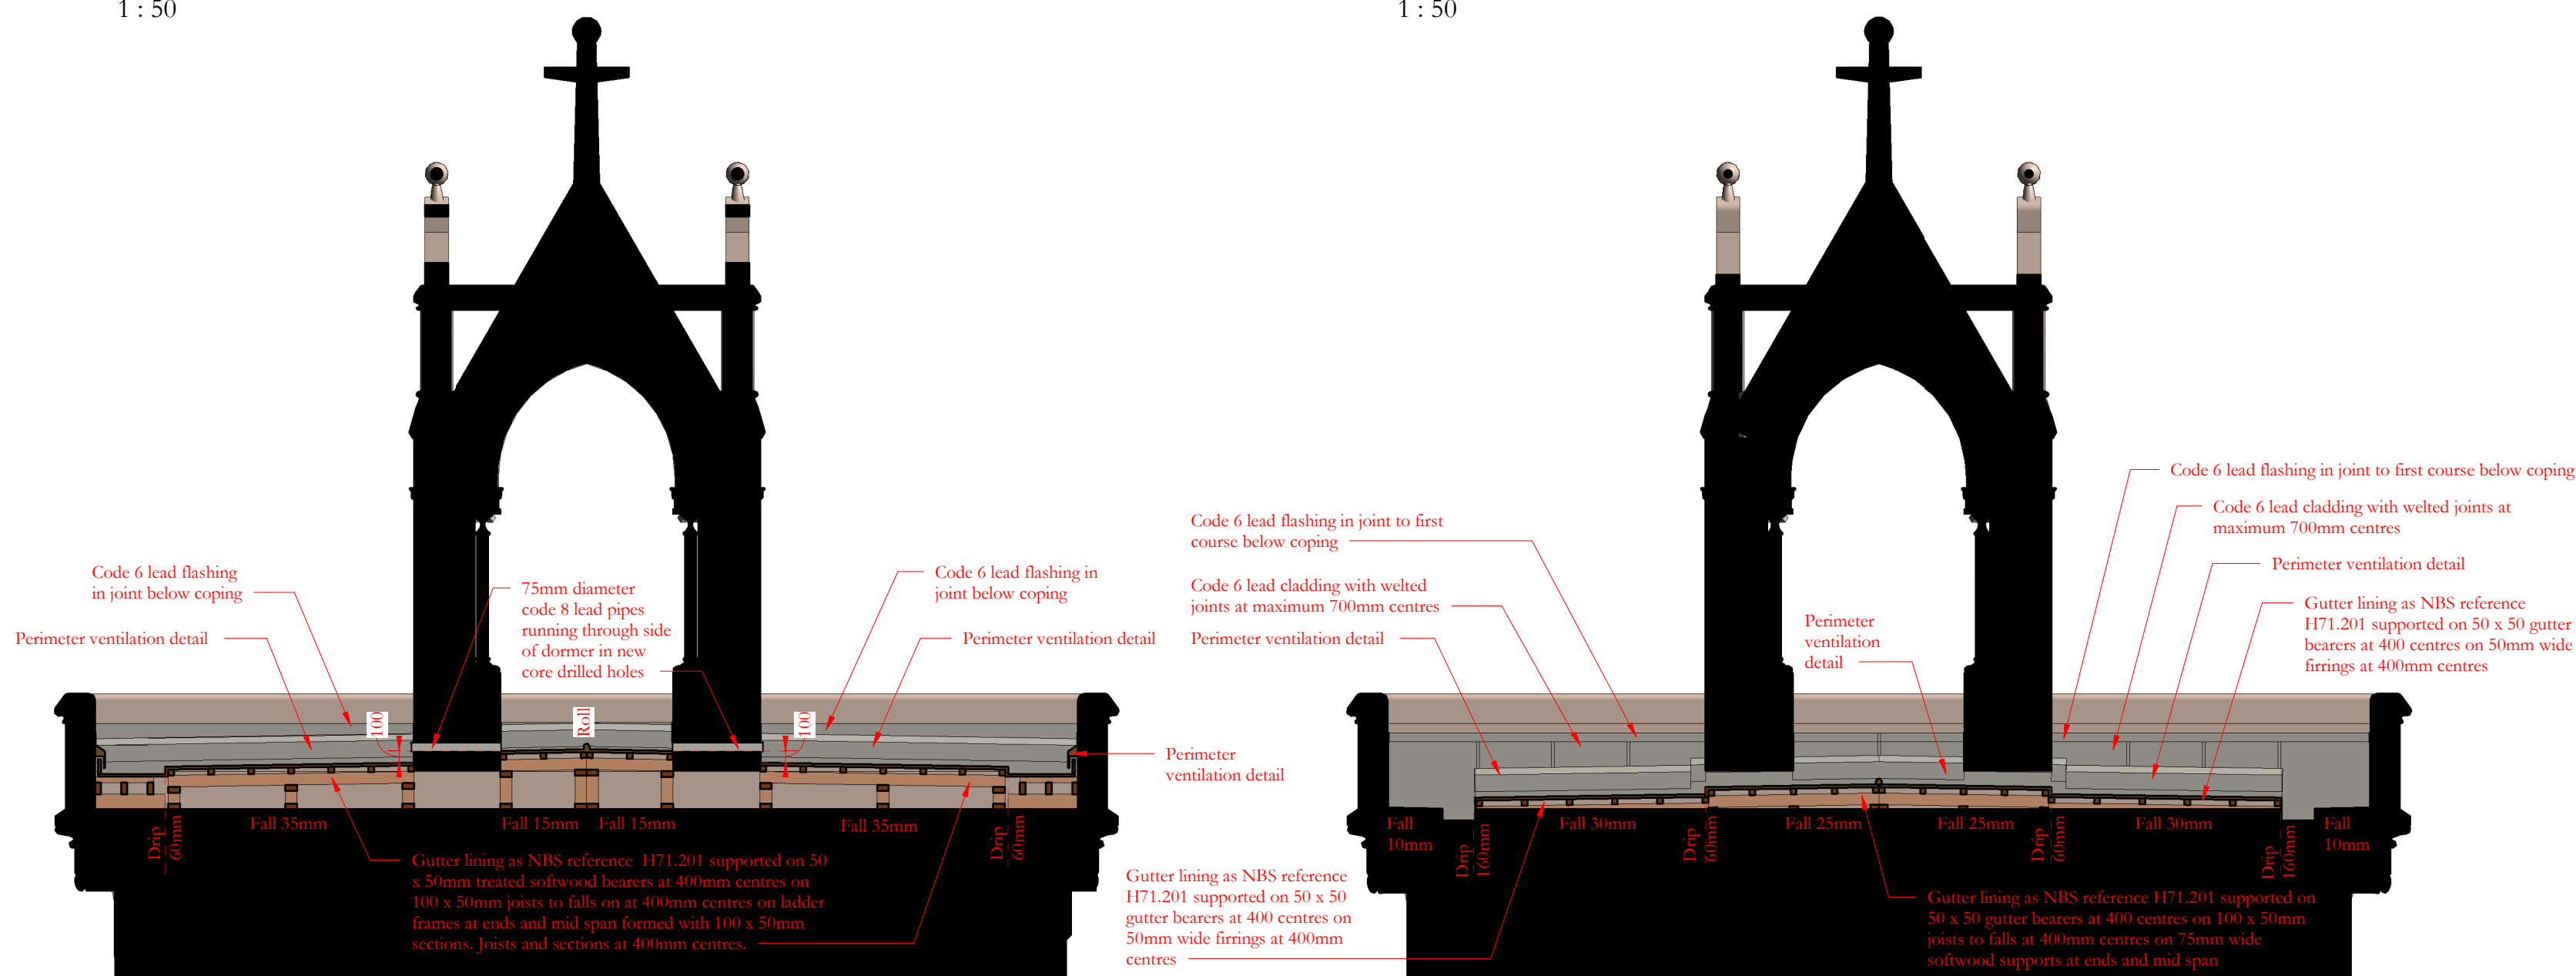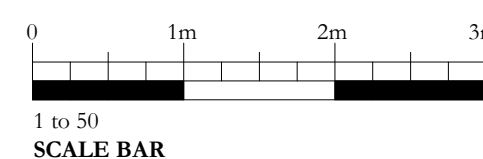


### East gutter section

1 : 50


### West gutter section

1 : 50

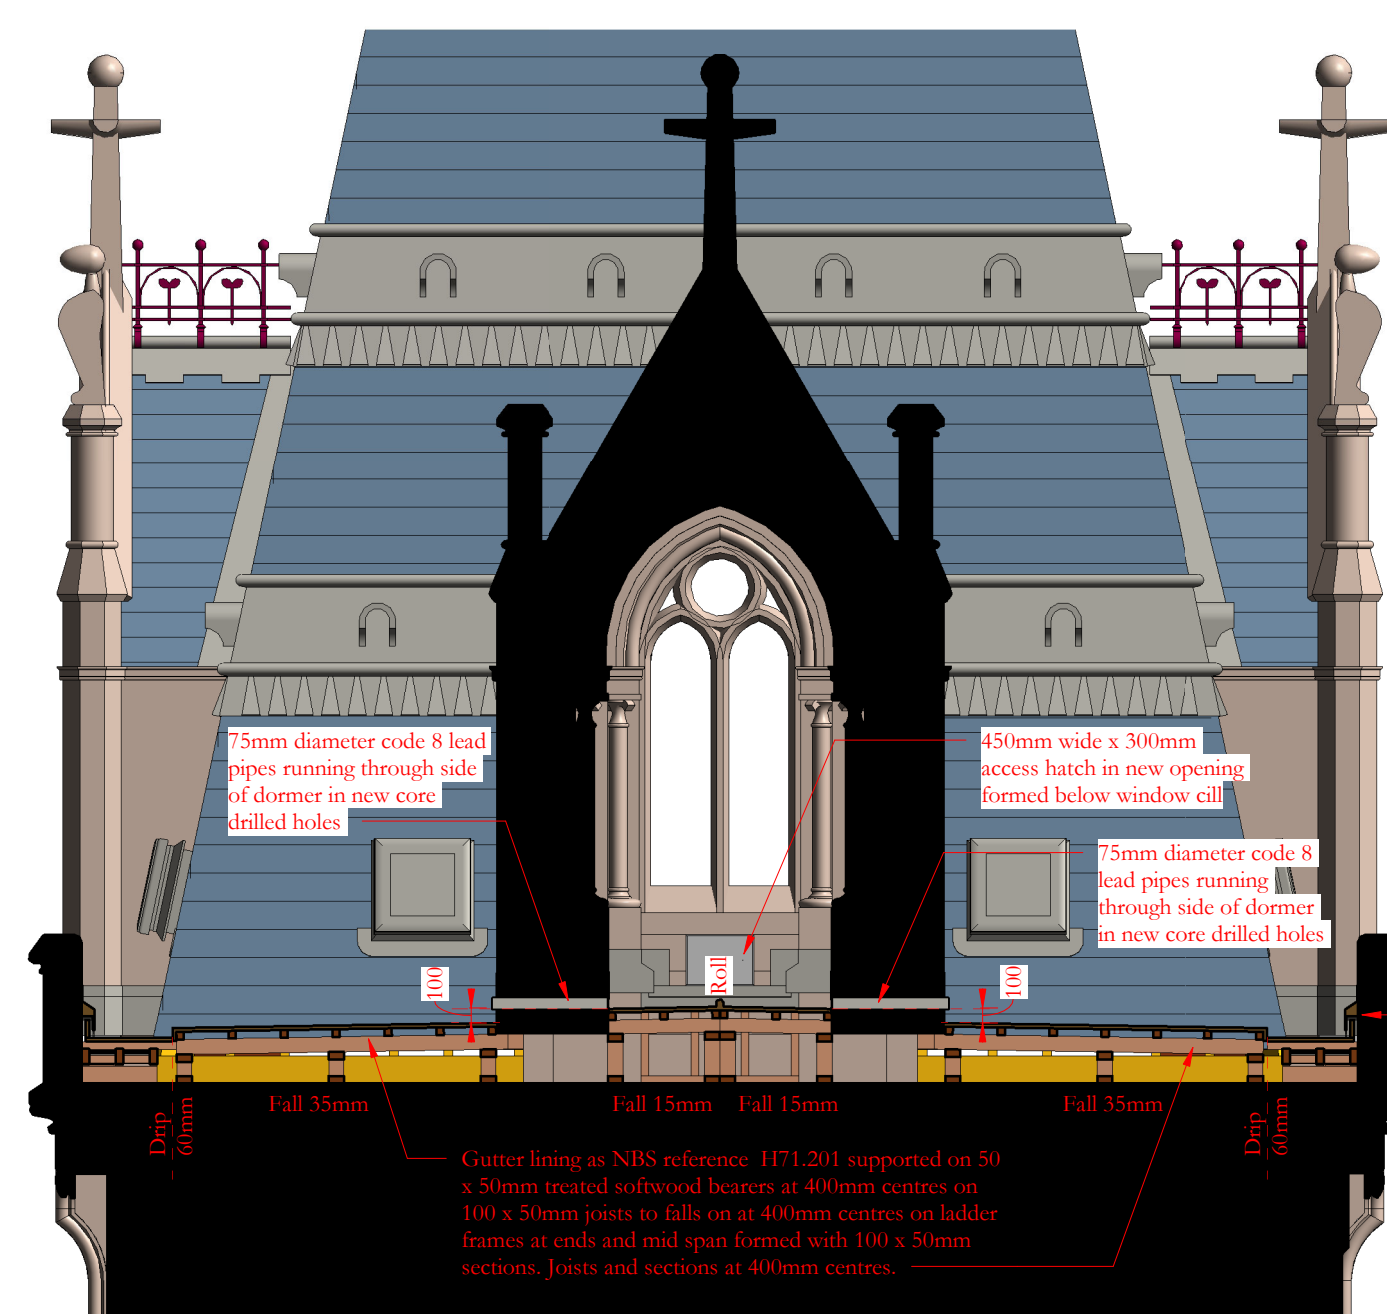

East gutter section view towards roof

1 : 50

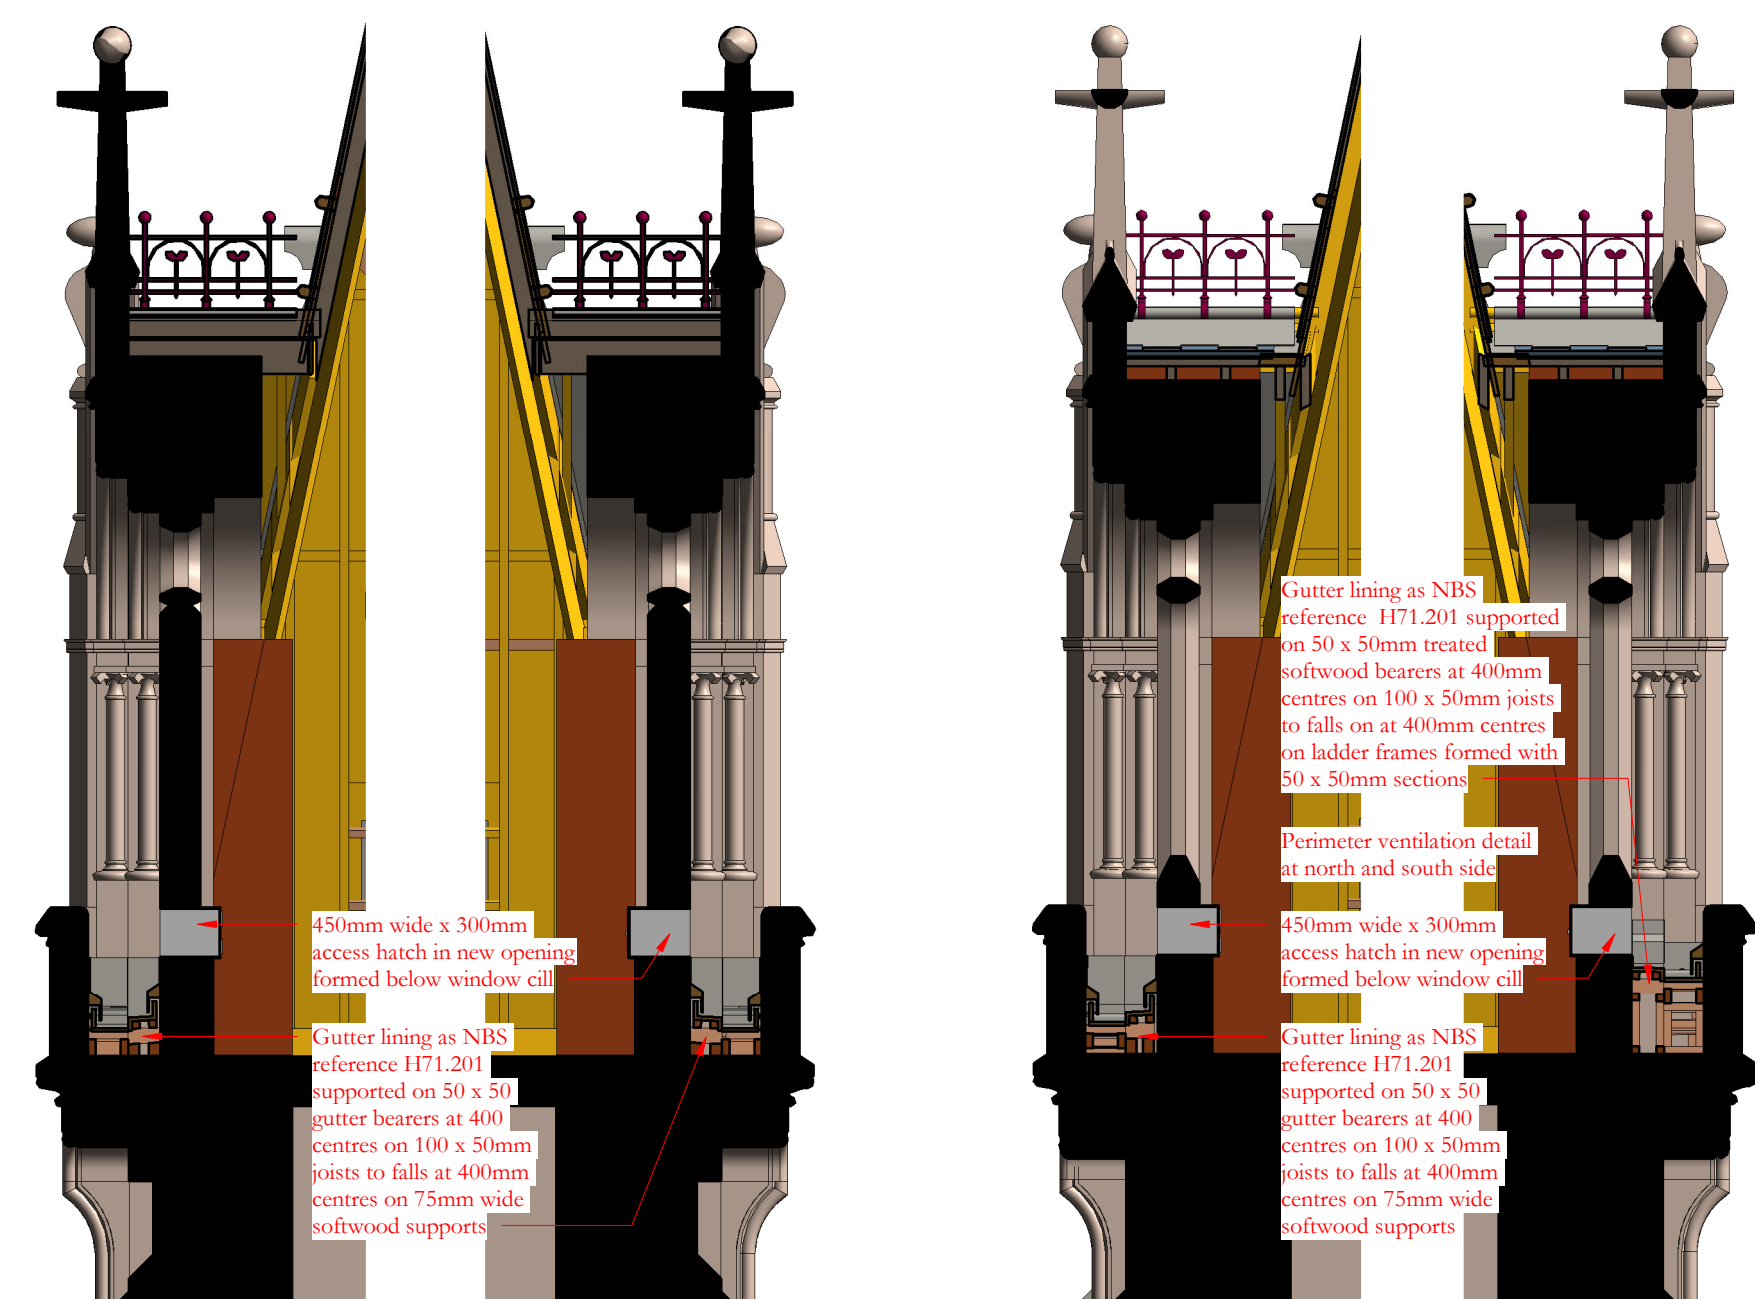
Section through  
north dormerSection through  
south dormerSection through  
west dormerSection through  
east dormer

**Scale Bars** to be used as guidance only - refer to sheet size below

|               |    |                                                                                   |
|---------------|----|-----------------------------------------------------------------------------------|
| <b>1:100</b>  | mm |  |
| <b>1:200</b>  | mm |  |
| <b>1:500</b>  | M  |  |
| <b>1:1250</b> | M  |  |

**Notes:**


Drawings are based on survey data and may not accurately represent what is physically present.  
Do not scale from this drawing. All dimensions are to be verified on site before proceeding with the work.  
All dimensions are in millimeters unless noted otherwise.  
Purcell shall be notified in writing of any discrepancies.

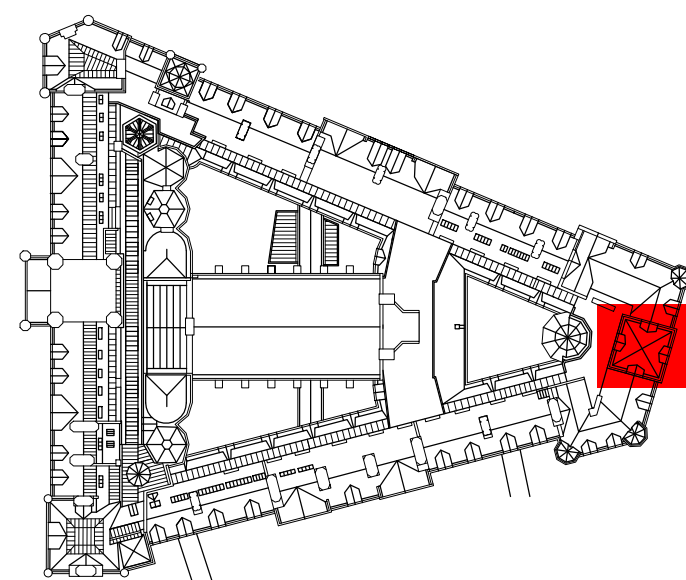

**Revision 02:** Additional cross sections and plans added. Gutter setting out amended and details of gutter framing added. Additional access hatches added in dormers below windows

**Revision 01:** Reissued for construction no change

|       |            |          |       |                            |
|-------|------------|----------|-------|----------------------------|
| 02    | 21/12/2023 | GR       | TK    | See note in revision cloud |
| 01    | 07/05/2020 | GR       | TK    | See note in revision cloud |
| -     | 11/06/2019 | JC       | GR    | First Issue                |
| ISSUE | DATE       | APPROVED | DRAWN | DESCRIPTION                |

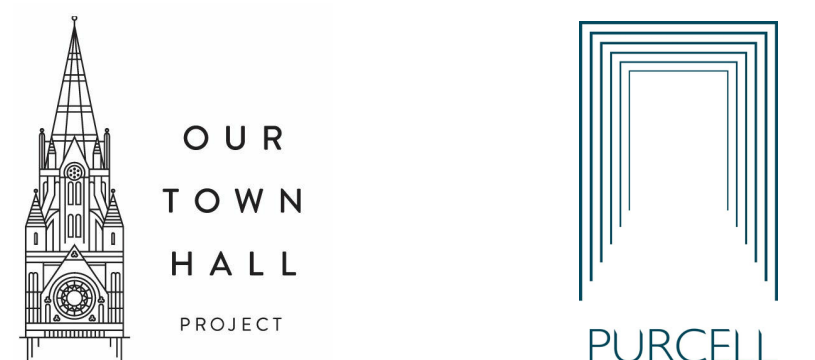

Project Office, Town Hall, MANCHESTER M60 2L1  
+44 (0) 7970 097 432  
[www.purcelluk.com](http://www.purcelluk.com)

|                |                                                         |
|----------------|---------------------------------------------------------|
| PROJECT STATUS | <b>RIBA Stage 5</b>                                     |
| CLIENT         | <b>Manchester City Council</b>                          |
| PROJECT        | <b>Our Town Hall</b>                                    |
| DRAWING TITLE  | <b>Cooper Street Tower plan<br/>and gutter sections</b> |
| SIZE & SCALE   | <b>A1: As indicated</b>                                 |
| DRAWING STATUS | <b>S4 - Construction</b>                                |

JOB NUMBER      **236959**

DRAWING NO. REV

OTU\_RUR\_TU\_BE\_DWG\_A\_4306\_03