






1 Front (Main) Elevation
1 : 50

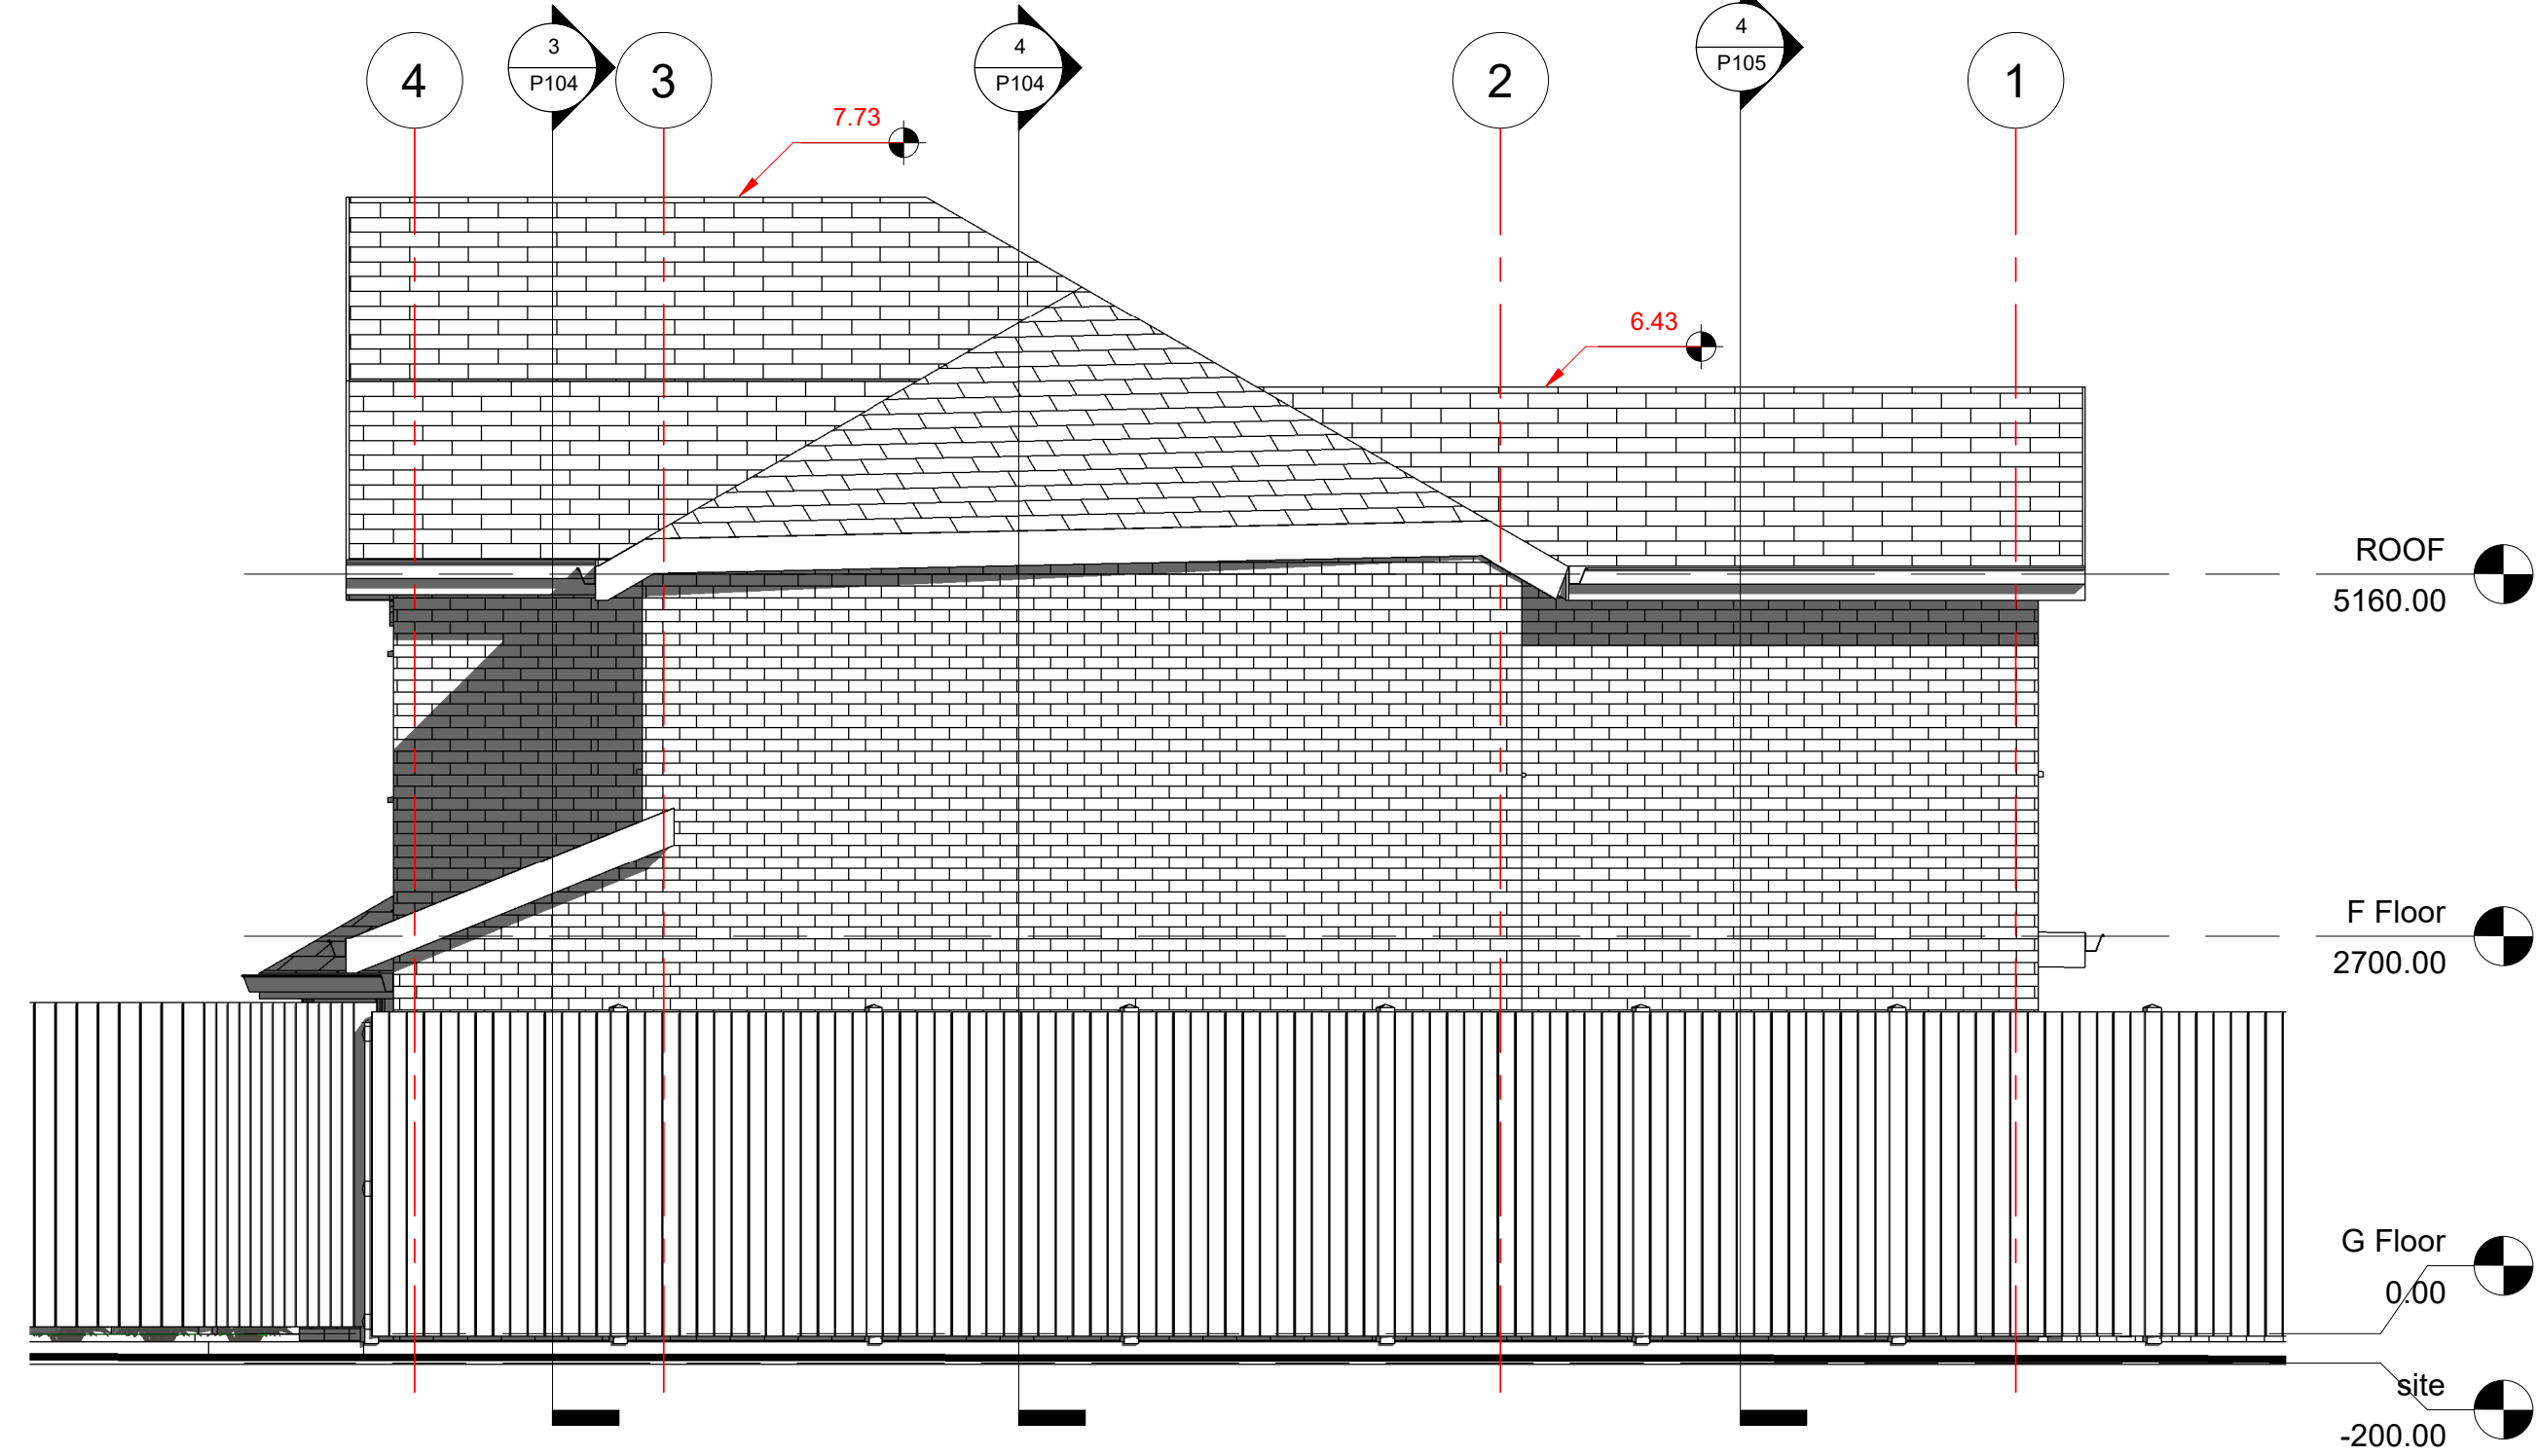

3 Right Side Elevation
1 : 50

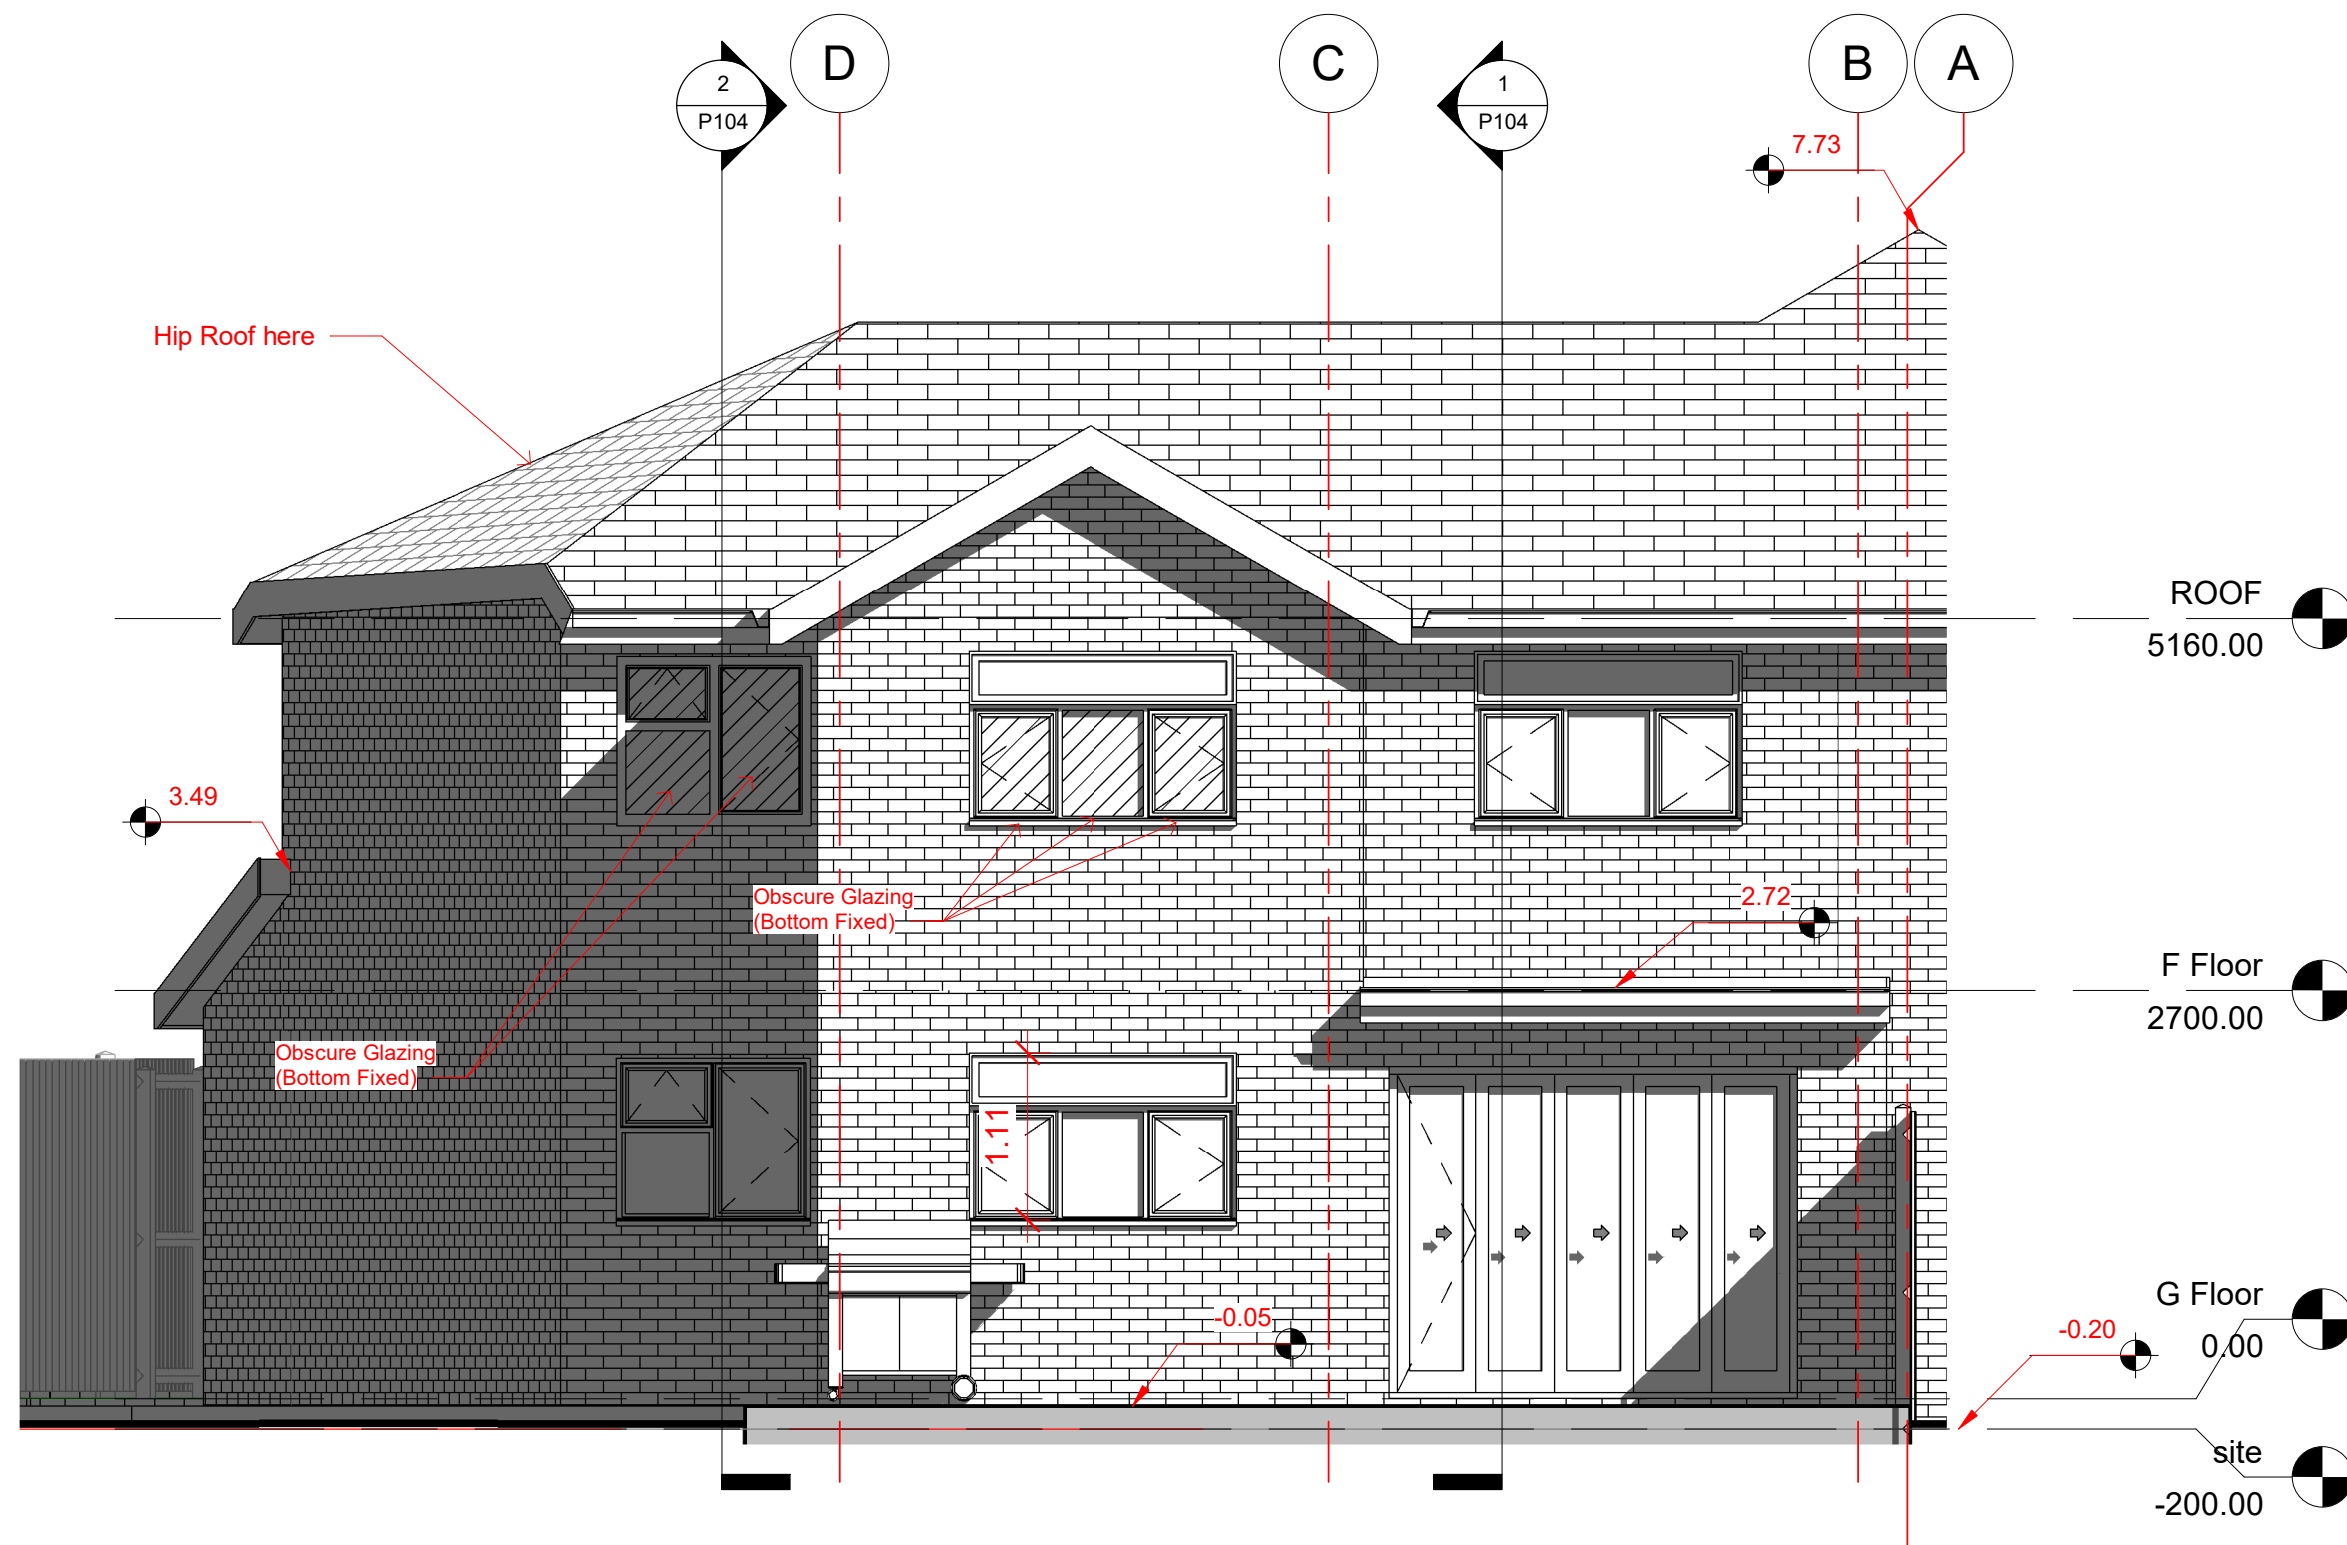

2 Rear Elevation
1 : 50

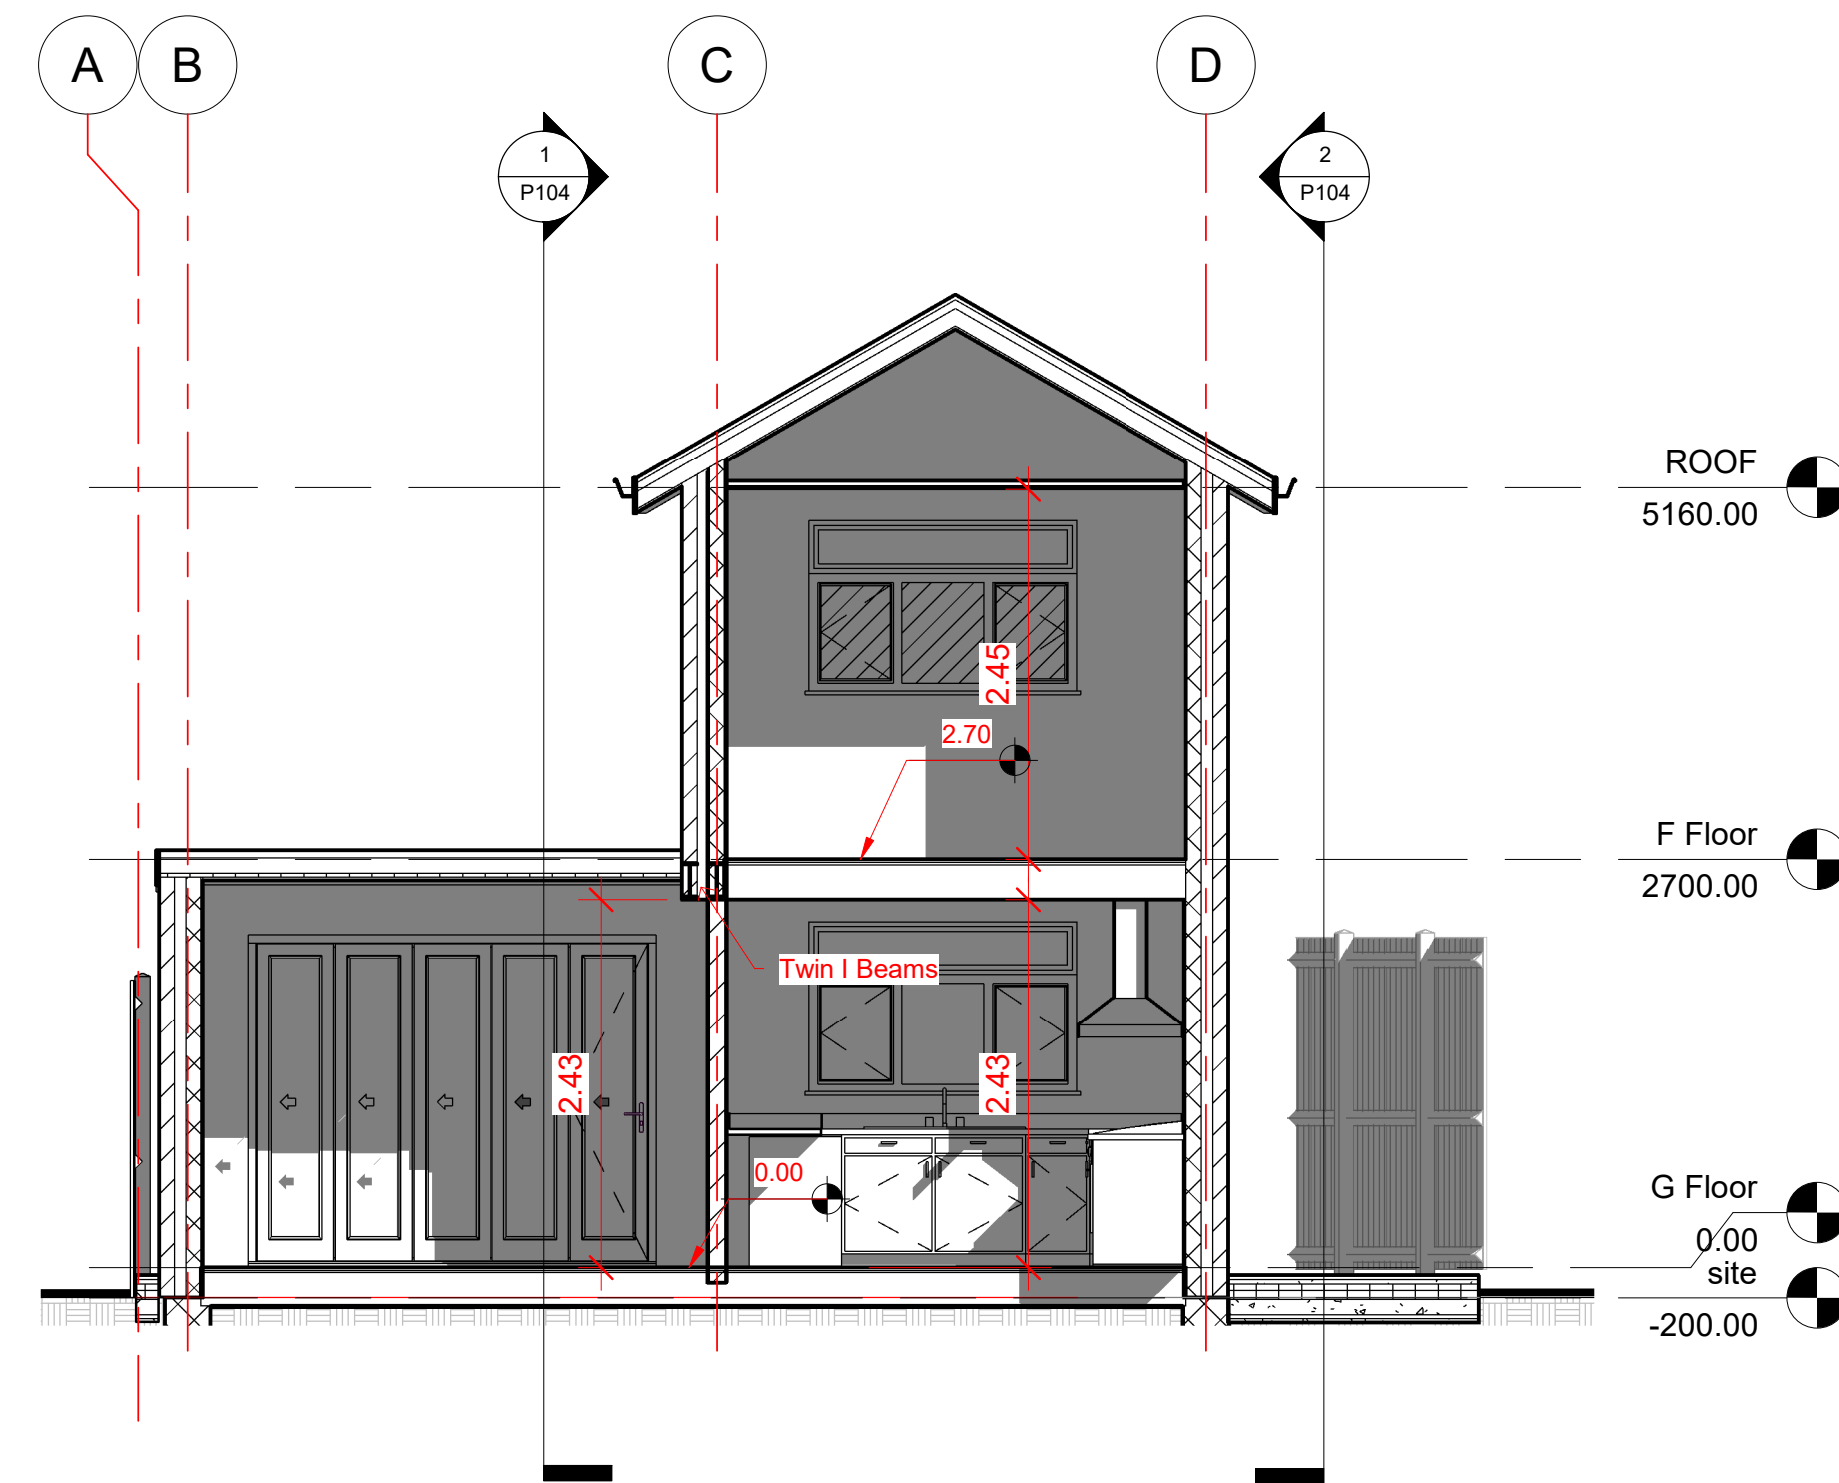

4 Section EE
1 : 50

NOTES

Copyright in this drawing remains with AECDesign. Do not scale from this drawing, work to figured dimensions. Check all dimensions on-site. In the event of any discrepancy, please refer query to AECDesign.

No.	Description	Date
1	Dropped kerb for vehicle access added.	16/09/22
2	Obscure glazing added to Rear and Right windows on 1st Floor	28/09/22
3	Conversion of FF Toilet & Utility to Bedroom	25/09/23
4	Apply hip roof to side extension	05/02/24

Revision

AEC ARCHITECTURE
ENGINEERING &
DESIGN CONSTRUCTION
Commitment to Design Excellence

Contact:
Tel: 07424723798
Email: aecdesign.co.uk@outlook.com
www.aecdesign.co.uk

Project Name
House Front, Side and Rear Ground and First Floor Extension

Project No. **AECD_M20 1BU_2025_0001**

Drawing No. **M201BU_2025_P105_01**

Date **25/09/25** Drawn-by **AECDesign**

Status **Proposal** Checked by **AECDesign**


Sheet Size **A1** Approved by **AECDesign**

Sheet Name
Front, Rear, Right Side Elevations and Section EE (Obscure Glazing Added)


Scale **1 : 50**

Client Name **Khaled Muwahed**

Project Address **479 Princess Road Manchester M20 1BU** Sheet No. **P105**

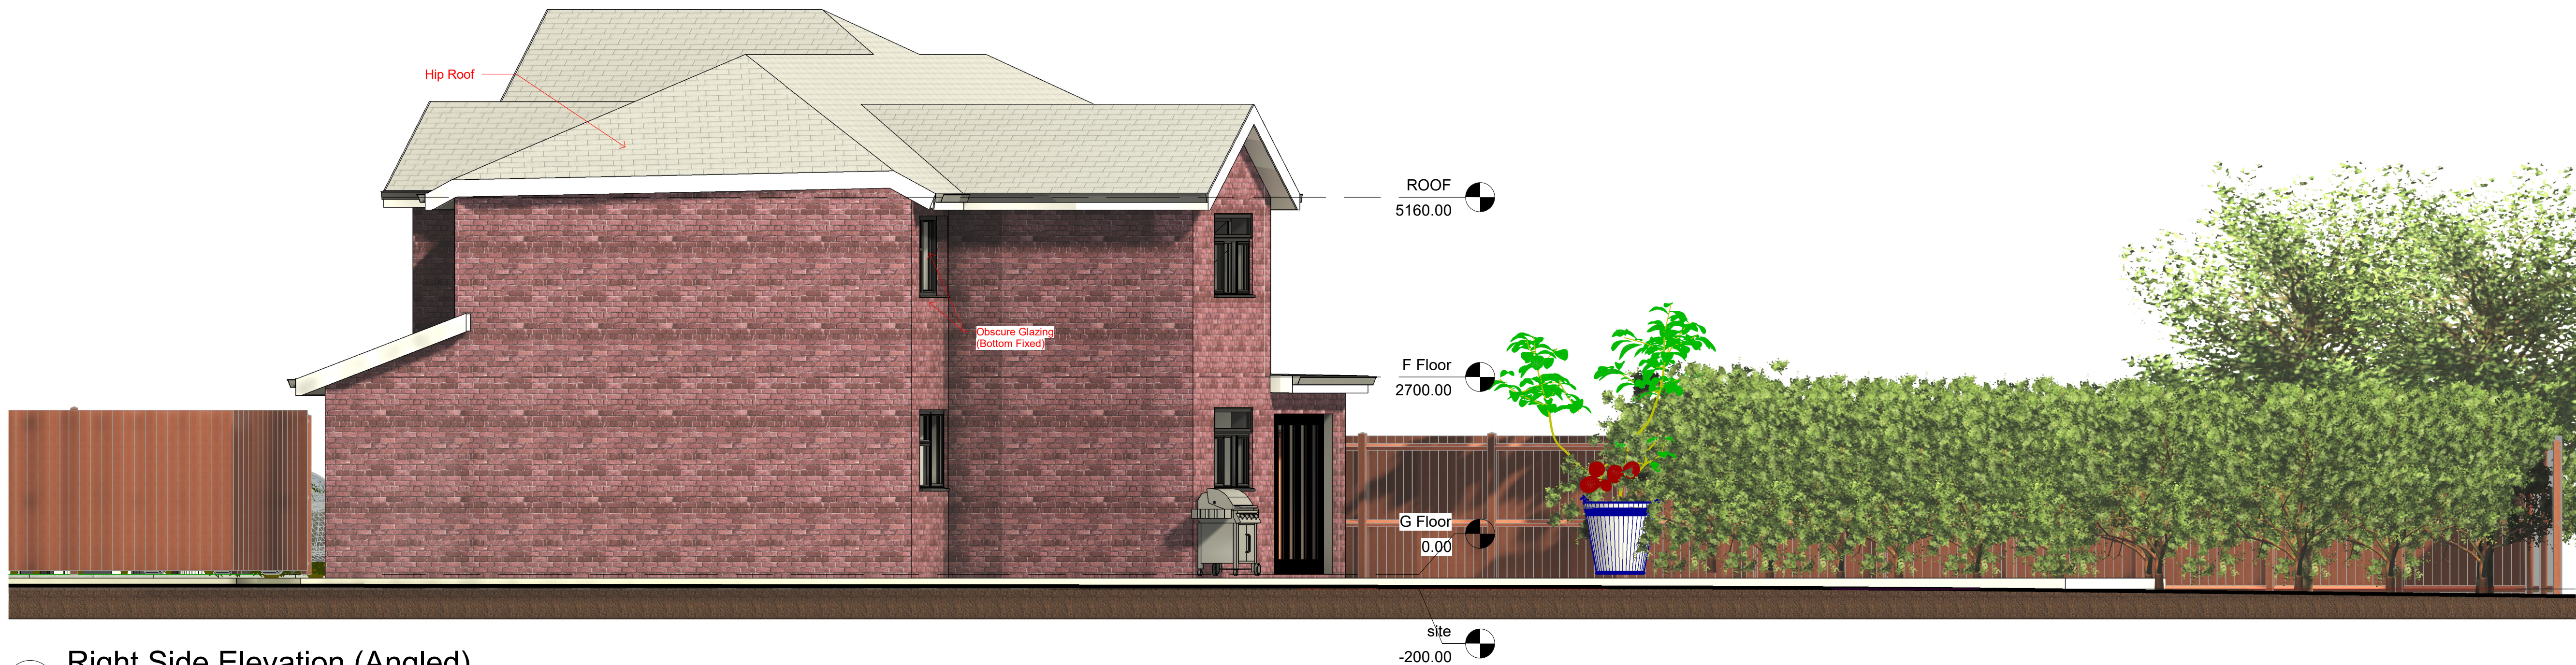

1 Right Side Elevation (Angled)
1 : 50

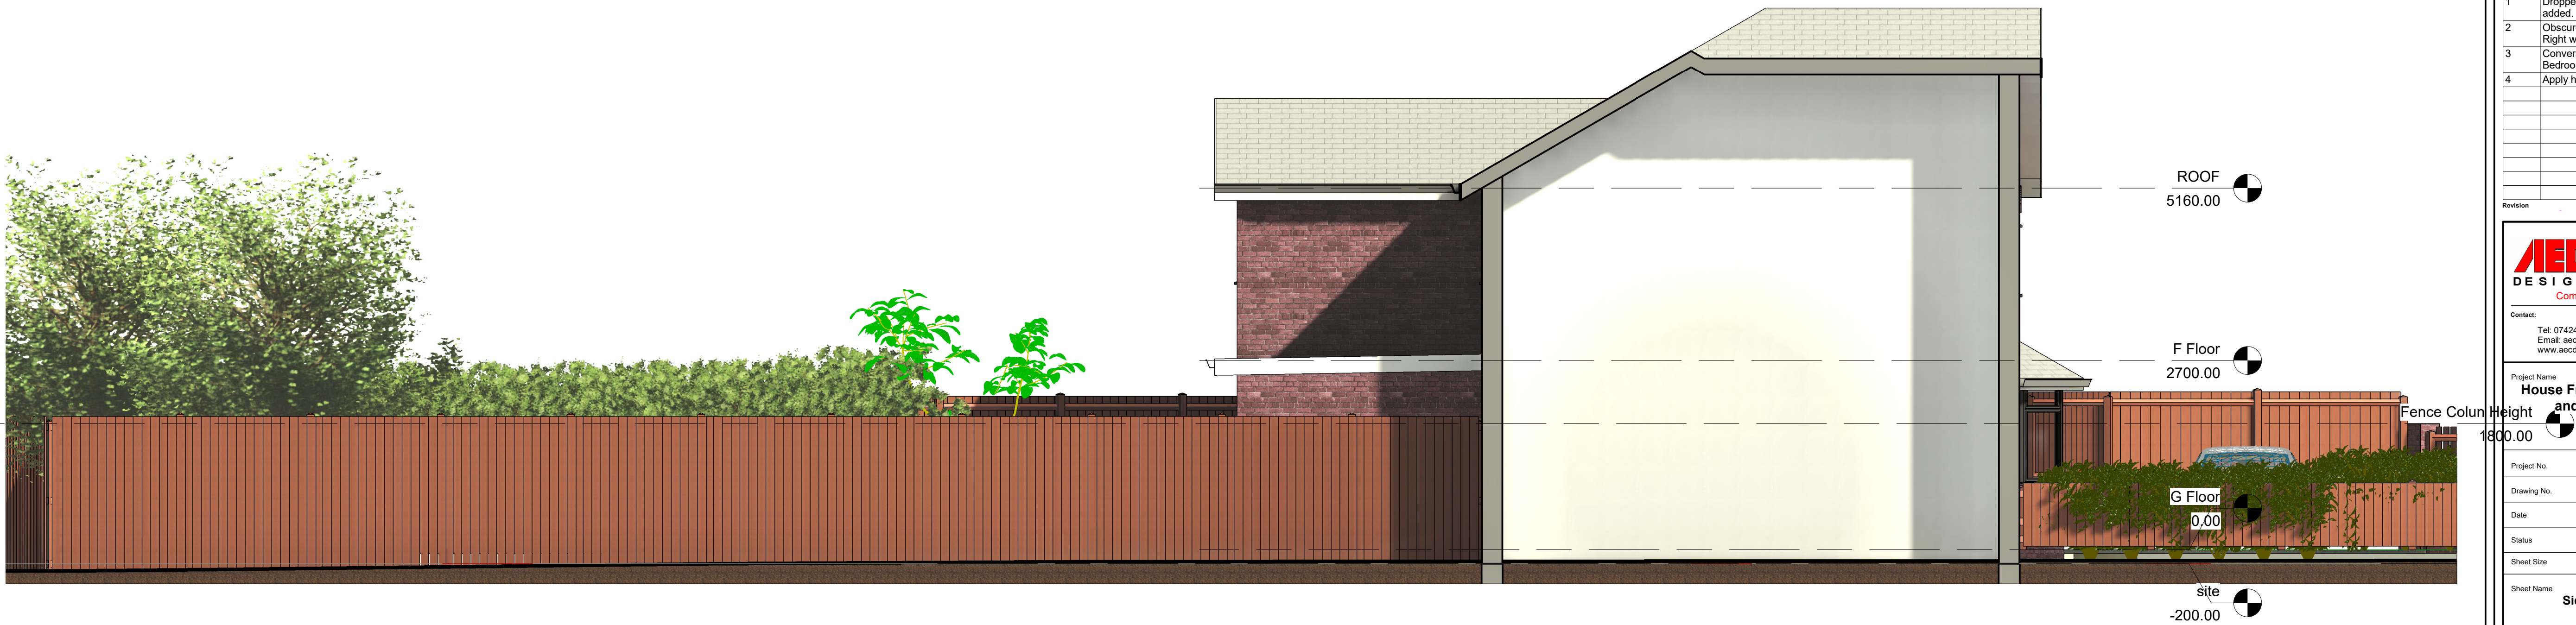

2 Left Side Elevation
1 : 50

NOTES

Copyright in this drawing remains with AECDesign. Do not scale from this drawing, work to figured dimensions. Check all dimensions on-site. In the event of any discrepancy, please refer query to AECDesign.

No.	Description	Date
1	Dropped kerb for vehivle access added.	16/09/22
2	Obscure glazing added to Rear and Right windows on 1st Floor	28/09/22
3	Conversion of FF Toilet & Utility to Bedroom	25/09/23
4	Apply hip roof to side extension	05/02/24

Revision

**AEC ARCHITECTURE
DESIGN ENGINEERING &
CONSTRUCTION**
Commitment to Design Excellence

Contact:
Tel: 07424723798
Email: aecdesign.co.uk@outlook.com
www.aecdesign.co.uk

Project Name
**House Front, Side and Rear Ground
and First Floor Extension**

Project No. **AECD_M20 1BU_2025_0001**

Drawing No. **M201BU_2025_P106_01**

Date **25/09/25** Drawn by **AECDesign**

Status **Proposal** Checked by **AECDesign**

Sheet Size **A1** Approved by **AECDesign**

Sheet Name
**Side Elevations (Obscure
Glazing Added)**

Scale **1 : 50**

Client Name **Khaled Muwahed**

Project Address **479 Princess Road
Manchester
M20 1BU** Sheet No. **P106**