


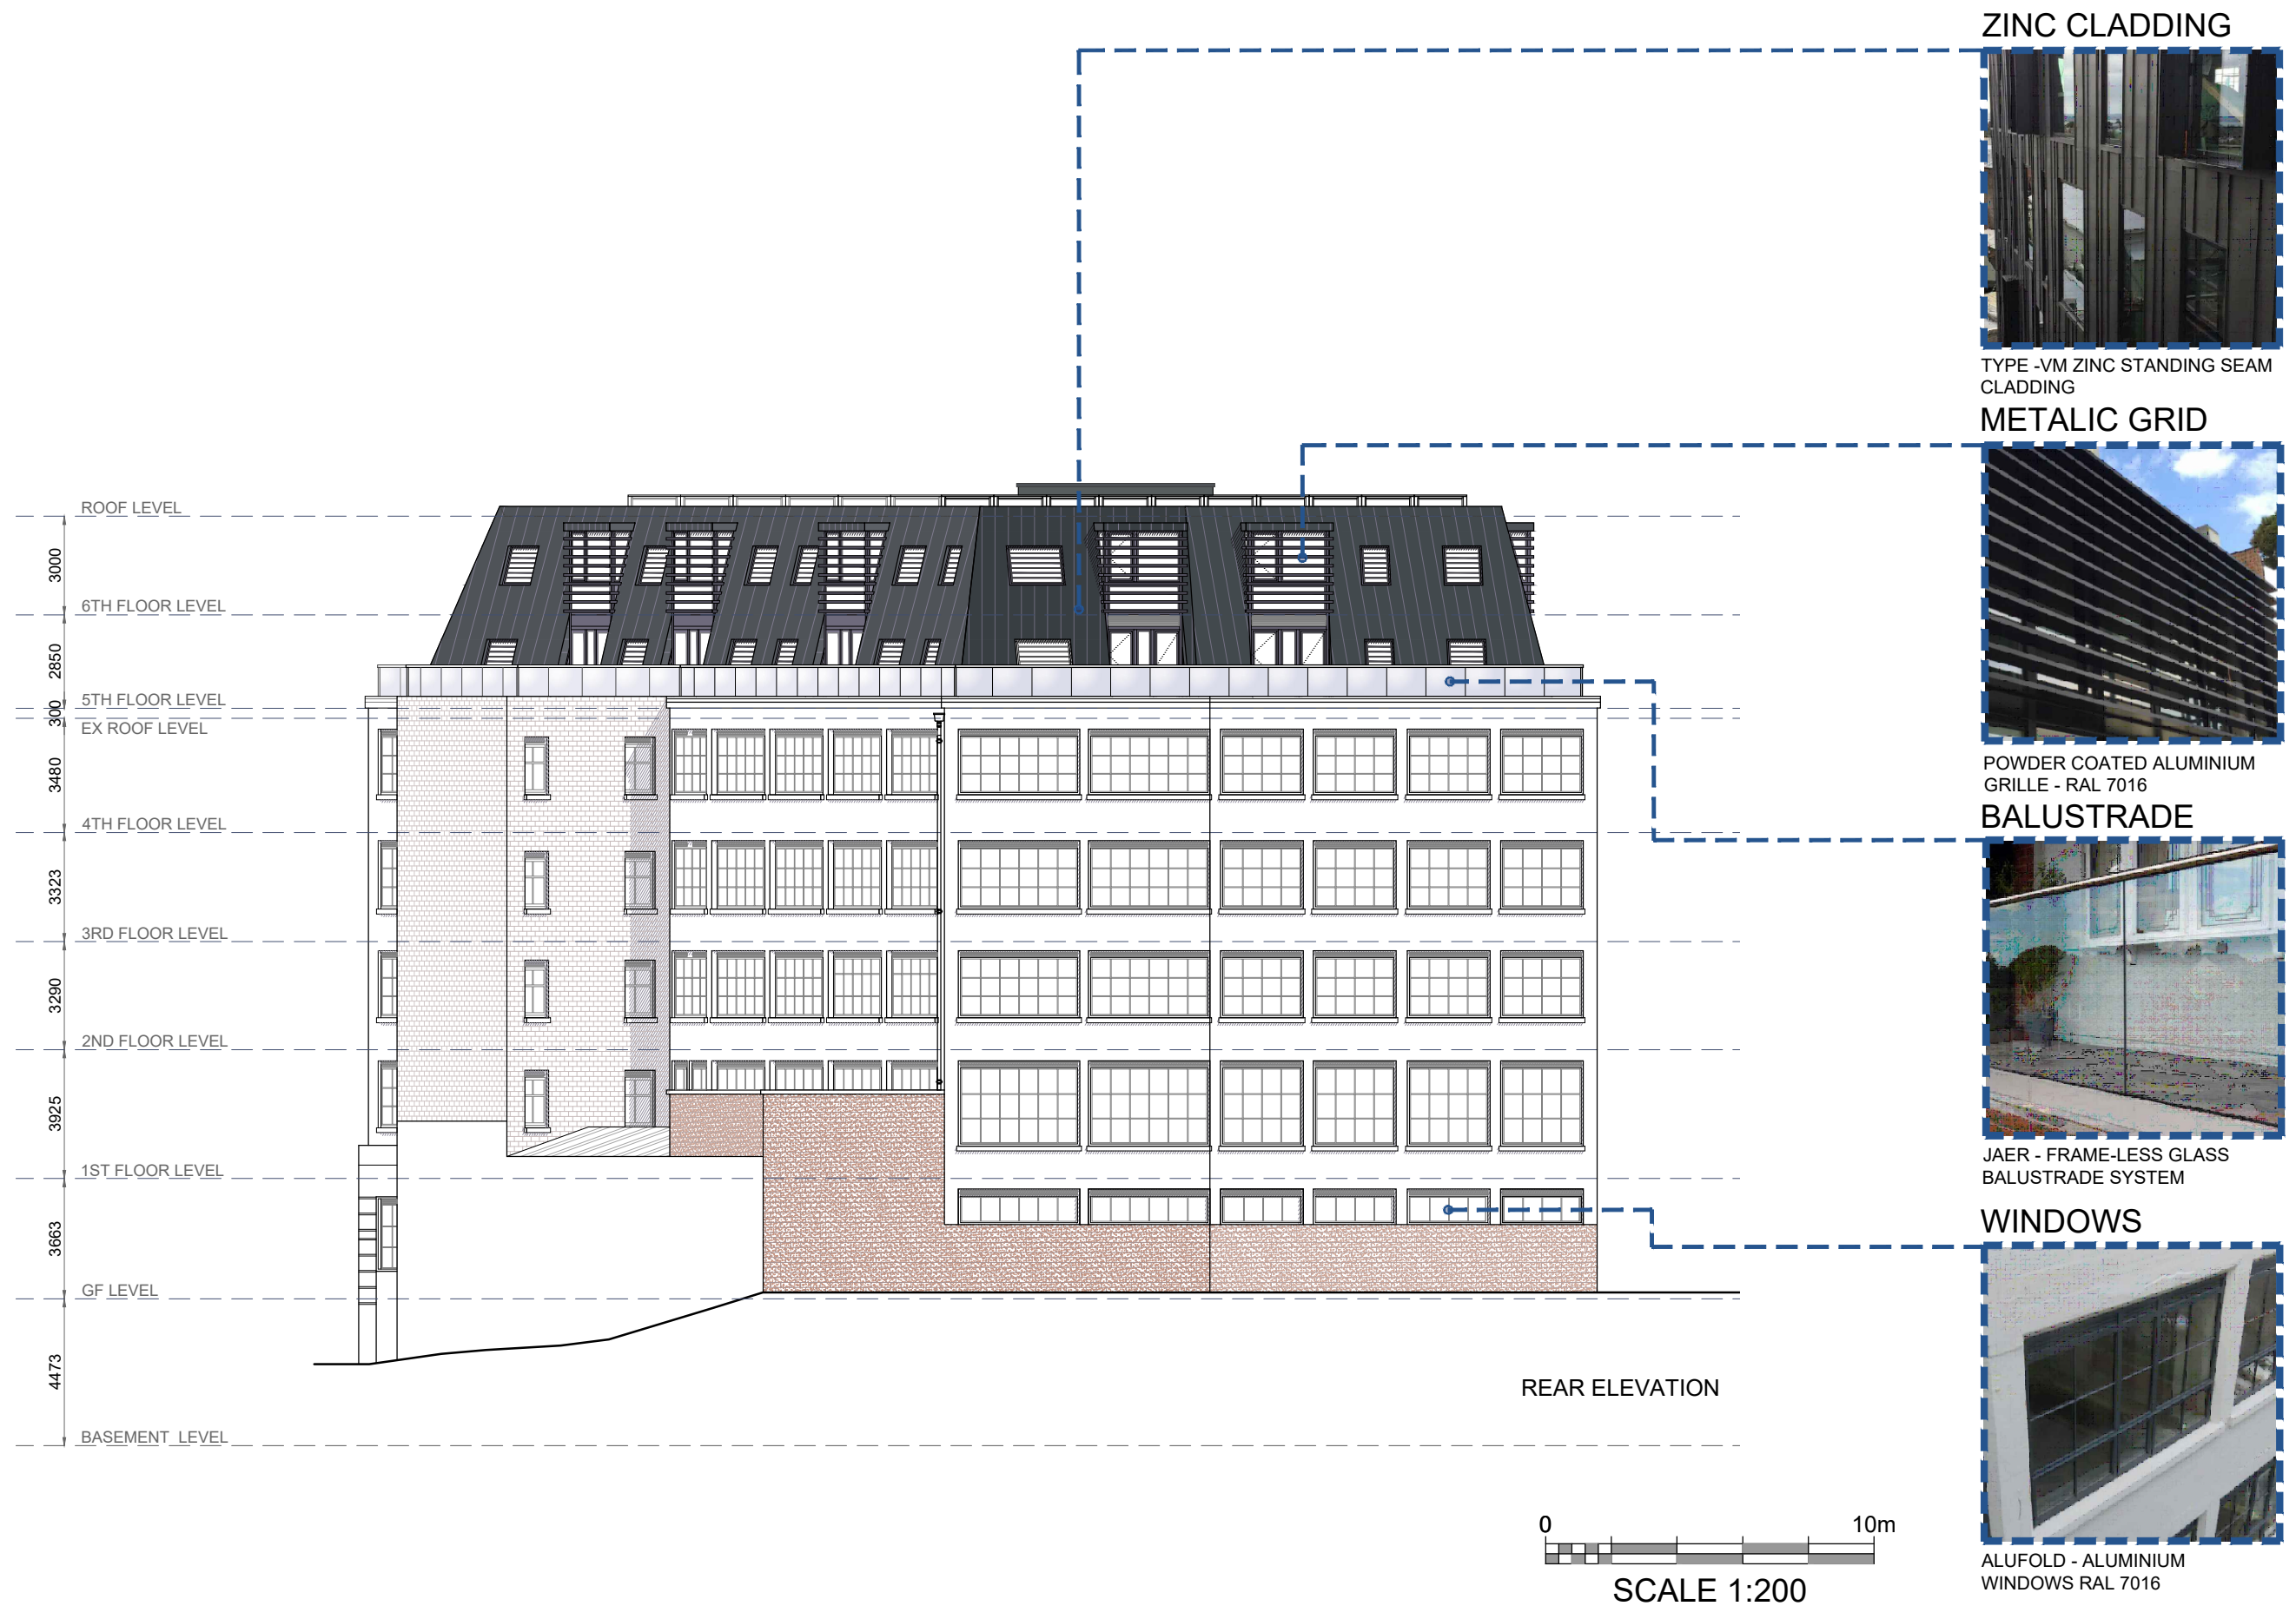

				HOWARD & SEDDON A.R.I.B.A. CHARTERED ARCHITECTS, 64 WASHWAY ROAD, SALE, CHESHIRE. M33 7RE. TEL No 0161-973 8296 FAX No 0161-962 3485 e-mail : admin@howardandseddon.co.uk	PROJECT	TITLE PROPOSED REAR ELEVATION CANAL VIEW	DRAWN SM	DRG No. 12,982 D-3
							DATE 15.05.25	
A	FIRST ISSUE	SM	15.05.25		CLIENT		SCALE 1:200 (A3)	AMENDMENT A
REV	DESCRIPTION	BY	DATE					