





LOCATION PLAN. Scale 1:1250

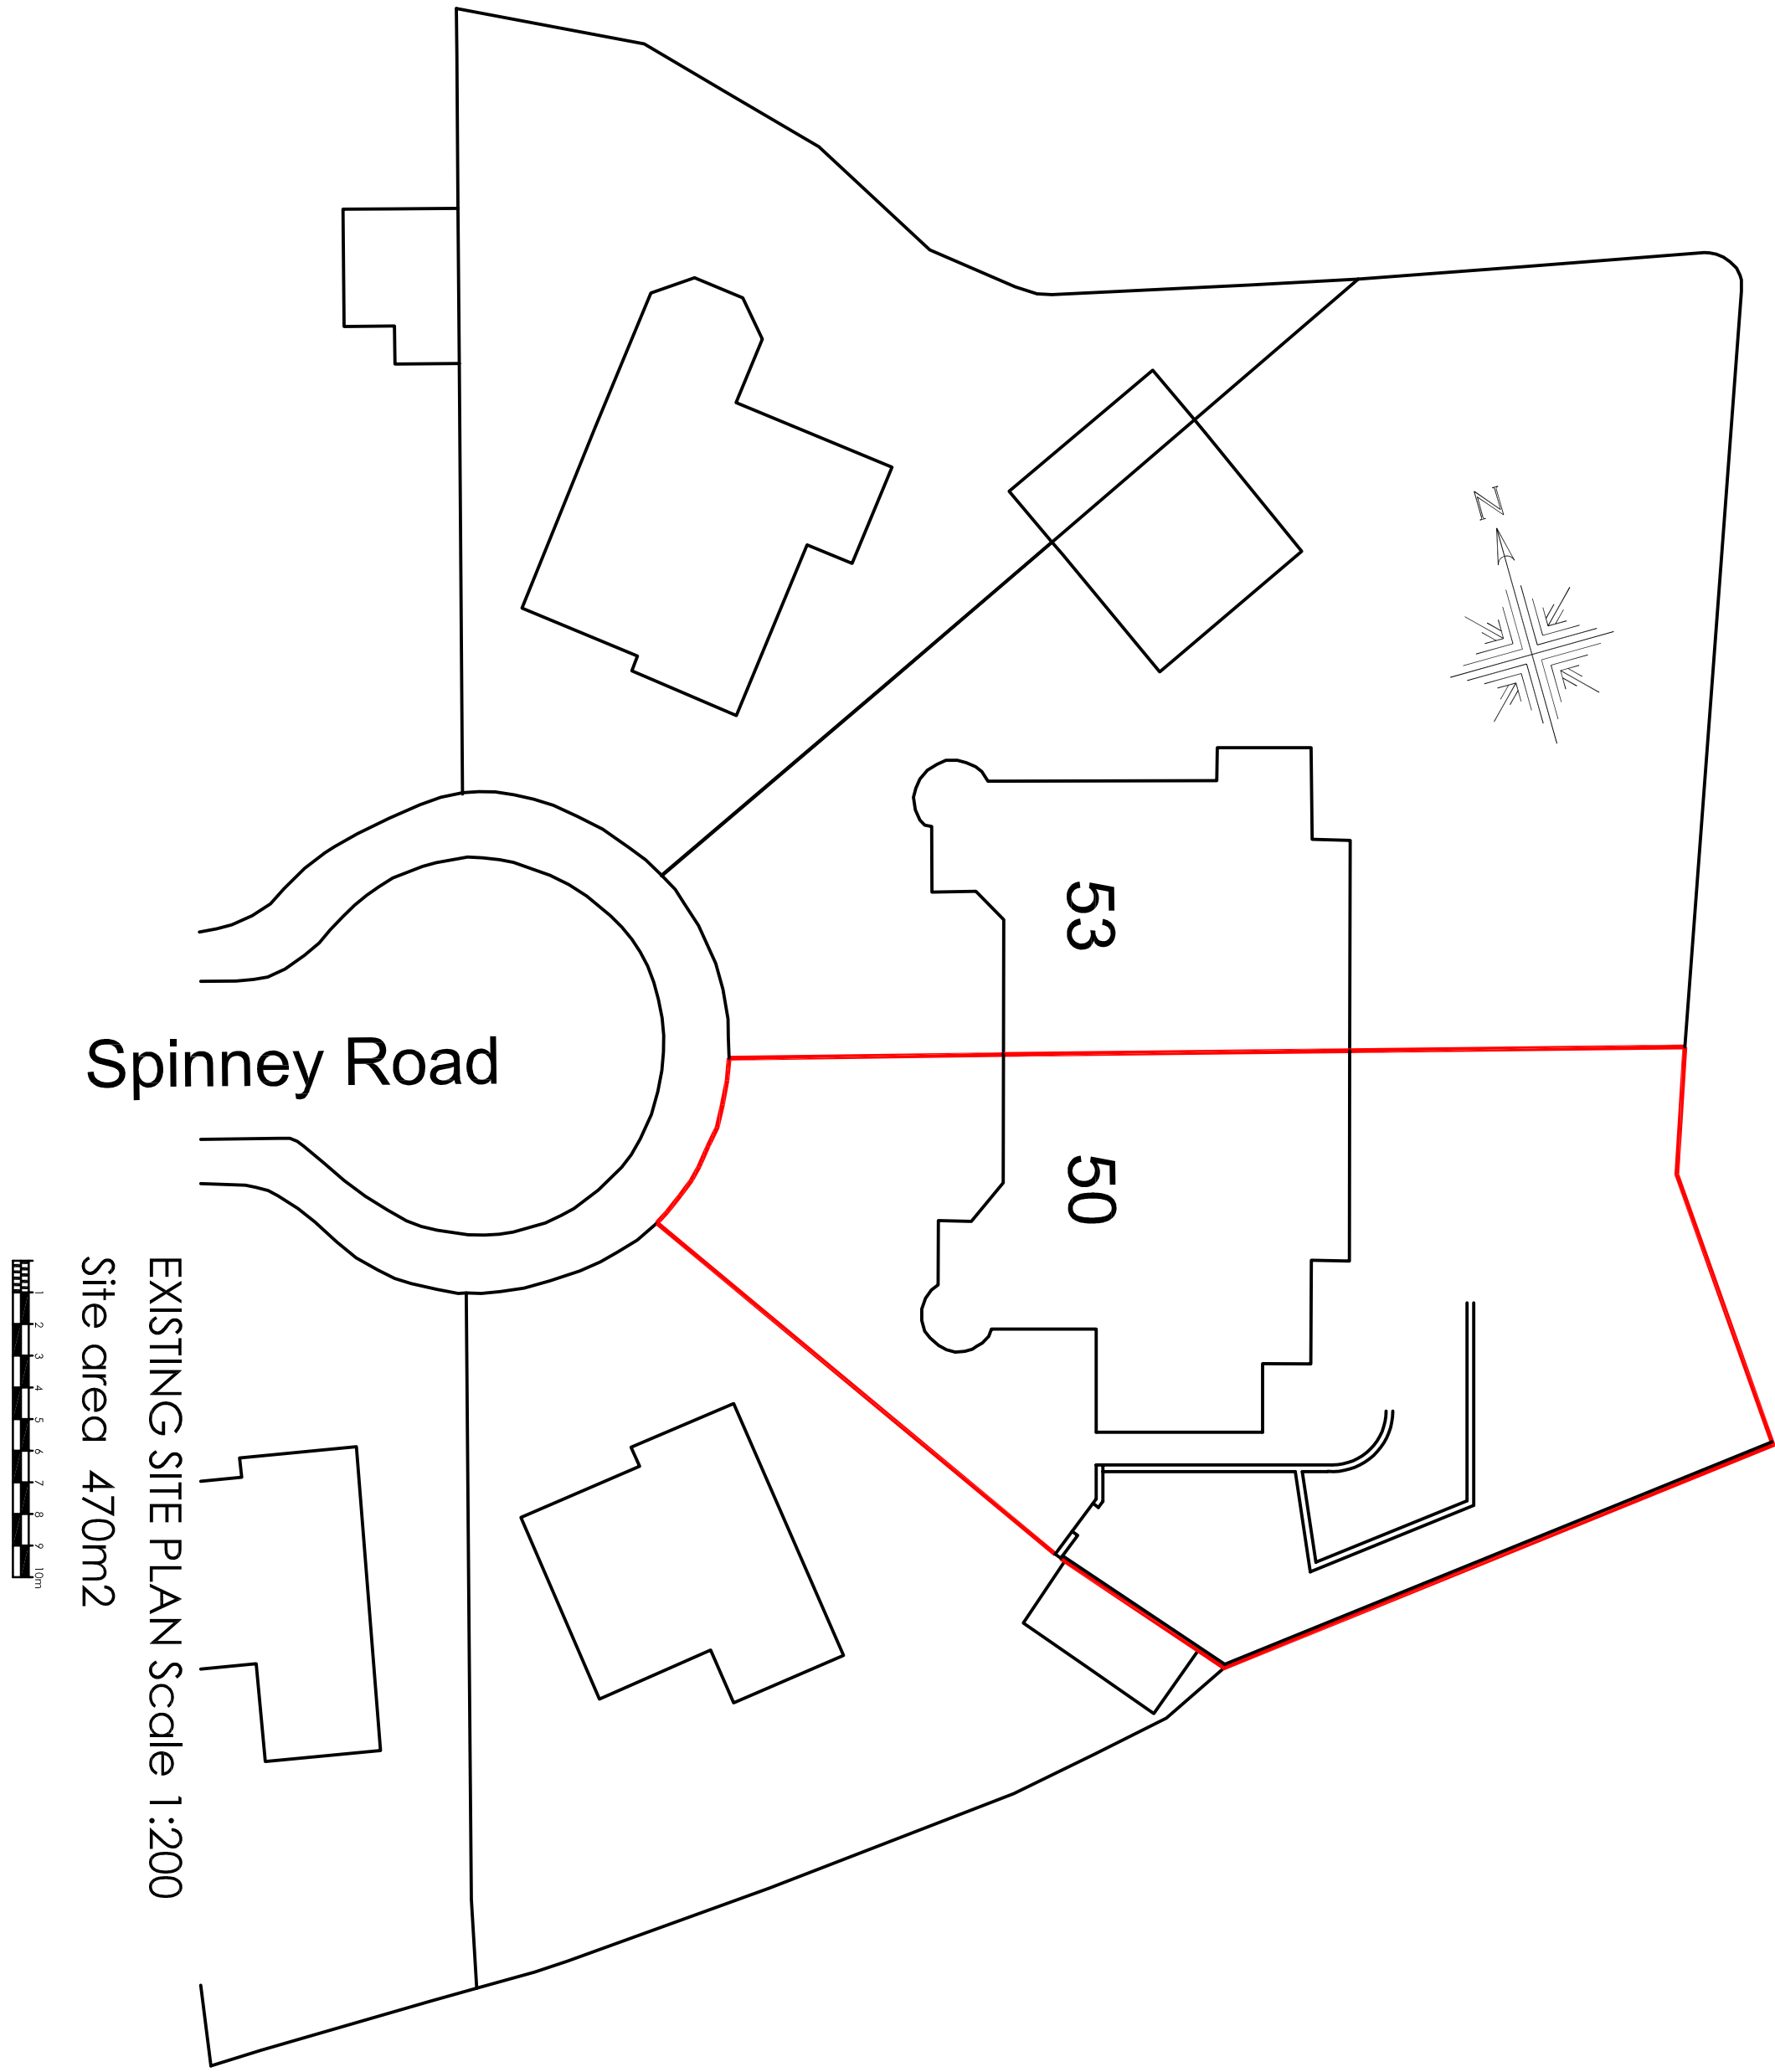

EXISTING SITE PLAN Scale 1:200
Site area 470m2

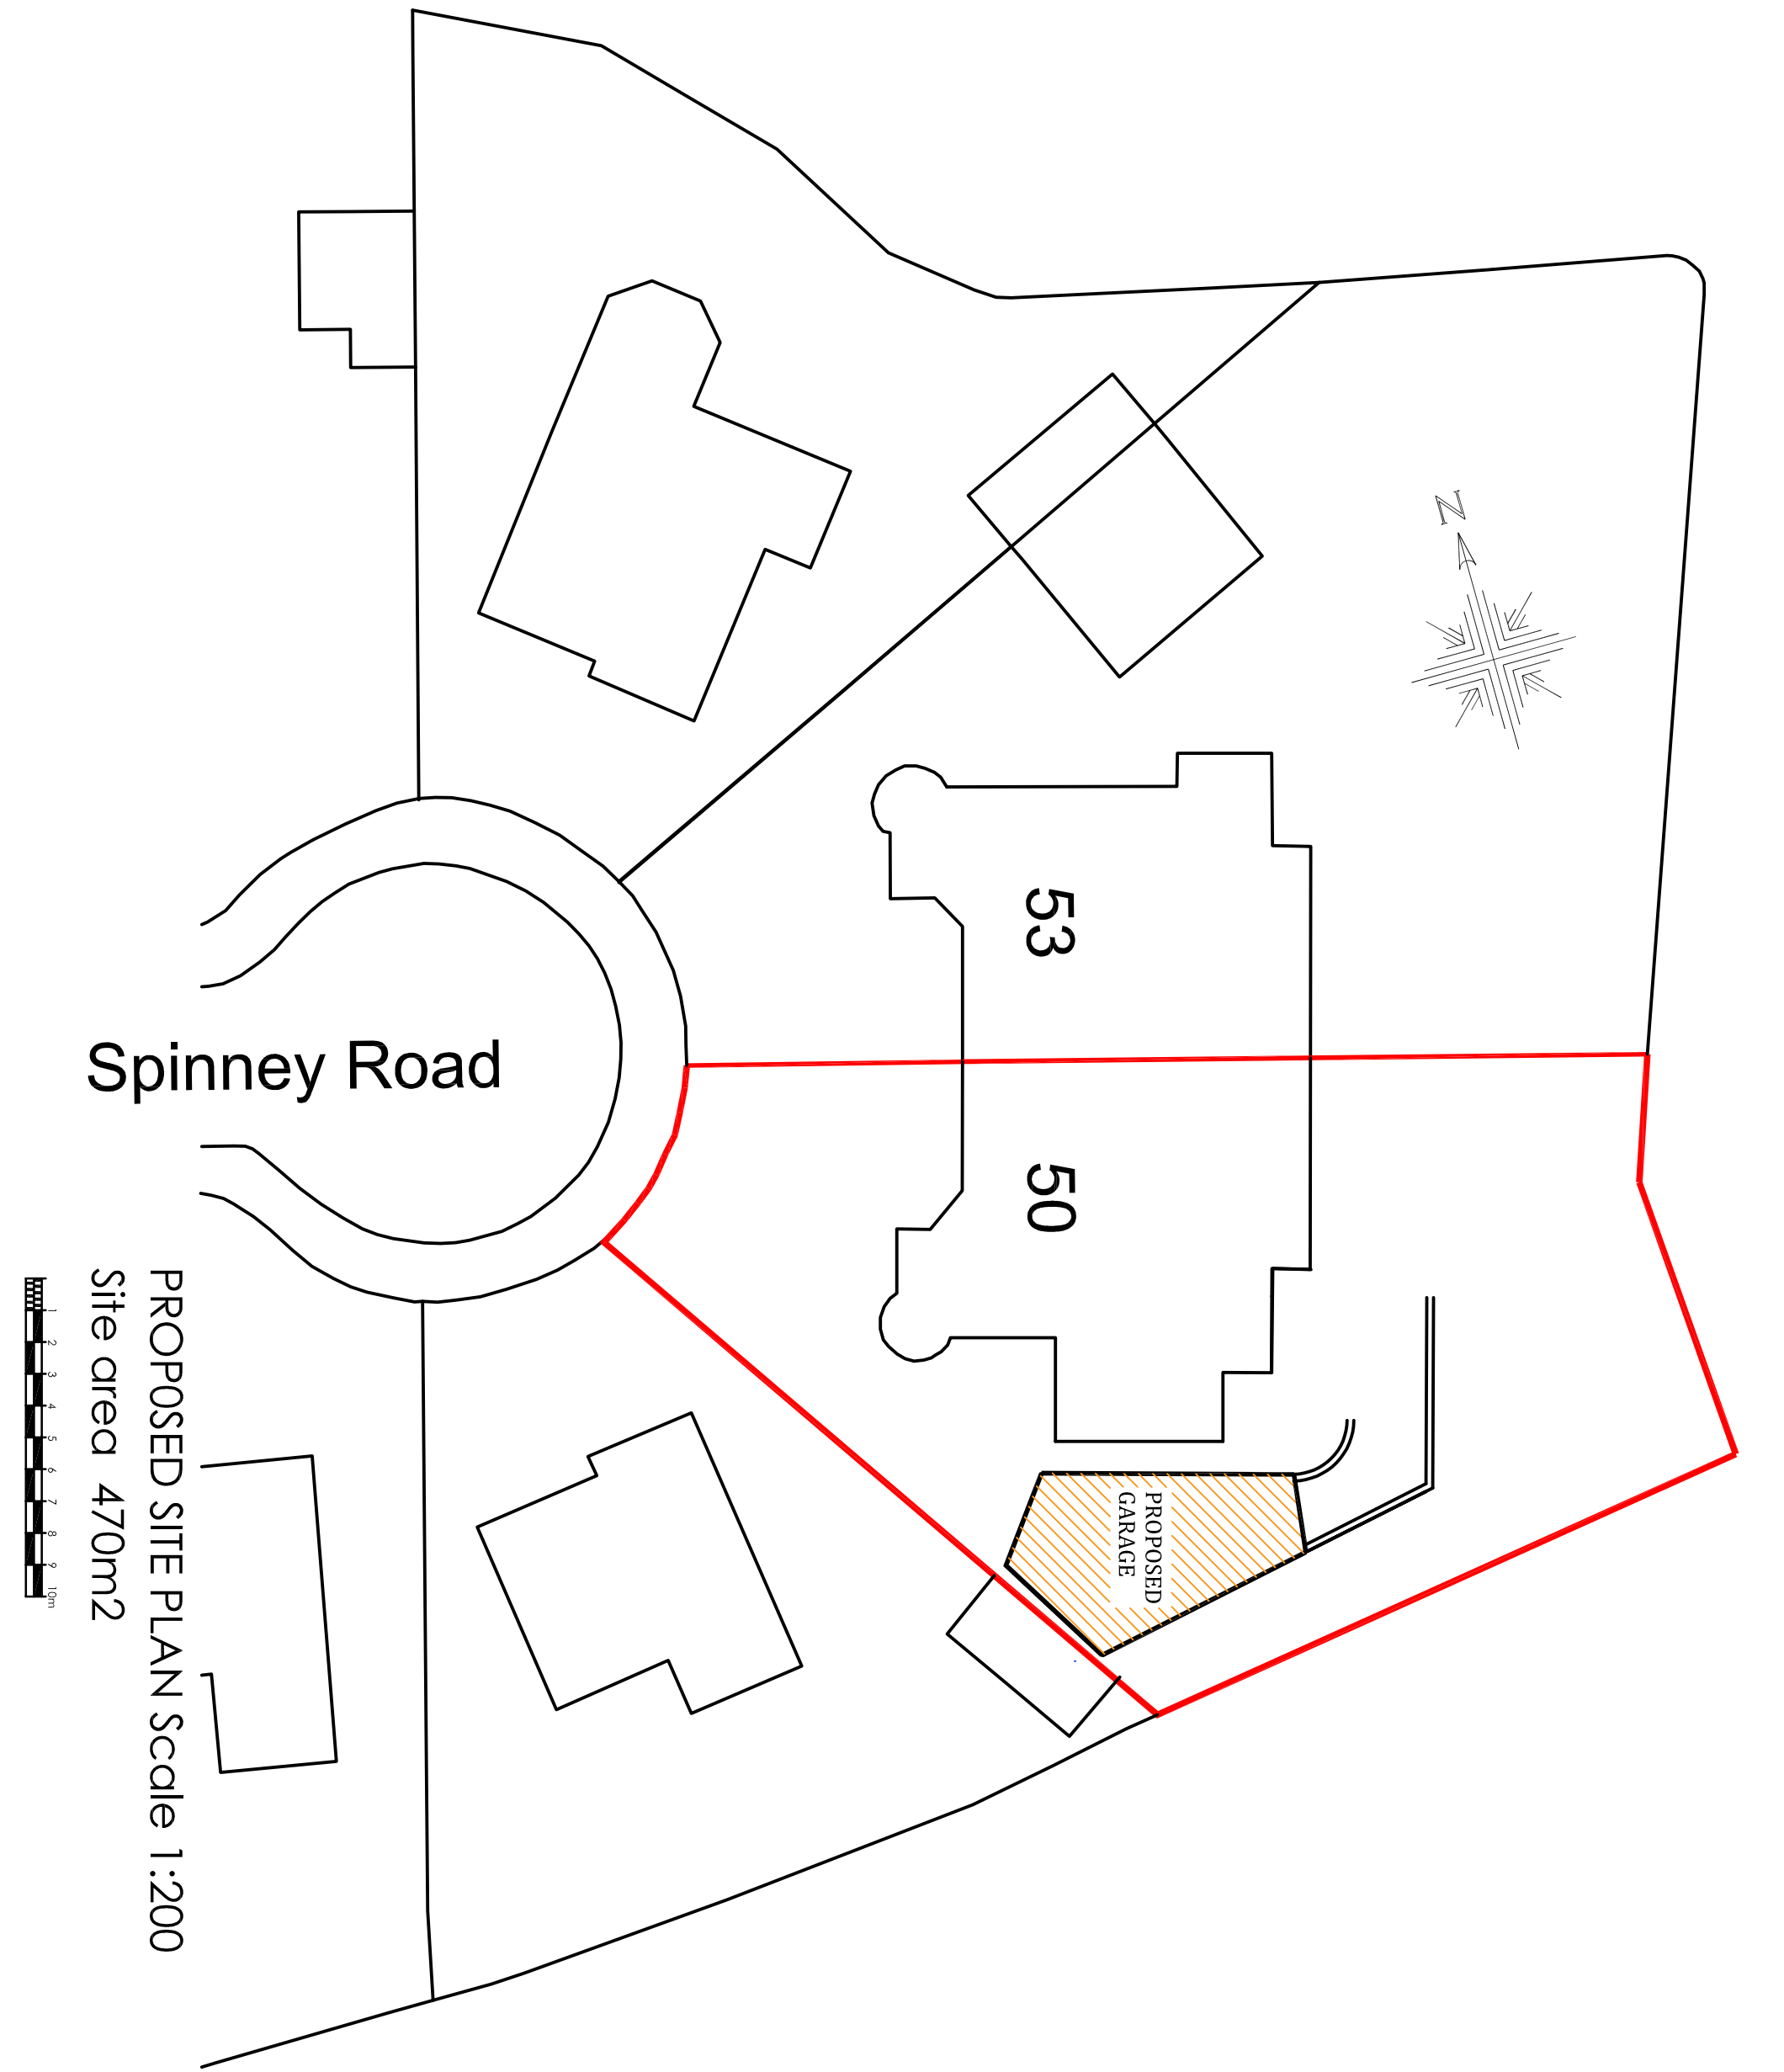

PROPOSED SITE PLAN Scale 1:200
Site area 470m2

<p>© The drawing is Copyright and the property of Richmond Consultants and must not be reproduced in whole or part without their written permission. Copyright is reserved. © Richmond Consultants and must not be reproduced in whole or part without their written permission.</p> <p>The Contractor is to check and verify all building and site dimensions, levels and sewer invert levels at connection points before work starts. This drawing must be read with and checked against any structural or other specialist drawings provided.</p> <p>The Contractor is to comply in all respects with the Building Regulations whether or not specifically stated on these drawings.</p> <p>This drawing is not intended to show details of foundation or ground conditions. Each area of ground relied upon to support the structure depicted must be investigated by the Contractor and suitable methods of foundation be provided.</p> <p>THIS SCHEME IS NOT BASED ON A SURVEY DO NOT SCALE FROM THIS DRAWING</p> <p>NOTE:</p>																											
<table><tr><td>Drawing Status</td><td colspan="3">PLANNING</td></tr><tr><td>Construction Status</td><td></td><td></td><td></td></tr><tr><td></td><td></td><td></td><td></td></tr><tr><td></td><td></td><td></td><td></td></tr><tr><td></td><td></td><td></td><td></td></tr><tr><td>Rev.</td><td></td><td>By</td><td>Date</td></tr></table>				Drawing Status	PLANNING			Construction Status																Rev.		By	Date
Drawing Status	PLANNING																										
Construction Status																											
Rev.		By	Date																								
<p>Mobile 07710131750 Email office@richmond-consultants.co.uk</p>																											
<p>Site 50 Spinney Road Manchester M23 1AB</p>																											
<p>Title Proposed Detached Garage Site Plan and Location plans</p>																											
Checked	Drawn By	Scale	Date																								
	SRN	Noted @A1	Aug 2025																								
Drawing Number	34.24.SR201		Rev.																								
			--																								