


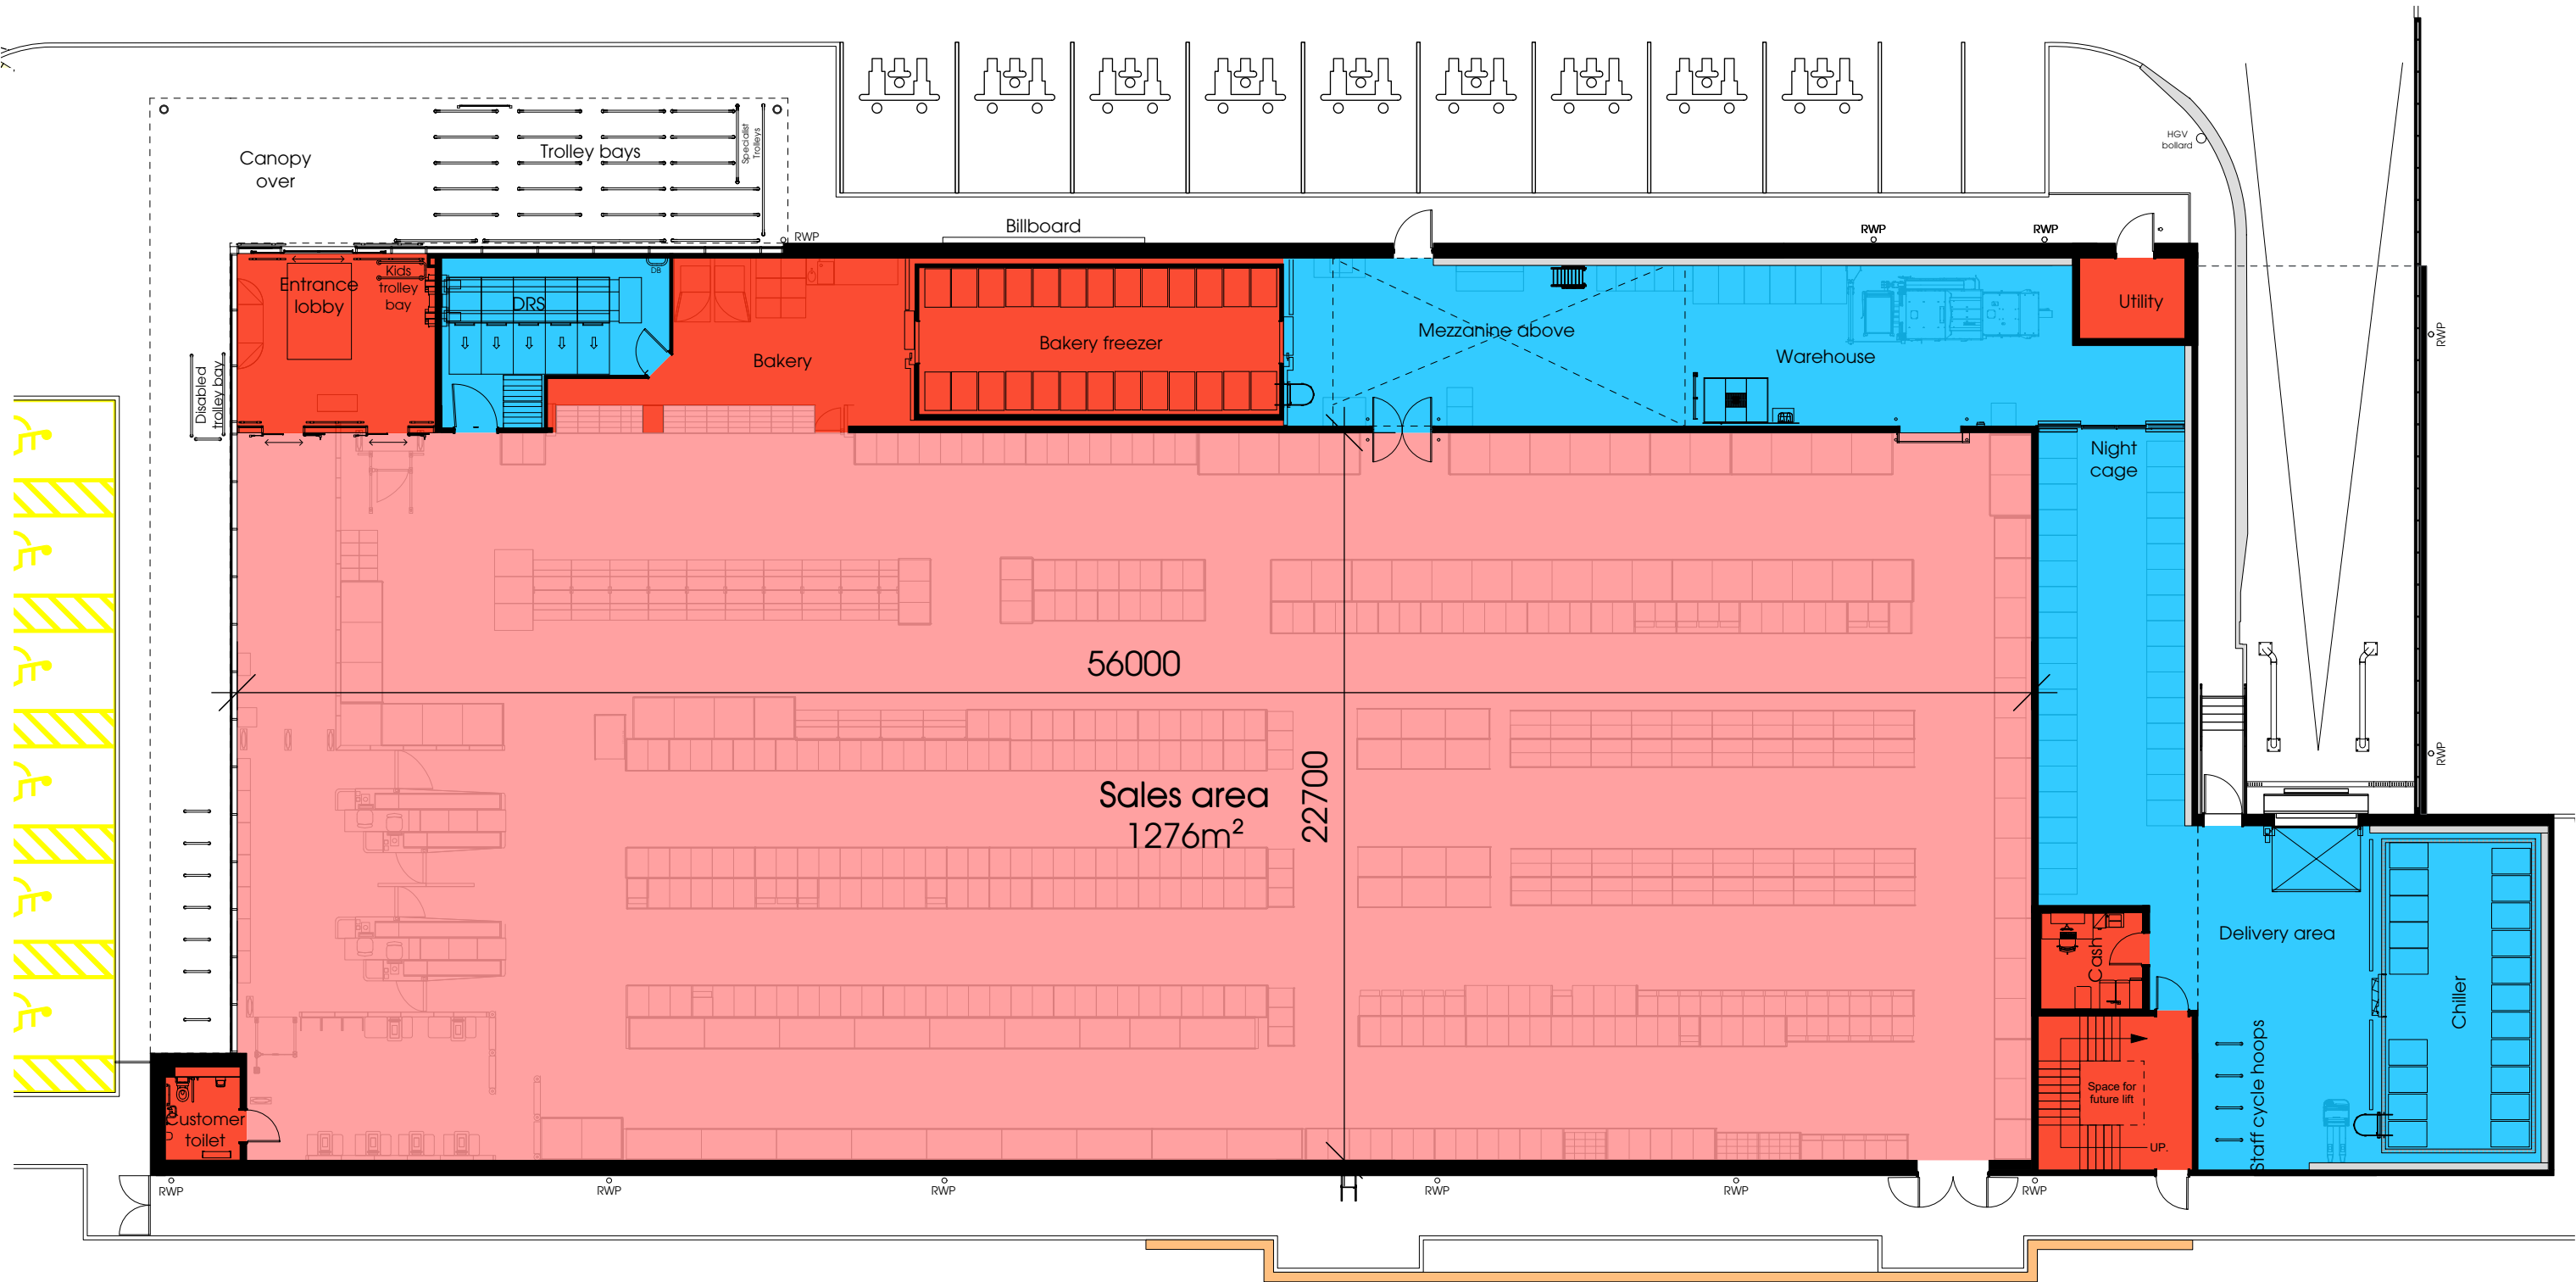

ADAPTED BASED ON LIDL VISIO STOCK LAYOUT DRAWING
REF: 2594 RUSHOLME NEXT LEVEL 15_05_24

THIS DRAWING IS COPYRIGHT, AND REMAINS THE PROPERTY
OF HTC ARCHITECTS. IT MUST NOT BE REPRODUCED, USED,
DISCLOSED OR TRANSMITTED TO THIRD PARTIES IN ANY
FORM, IN WHOLE OR IN PART, WITHOUT PRIOR WRITTEN
PERMISSION.

DO NOT SCALE!
ALL DIMENSIONS SHOULD BE CHECKED ON SITE BEFORE
WORK COMMENCES

Adapted store schedule of areas		
	GF	FF
Sales	1276 m2	N/A
Warehouse	374 m2	82 m2
Welfare	195 m2	110 m2
Total	1,845 m2	192 m2
Total gross internal area 2,037 m2		
GEA (ex. canopy) 1,921 m2		
GEA (inc. canopy) 2,074 m2		

Rev.	Date	Description	Drawn
E	10/07/2025	Provided 1 additional cycle hoop and extended N/W / entrance facade curtain wall glazing beneath canopy	JBH
D	10/03/2025	Updated areas (ancillary and sales)	JBH
C	20/01/2025	Added Acoustic Delivery Pod	JBH
B	20/12/2024	Retaining wall at back of store footpath altered, internal layout updated to match latest stock layout 'Rusholme 12_12_24' and incorporated spec changes received December 2024 to rapid rise door and trolley bay	JBH

client
 Lidl GB Ltd

project
Wilmslow Rd, Rusholme
drawing title
Proposed Ground Floor Plan

date August 2024
status Planning
scale 1:200 @ A3
drawn JBH checked MH
job no. 2594 dwg no. P100 rev. E

htcarchitects
York Place Studio
8 Britannia Street
Leeds
LS1 2DZ
T: (0113) 244 3457
W: www.htcarchitects.co.uk
E: info@htcarchitects.co.uk