

Buddhist meditation centre, Manchester;

October '24

DWG no 8094.2.2

GRAHAM
HOLLAND
ASSOCIATES

Architects & Historic Buildings Consultants

Winnington Hall, Cheshire, CW8 4DU



tel: 01606 624626 fax: 01606 674002

mobile: 07885 224256

Plas Draw, Ruthin, Denbighshire LL15 1RT

tel: 01824 704709 fax: 01824 704912

email: info@grahamhollandassociates.co.uk

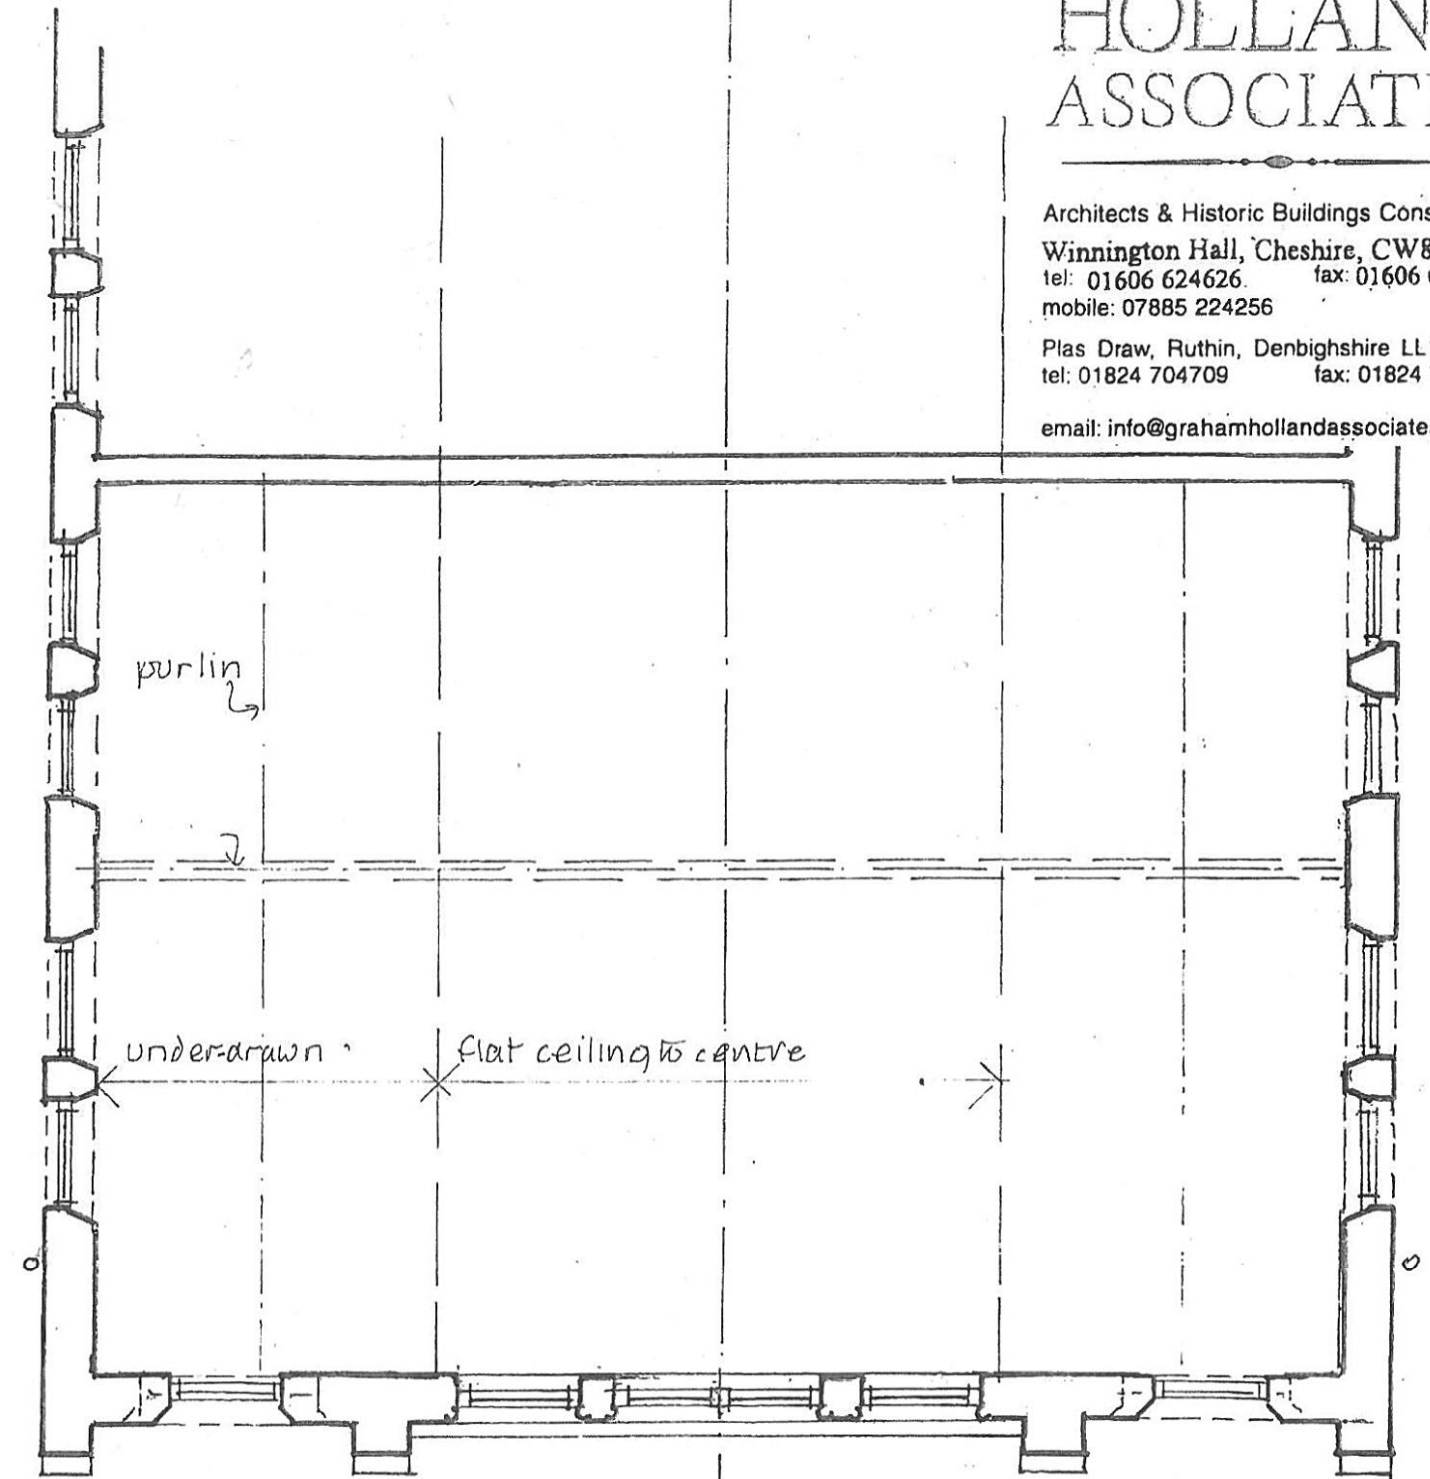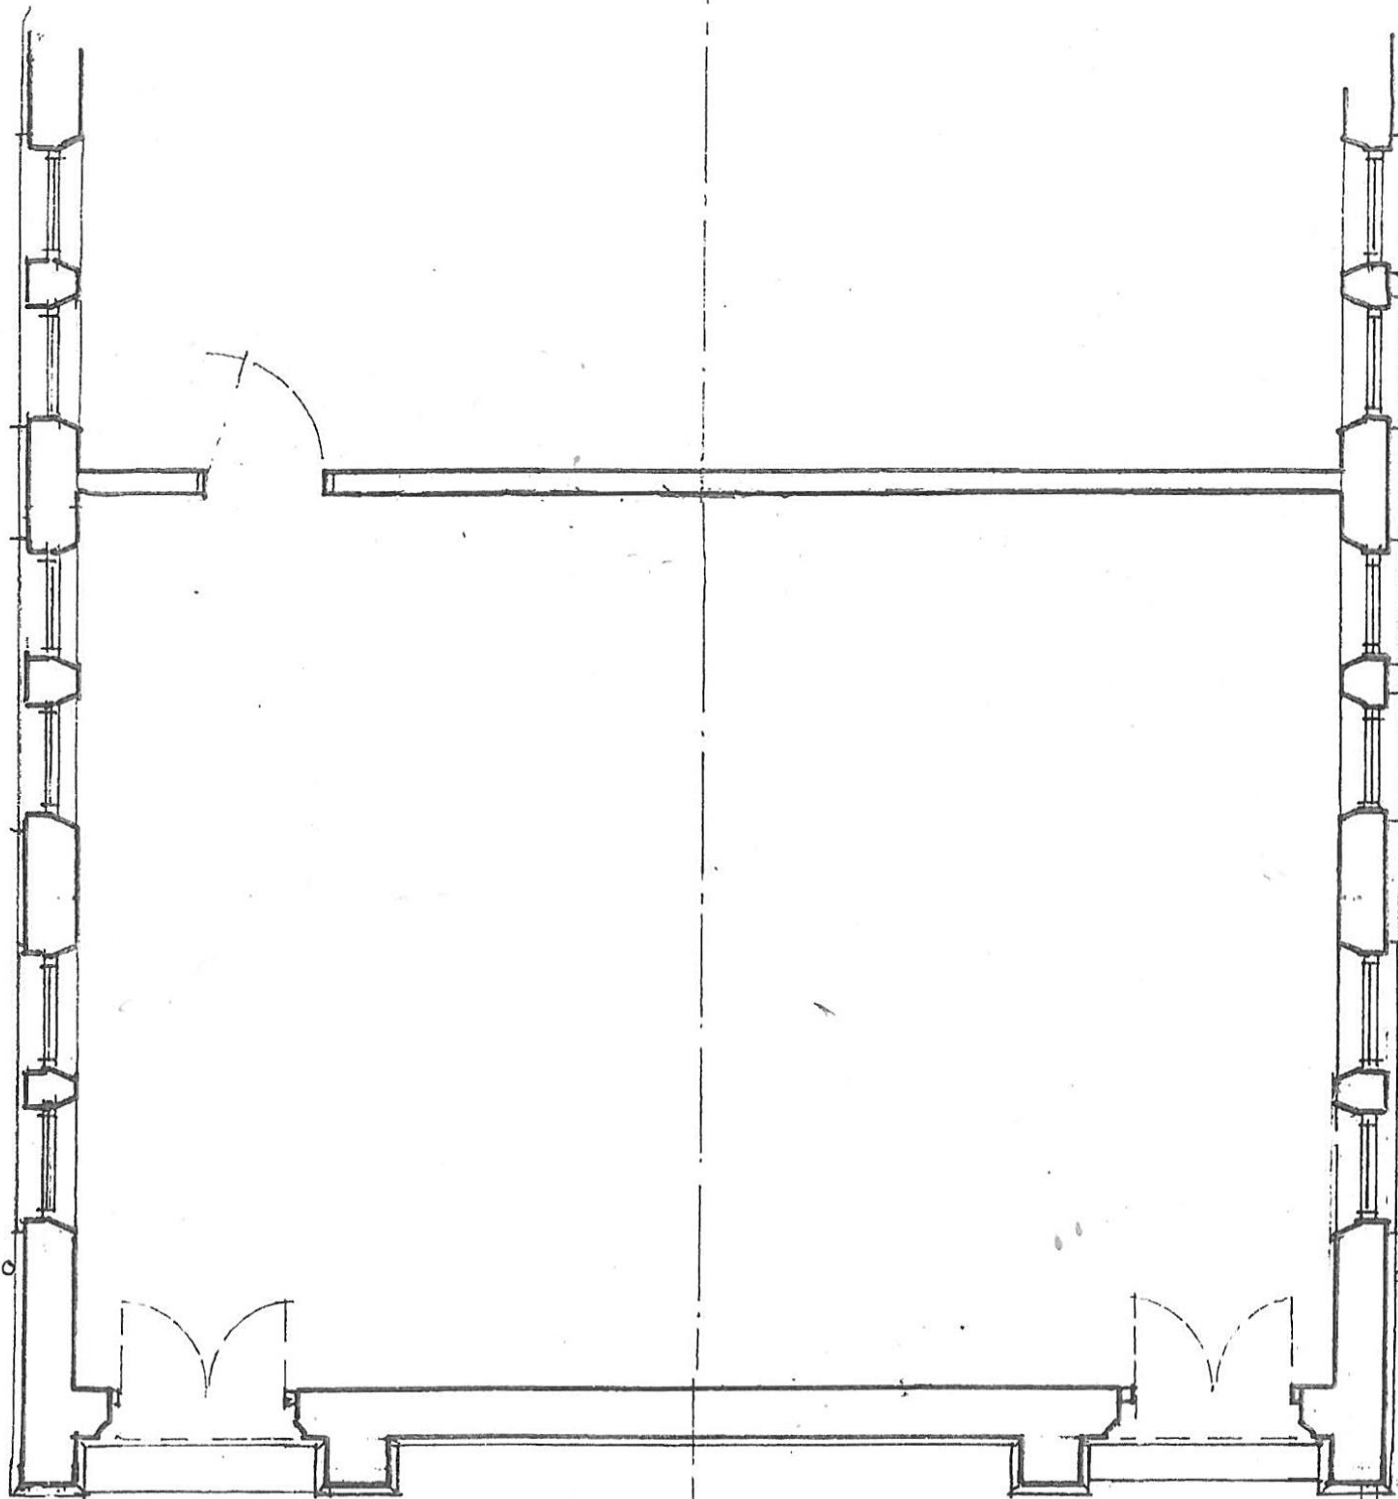

first floor plan



north

Ground floor plan 1:50 @ A3

ext. i.c.

check all details & dimensions on site