



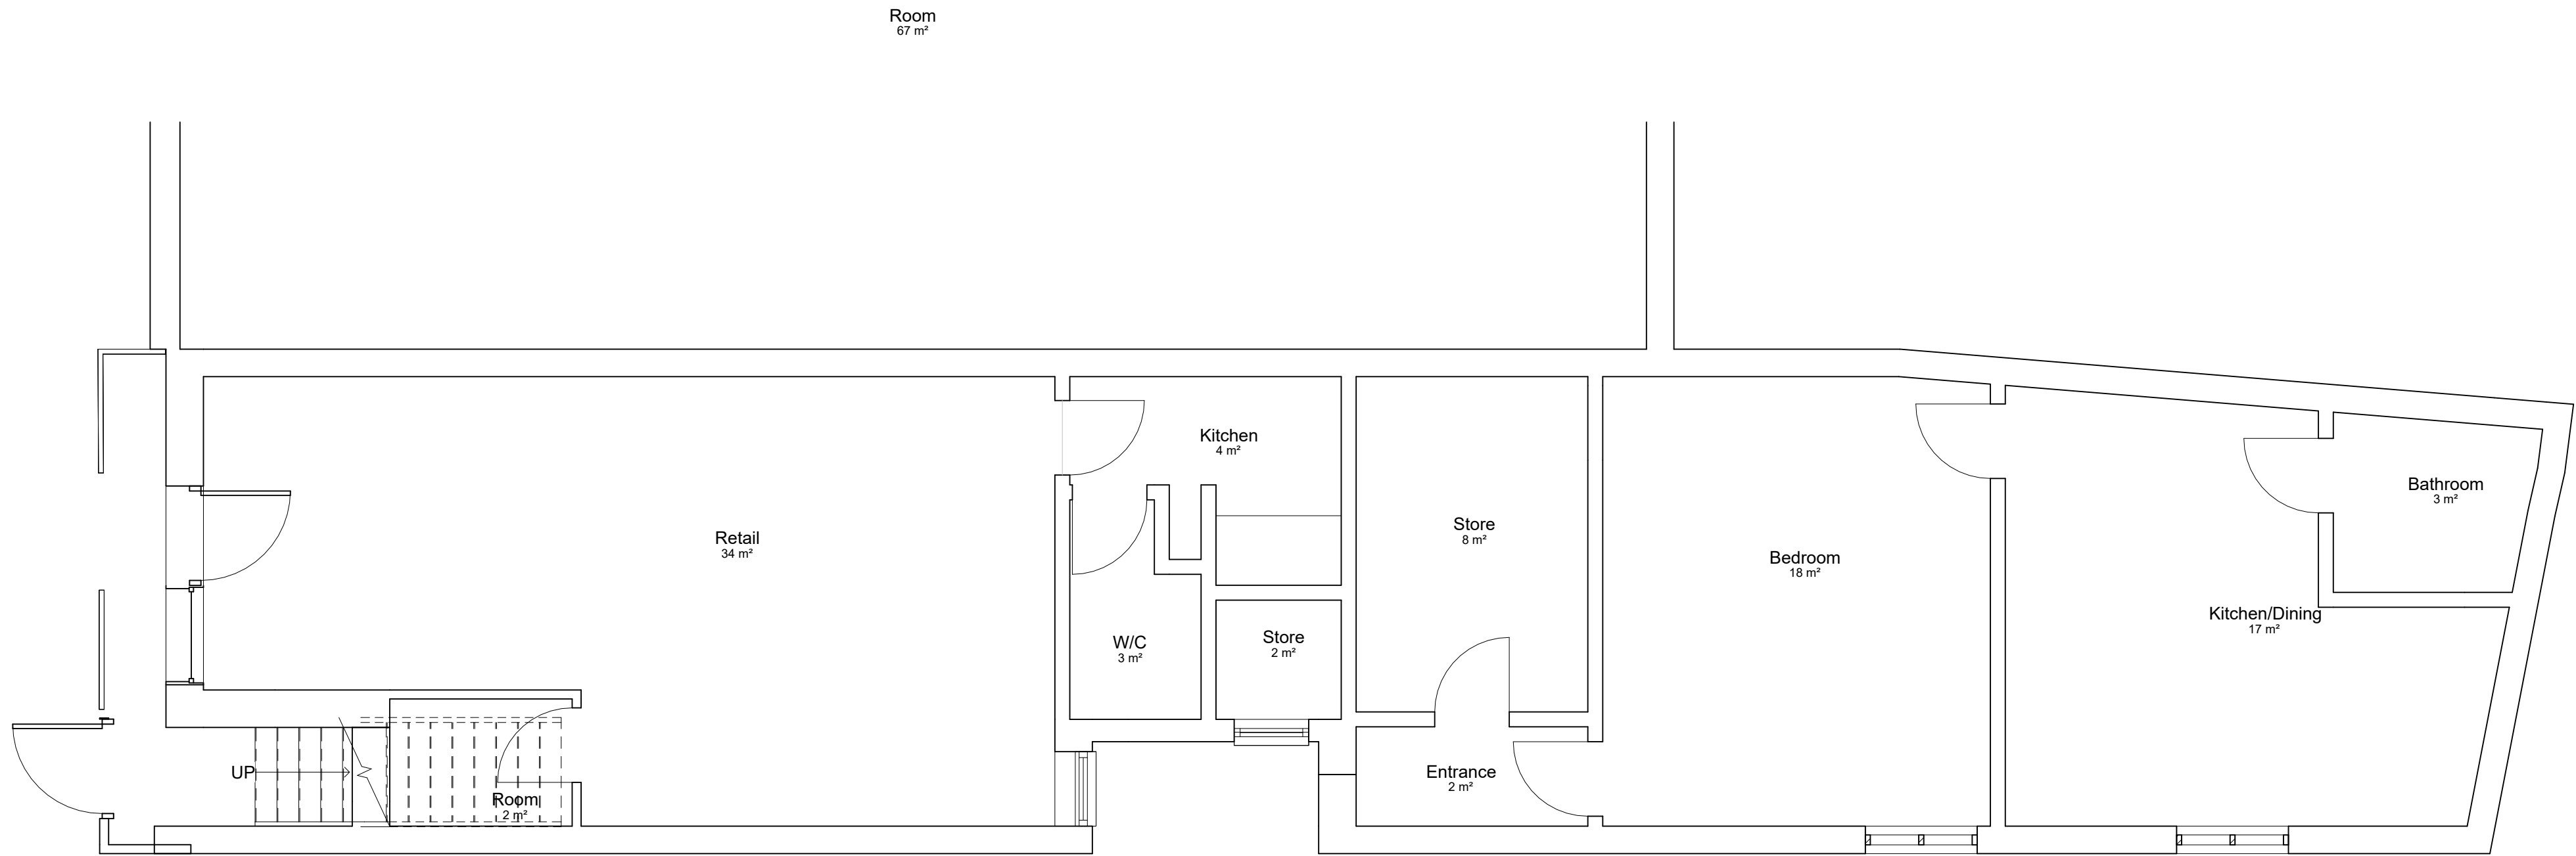

1

Level 0 Existing
1 : 50

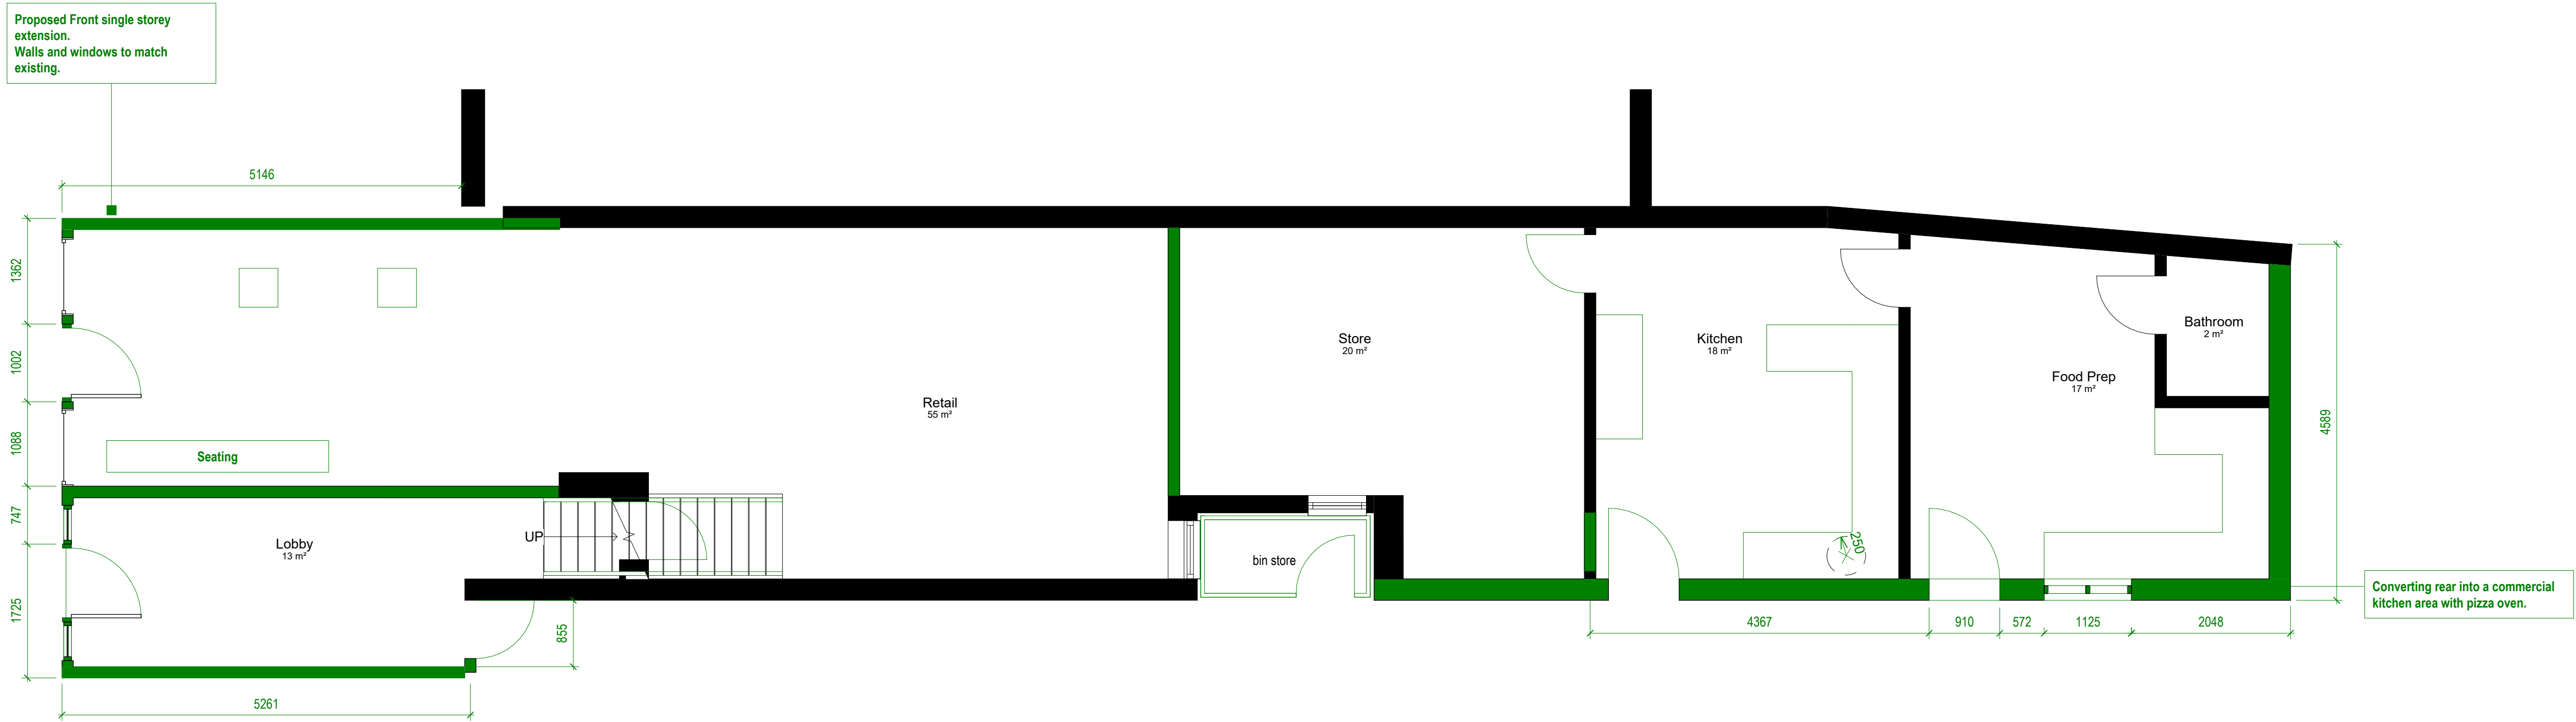


2

Level 0 Proposed
1 : 50



VISUAL SCALE 1:50 @ A1

 

Status	PLANNING PERMISSION
Client	Mr Asif Hussain
Project Title	95 Manchester Road Manchester M21 9GA.
Drawing Title	Existing and Proposed Ground Floor Plan A1
Project No.	2019_001
Drawing No.	002-SI-XX-00-DR-I-P3
Drawing Date	
Created By	Author
m83 Associates Ltd	
187 Water Street, Manchester, M3 4JD Telephone: 07470 671 234 Email: rakesh@m83associates.com	

