

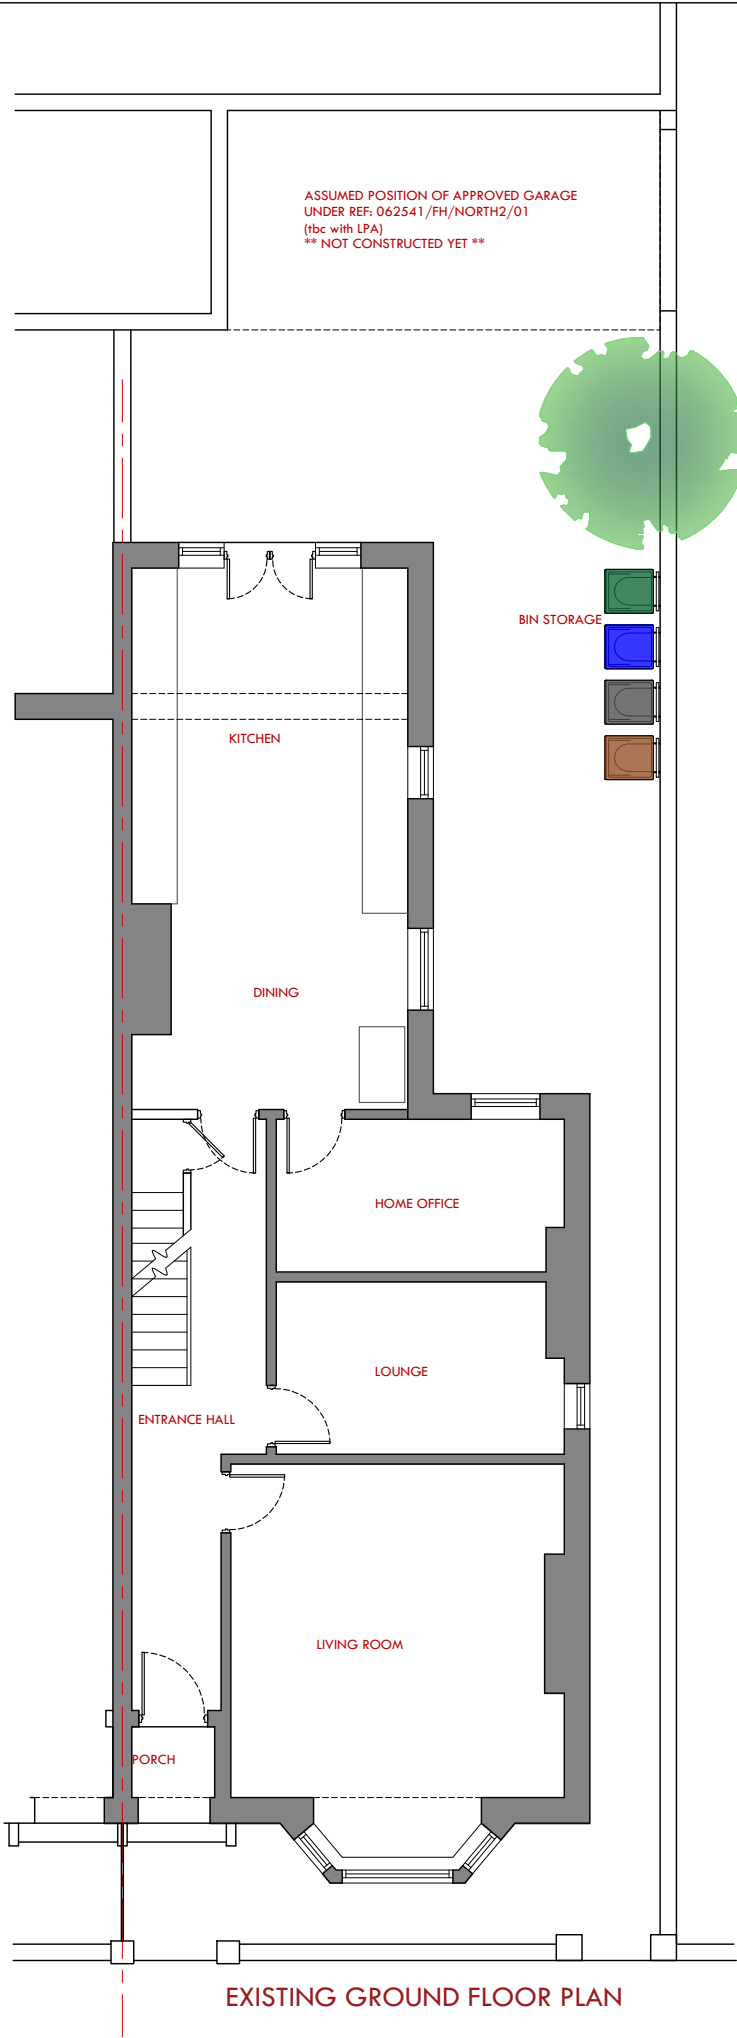


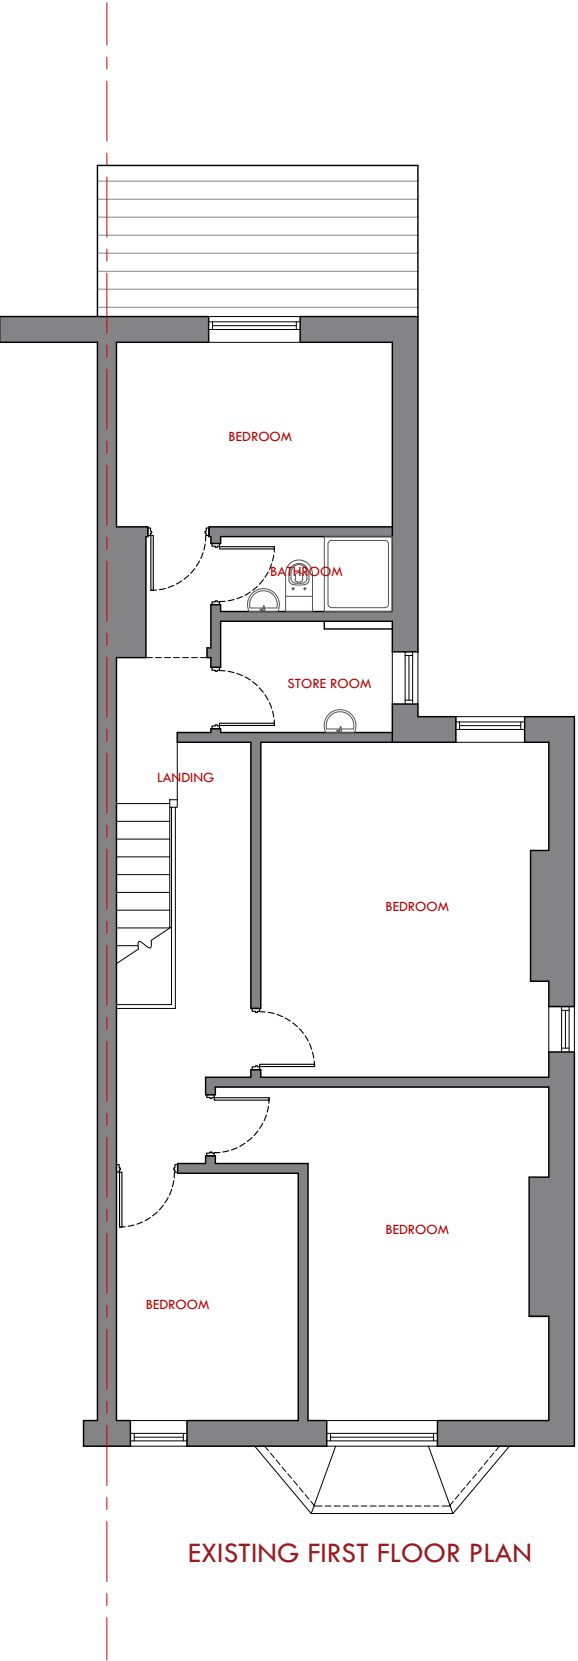

72 Dickenson Road, Manchester: Existing Floor Plans

NB: All boundary and party wall matters to be confirmed by client and subject to necessary boundary surveys

 

Rev	Amendments	Date
0	Project Title: Proposed Change of Use from Use Class C3 (dwellinghouse) to Use Class C2 (Children's Care Home)	
0	Client: North Star Carehomes Ltd	
0	Site Address: 72 Dickenson Road, Rusholme, Manchester	Postcode: M14 5HF
0	Drawing Sheet: Existing Floor Plans	
0	Drawing Status: Planning	
0	Proj No: 25-289	Uwg No: P-100
0	Scale: 1:100 @ A3	Rev: 00
0	Designed By: TAMK	Drawn By: RK
0	Checked By: MKWA	Date of 1st Issue: 11.09.2025
Only figured dimensions are to be used. All dimensions to be checked on site prior to construction, order or manufacture of any element. In the event of any discrepancy, notify MKW Architecture Ltd immediately. This drawing remains the copyright of MKW Architecture Ltd and shall not be copied in whole or part without prior written consent of the Company Director.		
MKW Architecture Ltd Suite 31, East Business Centre, Dawry St, Oldham, OL8 2PF T: +44(0)7932932599 E: info@mkwarchitecture.com W: www.mkwarchitecture.com		