


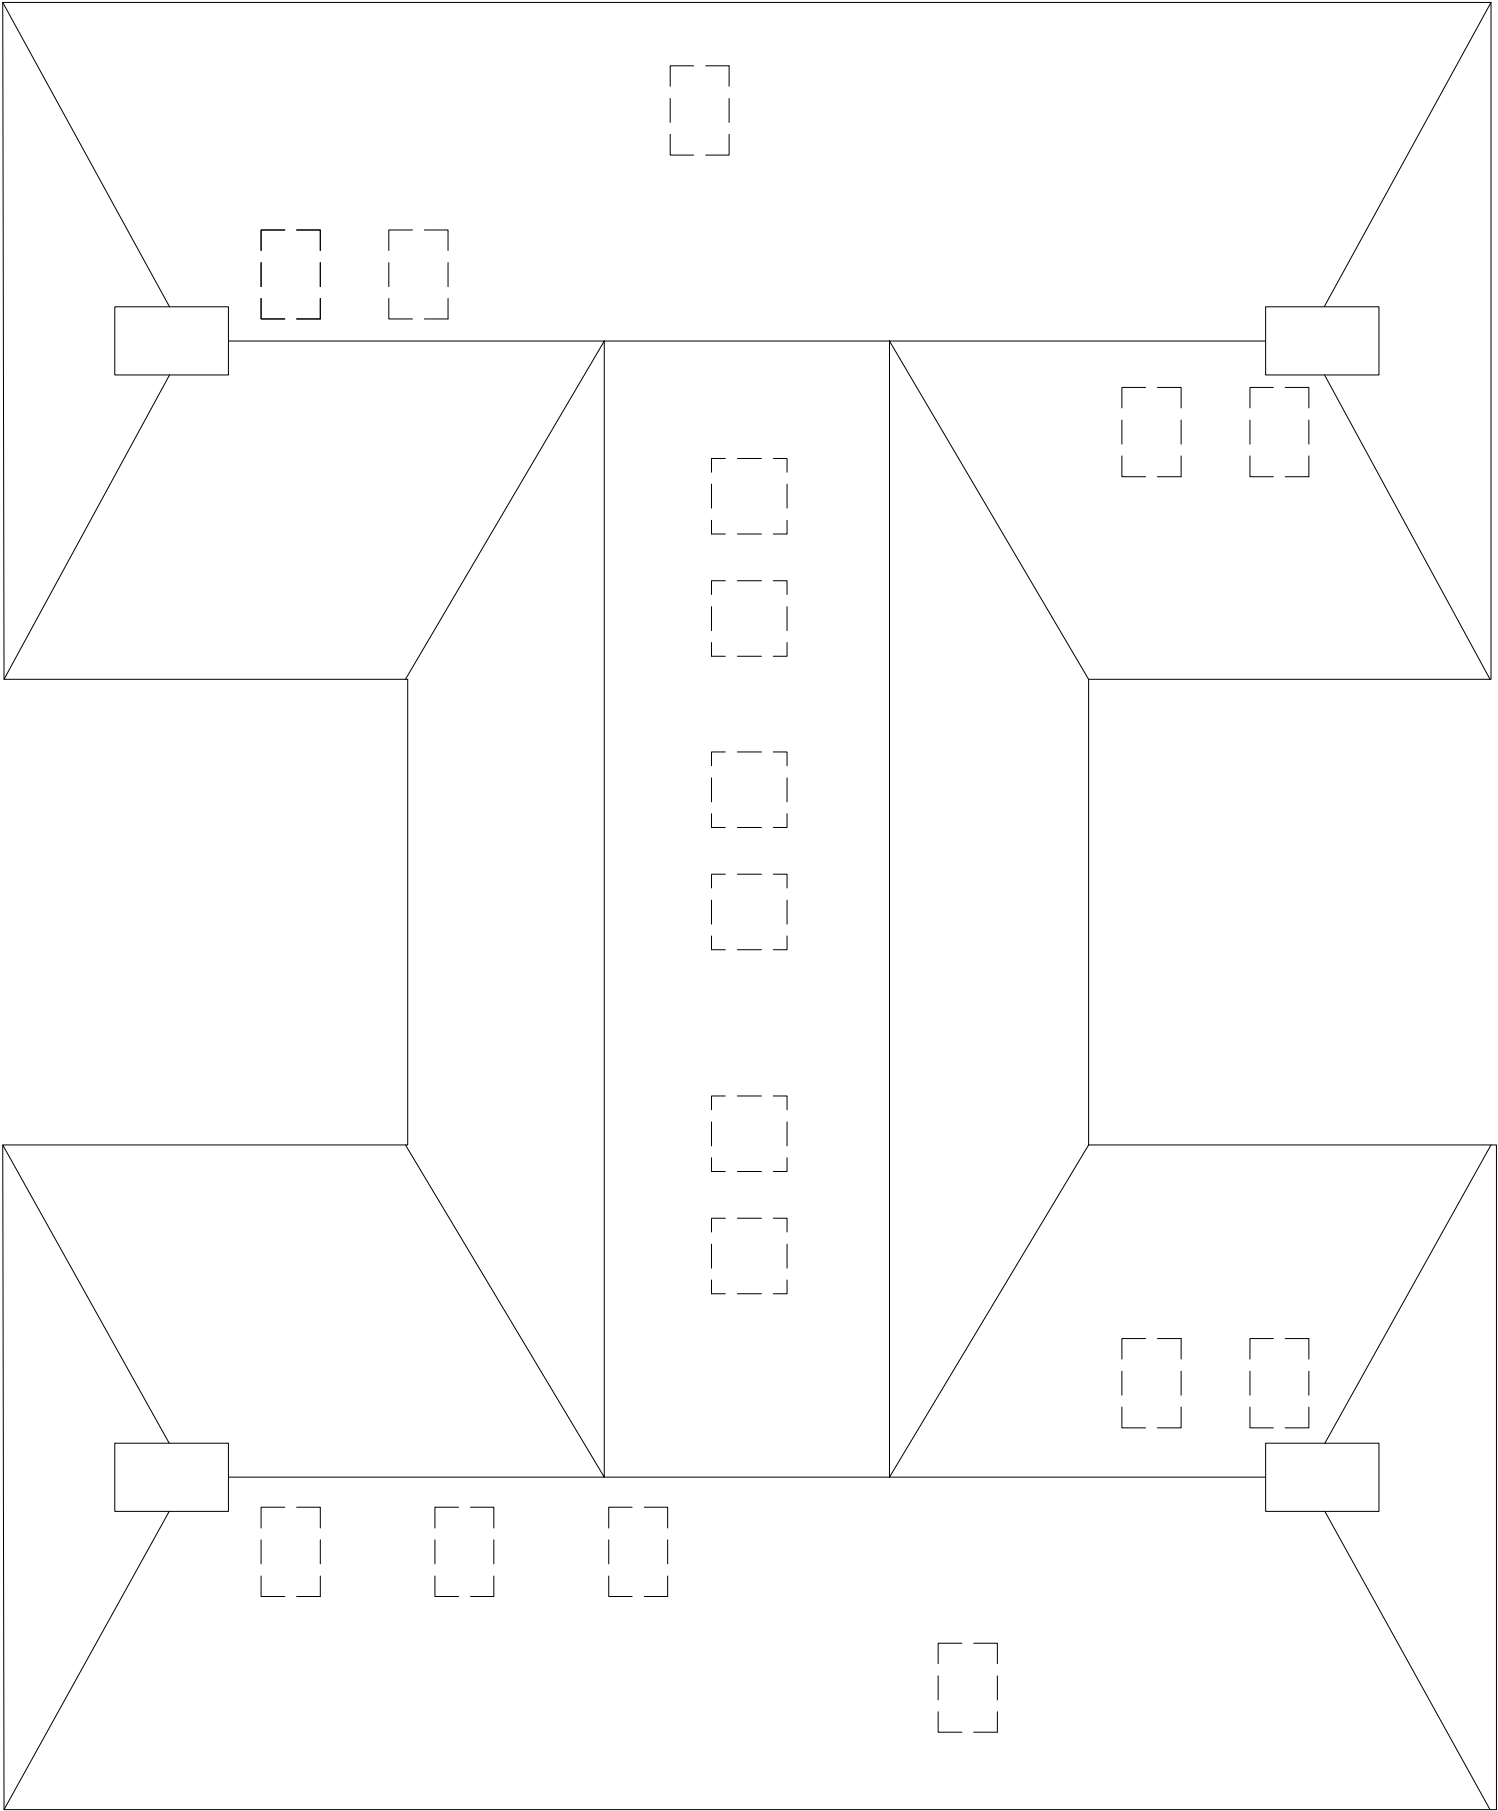

REVISIONS

NO.	DATE	BY	SCALE	AREA	SQ. M.	SQ. FT.
1	Jan 25	FW	1:100			

PROJECT Roof extension to Carfax Court
Lower Park Rd, Manchester

CLIENT Nloy Student Living

TITLE Proposed roof plan



Residential Architecture Design and Planning
07935551825
www.wyliearchitecture.co.uk

DRAWING NUMBER	REV
03.07	A