


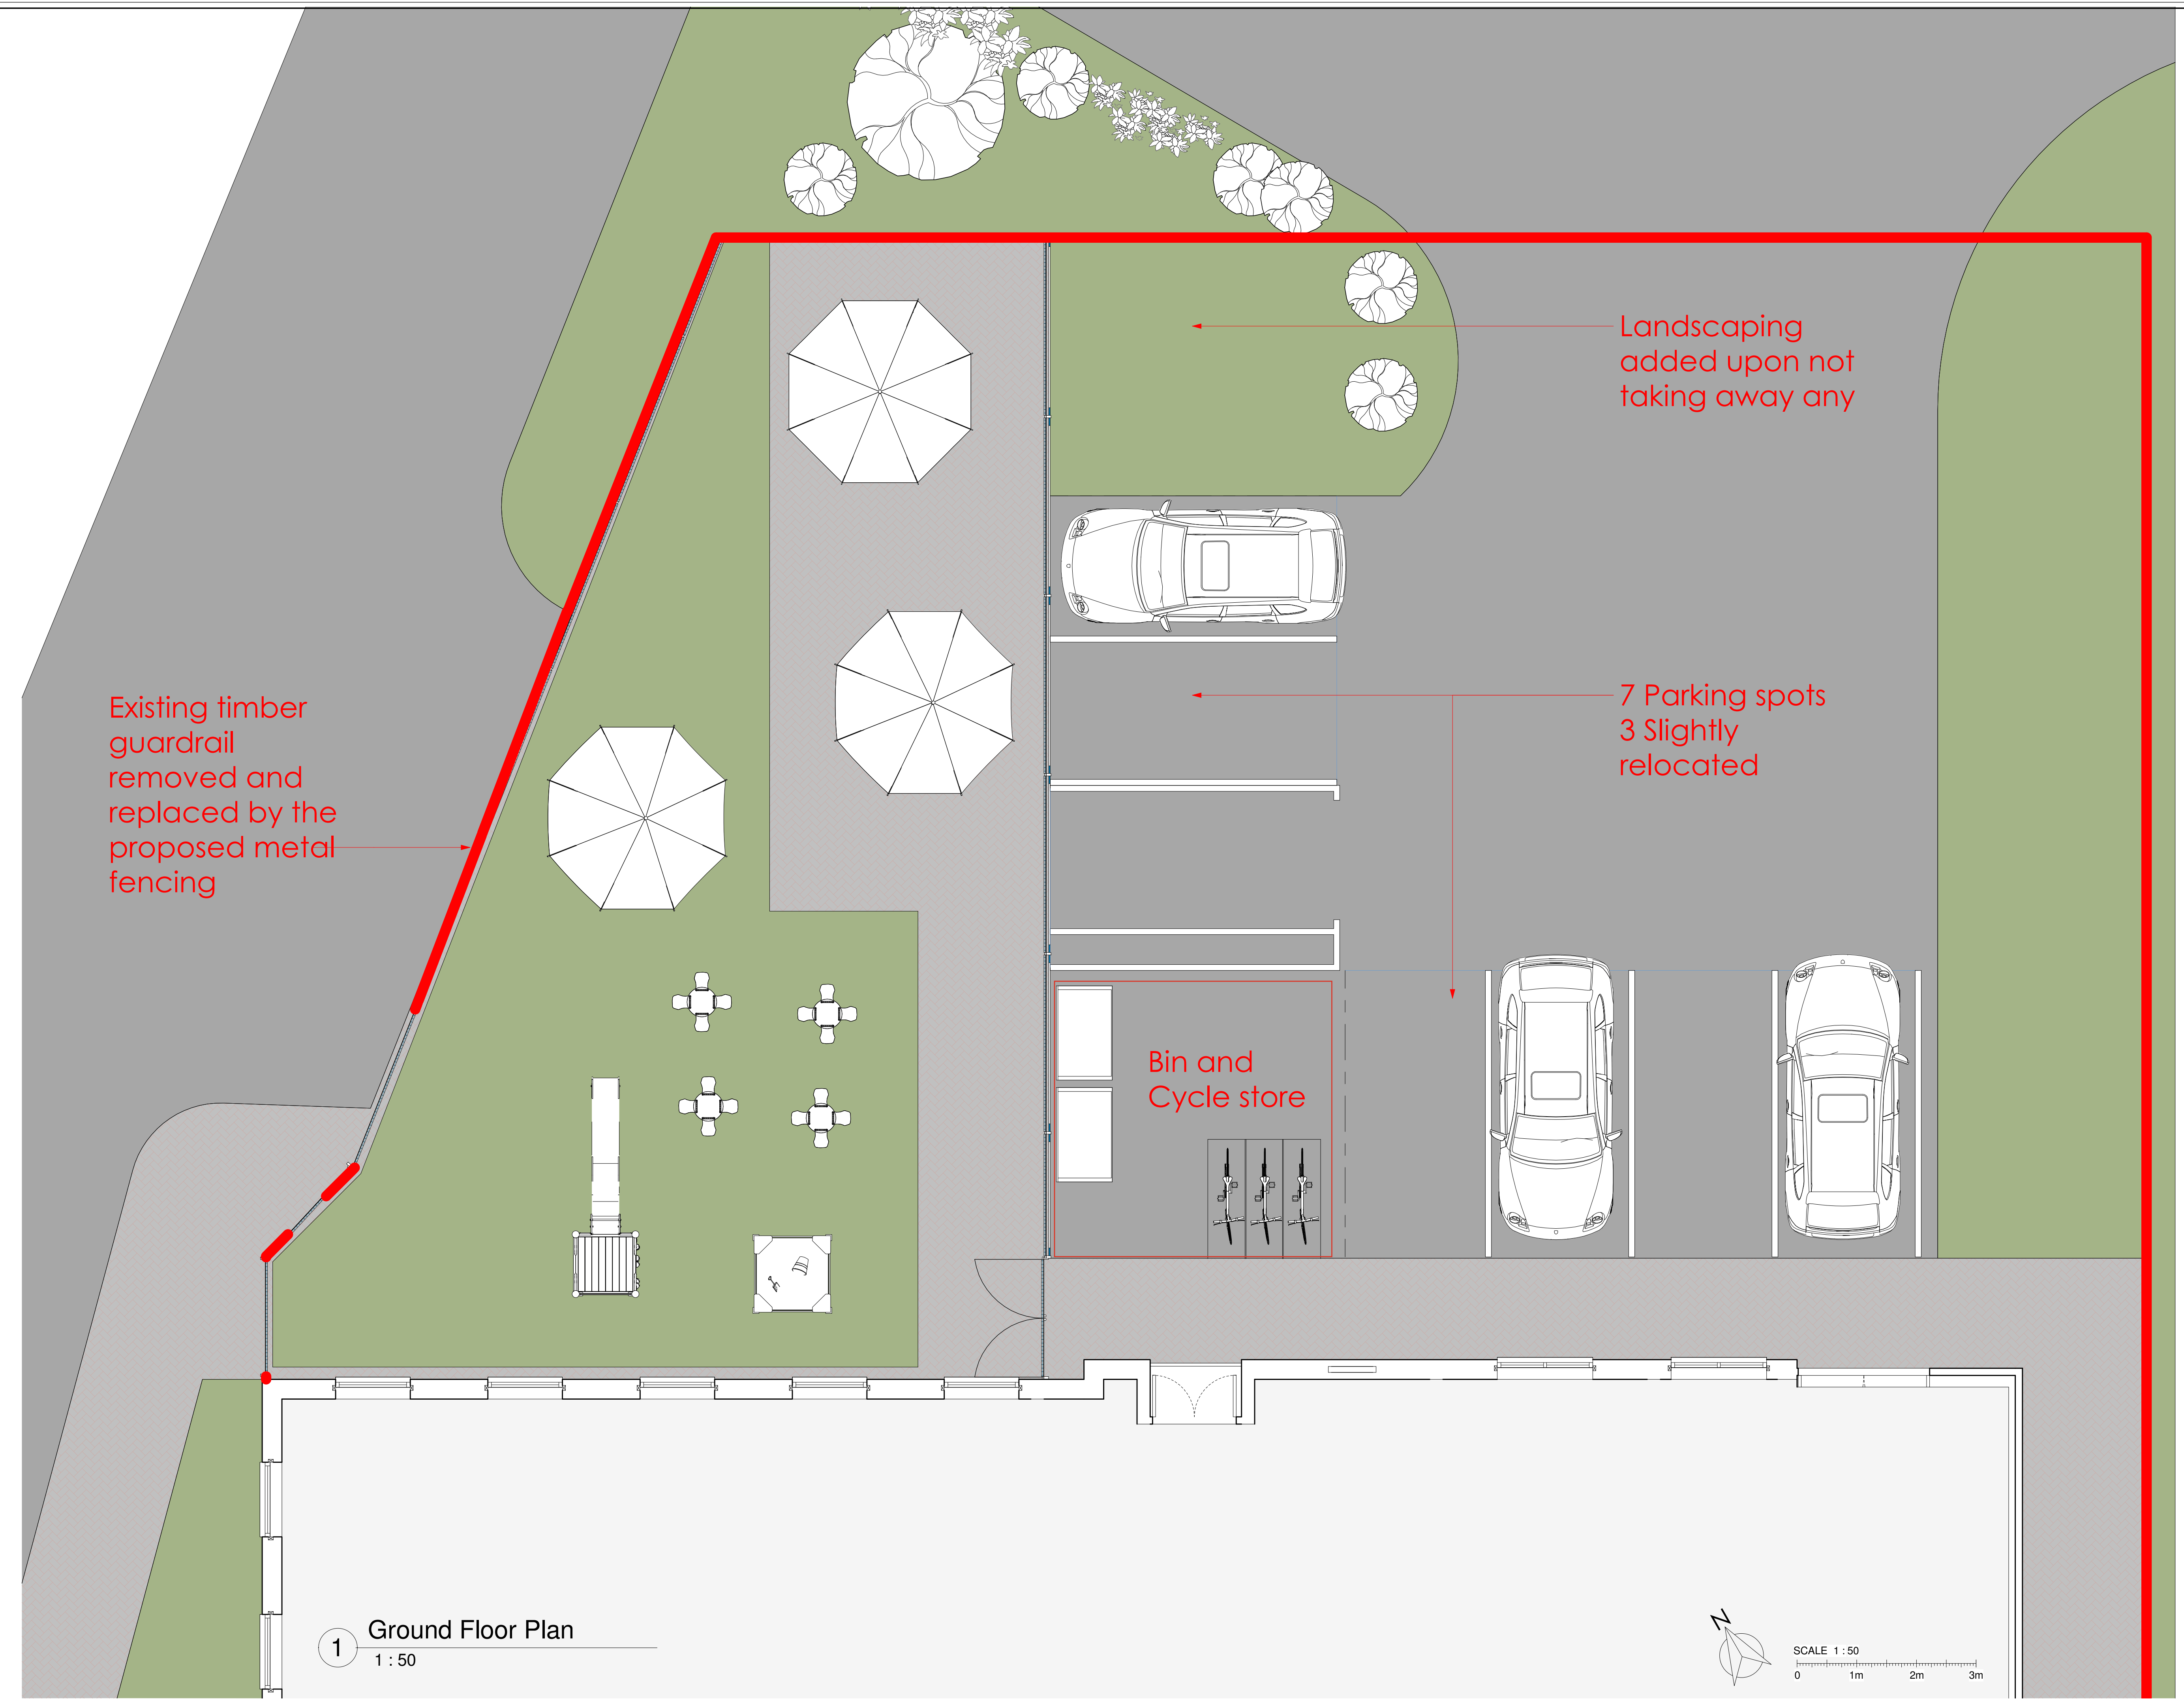


Existing timber
guardrail
removed and
replaced by the
proposed metal
fencing

Landscaping
added upon not
taking away any

7 Parking spots
3 Slightly
relocated

Bin and
Cycle store

1 Ground Floor Plan
1 : 50

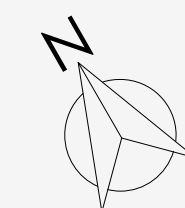

SCALE 1 : 50
0 1m 2m 3m

P2 Planning 2nd Issue	23.10.25
P1 Planning	01.10.25
Rev Description	By Date

MUSE
Architects

67 Old Church St

PROJECT:
Proposed Floor Plan

DRAWING TITLE:

DRAWING STATUS: Planning

DRAWN: CKJ CHECKED: MM

APPROVED: MM DATE: 23.10.25

SCALE:	111_A1.01	P2
	DRAWING NUMBER	REV: (A1)