

Element Key

Site Boundary

Existing



SCALE BAR 1:100


General Notes:

All site dimensions shall be verified by the Contractor on site prior to commencing any works.

Design intent drawing only. Construction to comply with latest building regulation requirements.

This drawing is the property of "Studio Tashkeel Architecture Ltd." and copyright is reserved by them. The drawing is not to be copied or disclosed by or to any unauthorised persons without the prior written consent of Studio Tashkeel Architecture Ltd.


-	First Issue	14.04.25	TA	MS
Rev	Description	Date	Dr by	App by

 


STUDIO TASHKEEL
ARCHITECTURE LTD.
1-3 Ashton Lane, Sale M33 6WT
Manchester, United Kingdom
T +44(0)161 546 5395
E info@StudioTashkeel.com
www.studiotashkeel.com

client name Ajmal Hussain	
project 1 Gwendor Ave, Crumpsall, Manchester M8 4LE	
drawing Existing Ground, First and Roof Plan	
project number	scale 1:100 @ A3
drawing number PL_002	rev - issue status Planning


This drawing is to be read in conjunction with all related drawings. All dimensions must be checked and verified on site before commencing any work or producing shop drawings. The originator should be notified immediately of any discrepancy. This drawing is copyright and remains the property of Studio Tashkeel Architecture Ltd.

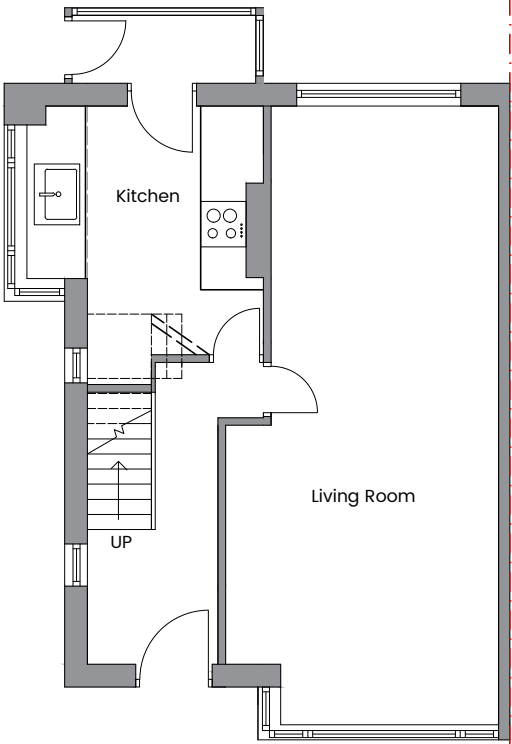

01 Existing GA Ground Floor Plan
Scale 1:100 @ A3

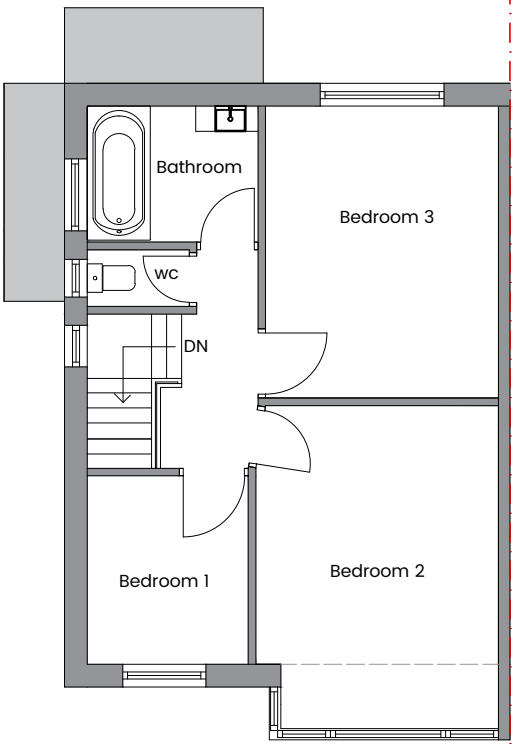

02 Existing GA First Floor Plan
Scale 1:100 @ A3

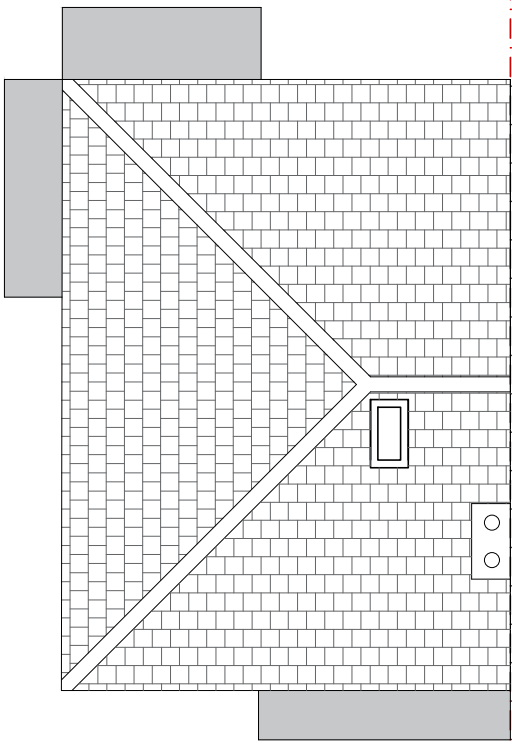

03 Existing GA Roof Plan
Scale 1:100 @ A3