

Dimensioning


Figured dimensions only to be taken from these designs and drawings. Work to annotated dimensions only. All dimensions to be checked on site. Architectural designers to be informed immediately of any discrepancies before work proceeds. Drawings are to be read in conjunction with relevant specifications, structural engineers and service engineers' drawings.



EXISTING FRONT ELEVATION


1:100 @ A3

0m 1m 3m 5m

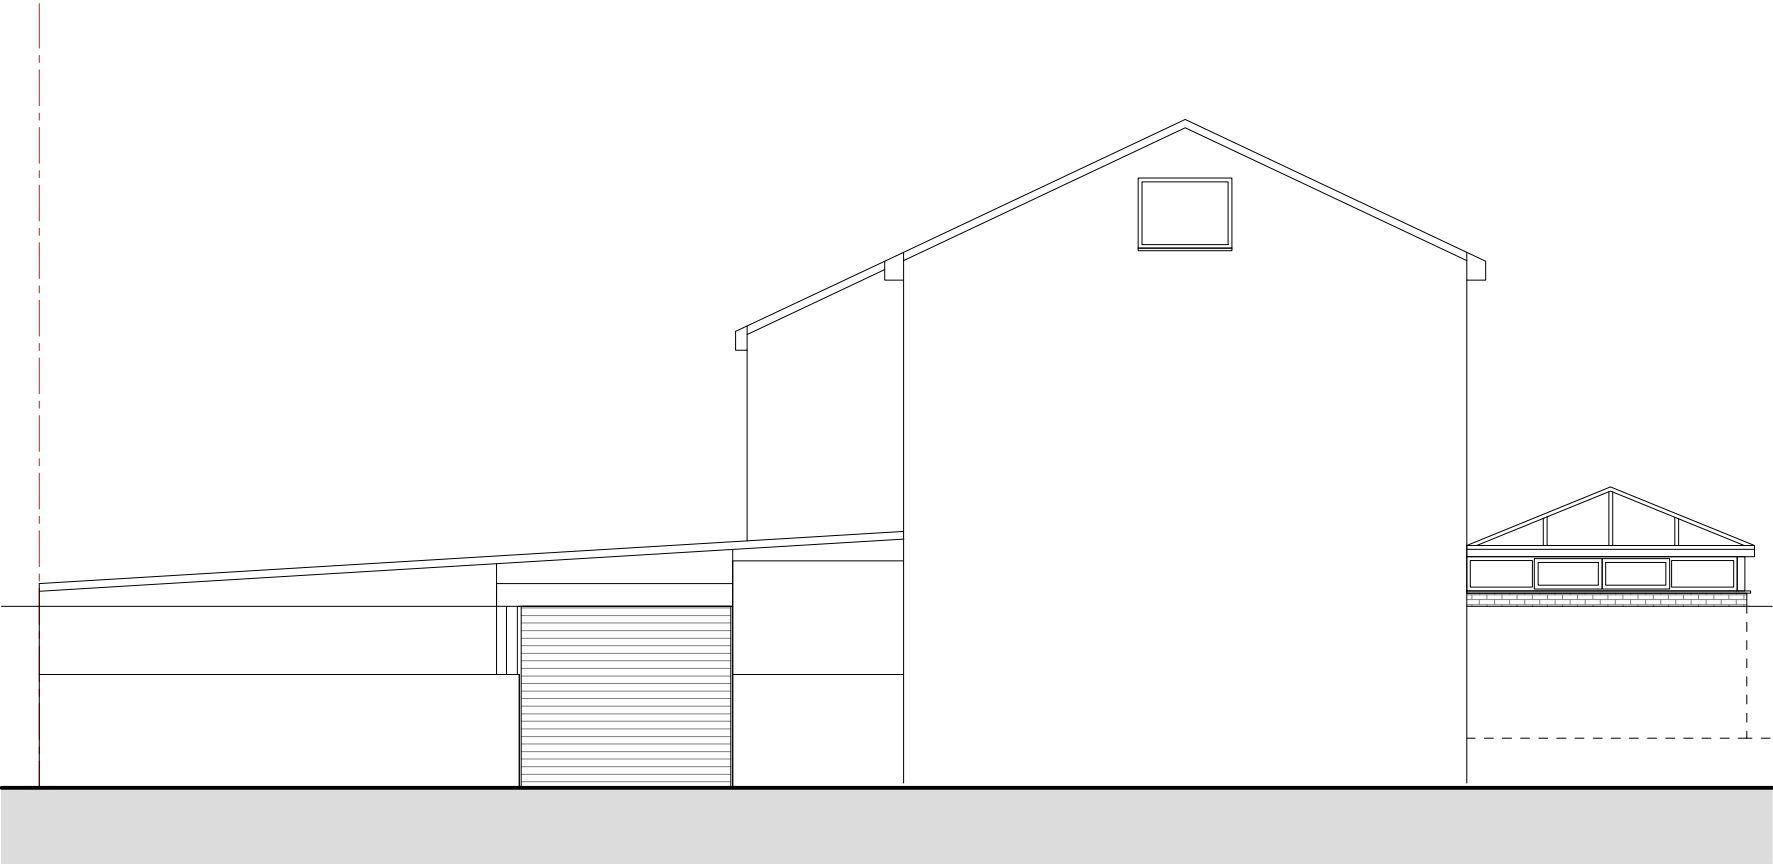


EXISTING SIDE ELEVATION

1:100 @ A3

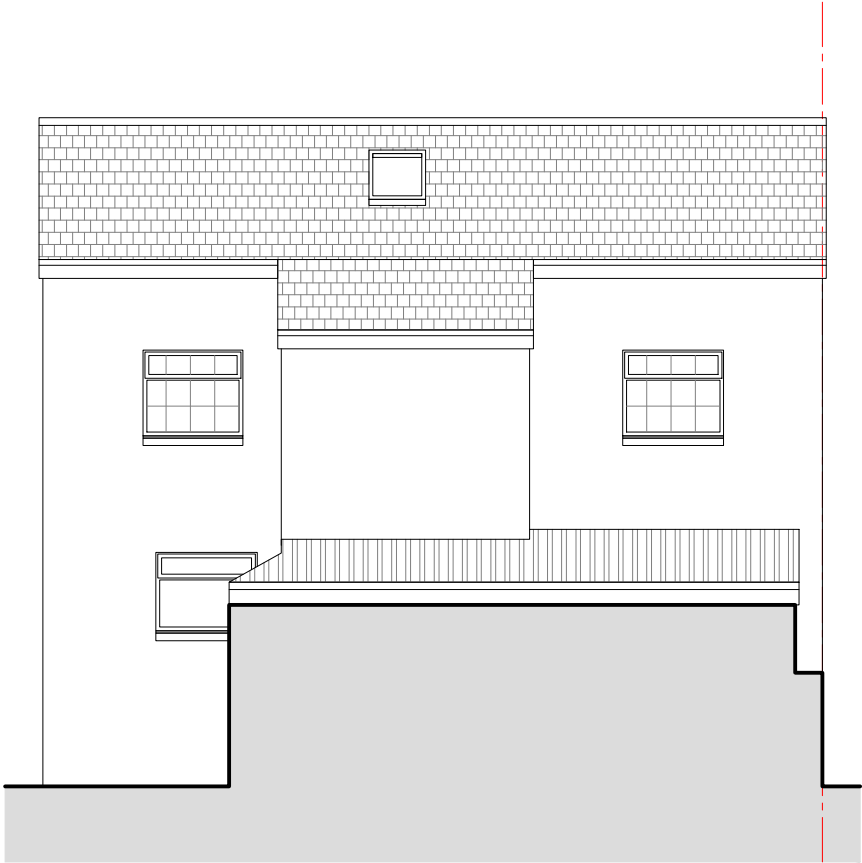

EXISTING REAR ELEVATION

1:100 @ A3

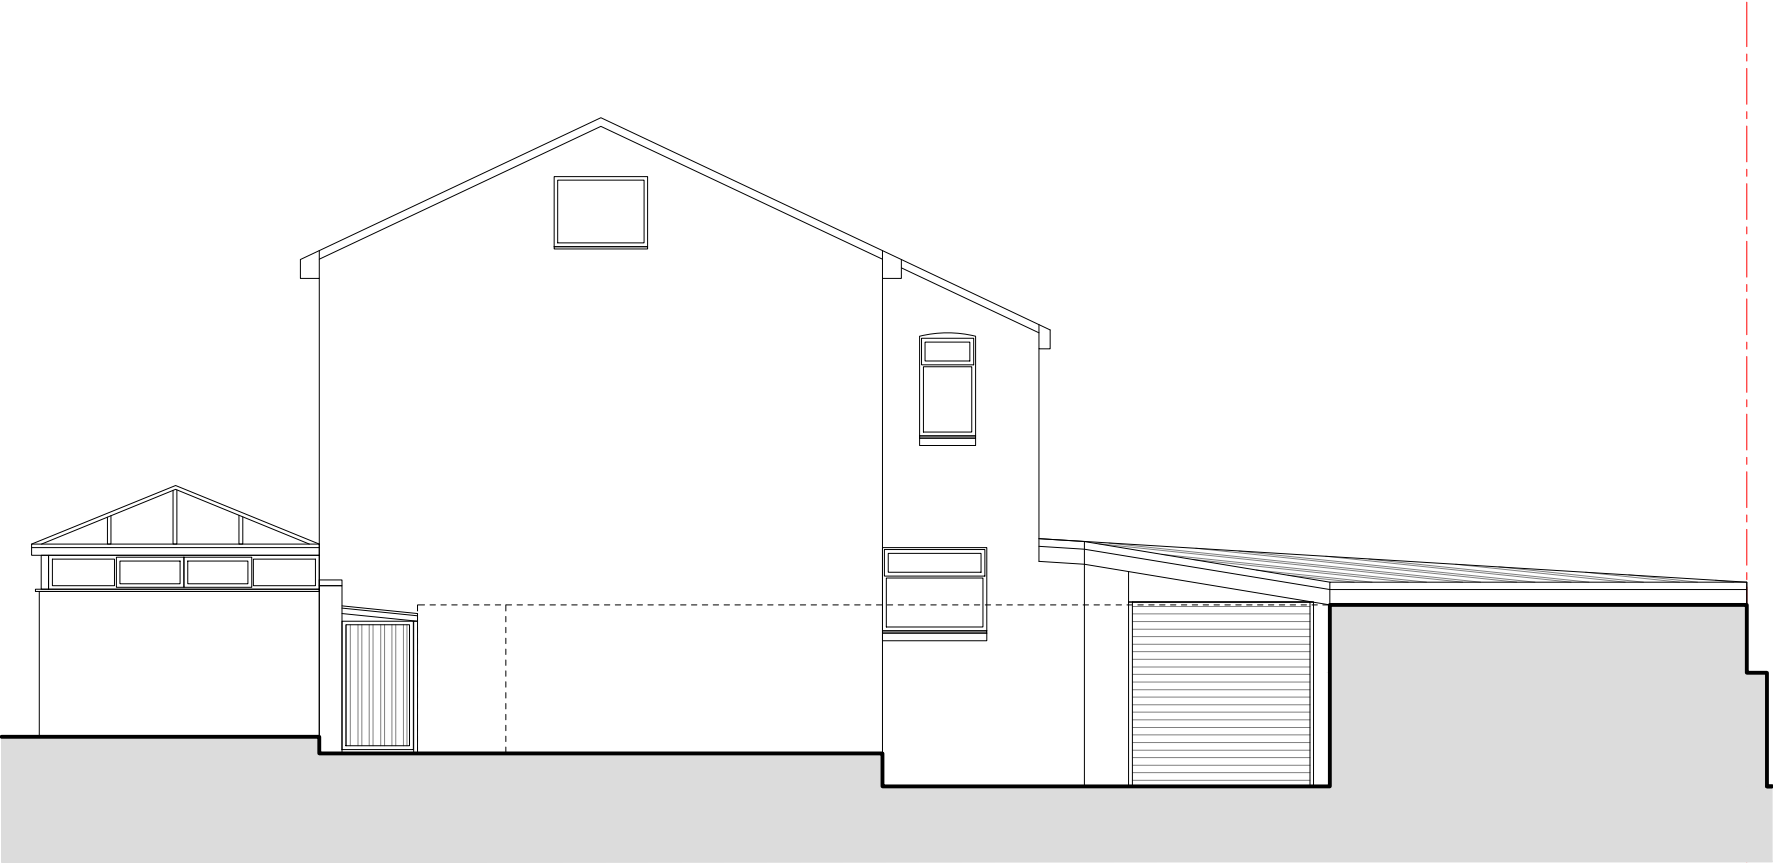

EXISTING SIDE ELEVATION

1:100 @ A3

| Rev | Date     | Description                   |
|-----|----------|-------------------------------|
| -   | 21/08/25 | Issued to client for comments |



SALEEM  
ARCHITECTS

Architecture | Masterplanning | Graphics

CLIENT:  
Homeowner

PROJECT:  
Trafalgar house  
Slack Road  
M9 8AW

TITLE:  
Existing Elevations

SCALE:  
1:100 @ A3

DRAWING NO.  
Sheet 4

REV:

DATE:  
Aug 2025