

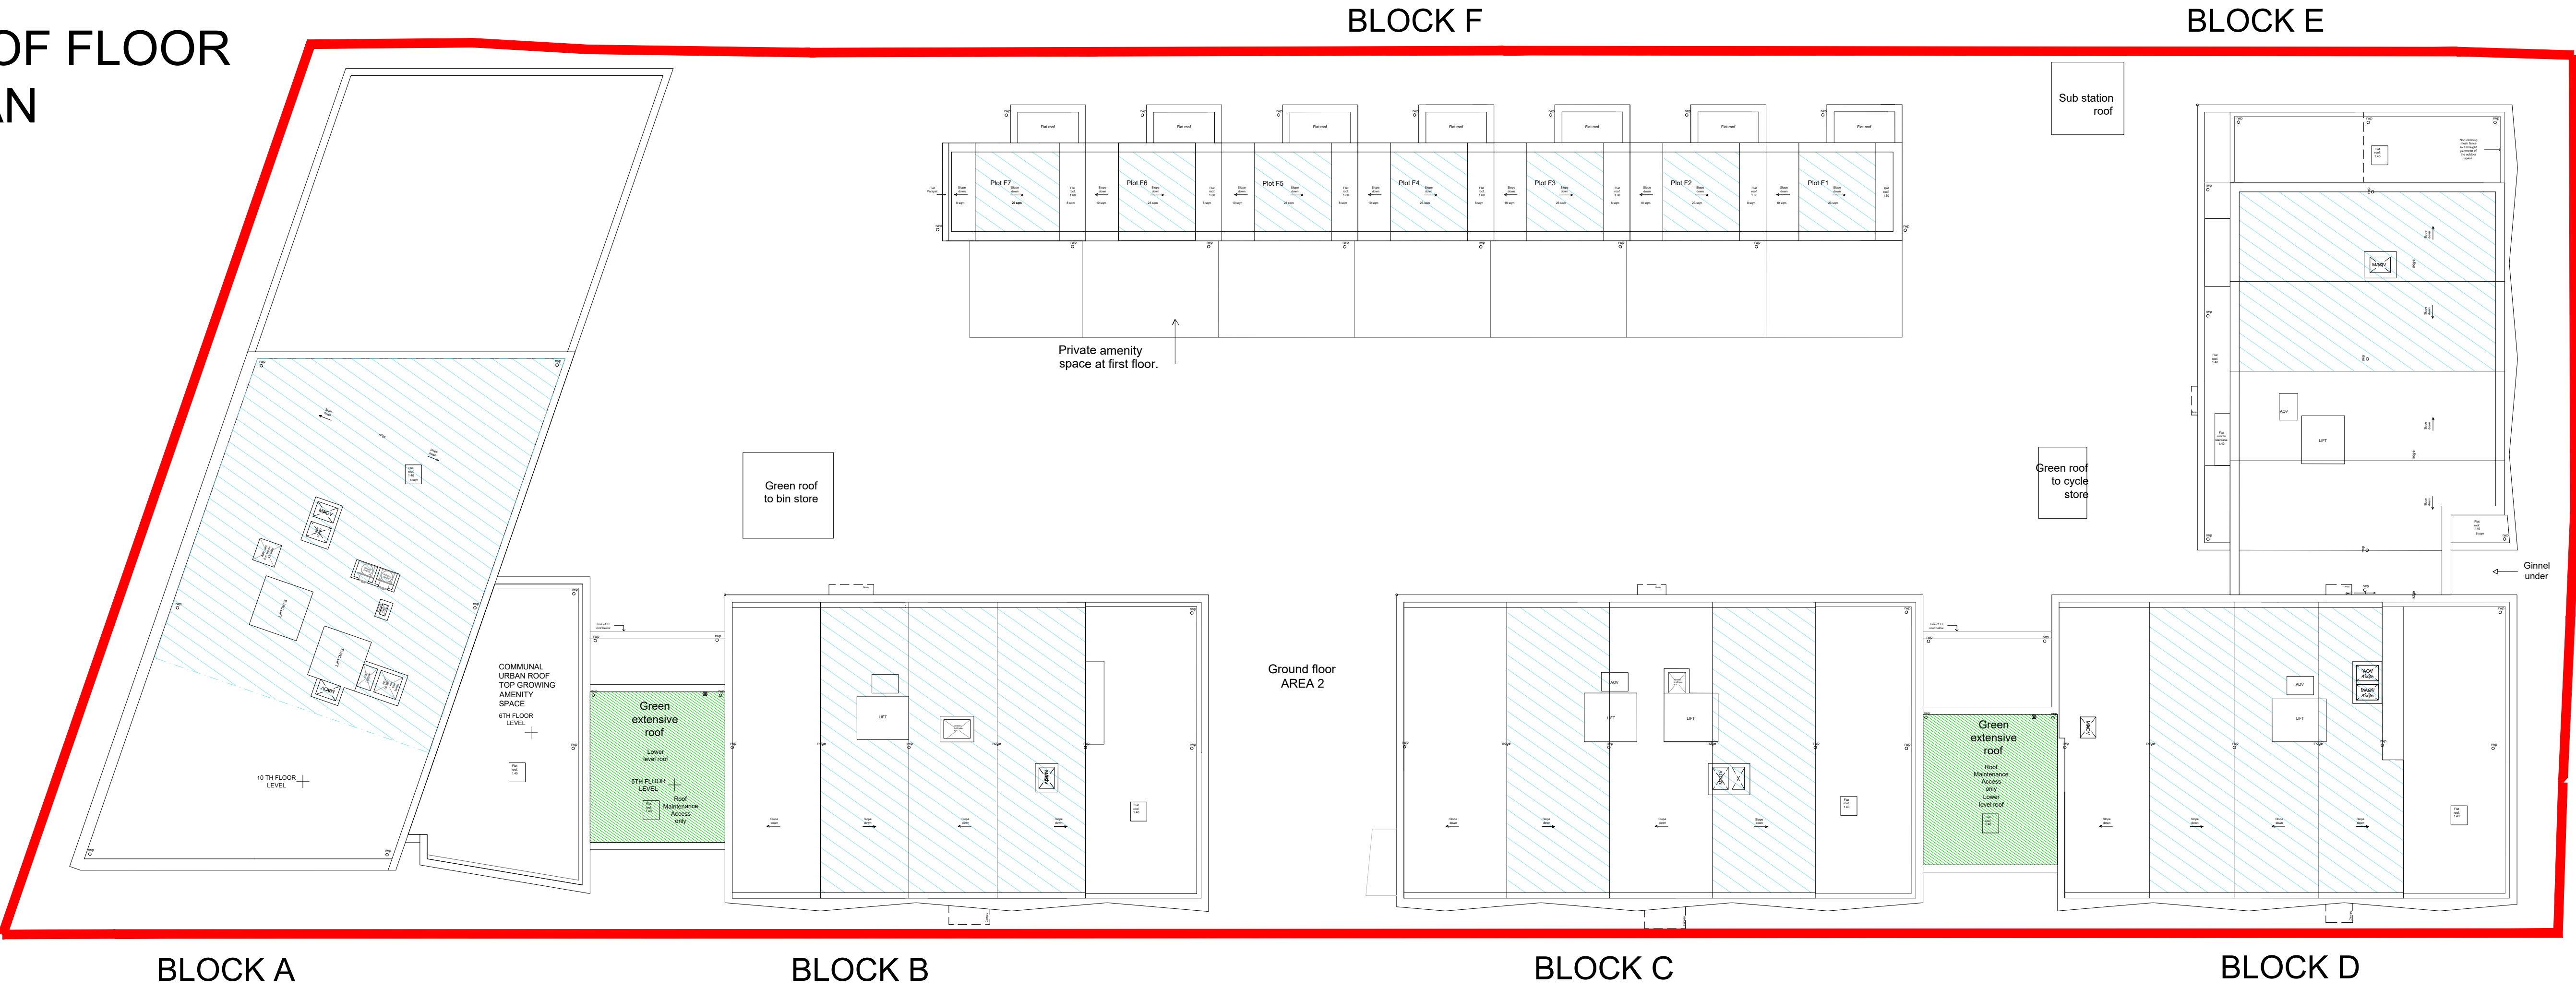
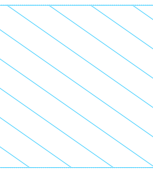


ROOF FLOOR PLAN

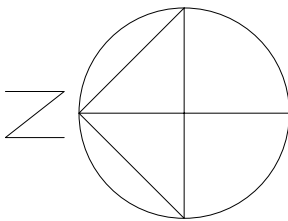

 Potential future zone for PVs on the roof to meet the energy requirements

1:200 scale

 

MC AU Modern City Architecture & Urbanism
2 Commercial Street
Castlefield
Manchester
M15 4RQ
t: 0161 974 7203
e: info@mcau.co.uk
www.mcau.co.uk

Client
MSV/Caddick
Project
Land at Barnhill Street/Raby Street
Moss Side
Description
Proposed
Roof Plan

Status	Stage 3 - Planning	Drawn By	PJS/JT/SR
Job Number	1215-MCAU	Scale	1.200@A1
Drawing Number	03-10	Date	MAR 25
		Revision	P24