




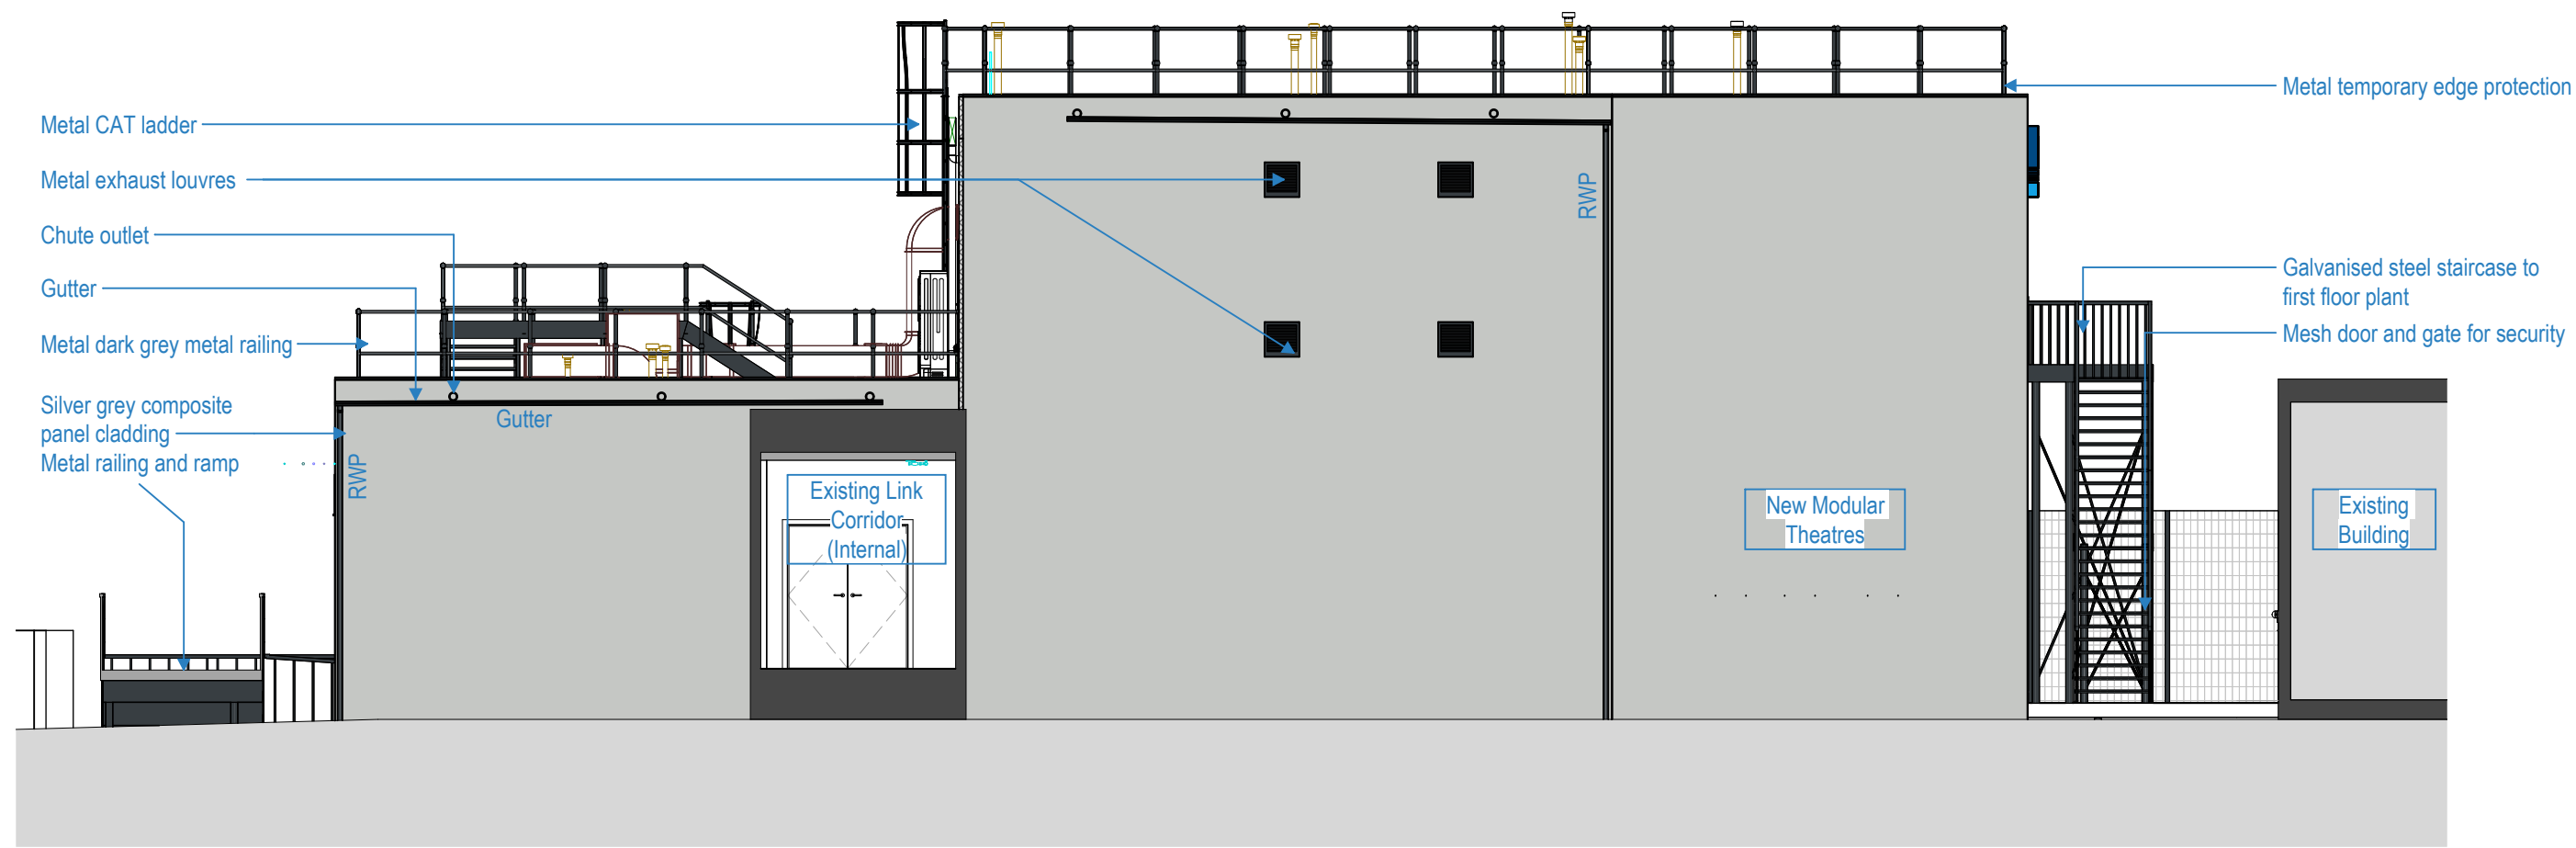


1
3251
West Elevation
1 : 100

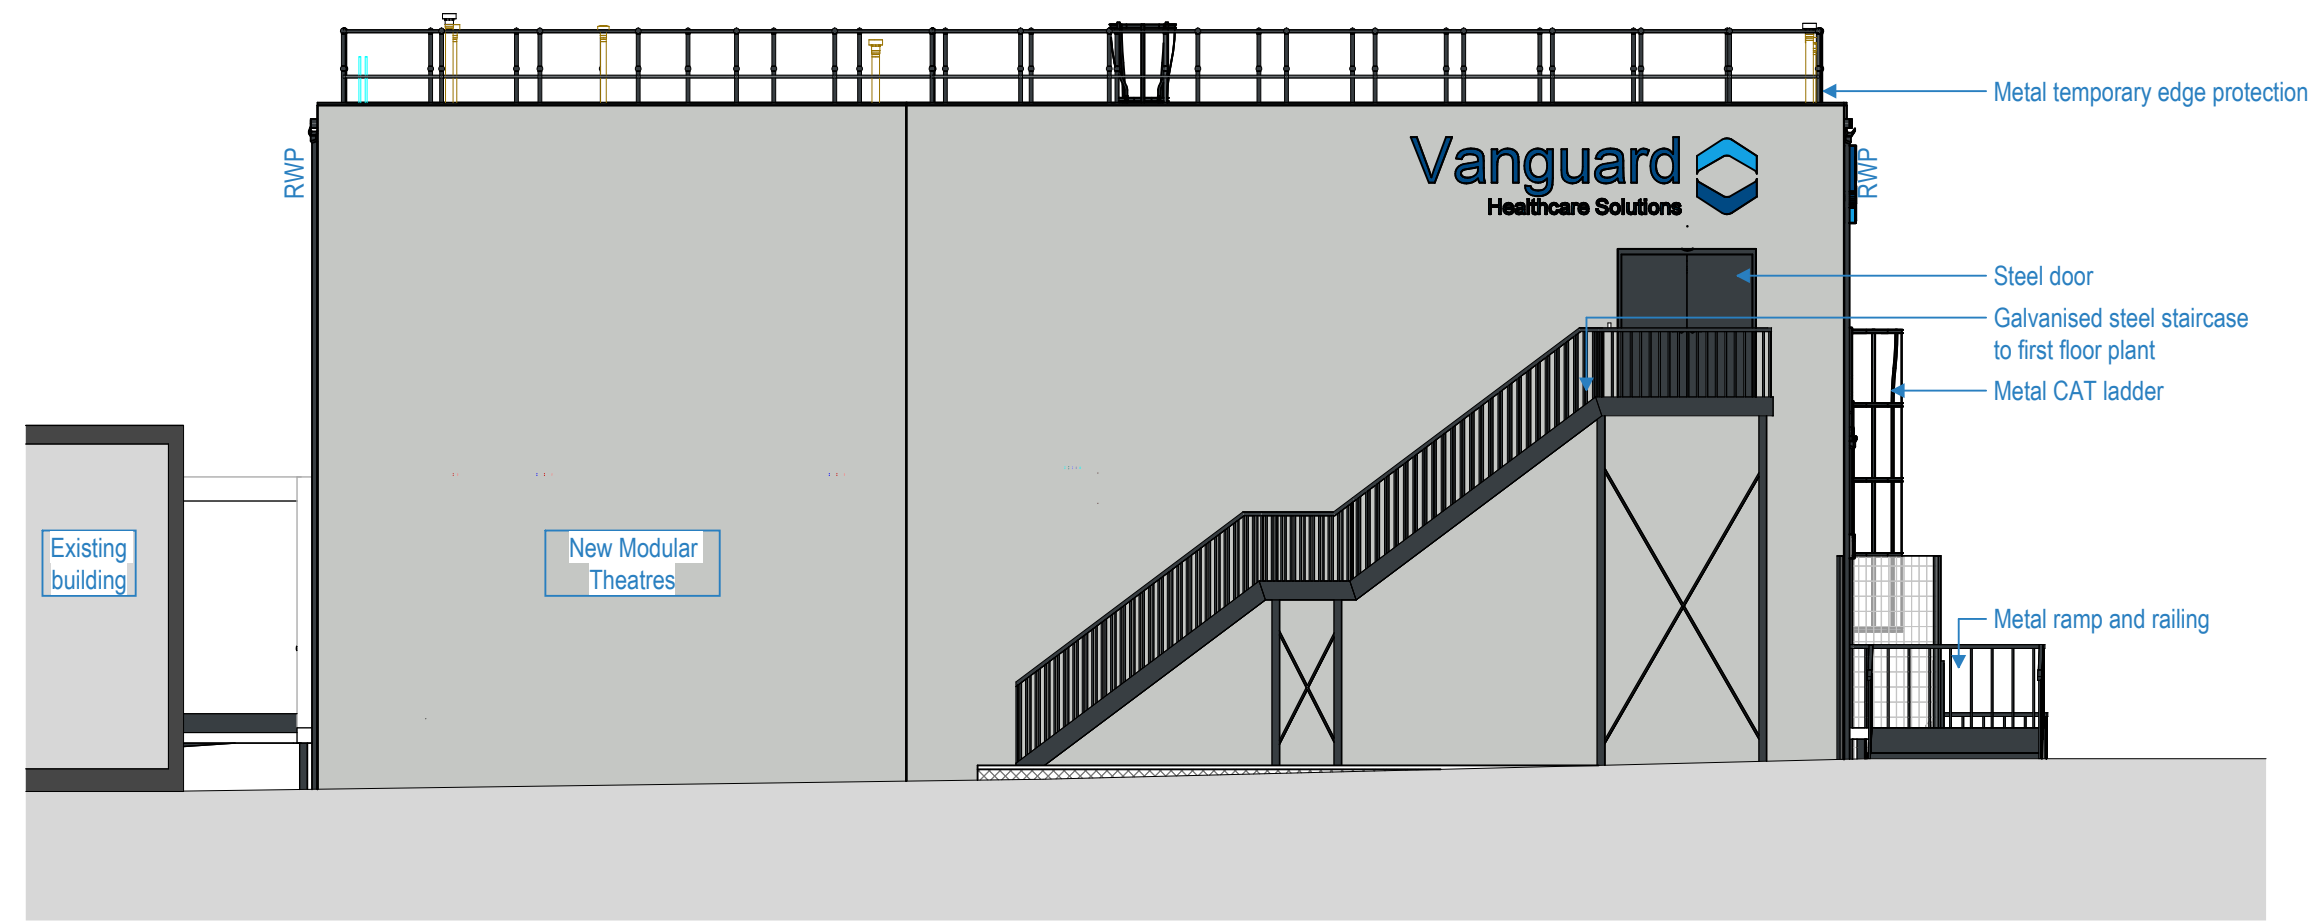


4
3251
South Elevation
1 : 100

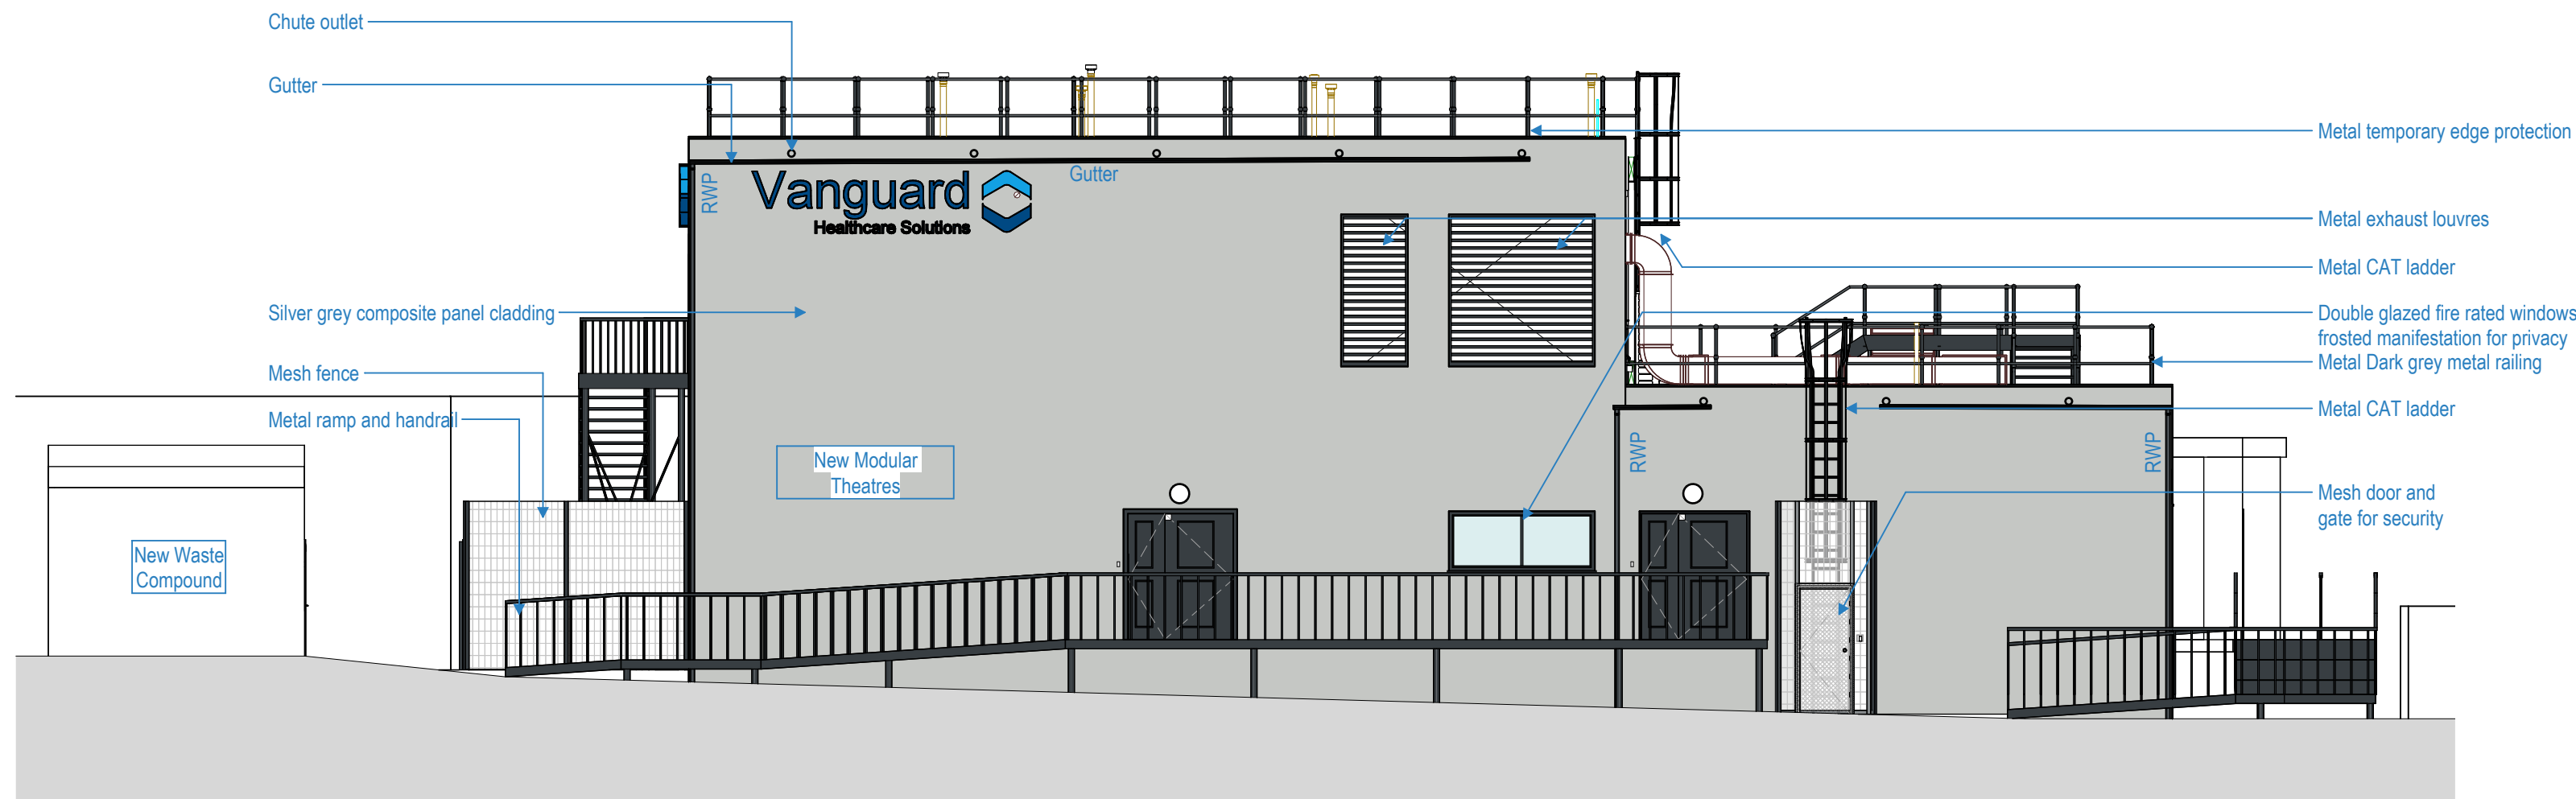

3
3251
East Elevation
1 : 100

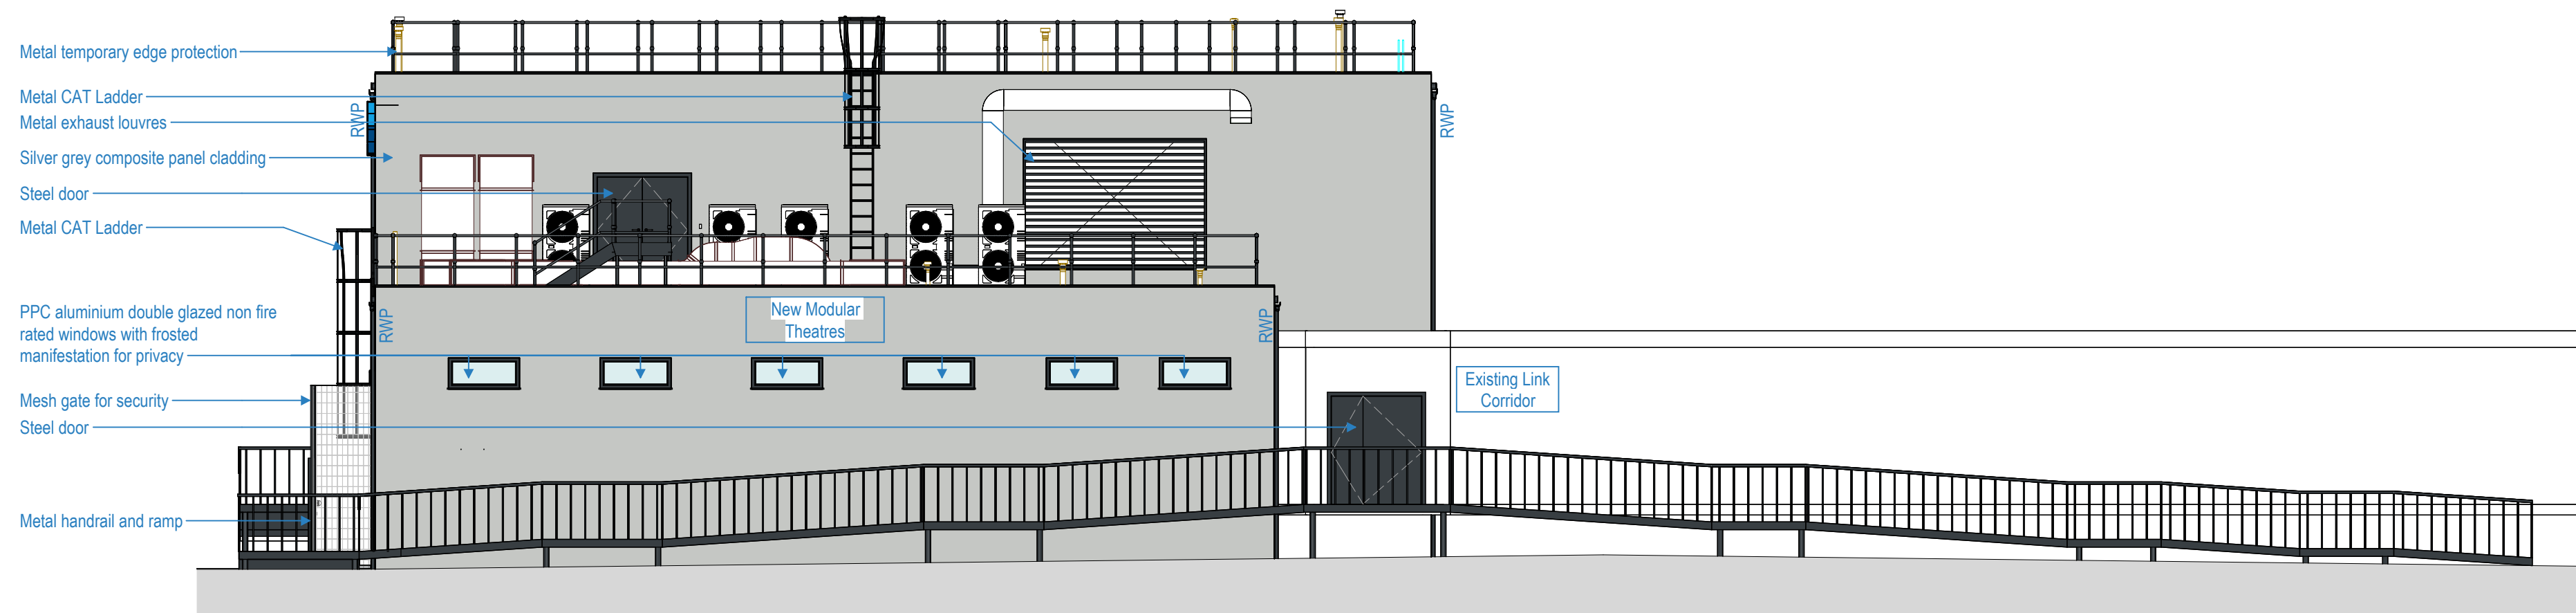

2
3251
North Elevation
1 : 100

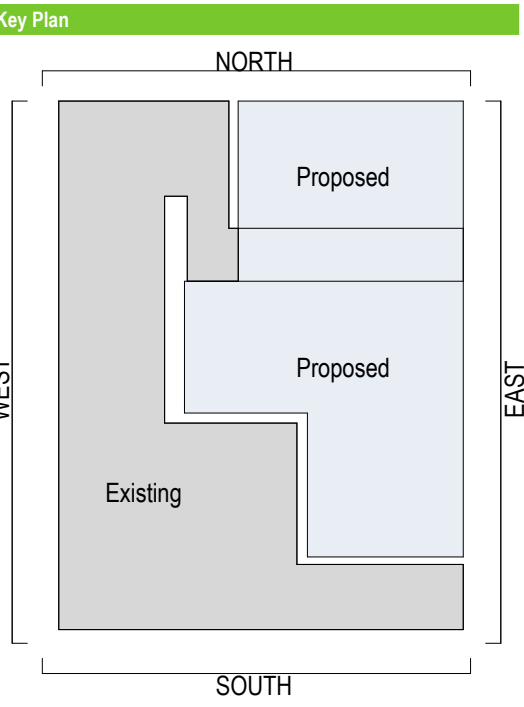

- Notes
1. Door, glazing & louvre finishes: refer to 83--series.
 2. External finishes: refer to 92--series.



Rev	Date	Description/ Drawn/ Sign
A03	05.08.25	RWP Update/ YSI/ EE/ TB
A02	04.08.25	Planning Stage 4 Issue/ EE/ MJF/ TB
A01	18.07.25	Planning Set/ EE/ TB

sonnemanntoon

3rd Floor, Camelford House, 87-90 Albert Embankment,
London, SE1 7TP, United Kingdom
+44 (0)20 7580 8881 www.st-arch.co.uk

Drawing not intended to be scaled. If scaling from the drawing is required, be aware of reprographic discrepancies and tolerances, critical dimensions to be checked. Architect to be informed of all discrepancies in dimensions. Contractor to check all dimensions on site. © Drawing protected by copyright

Project Title
Vanguard Wythenshawe

Drawing Title
PROPOSED ELEVATIONS
South, North, West, East Elevations

Scale Status Revision
1: 100 @A1 APPROVAL A03
1: 200 @A3

Drawing number
PR1334-STN-XX-EL-DR-A-3251

0 1 5 10m