
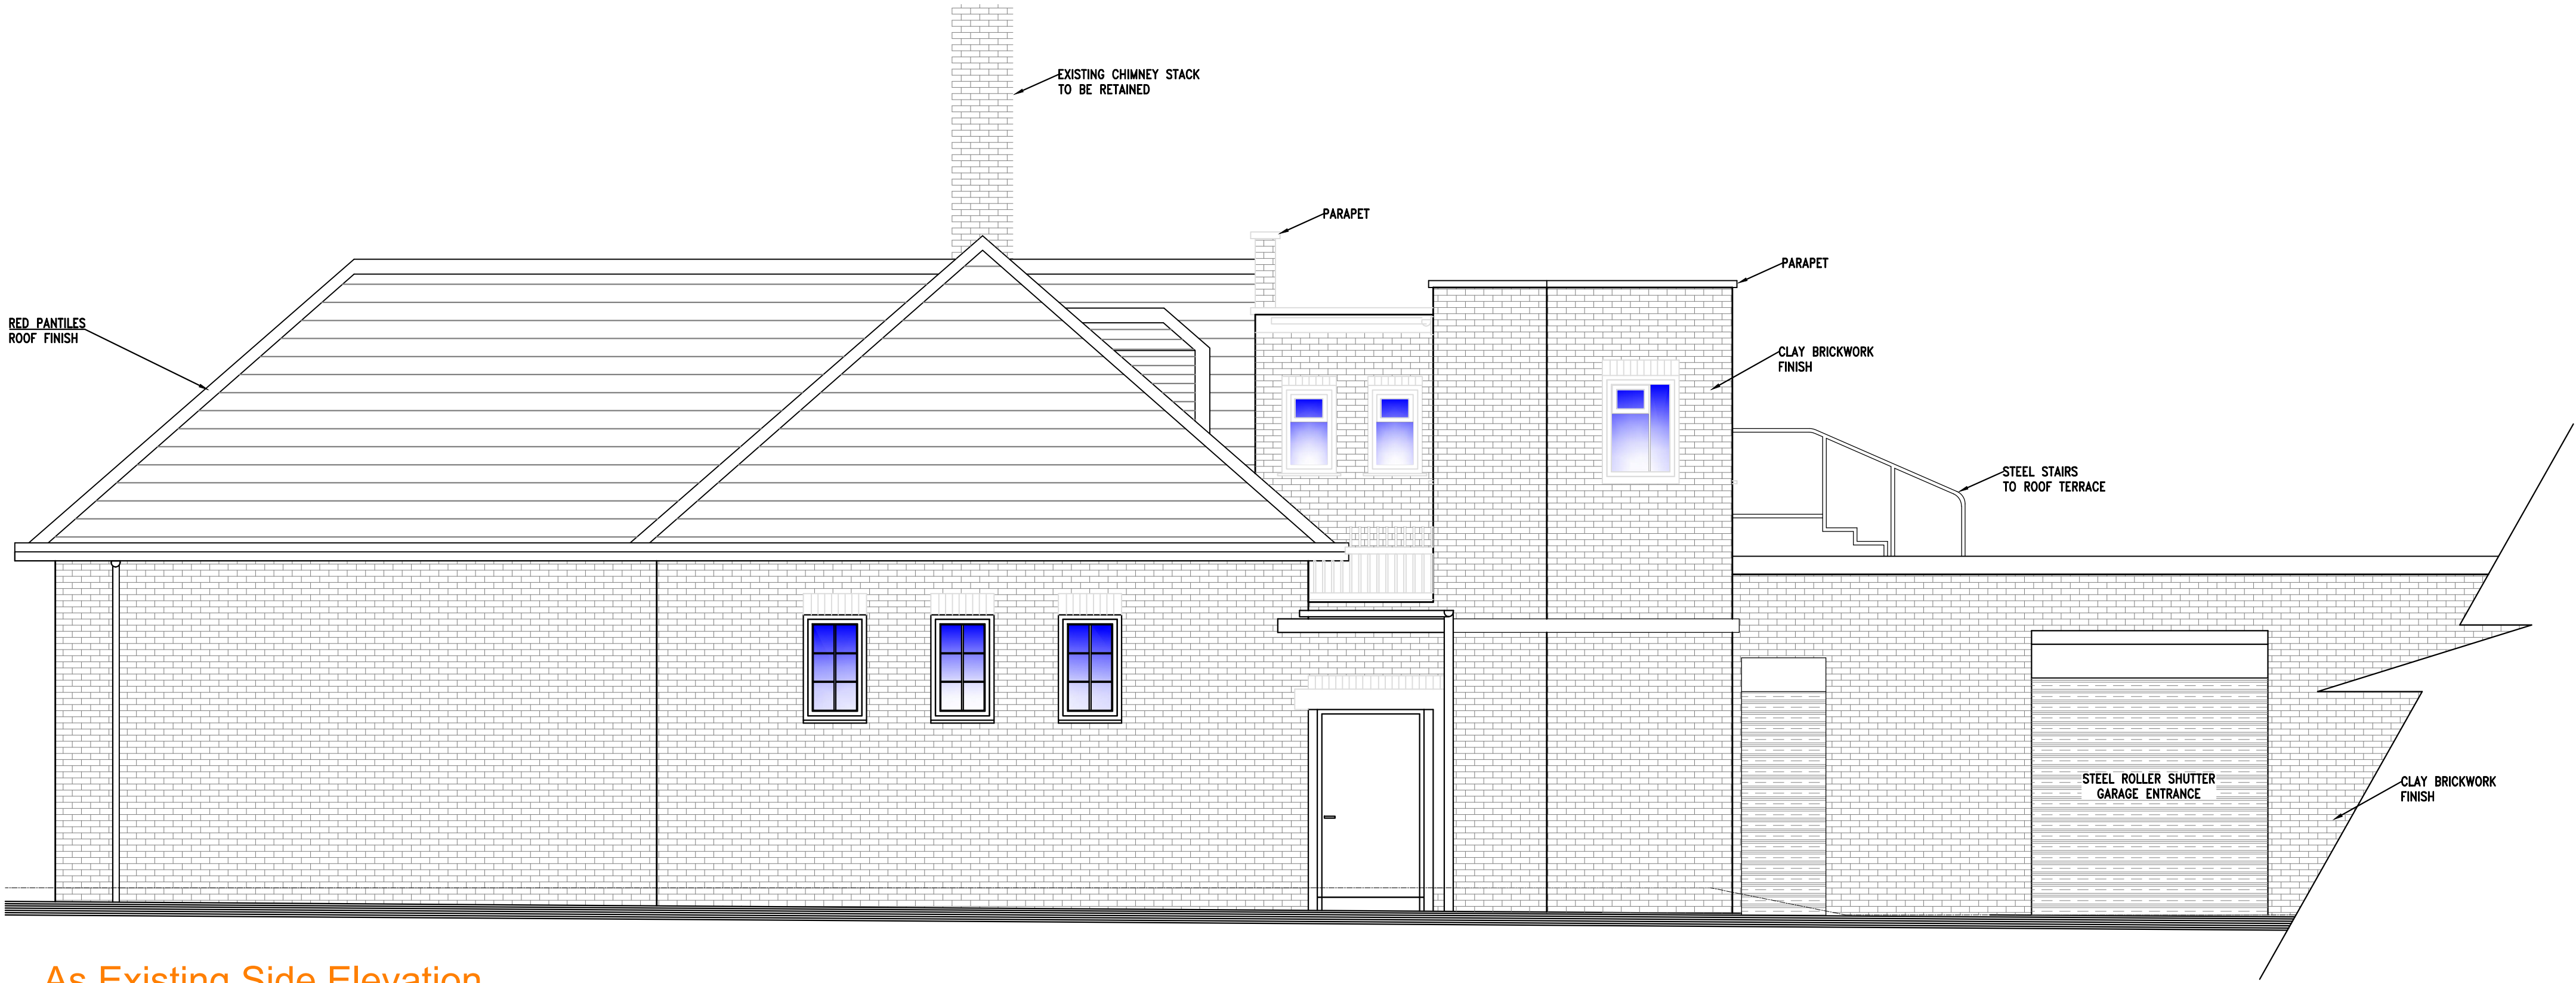


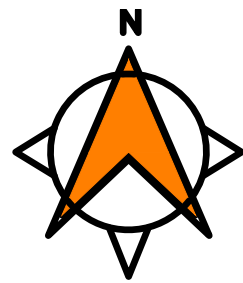

As Existing Side Elevation

FURTHER NOTES

1. THIS DRAWING IS TO BE READ IN CONJUNCTION WITH ALL ARCHITECTURAL DRAWINGS
2. THIS DRAWING IS TO BE READ IN CONJUNCTION WITH THE SPECIFICATION.
3. ALL DIMENSIONS ARE IN MILLIMETRES UNLESS OTHERWISE STATED. LEVELS ARE IN METRES A.O.D.
4. ALL DIMENSIONS ARE TO BE CHECKED ON SITE BY THE CONTRACTOR/FABRICATOR PRIOR TO COMMENCEMENT OF ANY WORK.
5. DO NOT SCALE: CONTRACTOR TO CHECK ALL DIMENSIONS, DRAWING SUBJECT TO DETAIL DESIGN.
6. THIS DRAWING IS INDICATIVE AND FOR DESIGN INTENT PURPOSES. ALL LEVELS ARE INDICATIVE AND SUBJECT TO DETAIL DESIGN AND FINAL CONFIRMATION.
7. ALL DIMENSIONS AND LEVELS ARE TO BE CHECKED ON SITE. ANY DISCREPANCIES TO BE REPORTED TO US, THE MAIN CONTRACTOR & THE STRUCTURAL ENGINEERS PRIOR TO ANY WORK COMMENCING OR ORDERING OF ANY MATERIALS OR LABOR.
8. THIS DRAWING SHALL NOT BE SCALED TO ASCERTAIN DIMENSIONS. CONTRACTOR/ SUB-CONTRACTOR SHALL CHECK ALL DIMENSIONS AND REPORT ANY ANOMALIES AND / OR OMISSIONS OR ERRORS.


DIMENSIONS INDICATED ARE IN MILLIMETERS UNLESS OTHERWISE STATED.

9. IN ADDITION TO OTHER RELEVANT ARCHITECTURAL DRAWINGS AND SPECIFICATIONS, THIS DRAWING IS TO BE READ IN CONJUNCTION WITH THE FOLLOWING DRAWINGS AND DOCUMENTS: ALL RELEVANT BUILDING REGULATIONS / MANUFACTURERS INSTRUCTIONS, STRUCTURAL ENGINEER'S SPECIFICATION AND DRAWINGS AS APPLICABLE, FOR ALL WORKS / REQUIREMENTS. ALL RELEVANT M & E SERVICES ENGINEER'S SPECIFICATIONS AND DRAWINGS AS APPLICABLE, FOR ALL MECHANICAL AND ELECTRICAL SERVICES WORKS / REQUIREMENTS.


STRUCTURAL REQUIREMENTS

ALL AND ANY STRUCTURAL ALTERATIONS TO STRUCTURAL ENGINEERS DETAIL / DESIGN, TO LOCAL AUTHORITY BY STRUCTURAL ENGINEER, 28 DAYS MINIMUM BEFORE WORK COMMENCES ON SITE.


ALL STRUCTURAL CALCULATIONS AND DETAILS, TO BE SUBMITTED FOR APPROVAL TO LOCAL AUTHORITY BY STRUCTURAL ENGINEER, 28 DAYS MINIMUM BEFORE WORK COMMENCES ON SITE.

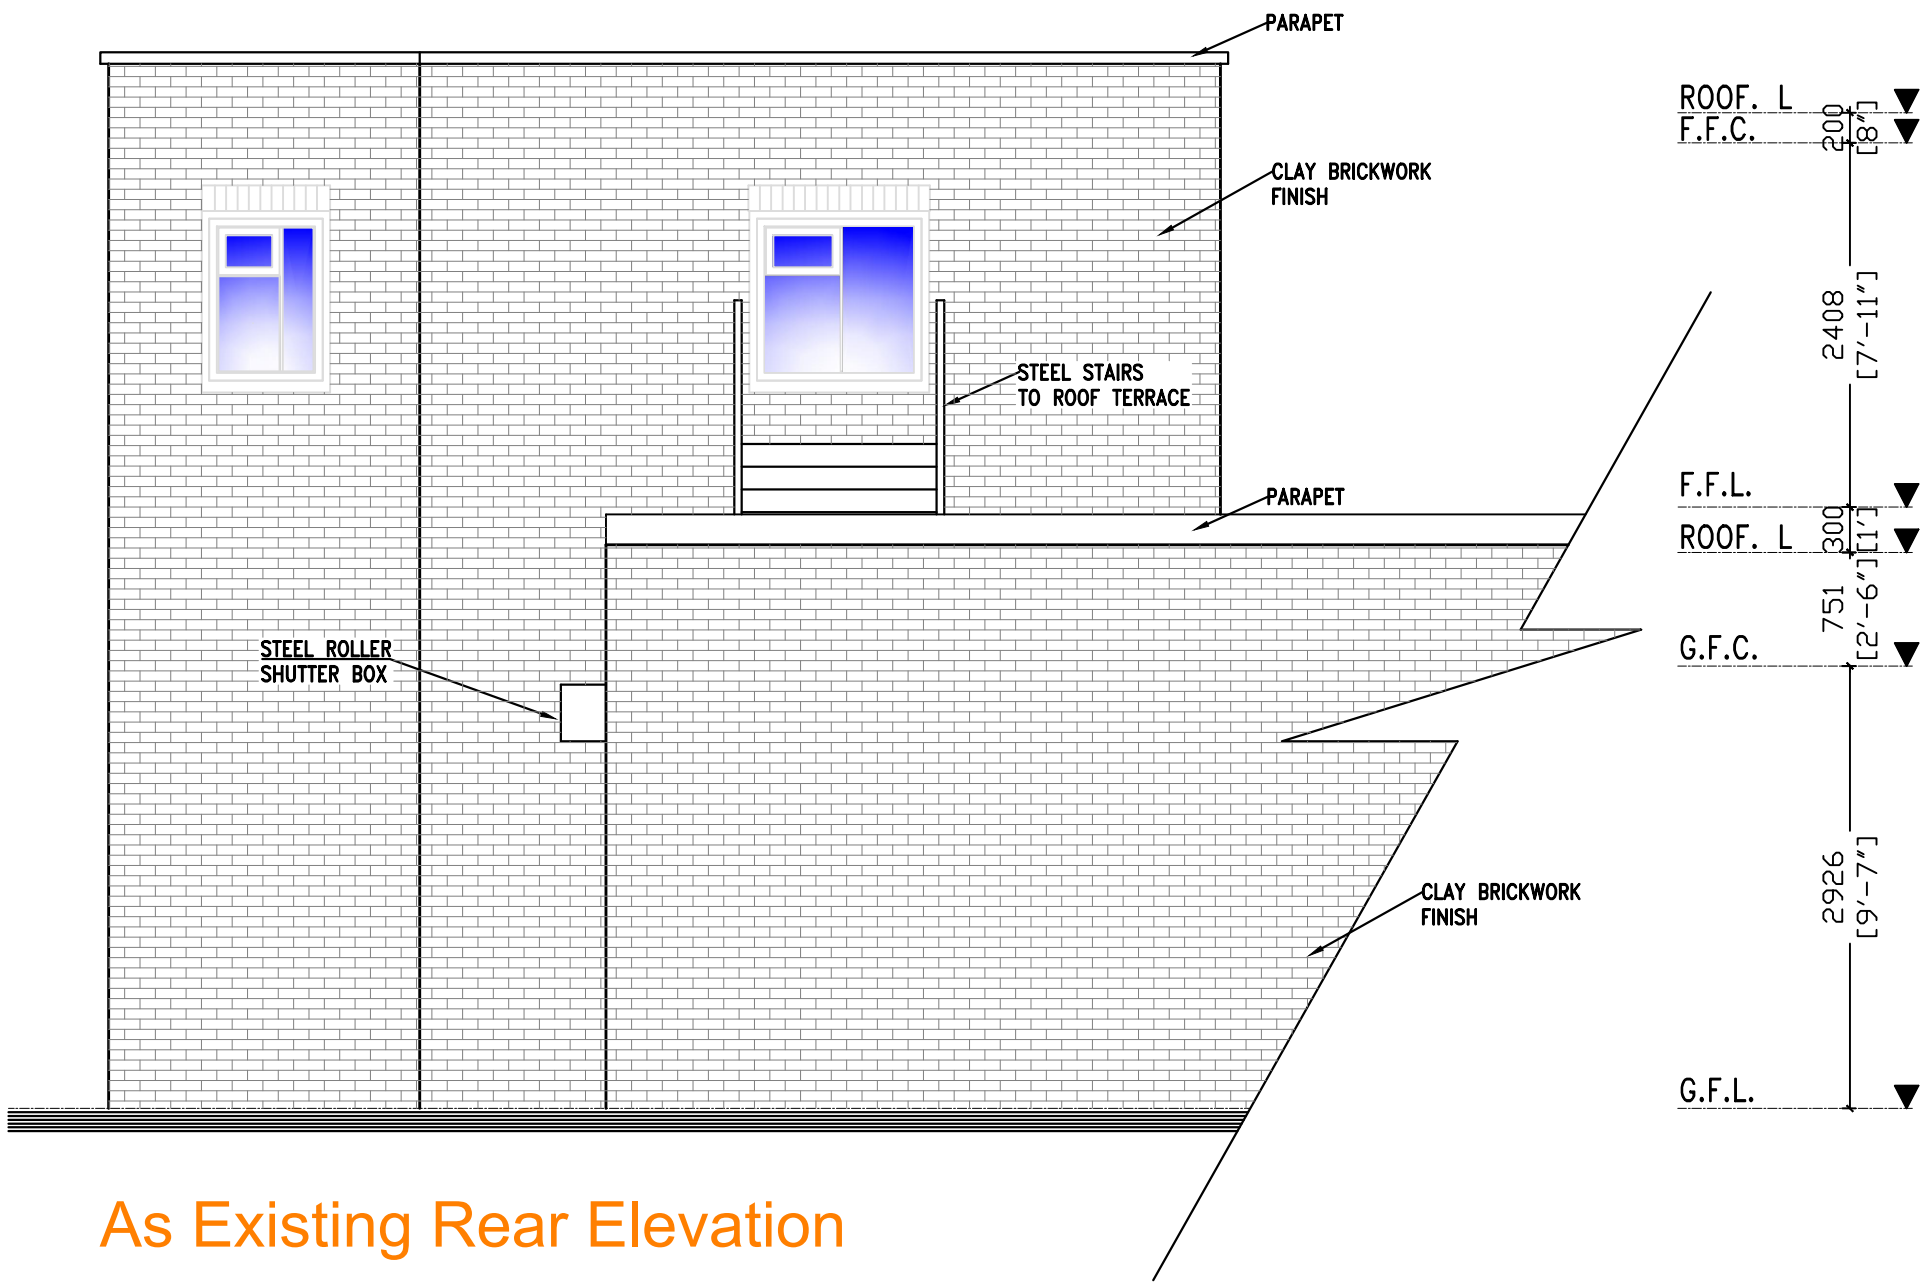

As Existing Rear Elevation

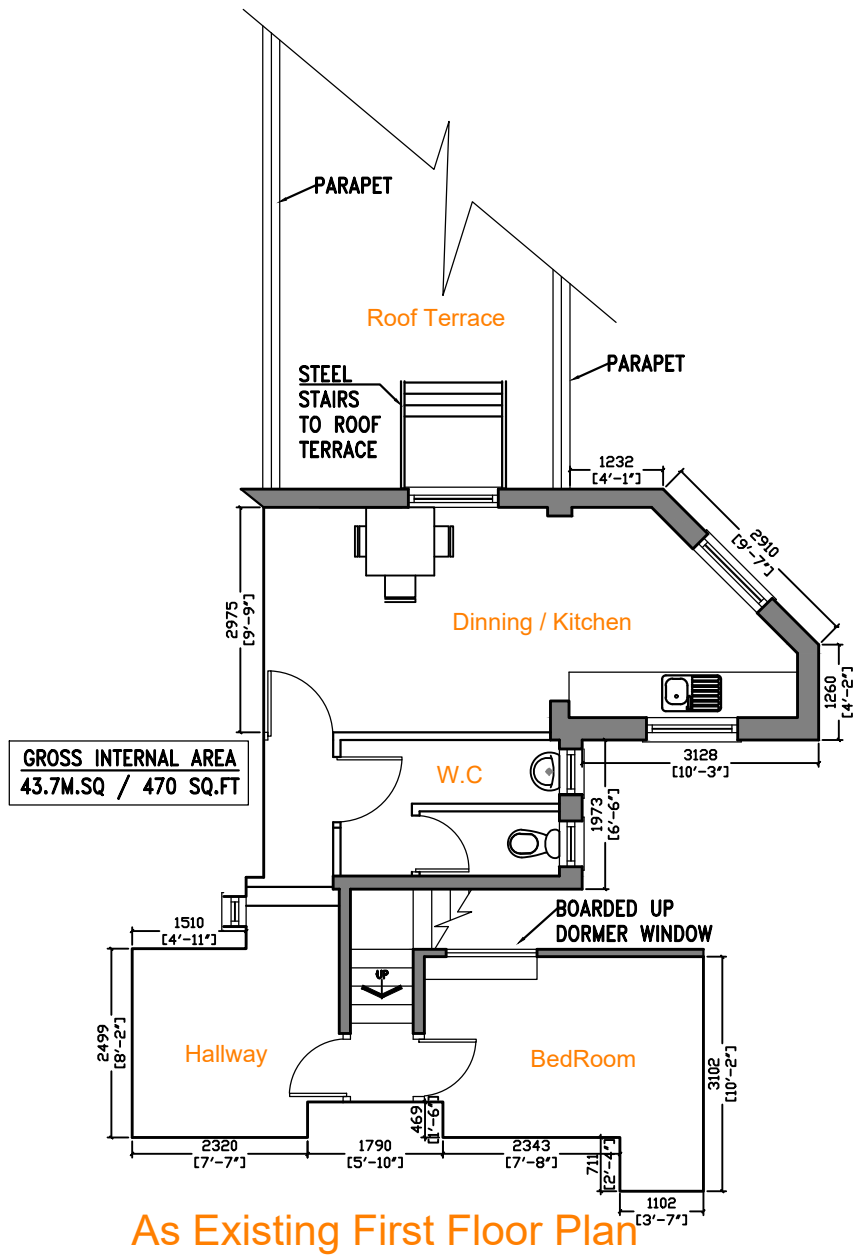

As Existing First Floor Plan

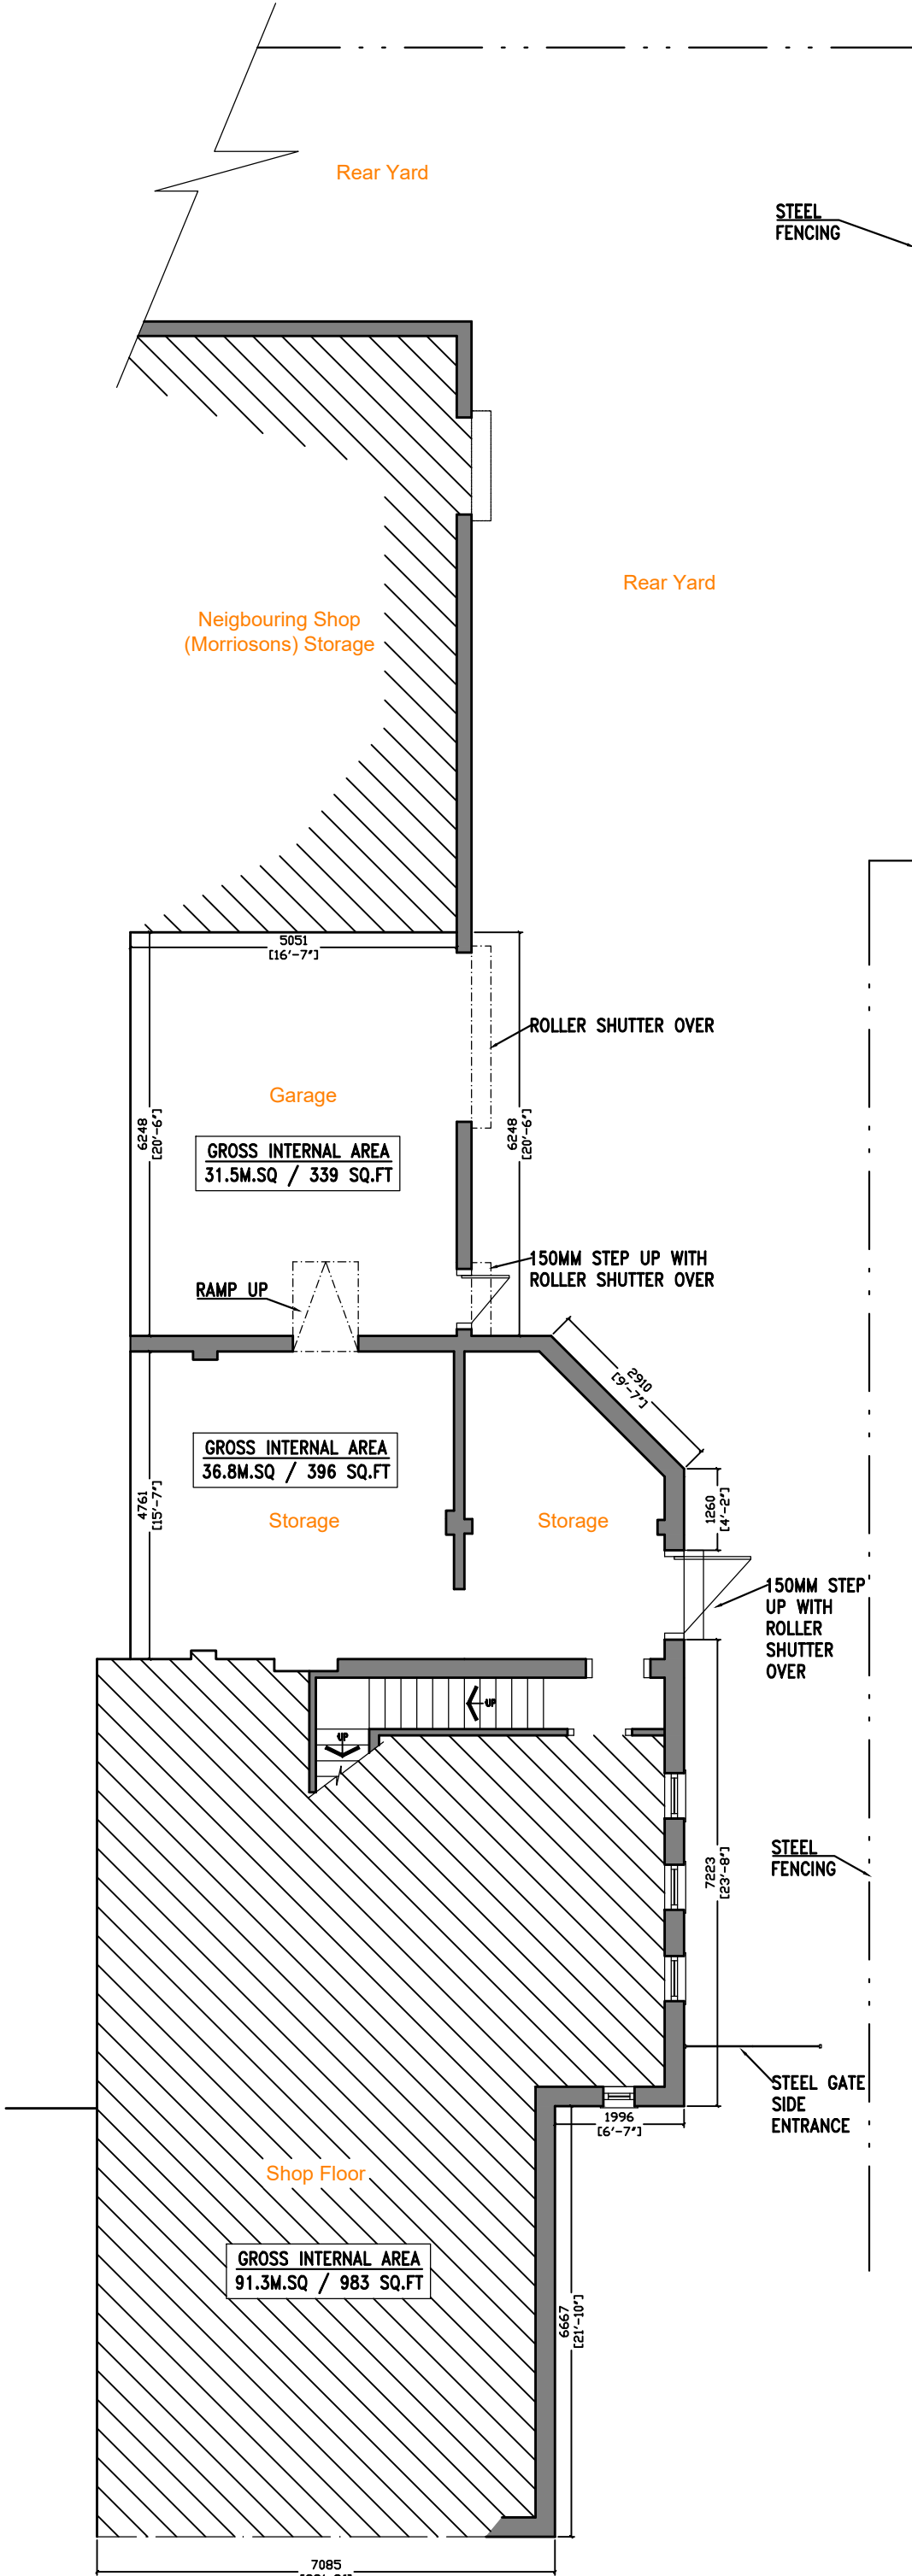

As Existing Ground Floor Plan



H.F.S
Architectural
Services

Client:
Mr Narindra

Project Title:
Compartmentaion at rare of 150
HollyHedge Rd to Form No.2 Self
Contained Appartments

Drawing Title
As Existing Floor Plans & Elevations

DWG No. HFS-26/06/25-01A

Drawn By: FIT **Scale:** 1:50 / 100 on A1
Checked, Confirmed and Approved By: **Date:** 22 / 09 / 2025
Clients & Contractor

© DO NOT SCALE FROM THIS DRAWING.
ALL DIMENSIONS ARE IN MILLIMETERS UNLESS STATED OTHERWISE.
THIS DRAWING SHOULD BE READ IN CONJUNCTION WITH ALL OTHER RELEVANT
DRAWINGS AND SPECIFICATIONS. ALL WORKS ARE SUBJECT TO THE CONTRACTORS
INDIVIDUAL MEASUREMENTS.