


Wythenshawe Park

Multi-Sports Hub




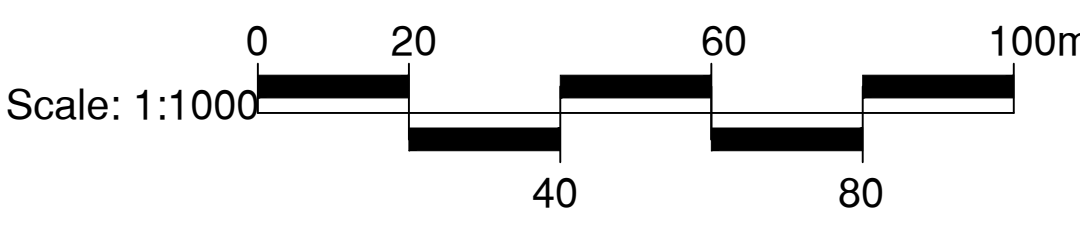


CONSULTANTS
Surfacing Standards Ltd
Office: 2, Enterprise House,
Aston Road, Uppington, LE19 9WY
01530 400172

1. DO NOT SCALE FROM DRAWING UNLESS FOR PLANNING PURPOSES ONLY. ALL
DIMENSIONS TO BE CHECKED ON SITE PRIOR TO COMMENCEMENT OF WORKS.


2. THIS DRAWING IS COPYRIGHT TO SURFACING STANDARDS LTD.

3. ALL PERSONNEL SHOULD BE AWARE OF THE HEALTH AND SAFETY PLAN WHICH IS
RETAINED IN THE SITE MANAGERS OFFICE.

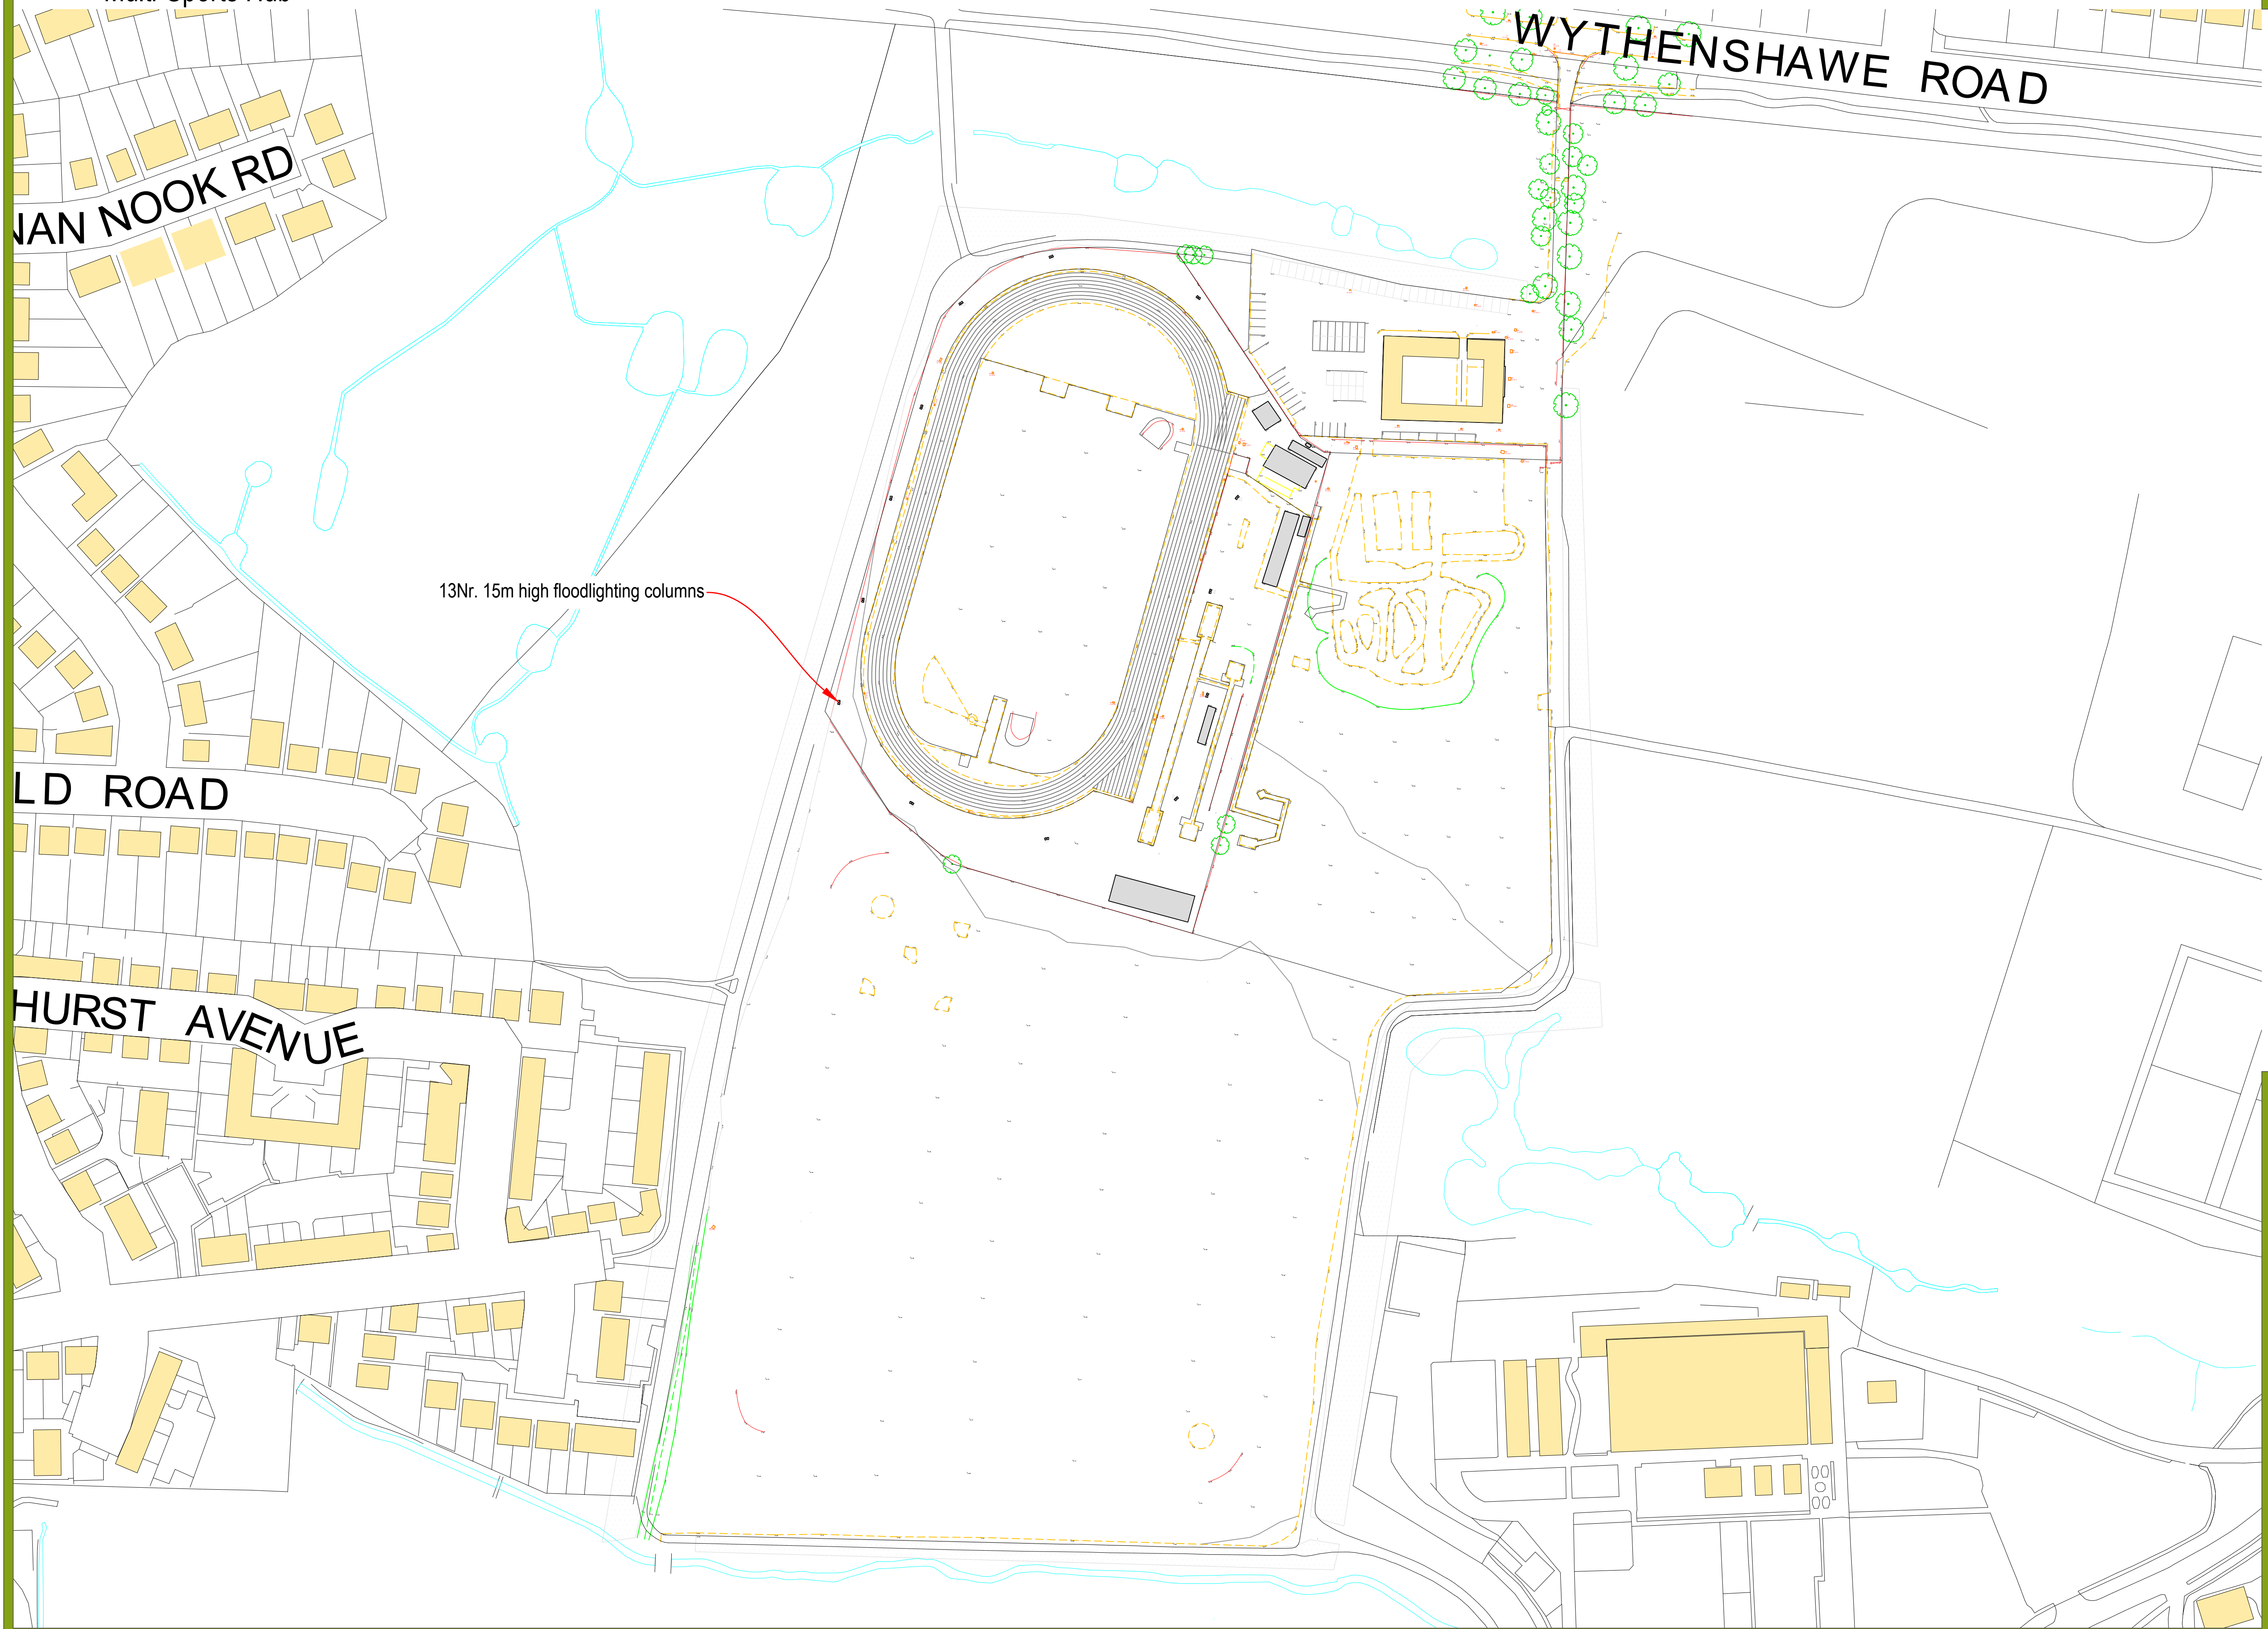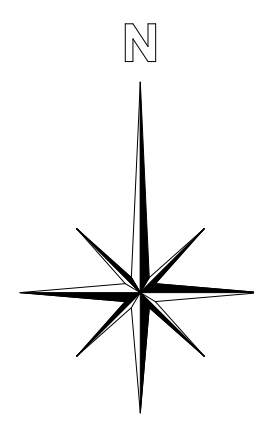



Surfacing Standards Limited
SPORTS PITCH CONSULTANTS

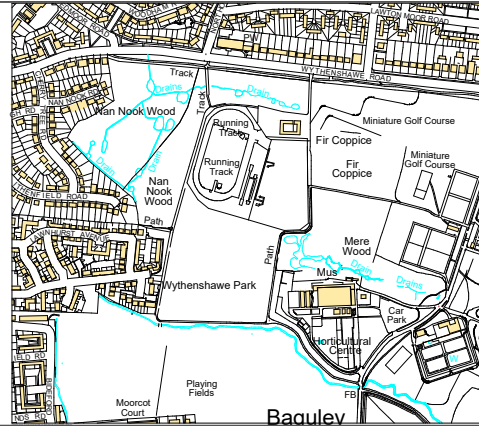

AUTHOR
ME

TITLE
Wythenshawe Park
Multi-Sports Hub
Existing Site Plan

PROJECT
G-208872

SCALE
1:1000

SIZE
A1

DRAWING No
01

REVISION
00

00	CONSULTATION ISSUE	ME	WB	24/06/25
REV	DESCRIPTION	REV	CK	DATE