


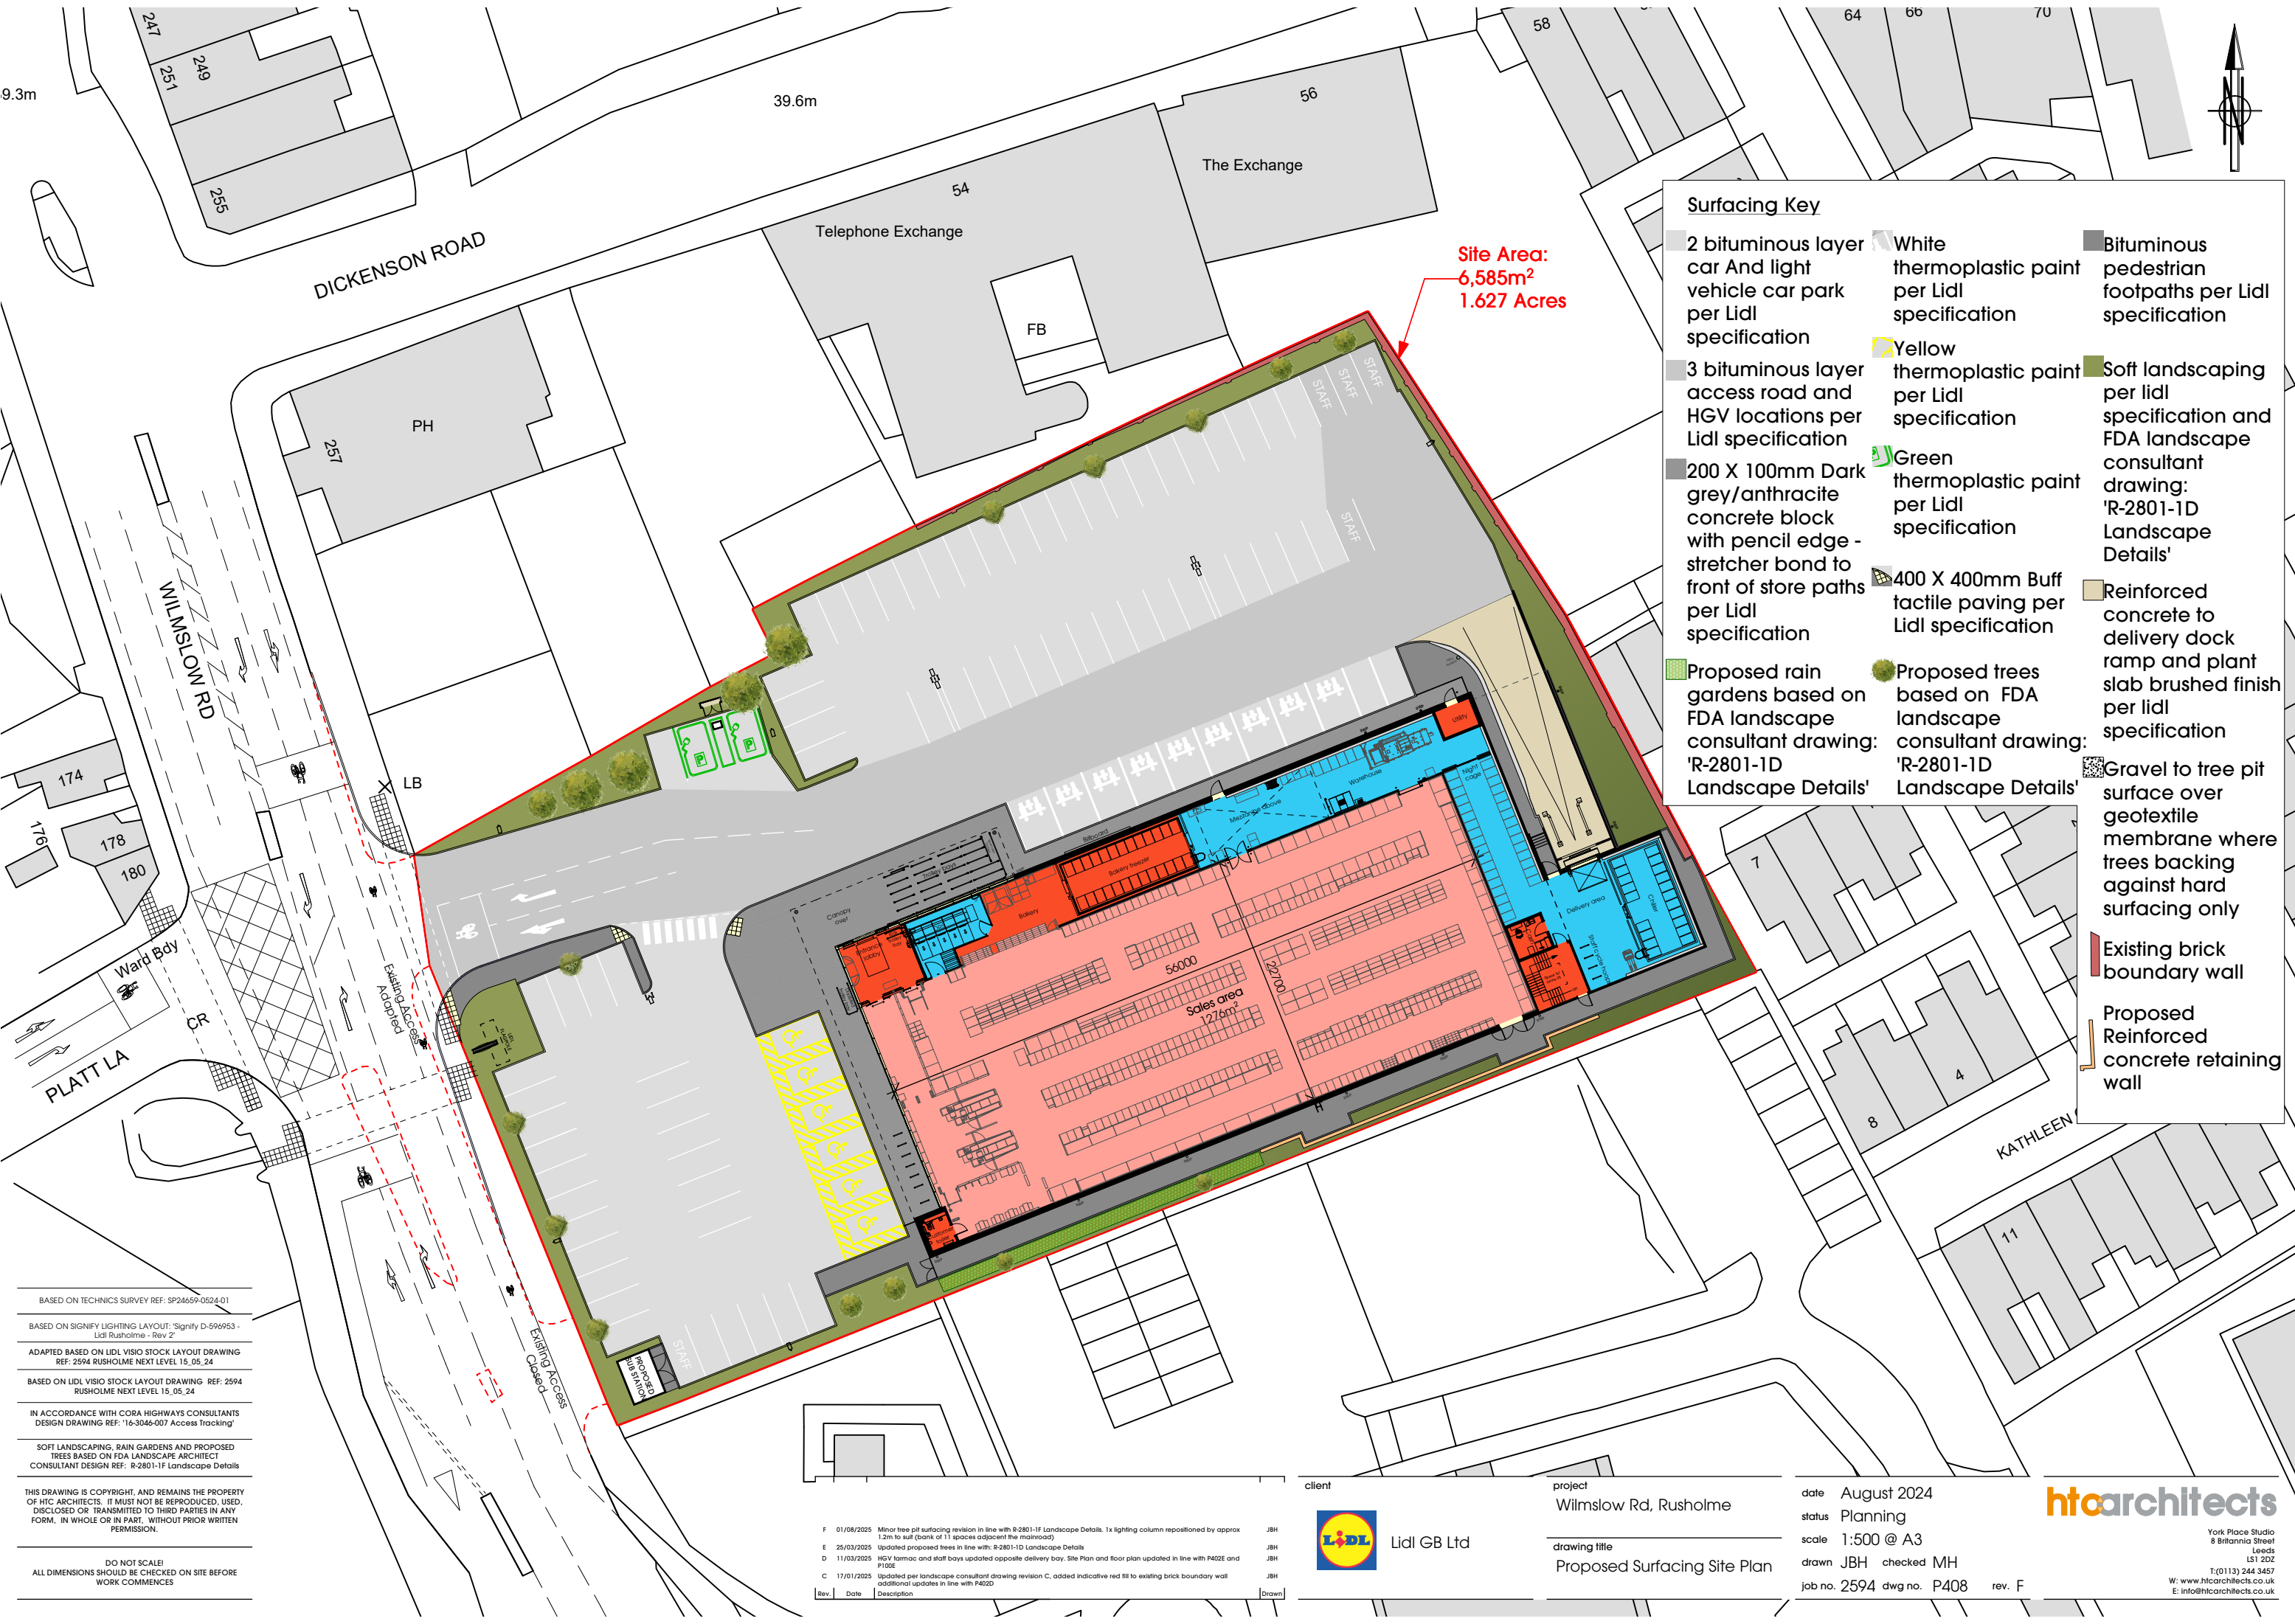

Surfacing Key

2 bituminous layer car And light vehicle car park per Lidl specification	White thermoplastic paint per Lidl specification	Bituminous pedestrian footpaths per Lidl specification
3 bituminous layer access road and HGV locations per Lidl specification	Yellow thermoplastic paint per Lidl specification	Soft landscaping per lidl specification and FDA landscape consultant drawing: 'R-2801-1D Landscape Details'
200 X 100mm Dark grey/anthracite concrete block with pencil edge - stretcher bond to front of store paths per Lidl specification	Green thermoplastic paint per Lidl specification	Reinforced concrete to delivery dock ramp and plant slab brushed finish per lidl specification
Proposed rain gardens based on FDA landscape consultant drawing: 'R-2801-1D Landscape Details'	400 X 400mm Buff tactile paving per Lidl specification	Gravel to tree pit surface over geotextile membrane where trees backing against hard surfacing only
Proposed trees based on FDA landscape consultant drawing: 'R-2801-1D Landscape Details'		Existing brick boundary wall
		Proposed Reinforced concrete retaining wall

BASED ON TECHNICS SURVEY REF: SP24659-0524-01

BASED ON SIGNIFY LIGHTING LAYOUT: 'Signify D-594953 - Lidl Rusholme - Rev 2'

ADAPTED BASED ON LIDL VISIO STOCK LAYOUT DRAWING REF: 2594 RUSHOLME NEXT LEVEL 15_05_24

BASED ON LIDL VISIO STOCK LAYOUT DRAWING REF: 2594 RUSHOLME NEXT LEVEL 15_05_24

IN ACCORDANCE WITH CORA HIGHWAYS CONSULTANTS DESIGN DRAWING REF: '16-3046-007 Access Tracking'

SOFT LANDSCAPING, RAIN GARDENS AND PROPOSED TREES BASED ON FDA LANDSCAPE ARCHITECT CONSULTANT DESIGN REF: 'R-2801-1F Landscape Details'

THIS DRAWING IS COPYRIGHT, AND REMAINS THE PROPERTY OF HTC ARCHITECTS. IT MUST NOT BE REPRODUCED, USED, DISCLOSED OR TRANSMITTED TO THIRD PARTIES IN ANY FORM, IN WHOLE OR IN PART, WITHOUT PRIOR WRITTEN PERMISSION.

DO NOT SCALE!
ALL DIMENSIONS SHOULD BE CHECKED ON SITE BEFORE WORK COMMENCES

Rev.	Date	Description	Drawn
F	01/08/2025	Minor tree pit surfacing revision in line with R-2801-1F Landscape Details. 1x lighting column repositioned by approx 1.2m to suit (bank of 11 spaces adjacent the main road)	JBH
E	25/03/2025	Updated proposed trees in line with: R-2801-1D Landscape Details	JBH
D	11/03/2025	HGV lammac and staff bays updated opposite delivery bay. Site Plan and floor plan updated in line with P402E and P106	JBH
C	17/01/2025	Updated per landscape consultant drawing revision C, added indicative red fill to existing brick boundary wall additional updates in line with P402D	JBH

client	project	date	August 2024
Lidl GB Ltd	Wilmslow Rd, Rusholme	status	Planning
	drawing title	scale	1:500 @ A3
	Proposed Surfacing Site Plan	drawn	JBH checked MH
		job no.	2594
		dwg no.	P408
		rev.	F

htcarchitects

York Place Studio
8 Britannia Street
Leeds
LS1 2DZ
T: (0113) 244 3457
W: www.htcarchitects.co.uk
E: info@htcarchitects.co.uk