
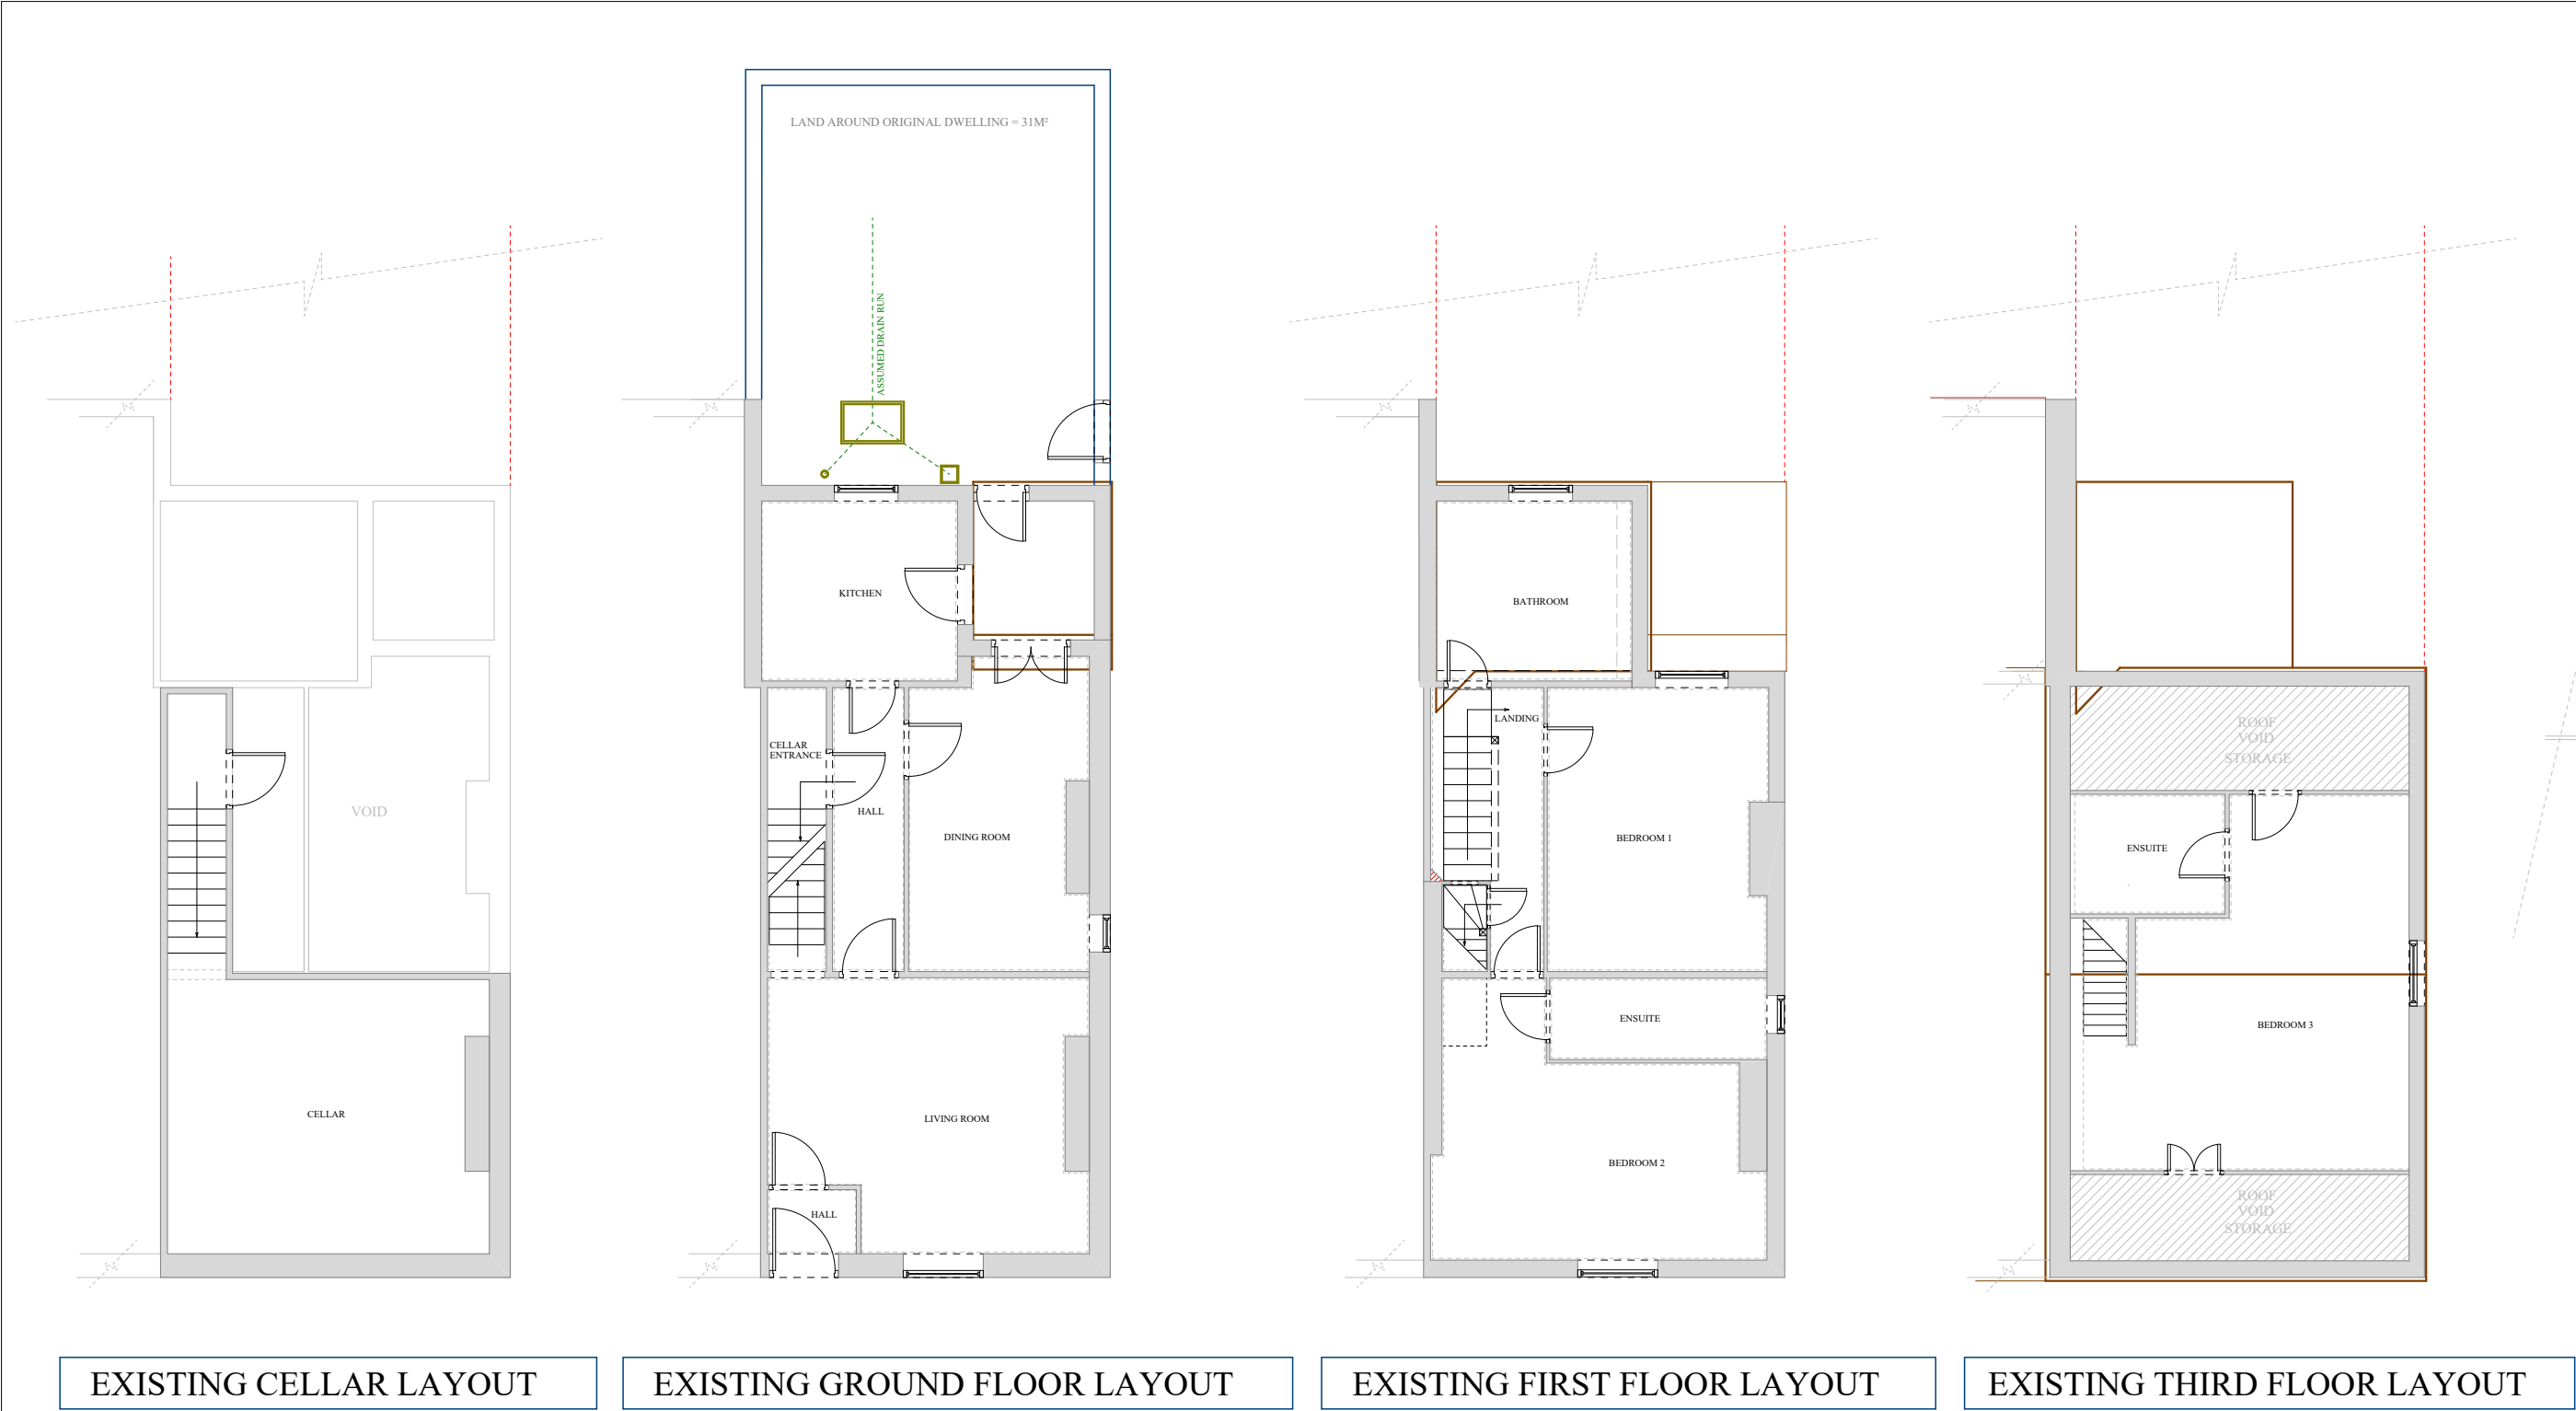
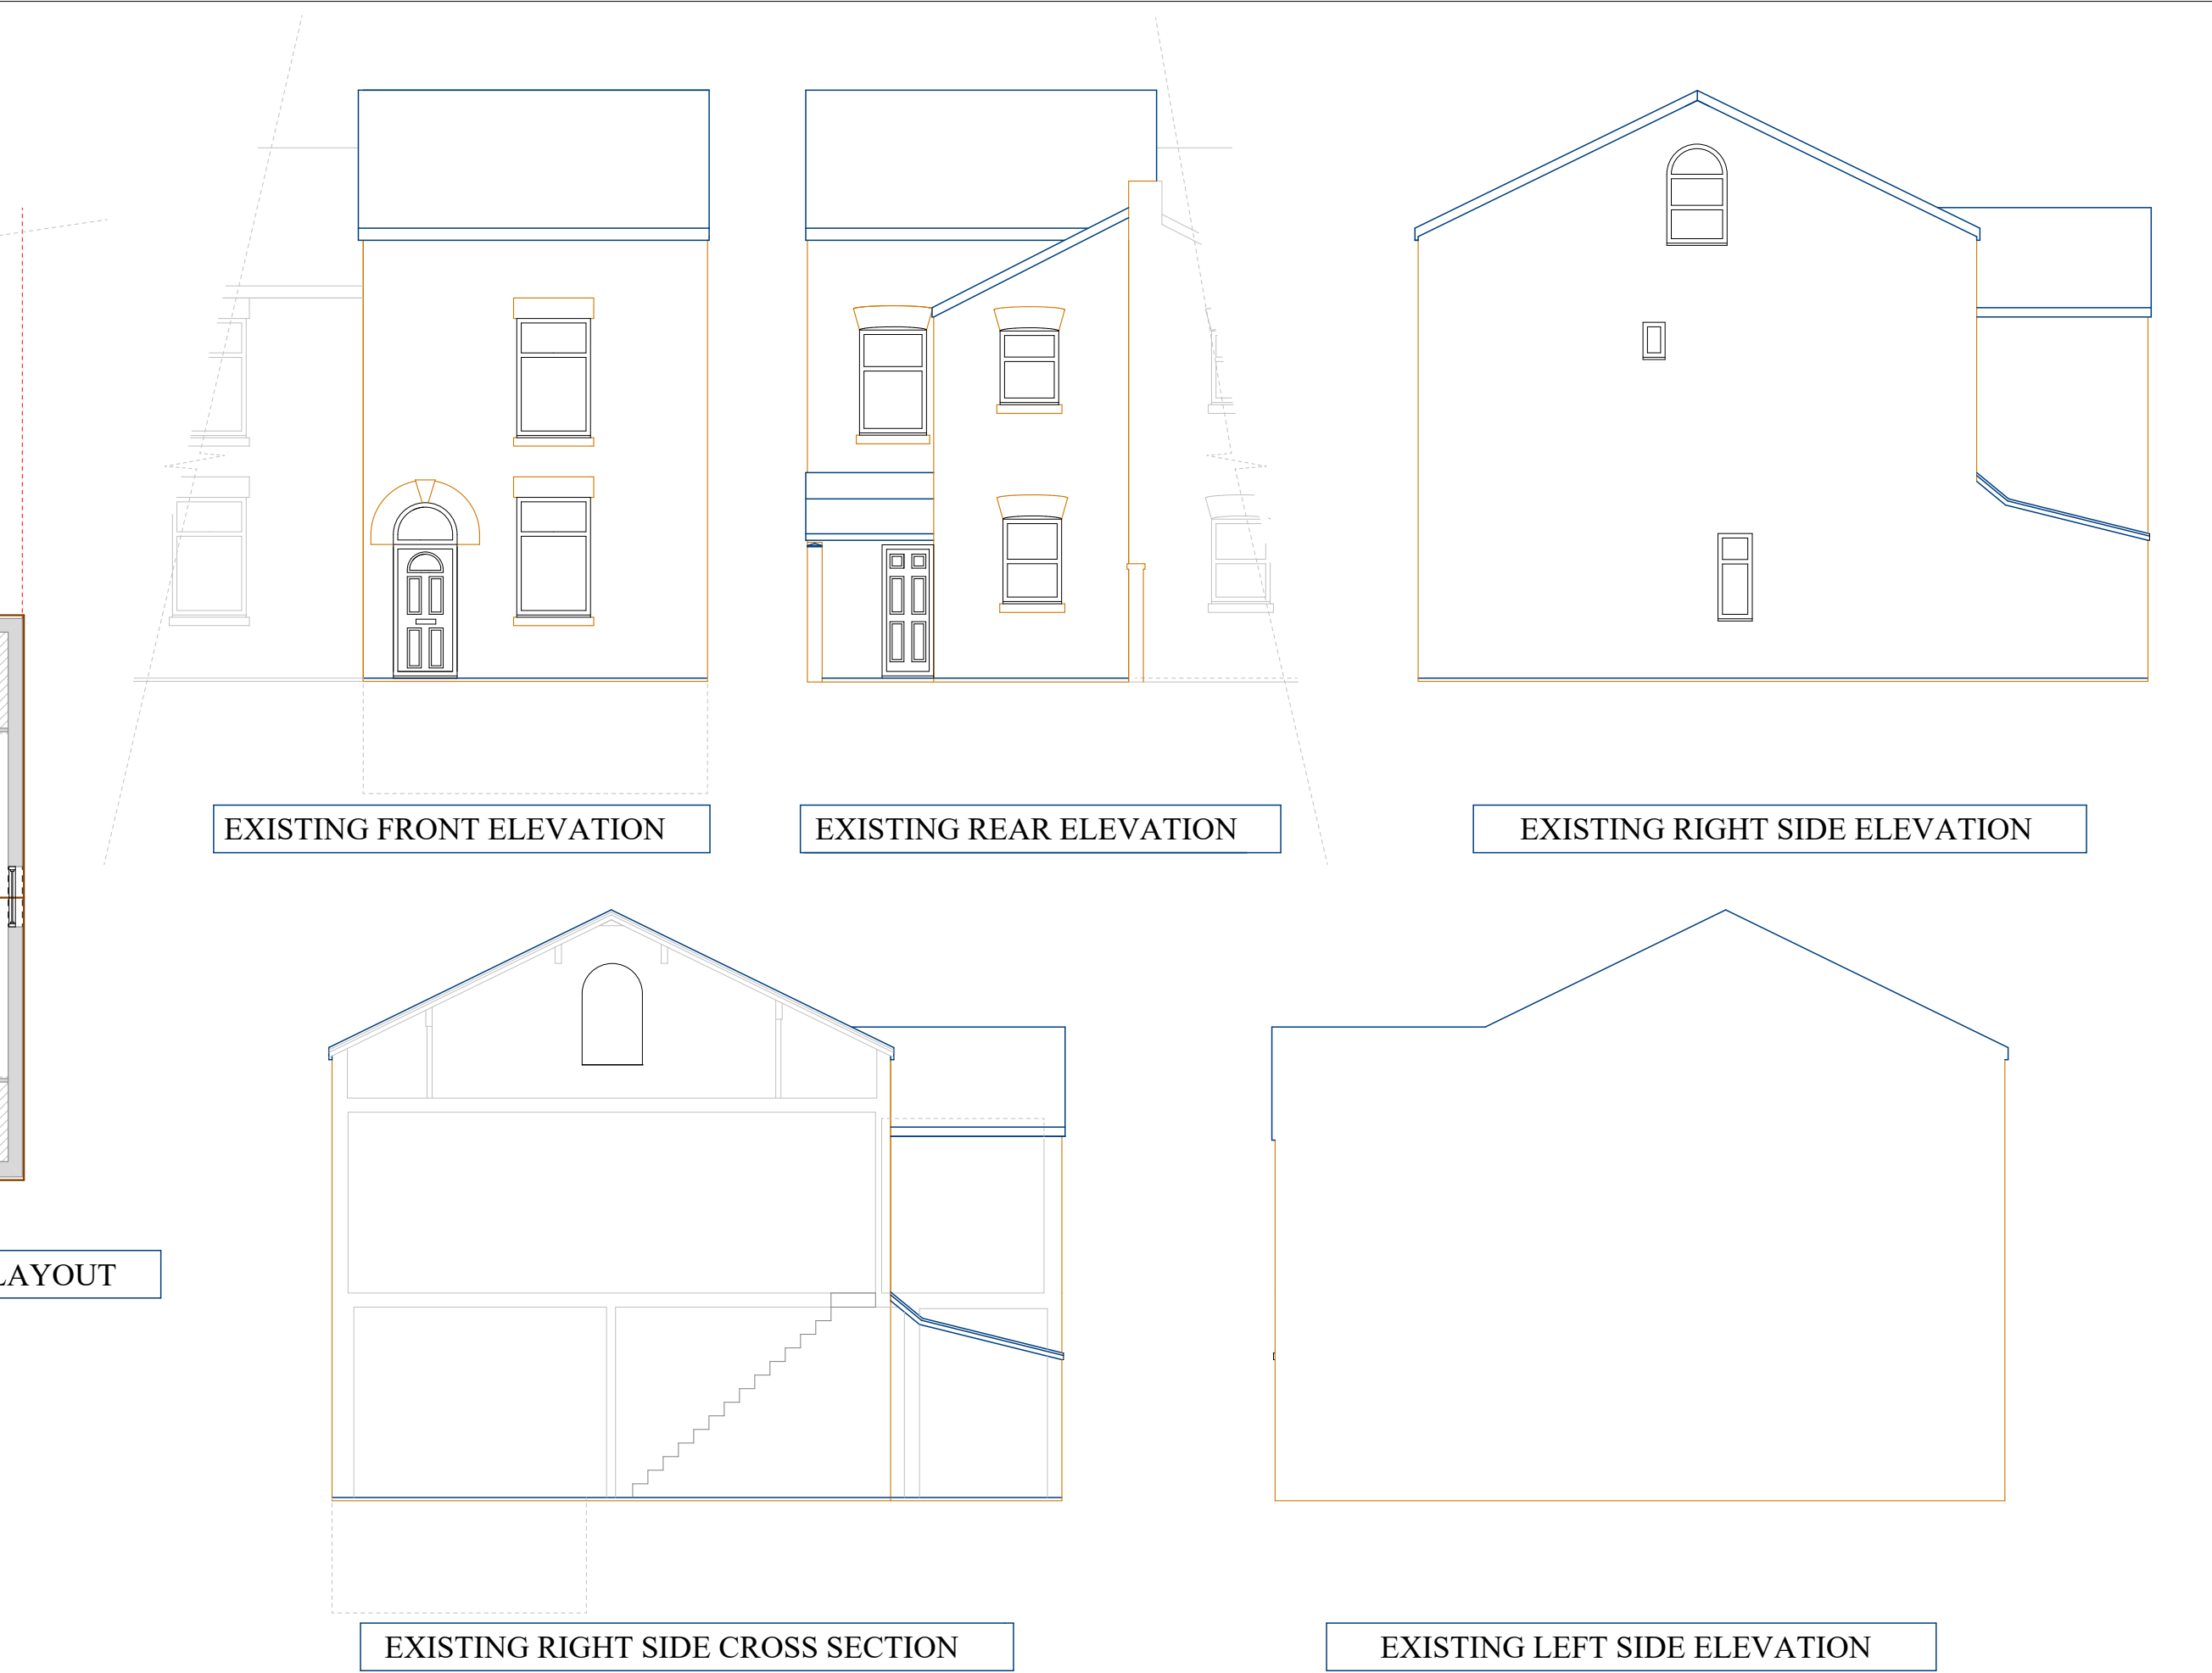
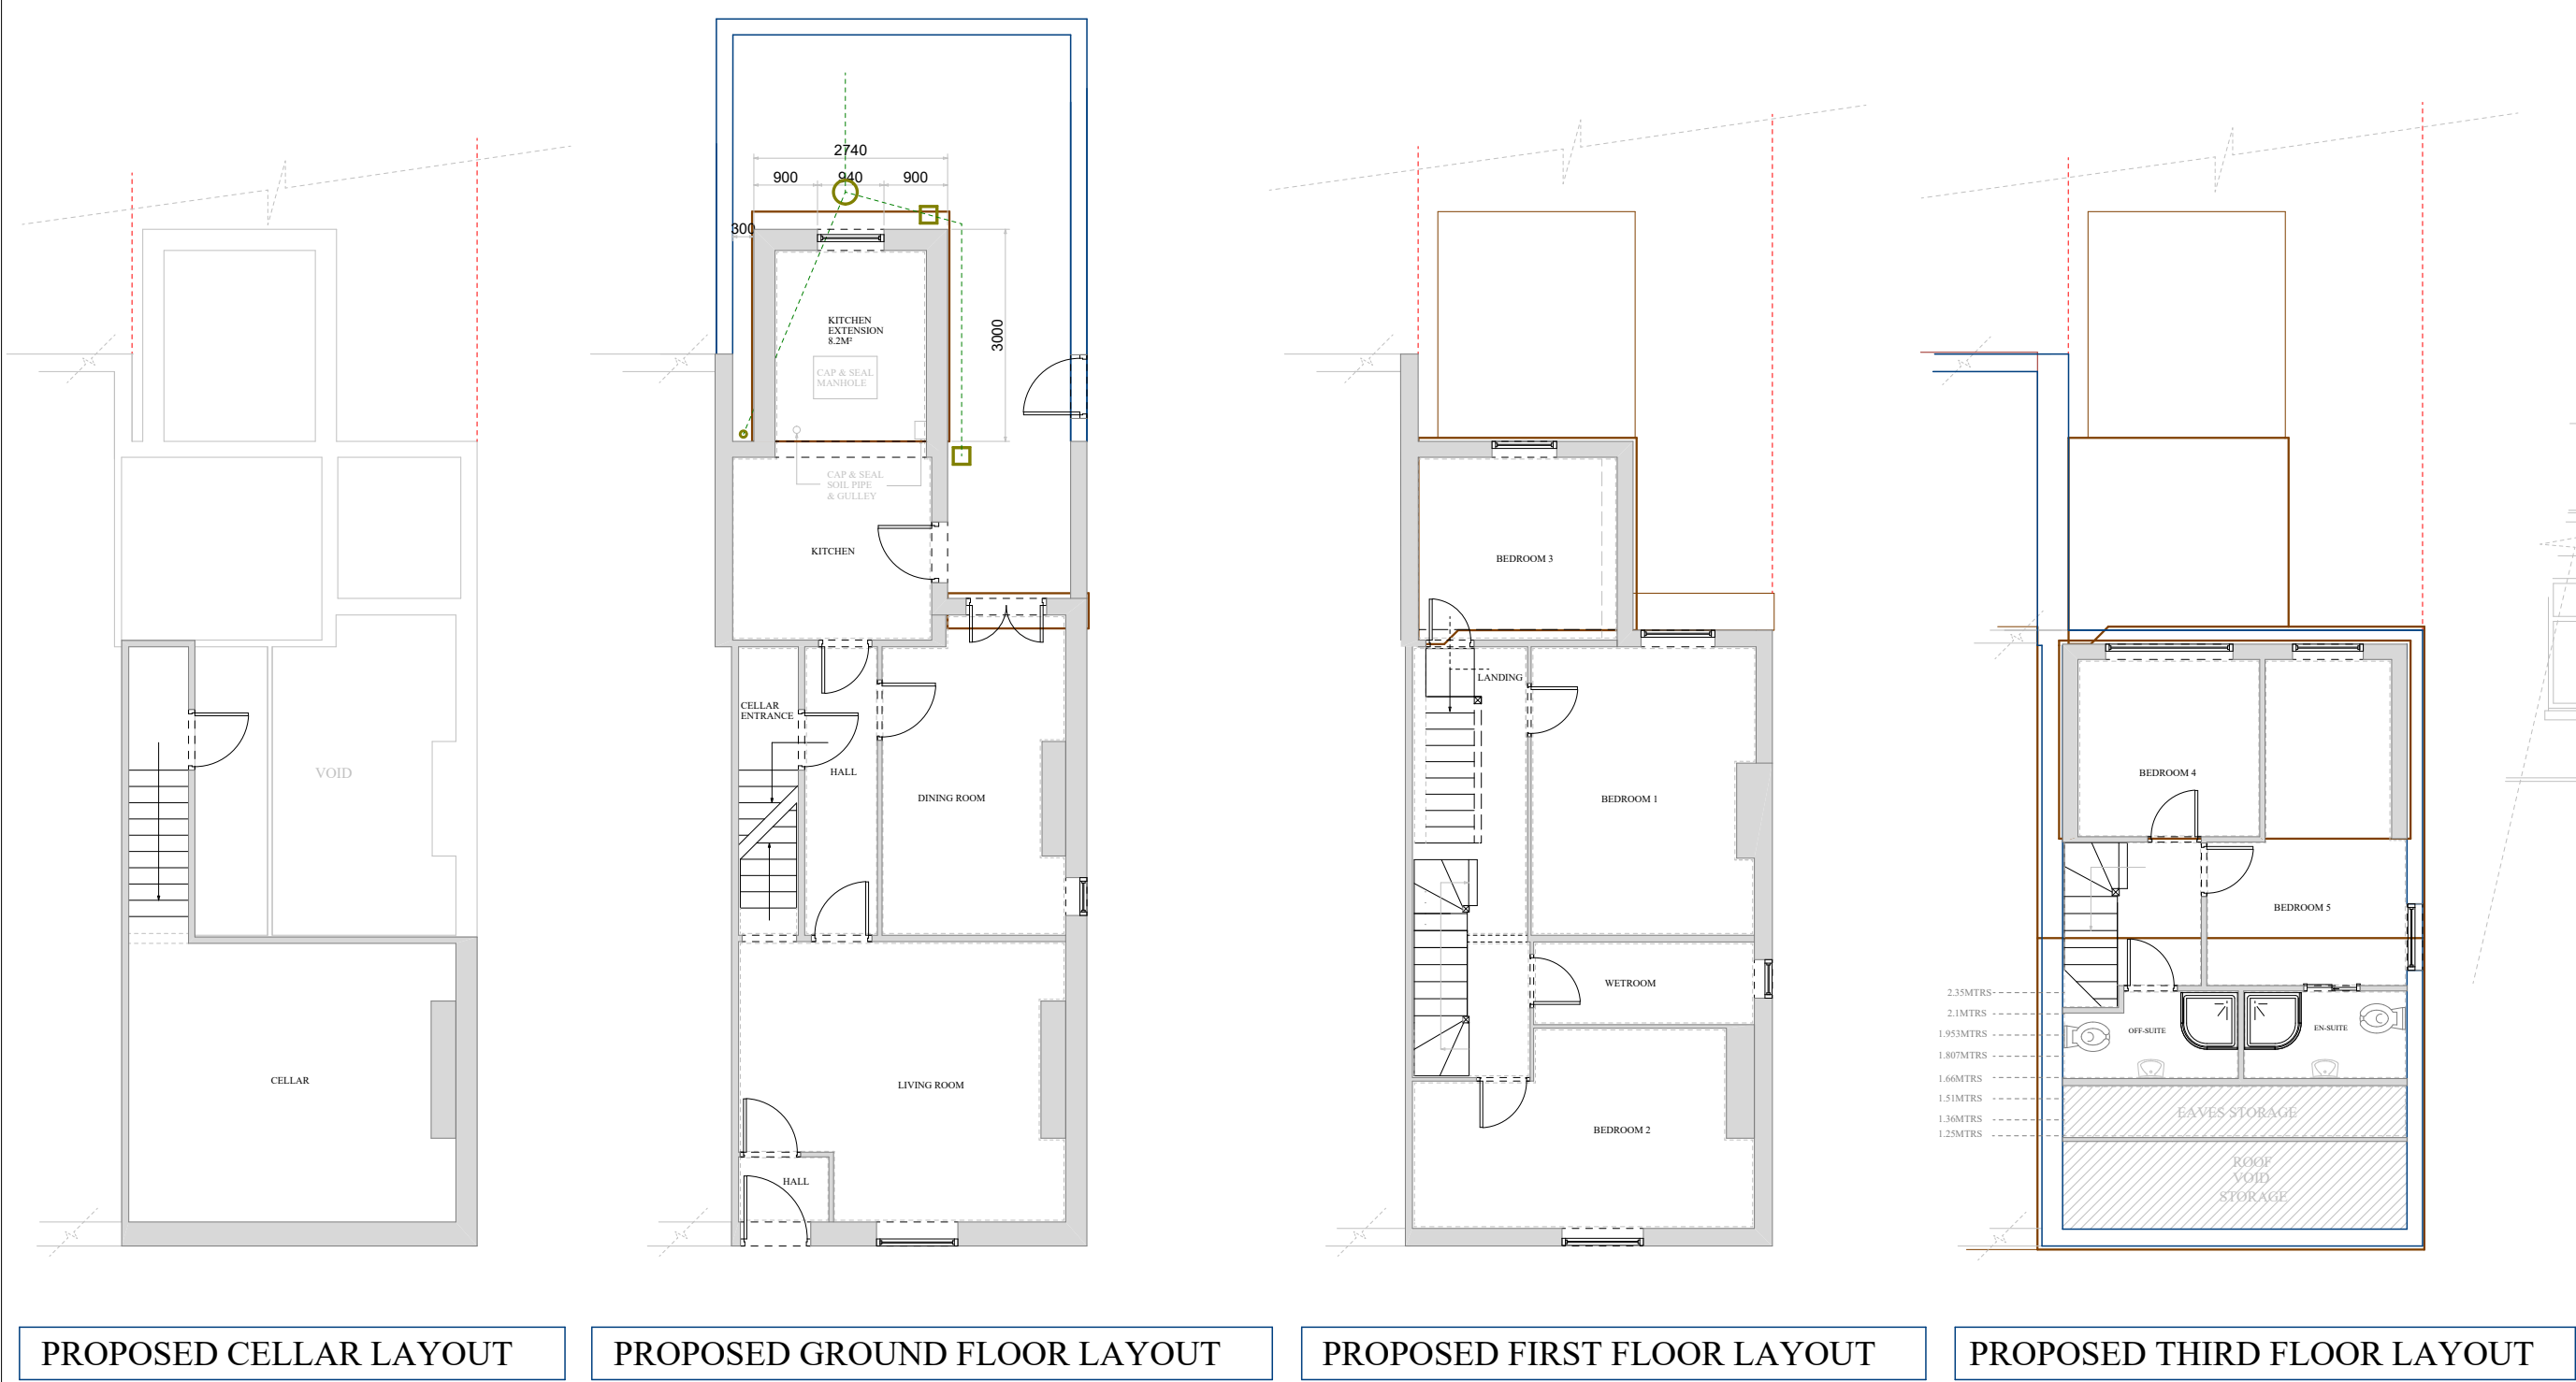


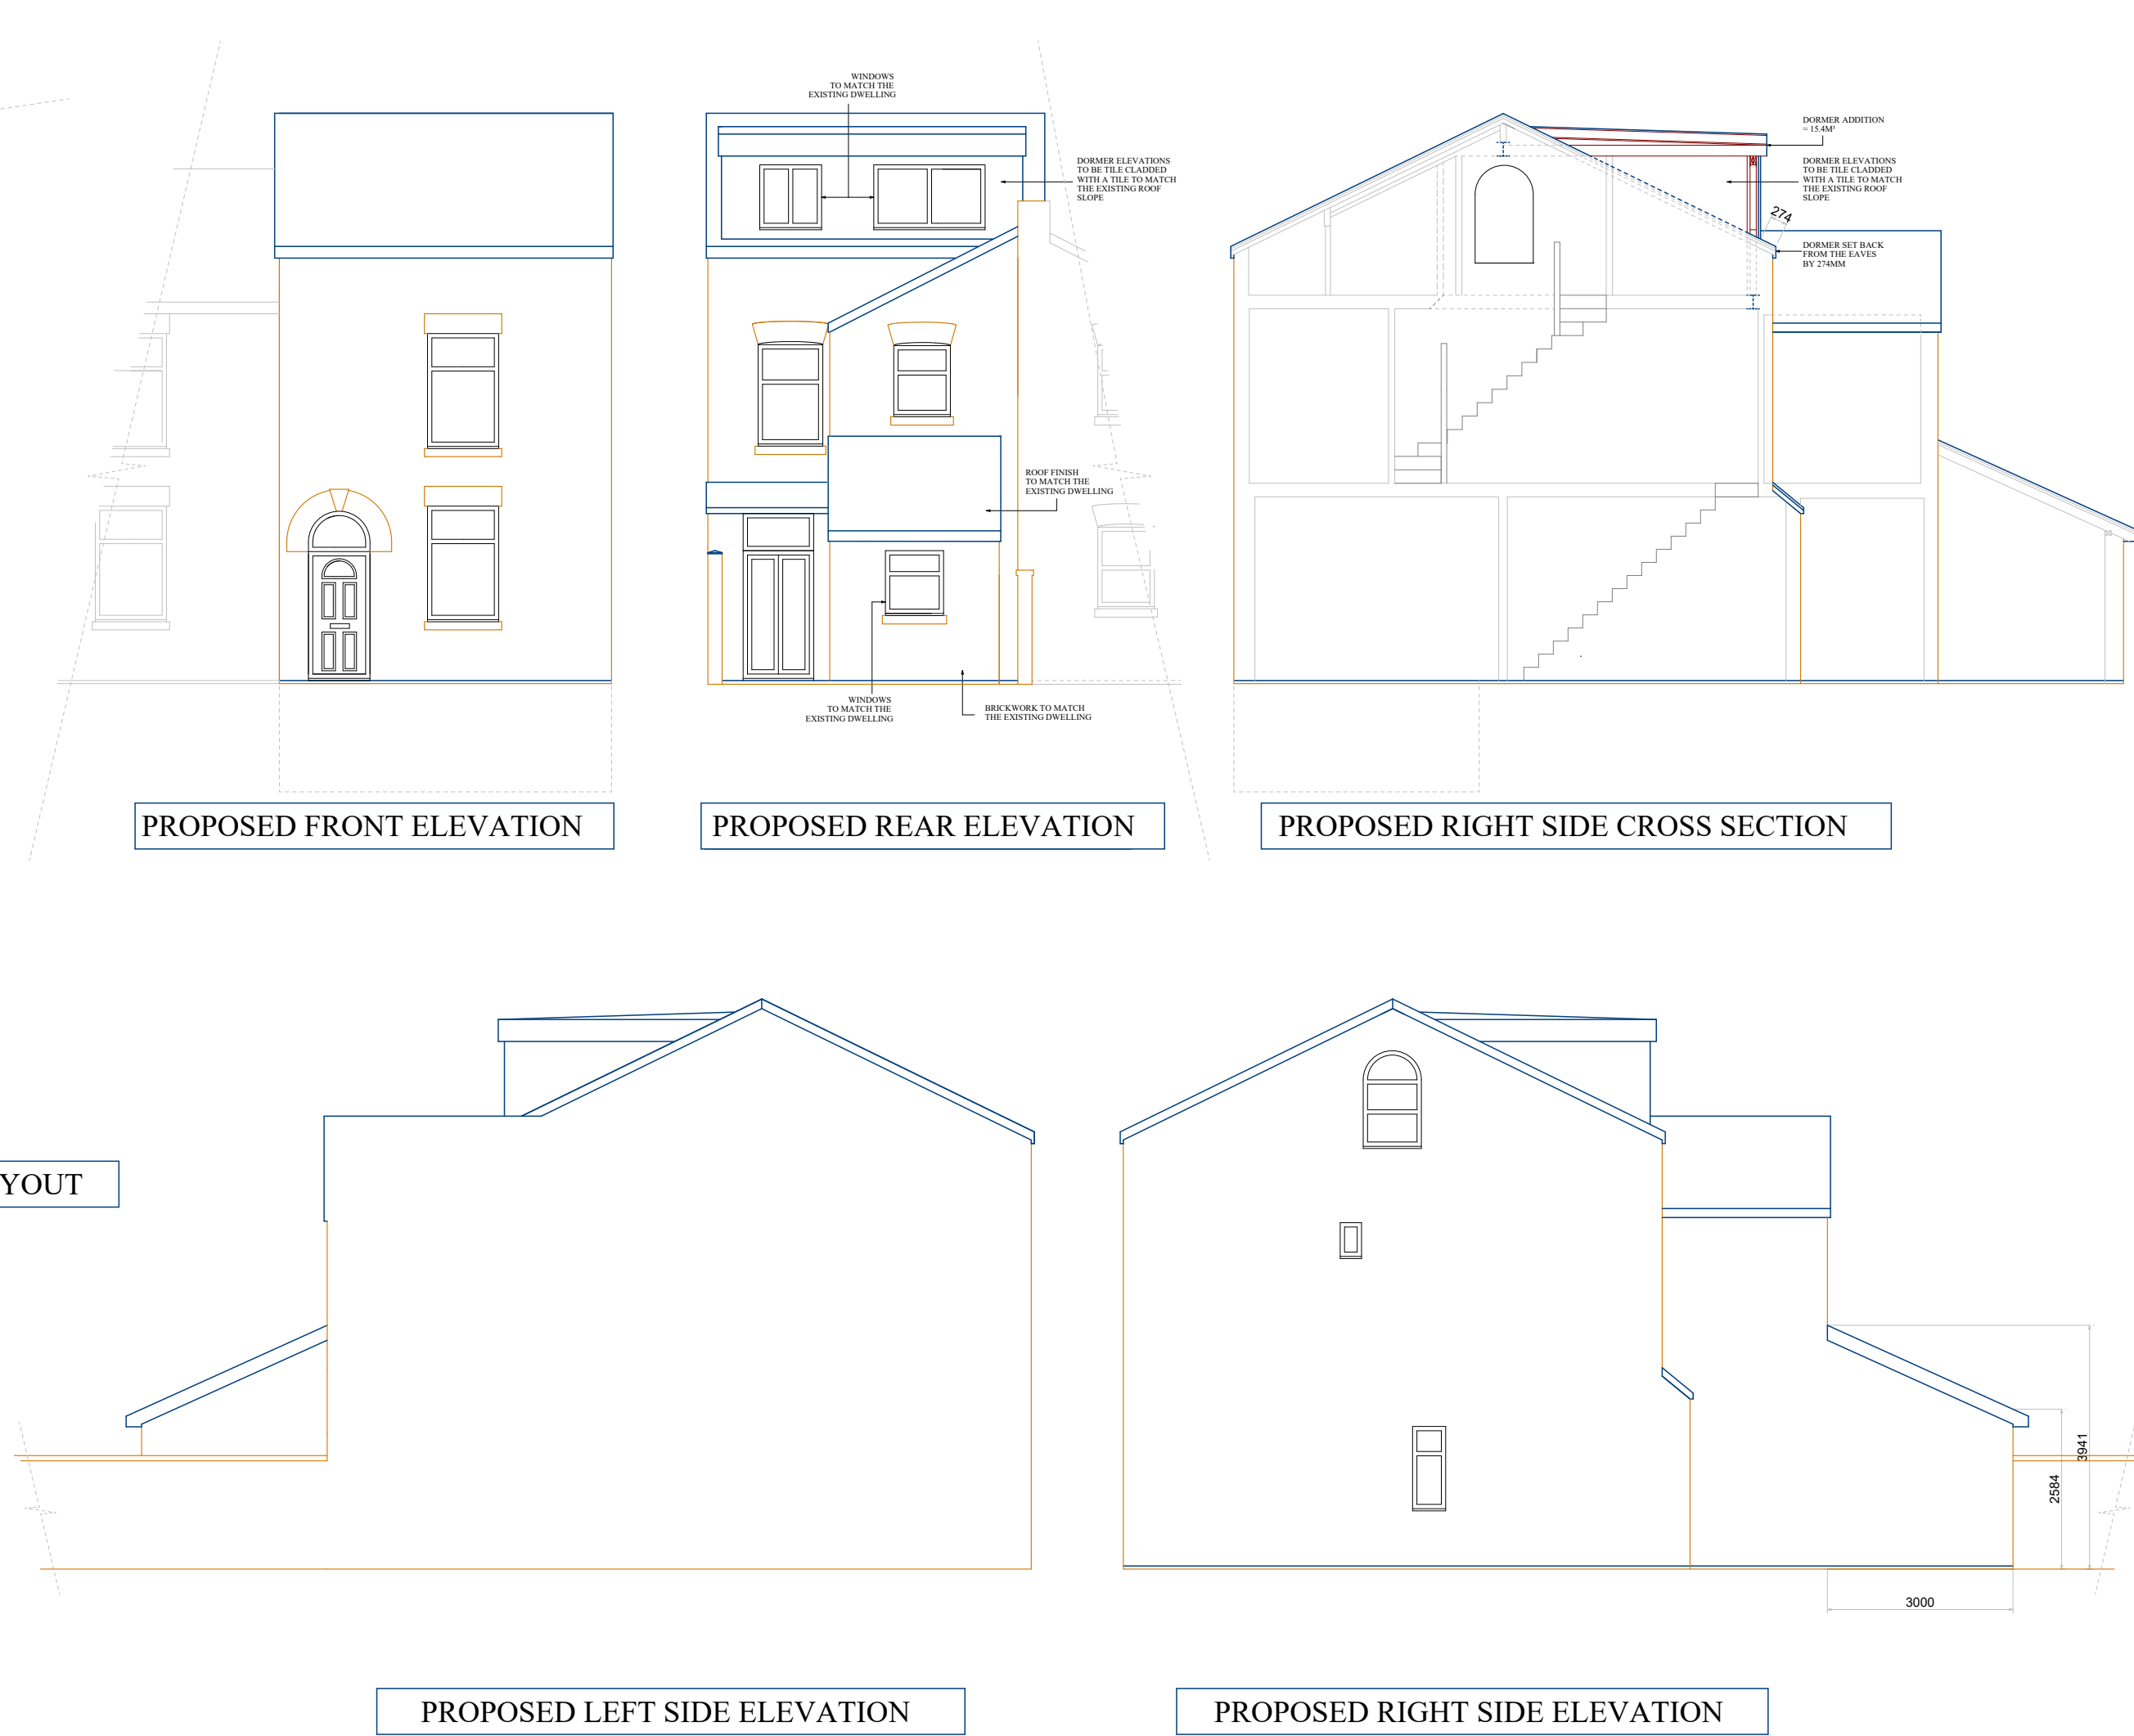

Notes

These Drawings have been provided for submission to the local authority for Planning Approval and/or Building Regulations approval.

It is the responsibility of any nominated builder/contractor to take full site measurements & provisions for drain runs before any development commences.

The survey has been carried out to what is visible to the naked eye. No investigations have been carried out such as the removal of plasterboard the lifting of floorboards, loft investigations or ground suitability.

Copyright © Date 24/06/2025 Produced by Chris Marsden of PLANS 2 EXTEND LTD
All rights reserved. No part of these drawings may be reproduced, altered, distributed, or transmitted in any form or by any means, including photocopying, or other electronic or mechanical methods, without the prior written permission of PLANS 2 EXTEND.

For permission requests, write or Email. to Chris Marsden at the address below:

Plans 2 Extend Ltd
98 Bolton Road
Atherton
M46 9JY
email address: chris@plans2extend.co.uk

IT IS THE RESPONSIBILITY OF THE CLIENT AND CONTRACTOR TO ADVISE PLANS2EXTEND OF ANY POTENTIAL CHANGES TO THE PROPOSED SCHEME.

PLANS2EXTEND WILL NOT BE RESPONSIBLE FOR THE RESULTS FOLLOWING ANY DEVIATIONS TO THE APPROVED DRAWINGS.

MEASUREMENTS ARE MASONRY TO MASONRY AND DO NOT INCLUDE INTERNAL FINISHES.

WINDOW HEIGHTS MAY CHANGE FOLLOWING STRUCTURAL ENGINEERS INPUT



Plans 2 Extend Ltd: 07557367769

PROJECT: DEMOLISH CANOPY IN PREPERATION FOR A REAR SINGLE STOREY EXTENTION & DORMER TO REAR ELEVATION

ADDRESS:
122 VICTORIA STREET
OPENSHAW
M11 2JW

PLANNING PURPOSE DRAWINGS

CLIENT: BILLY GREGG

Drawing No. P2E130525A

Date: 24/06/2025


Scale

1:100

Drawn by:
SPENCER MAIRS-LOMAS

Checked by:
CHRIS MARSDEN

Page Size - A1

 

Plans 2 Extend Ltd
98 Bolton Road
Atherton
M46 9JY
email address: chris@plans2extend.co.uk

drawings subject to final approval