




Photo reference: Large Sign

UTILITY purple lozenge signage above entrance door. Sign to sit behind the glazing. Sign requires power. Internally illuminated individual letters within a solid panel (depth 148mm) finished in purple ref: Pantone 2695c with individual letters in white. Back panel 2.5mm aluminum front tray and 2.5mm aluminum, letters flush with front face of panel, letters in opal white finish front face. Signage details TBC by signage contractor

Existing shop front glazing to be retained and made good to ensure drafts are to a minimum. Existing door handle to be re-fitted

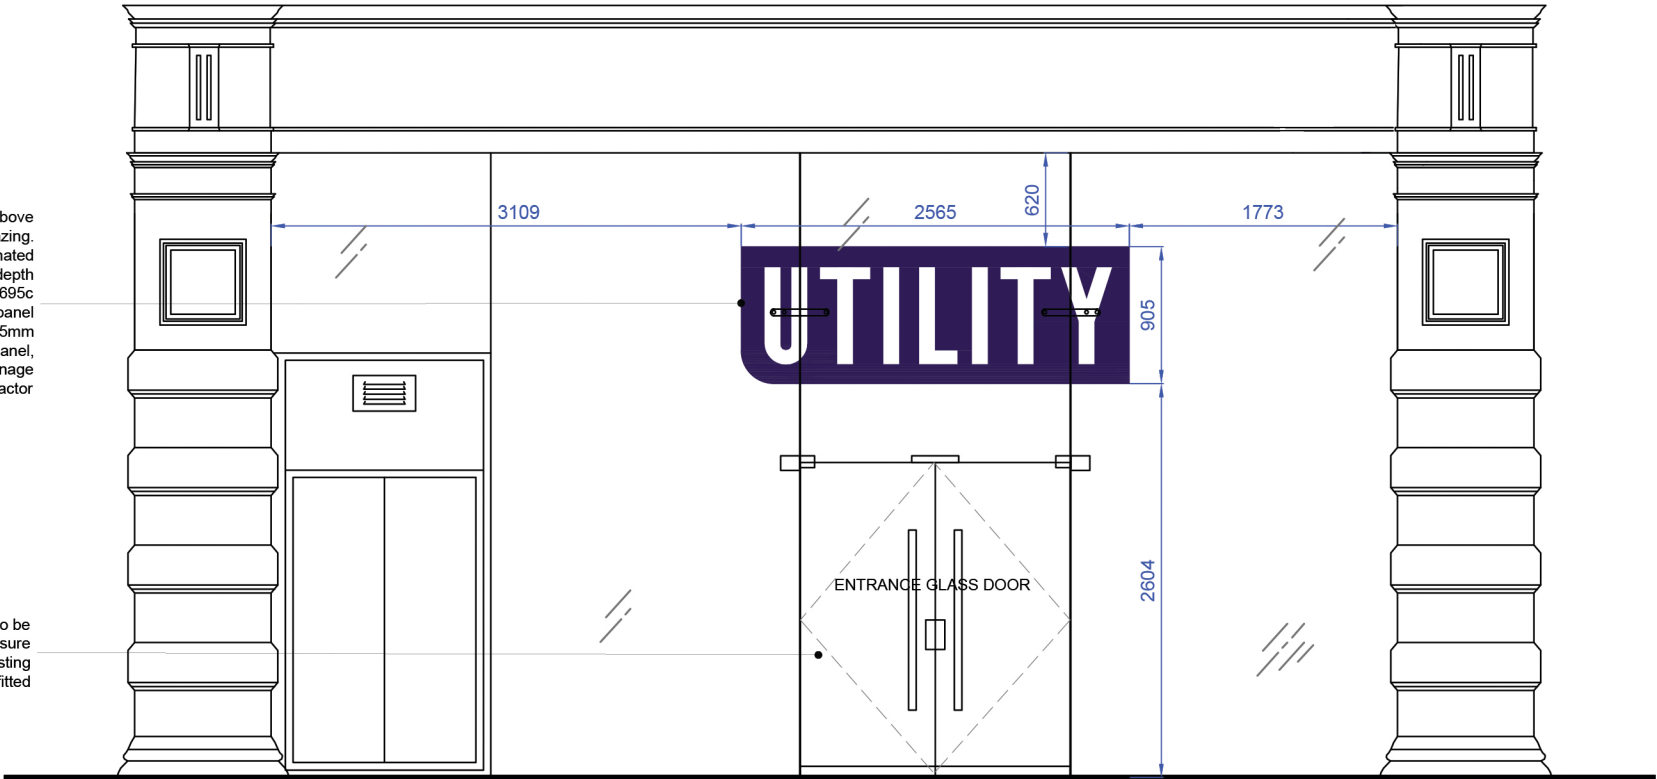

SHOP FRONT ELEVATION 1:50

NOTES:				REV:	DESCRIPTION:	DATE:	BY:	REV:	DESCRIPTION:	DATE:	BY:	CLIENT:	DRAWING TITLE:			
* ALL DIMENSIONS SHOWN ARE INDICATIVE ONLY * * CONTRACTOR TO CHECK ALL MEASUREMENTS ON SITE PRIOR TO MANUFACTURE OR BUILD * * DO NOT SCALE FROM THIS DRAWING * * ALL DIMENSIONS ARE IN MM AND ANGLES IN DEGREES UNLESS OTHERWISE NOTED * * DO NOT MANUFACTURE DIRECTLY FROM THESE DIMENSIONS UNTIL SITE CHECKED * * THIS DRAWING IS FOR DESIGN INTENT AND TENDERING PURPOSES ONLY * * ANY DISCREPANCY TO BE HIGHLIGHTED TO THE DESIGNER AND CLIENT FOR DISCUSSION * * ANY PROPOSED DESIGN DEVIATION FROM THIS DRAWING TO BE AGREED WITH CLIENT * * NOTES APPEARING ON DRAWINGS ARE TO BE REVIEWED AND TO BE APPLIED TO ALL RELATED DETAILS * * THIS DRAWING REMAINS COPYRIGHT OF WDC CREATIVE *												UTILITY	PROPOSED SHOP FRONT ELEVATION			
				DRAWING STATUS:												
				DESIGN INTENT												
				JOB:		DRAWING NUMBER:		REV:								
				46 CROSS STREET, MANCHESTER		900525_201		-								
SCALE @ A3:		INITIAL ISSUE DATE:				AUTHOR:		CHECKED BY:								
AS INDICATED		12.06.2024				EL		EJ								

WDC CREATIVE

1st Floor, Studio 14, 14 Little Lever St,
M1 1HR
Manchester, UK

Studio. +44 (0)161 832 6111

Registered No' 4257891
Vat No' 782 0886 02