





Note:
Do Not Scale from this drawing.
Dimensions are to be checked on site.
If in doubt please ask.

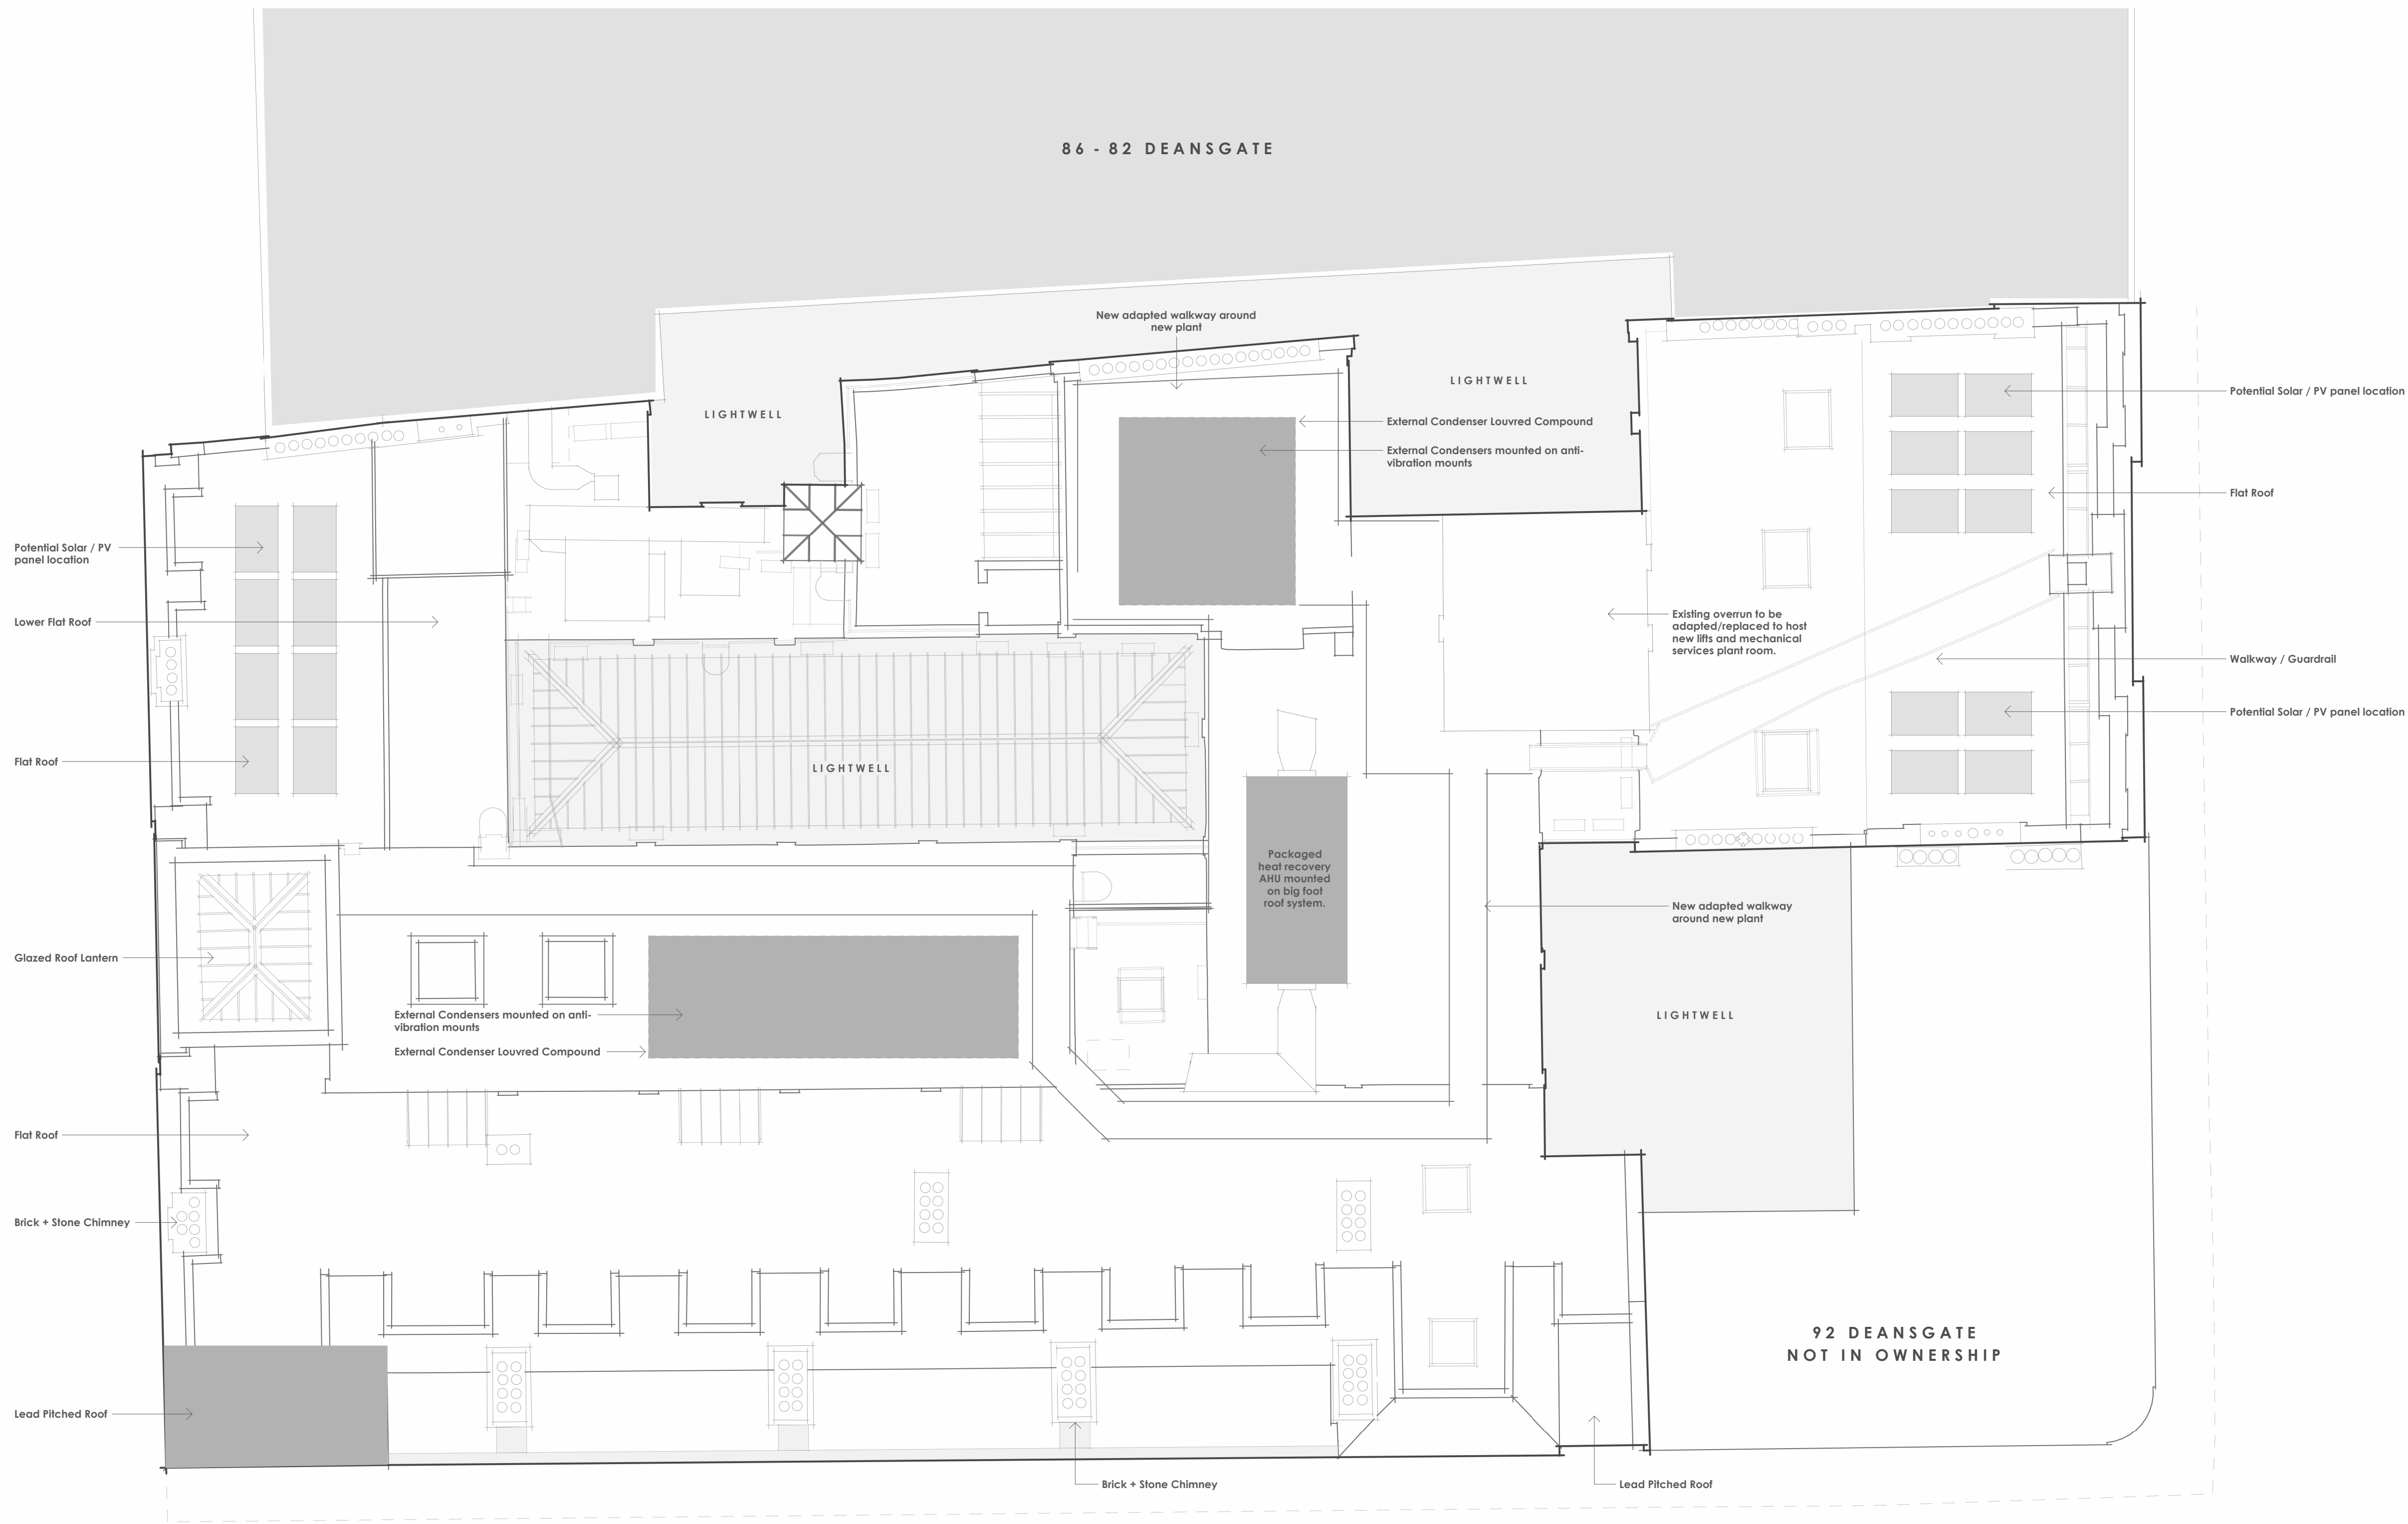

Proposed Roof Plan

1 : 100

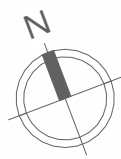

1 0 1 2 3 4 5 m
SCALE 1: 100

P01 18.09.25 DA Planning Issue

Rev Date Intls Details

© The moral rights of the author are hereby asserted.
This drawing and design is the sole property of Buttress Ltd and must not be reproduced without permission.
Buttress Ltd is Registered in England and Wales: 536373

Buttress

Manchester

41 Bengal Street
Manchester
M4 6AF
0161 236 3303

www.buttress.net

Leeds

Clockwise, Yorkshire House
Greek Street, Leeds
LS1 5SH
0113 539 7965

Certified



Project Title 90 Deansgate

Client Criterion Capital

Location Manchester

Drawing ref Proposed Roof Plan

Date 25.03.25 **Scale** 1 : 100

Checker TW **Size** A1

Job No: 10036 **Status** S2

Project	Origin	Volume	Level	Type	Role	Number	Rev.
10036-BUT-XX-06-DR-A-04007-P01							