


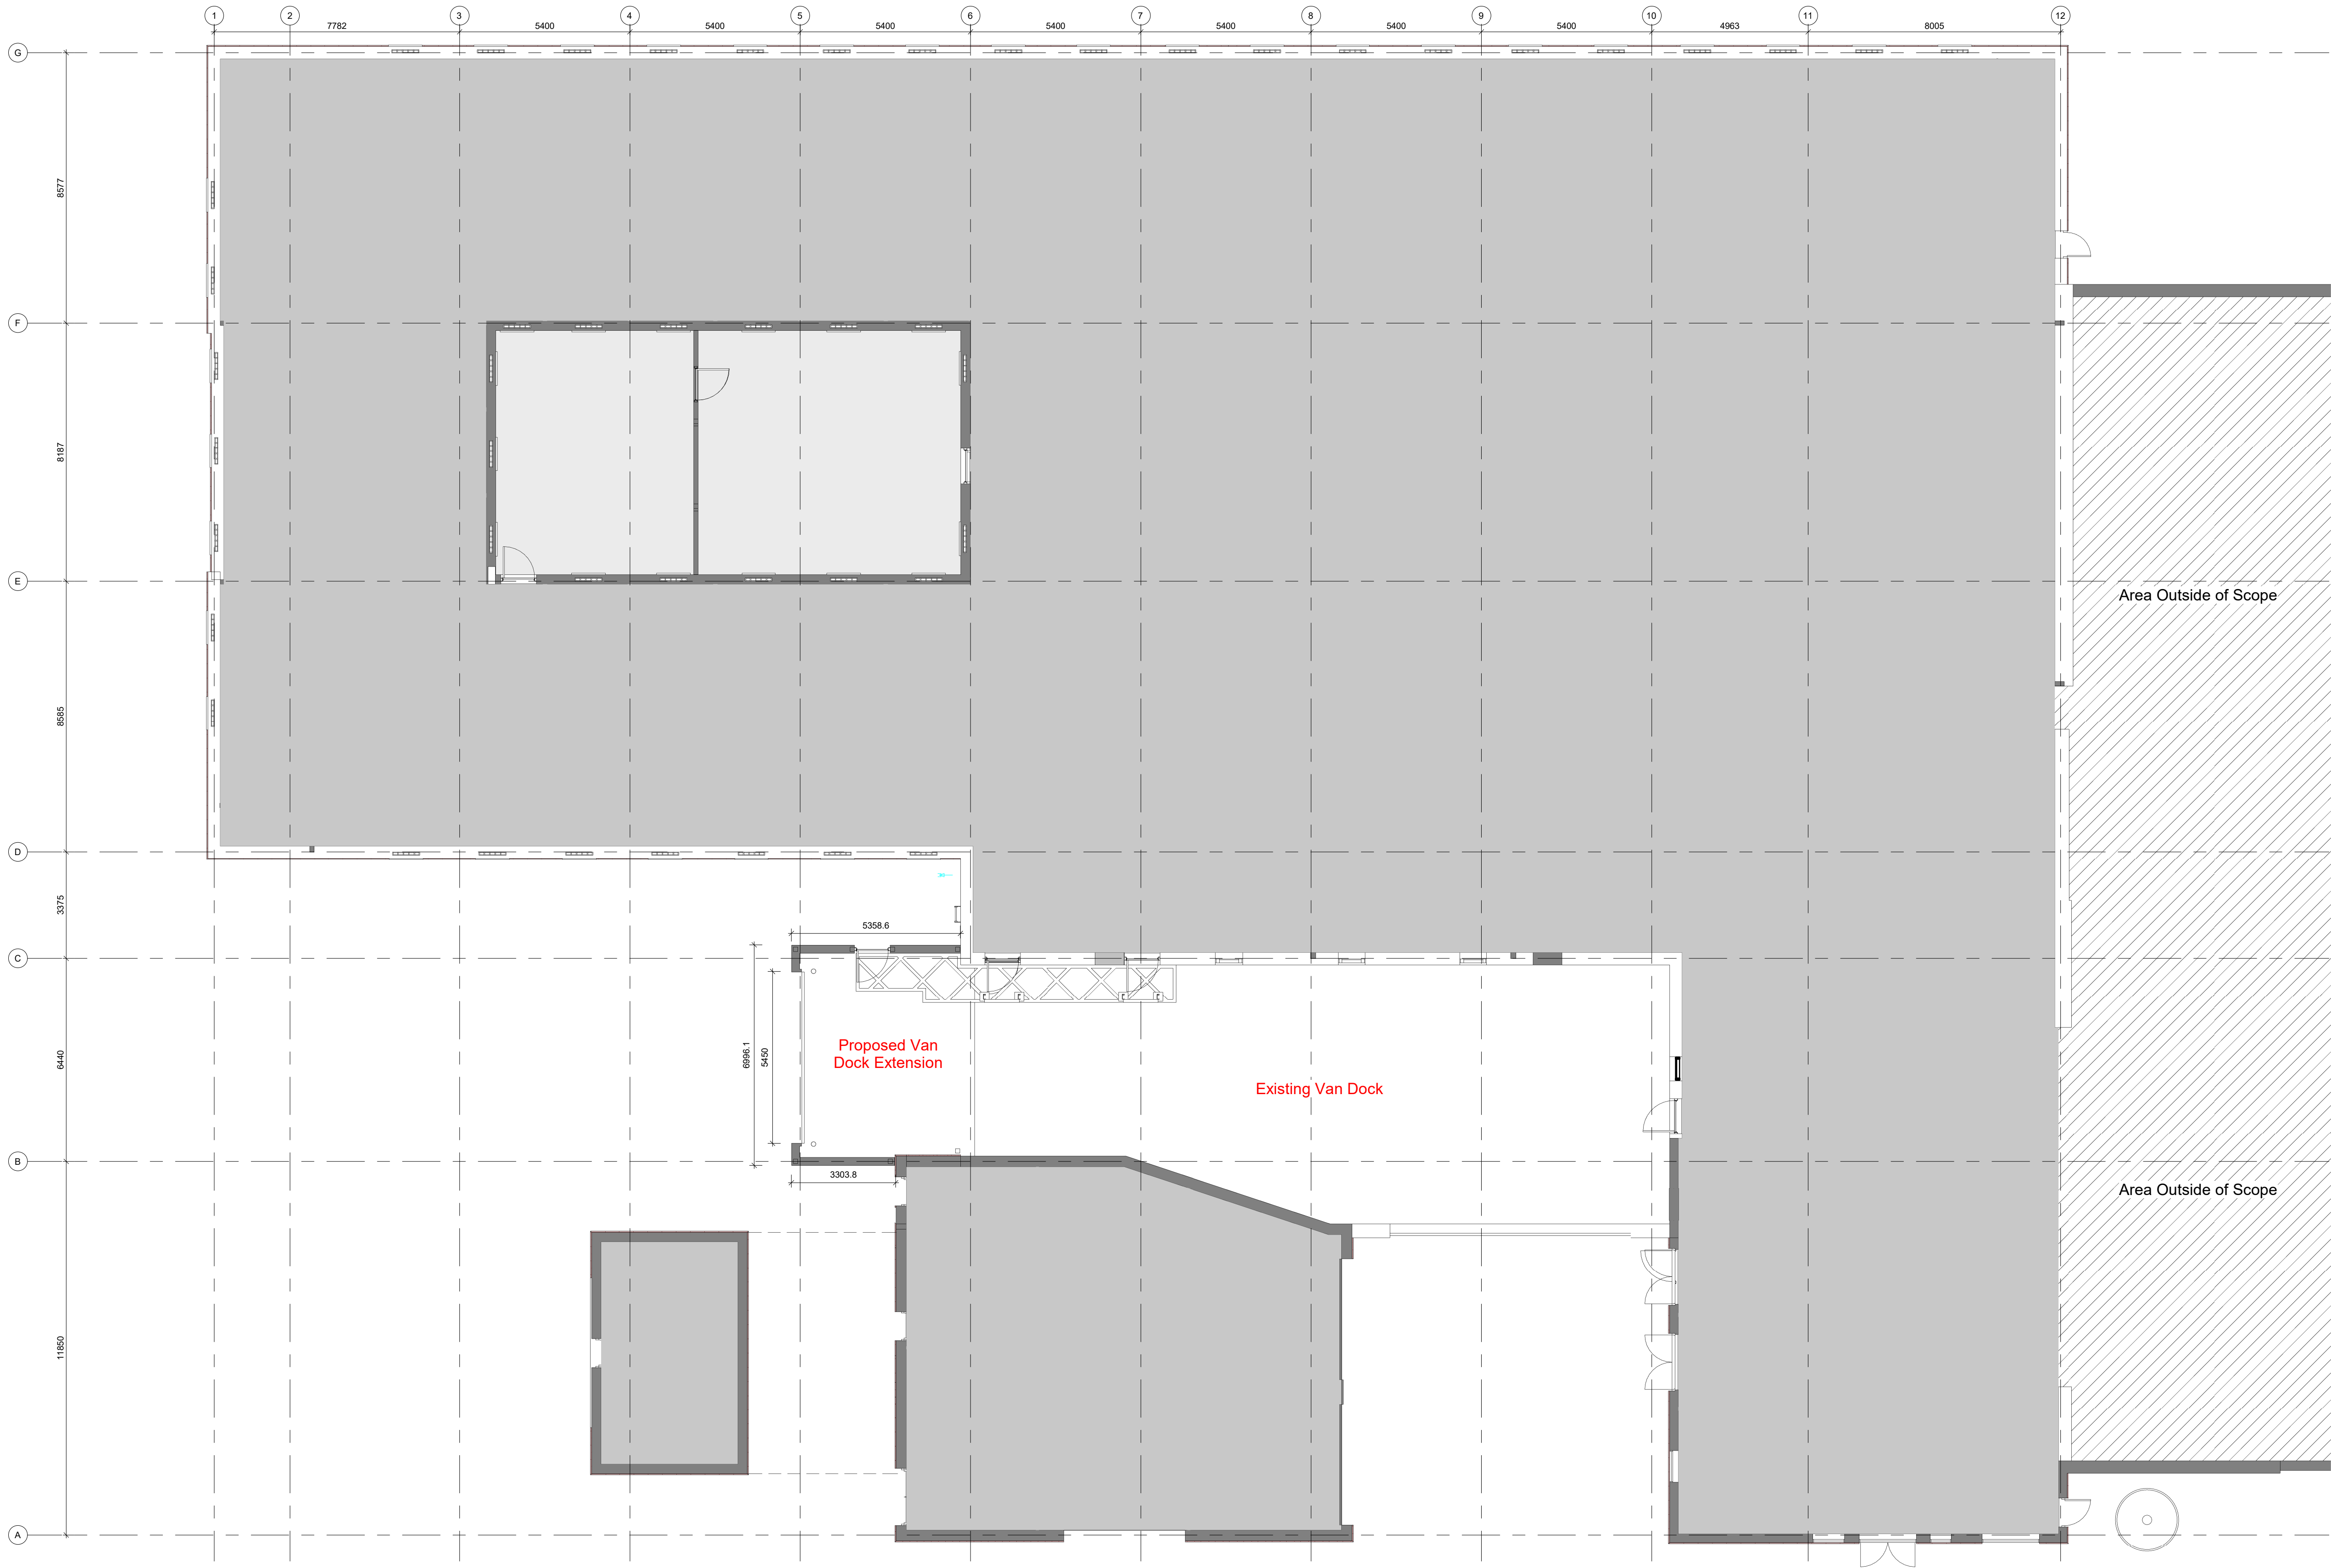

1 Van Dock Proposed Ground Floor Plan
1 : 100

The copyright of this drawing is vested with Corstorphine & Wright Ltd and must not be copied or reproduced without the consent of the company.

C-00 PLANNING ISSUE (SECTION 73) - Vehicle dock extension added.		27.08.25	RMB	RG
Rev.	Description	Date	Drw.	Chk.

Client:
Greater Manchester Police

Project:
Longsight Custody Suite
Refurbishment

Drawing Title:
Van Dock Proposed Ground Floor
Plan

Drawing Status:
PLANNING

Corstorphine & Wright

Manchester Studio
Tilbeck House, 25 Dale Street, Manchester, M1 1EY
0161 272 8100
corstorphine-wright.com

Drawing No:
LON-CWA-V1-00-DR-A-0316

Project No.	Drawn	Checked	Size	Scale	Date
23790	SH	RMB	A1	1 : 100	JULY 2025

Revision
C-00