



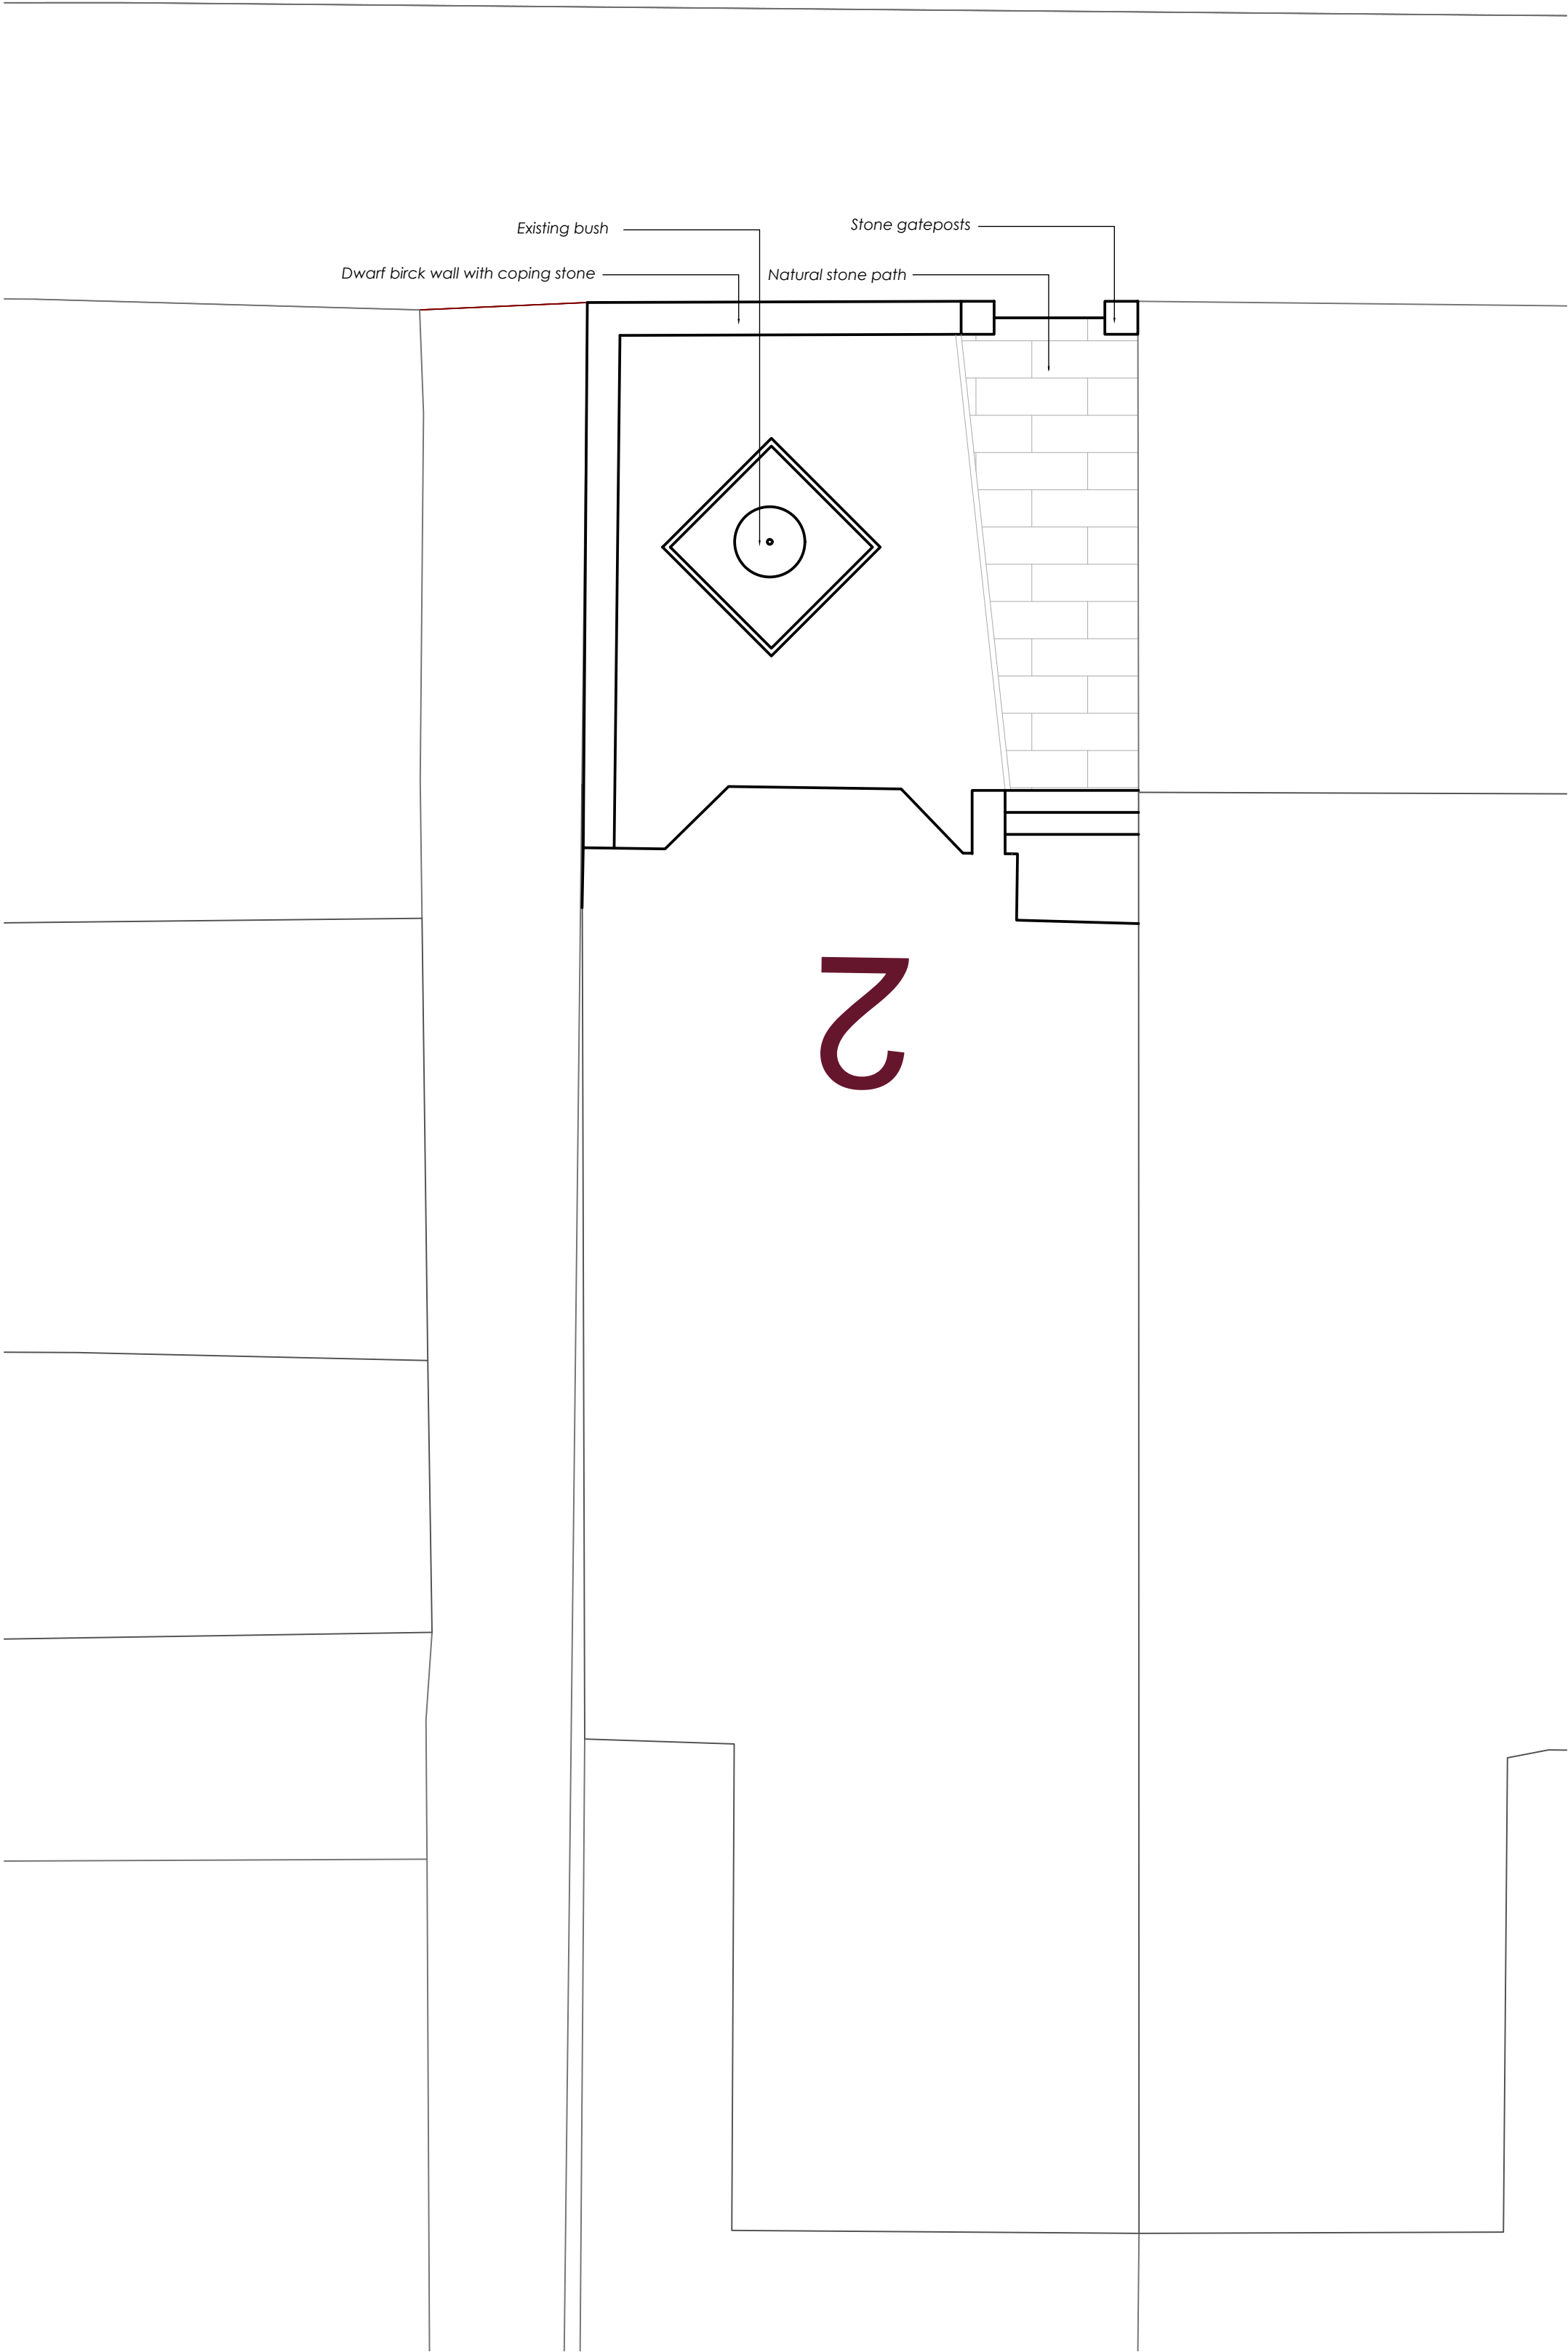

SCALE BAR 1:50

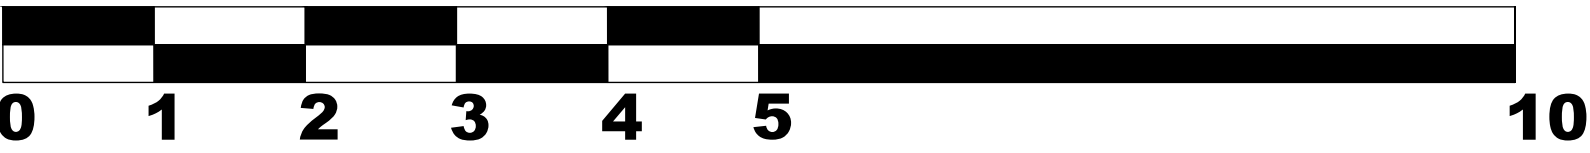

NB Do not scale off this drawing. All dimensions to be checked on site prior to manufacture and construction. This drawing is the property of Opt Works, and should not be reproduced without permission. All discrepancies to be brought to the attention of the architect immediately. This drawing to be read in conjunction with the specification / bill of quantities and related drawings.

REVISION			
-	FIRST ISSUE	00.00.00	xx

CLIENT	DEXTER TARR
PROJECT	2 WALSINGHAM AVE M20 4XG
TITLE	EXISTING SITE PLAN
JOB NO.	DT01
DWG NO.	AS1.01
SCALE	1:100 @ A1
DRAWN	OK

