

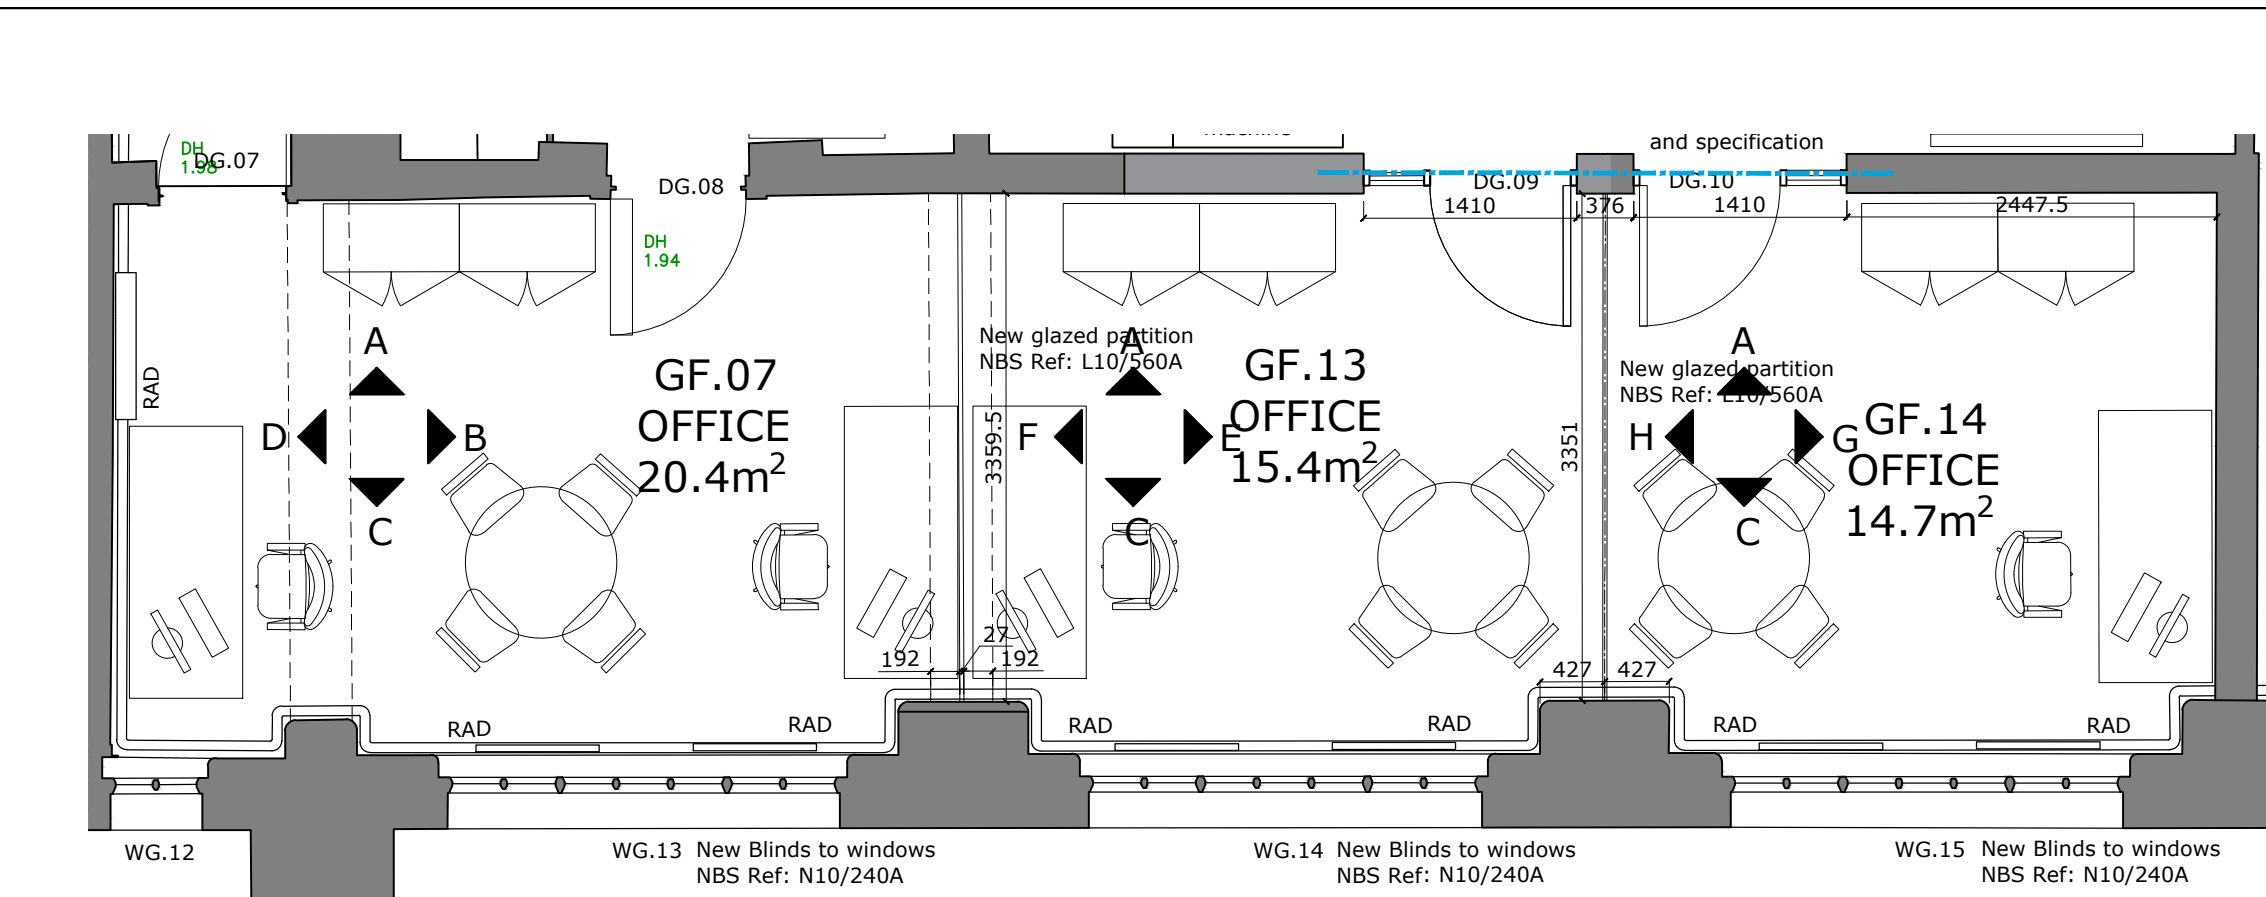
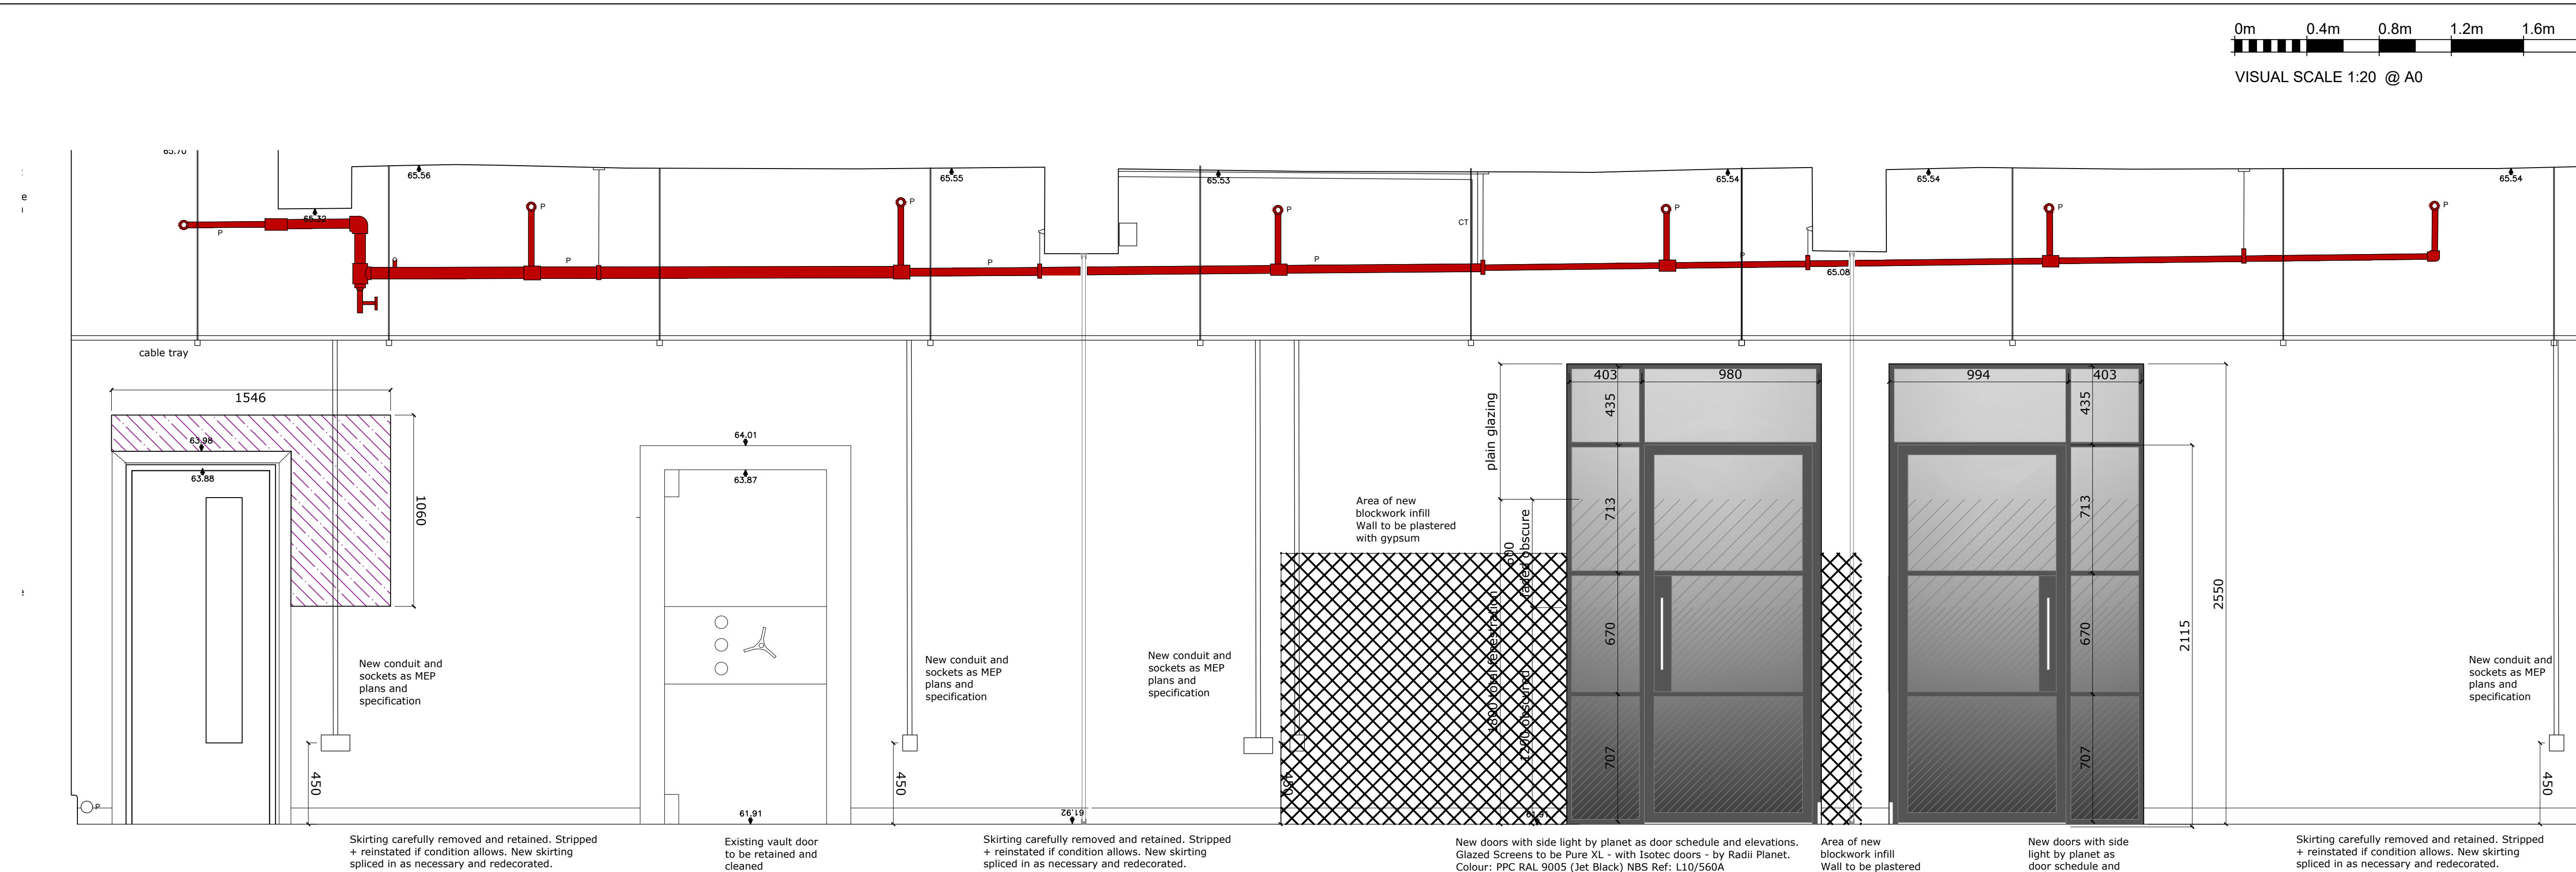
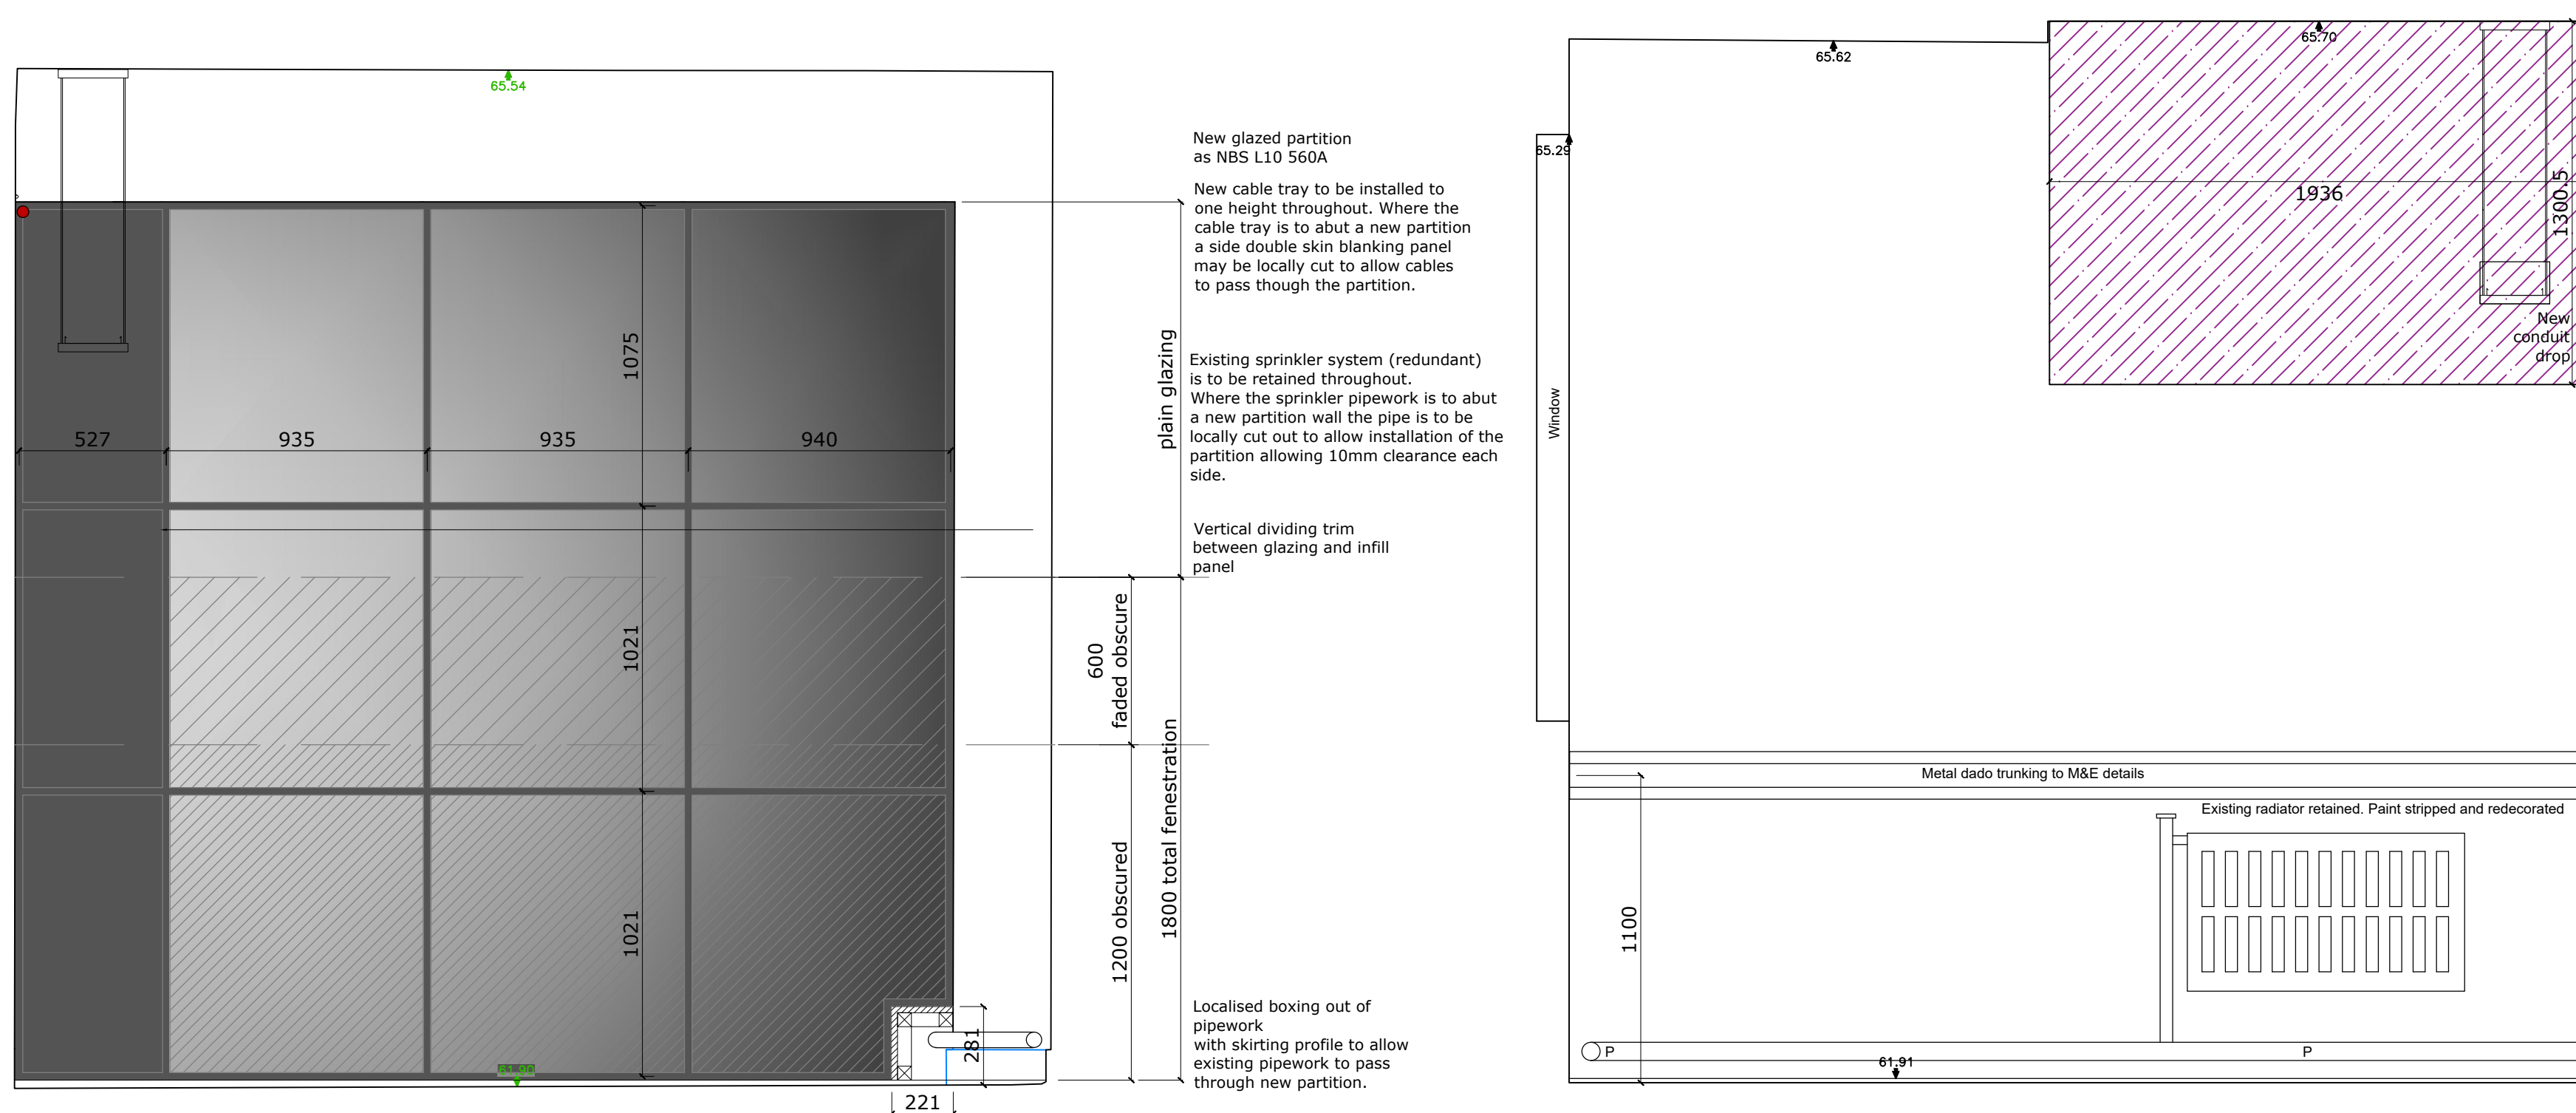
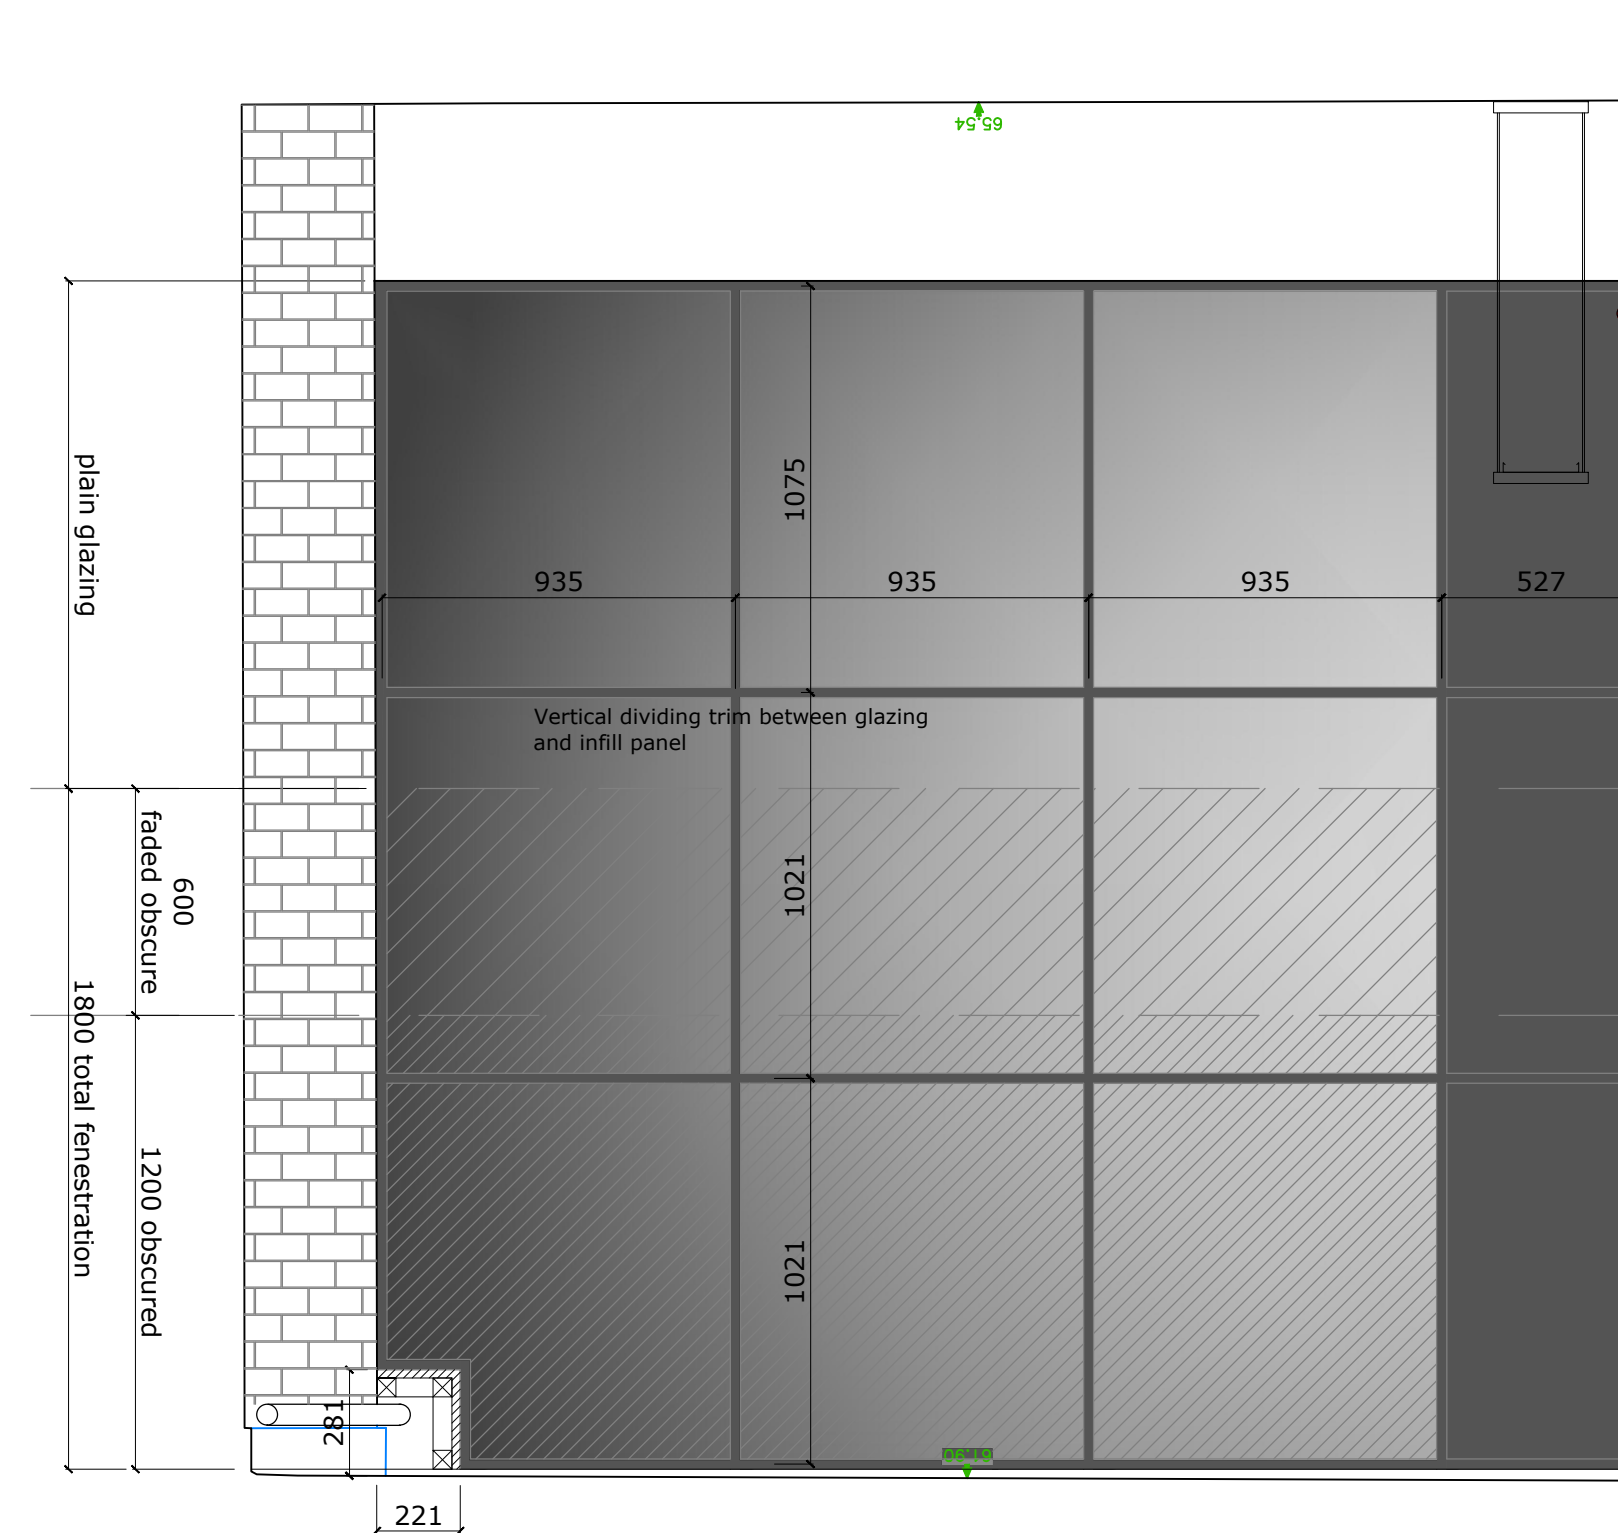


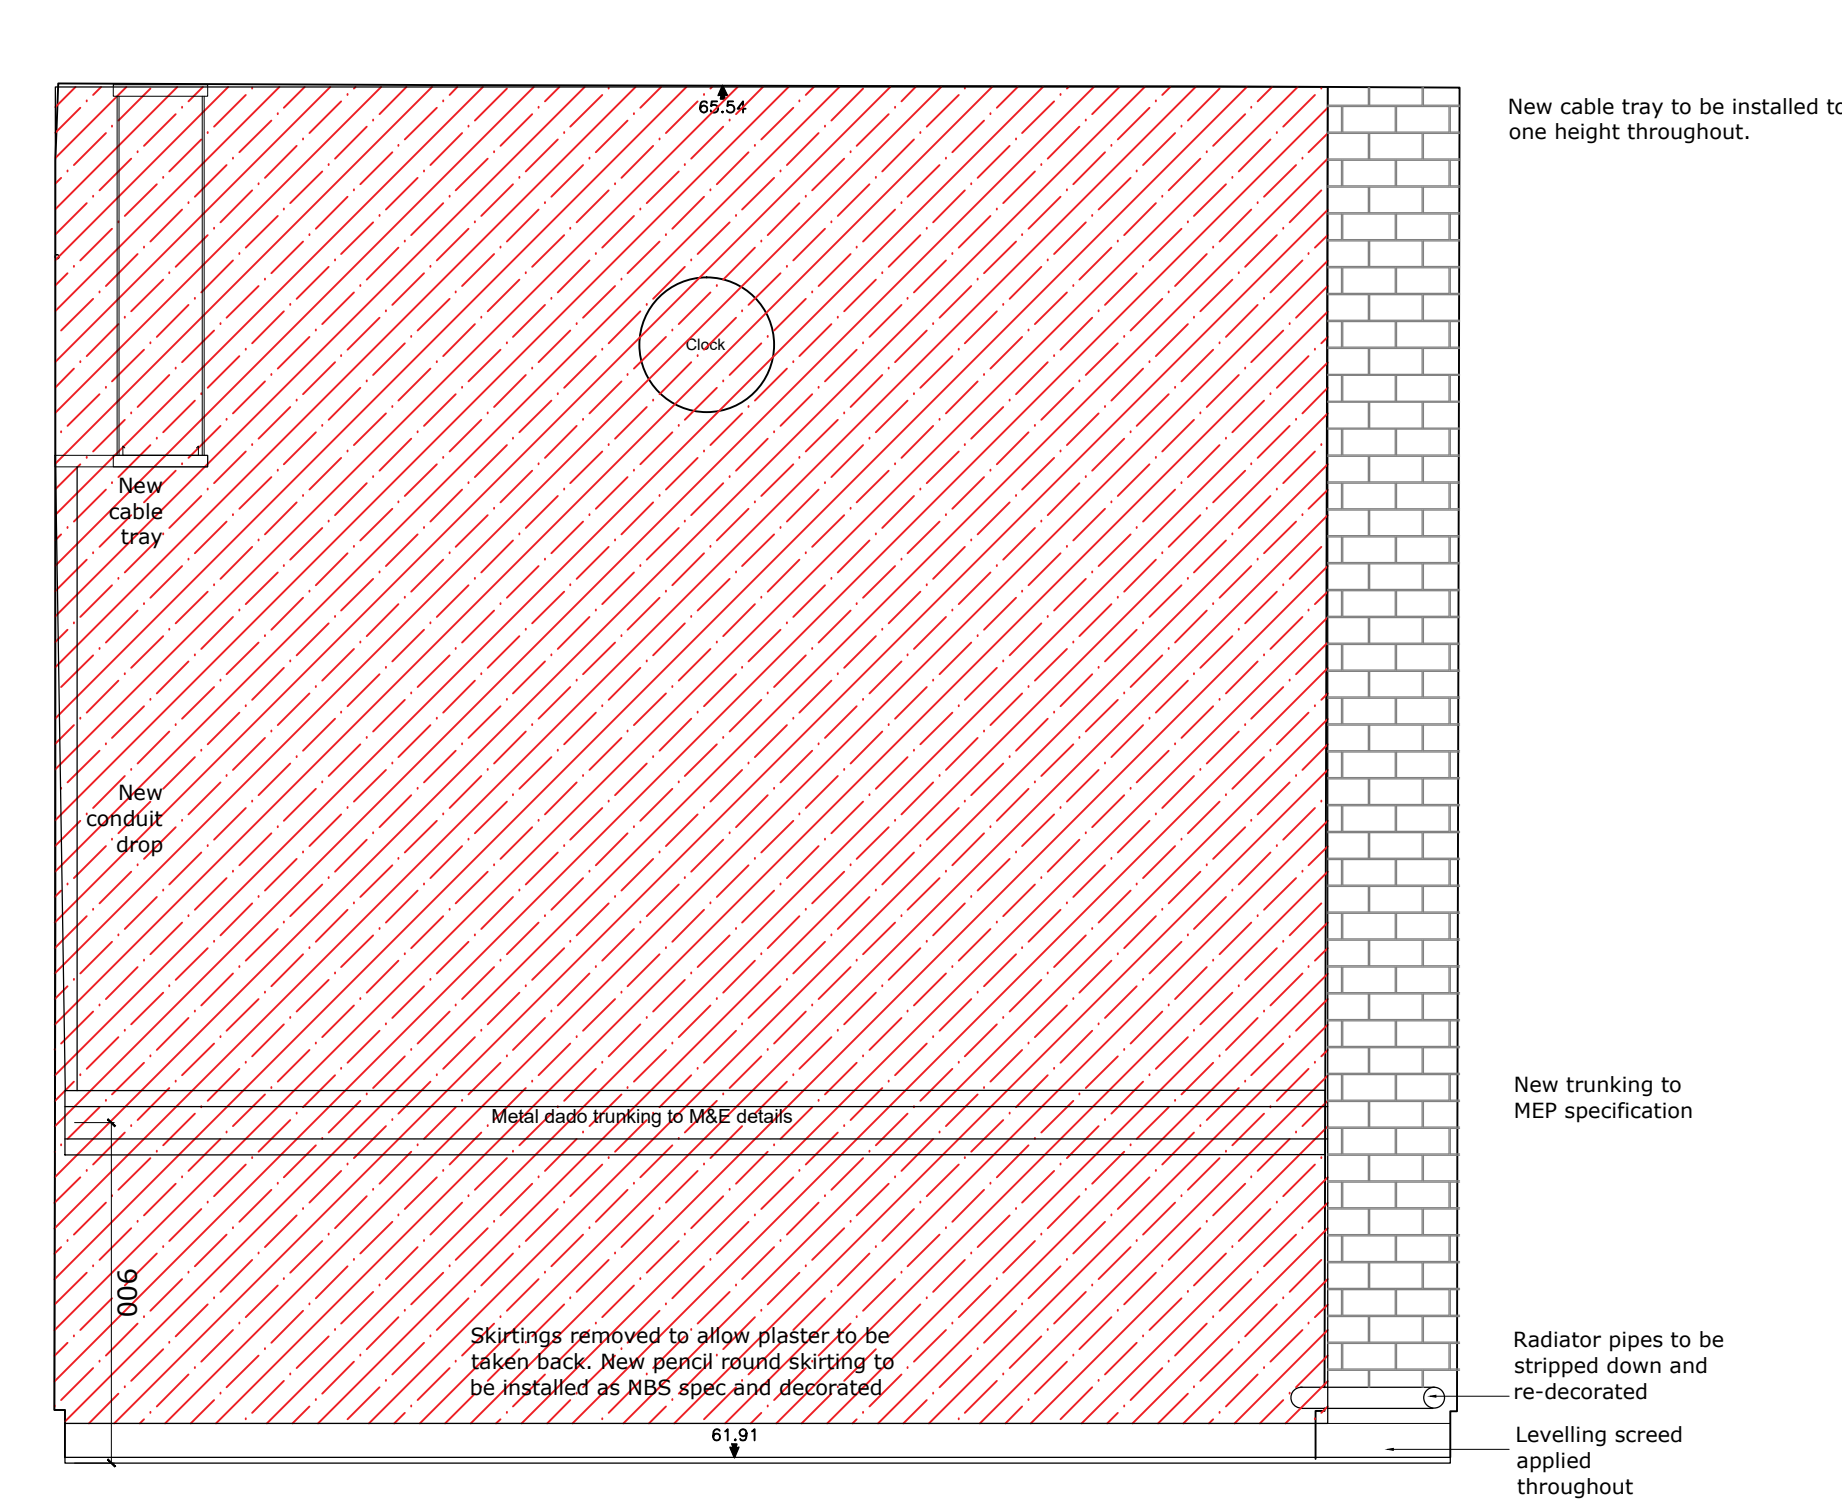

Do not scale from this drawing
The contractor is to check all dimensions on site and report any discrepancies to the architect
All rights described in chapter IV of the copyright, designs and patents act 1968 have been generally asserted

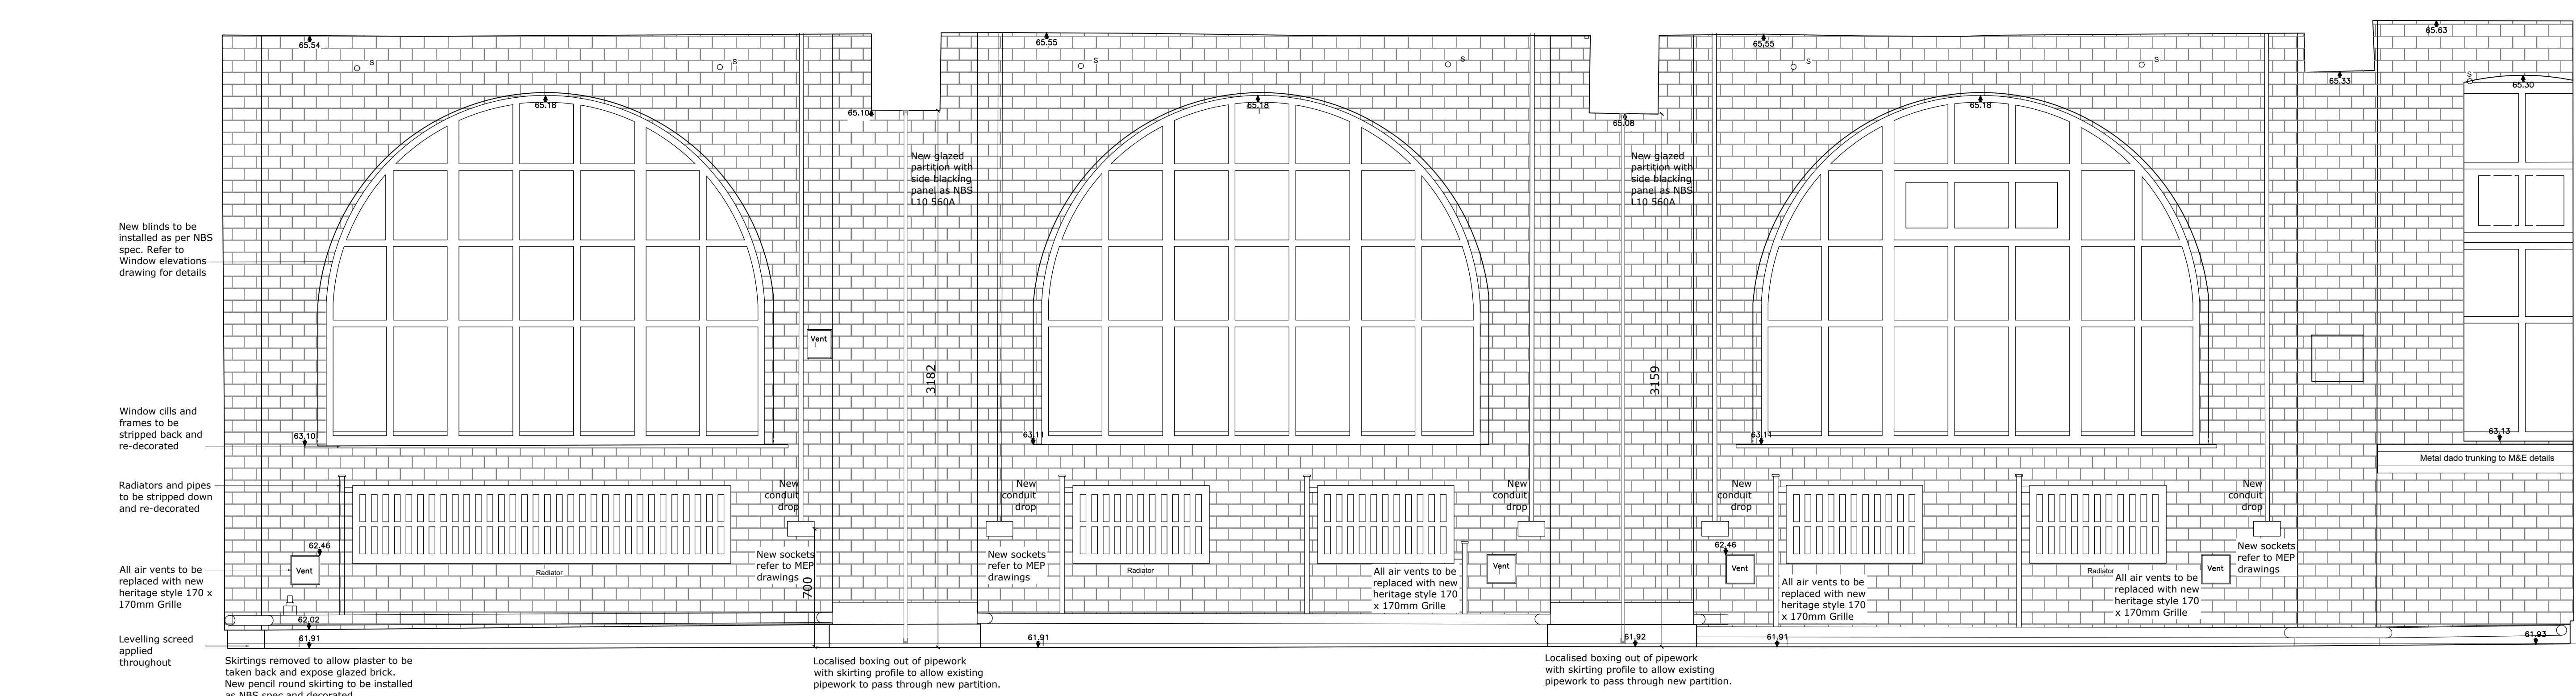

Note:
All drawings to be read in conjunction with
corresponding existing elevation drawing to clarify
extent of strip out and areas of repair from removal
of services and fittings.

P3	Updated to expose brick to South elevation + lime plaster. Issued for LBC	28/07/25	SHH
P2	Issued for client review	30/06/25	SB
P1	Initial Issue	13/06/25	EB
Rev	Description	Date	By



Jefferson
Sheard
Architects

Drawing
Proposed Internal Room Elevation:
G.F.07 & 13 & 14

Scale 1:20	Drawn EB	Date May 20
Drawing Purpose FOR APPROVAL		St S
Drawing Reference 2576-JSA-XX-00-DR-A-04207		Re P
Job No. Origin Zone Level Type Dia. Number		