



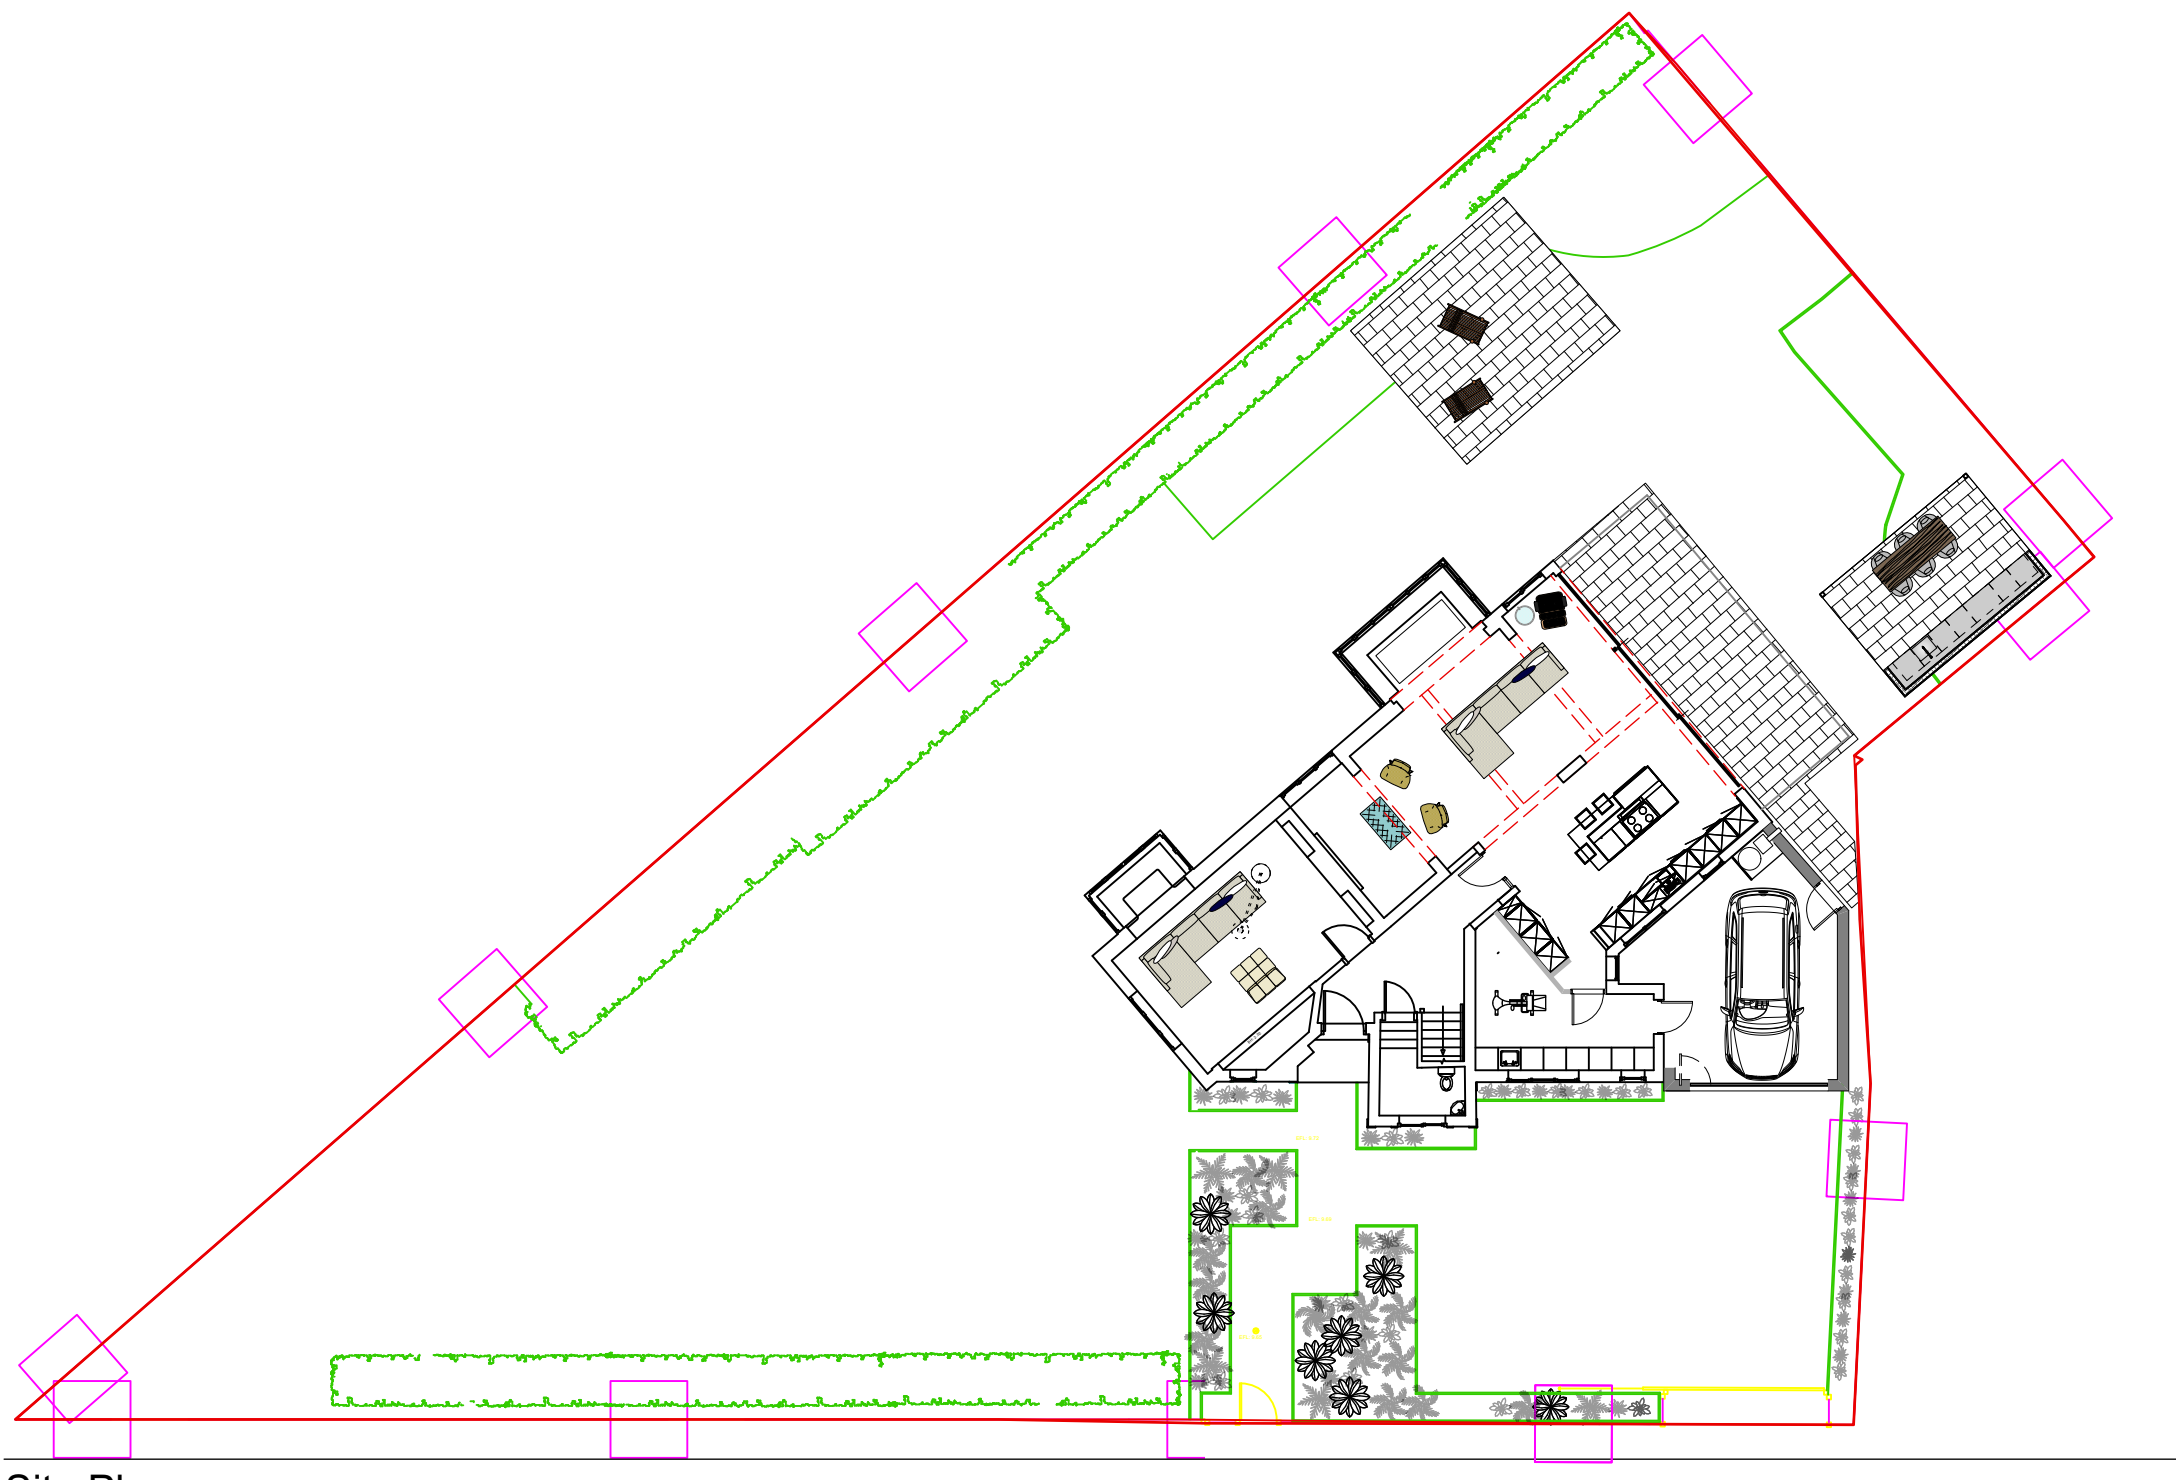

2 Proposed Site Plan
Scale: 1:200

 

1 Darley Avenue

Proposed Site Plan

dwg 2427-1003 rev -

scale 1:200 @ A3

issued Prelim

date 21/08/2025 drawn mm checked

monulty architects

RIBA

monulty architects ltd
Designworks
The Colony Winslow
Abercrom Road
SNG 4LY
info@monultyarchitects.com