


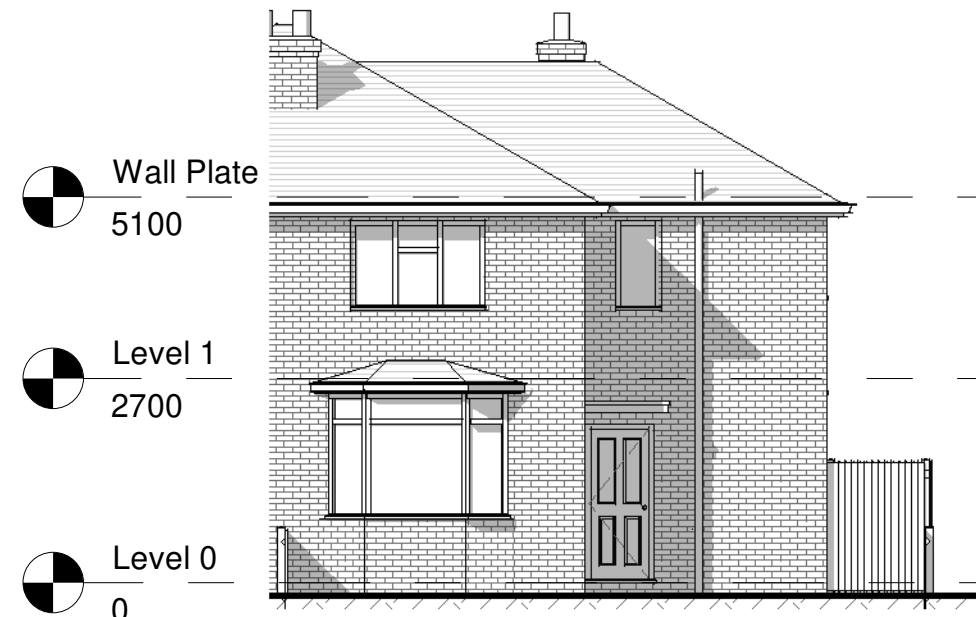


2 Front Existing
1 : 100



3 Side 1 Existing
1 : 100




5 Front Proposed
1 : 100

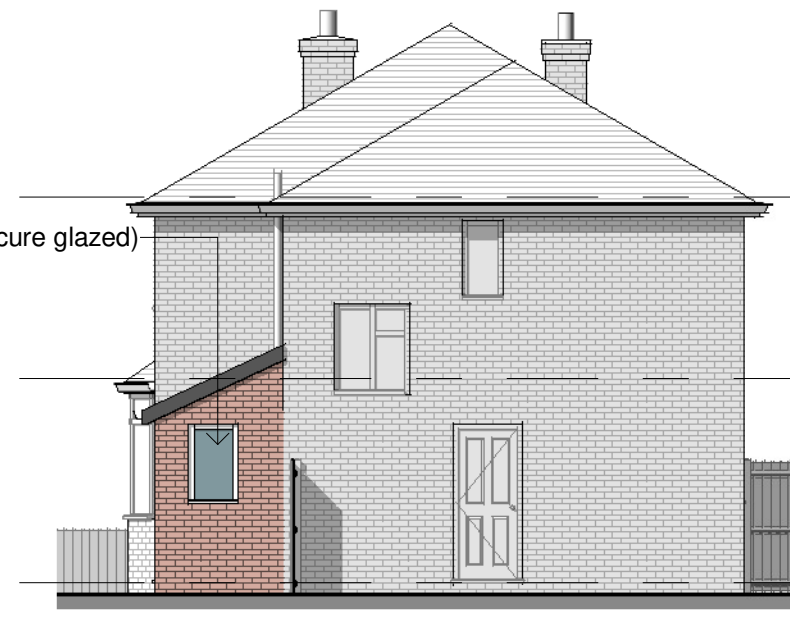


6 Side 1 Proposed
1 : 100




9 3D View 1

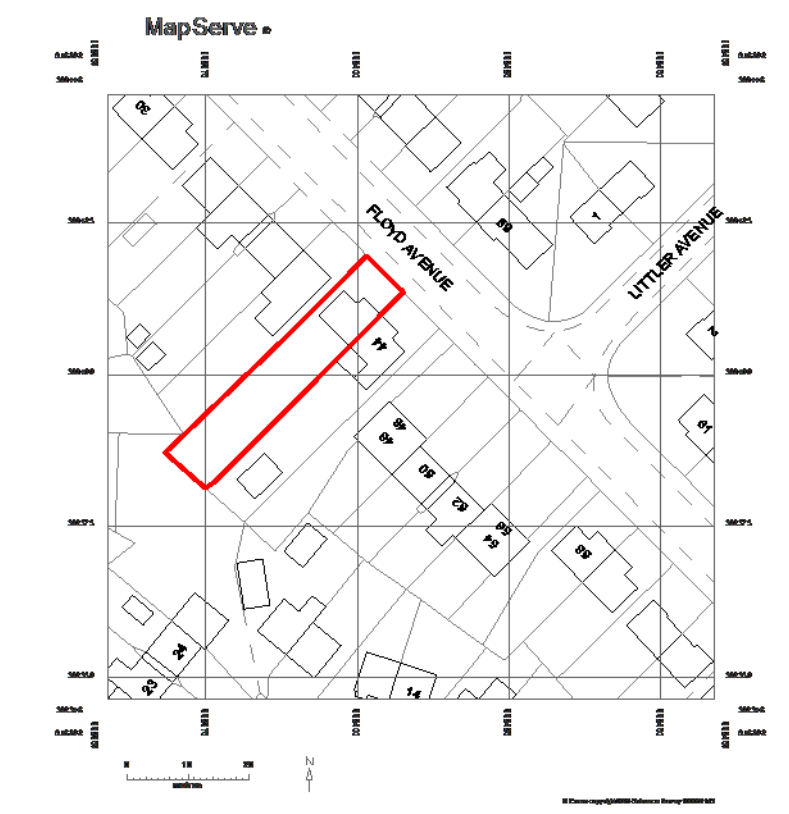


8 Location Plan
1 : 1250

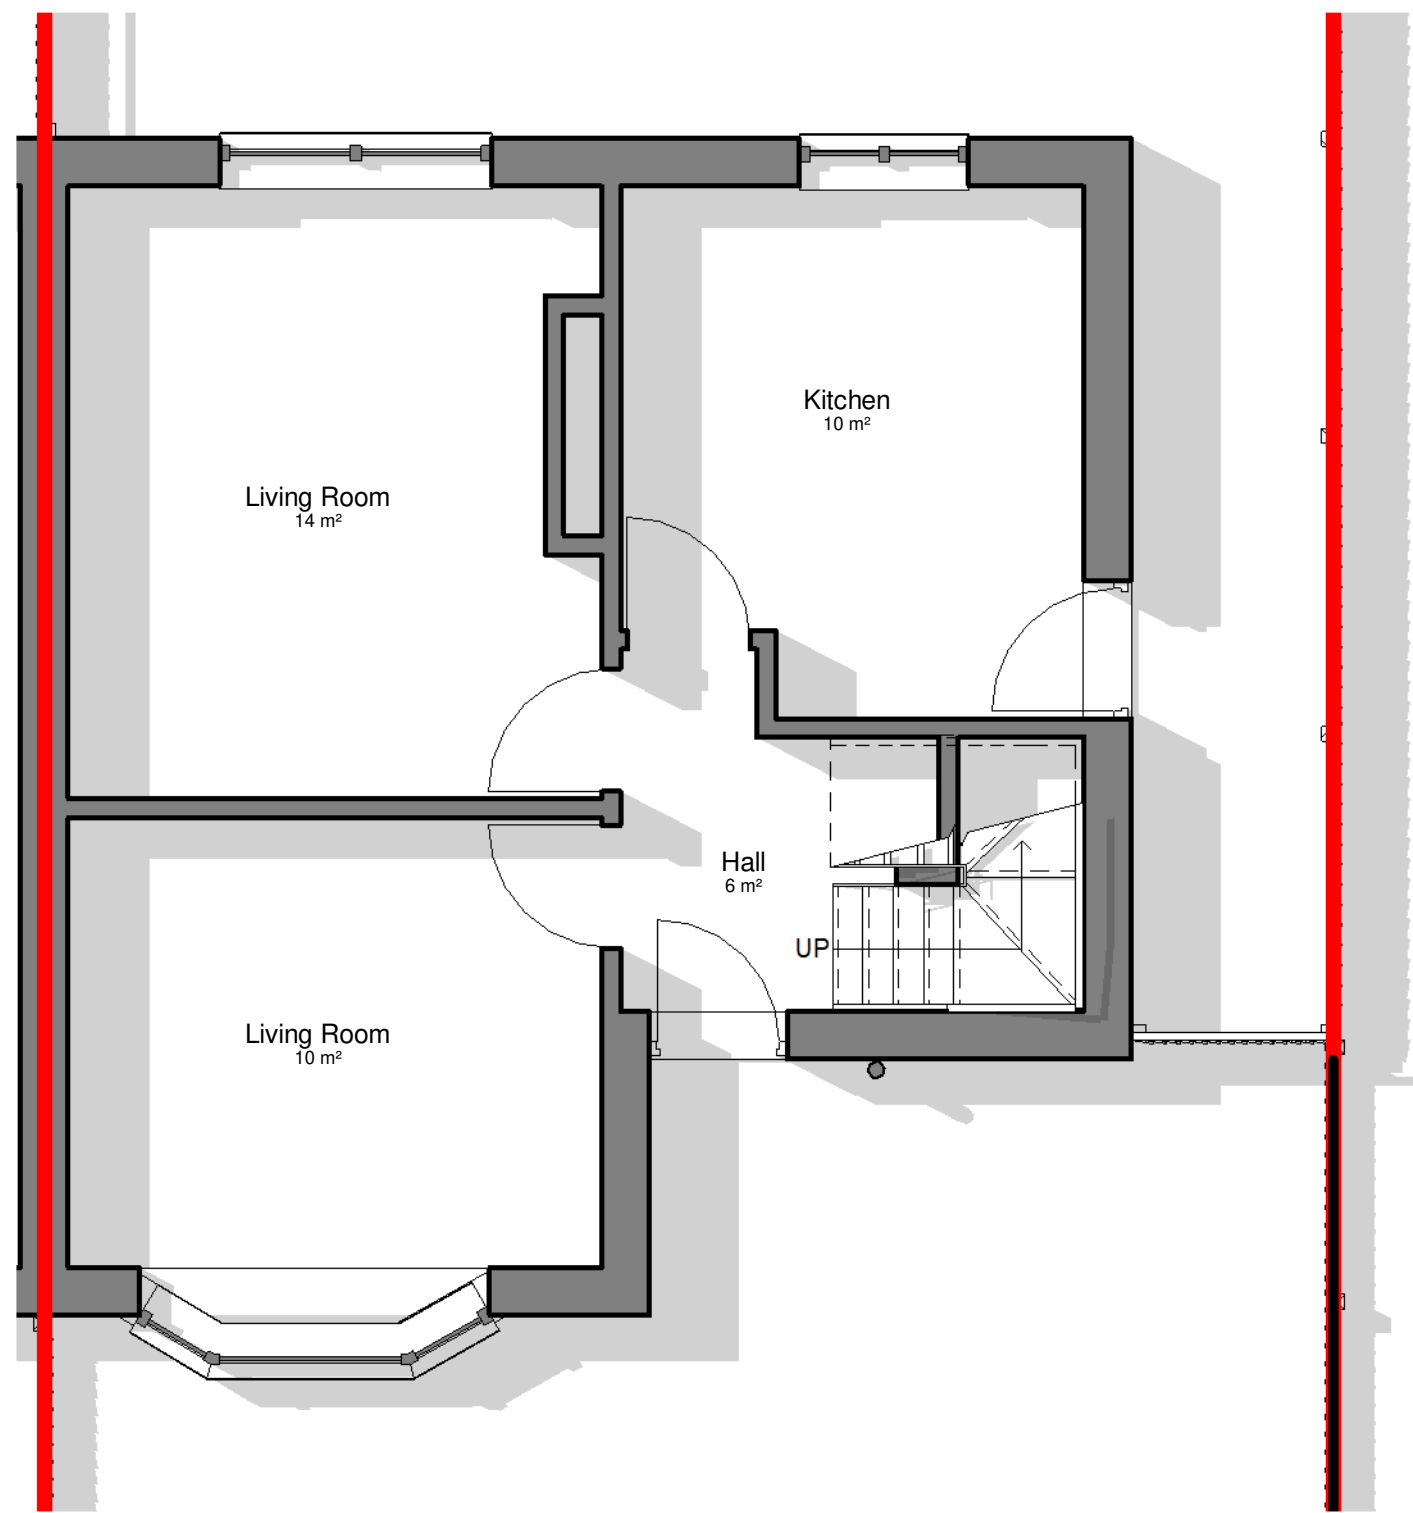

1 Level 0 Existing
1 : 50

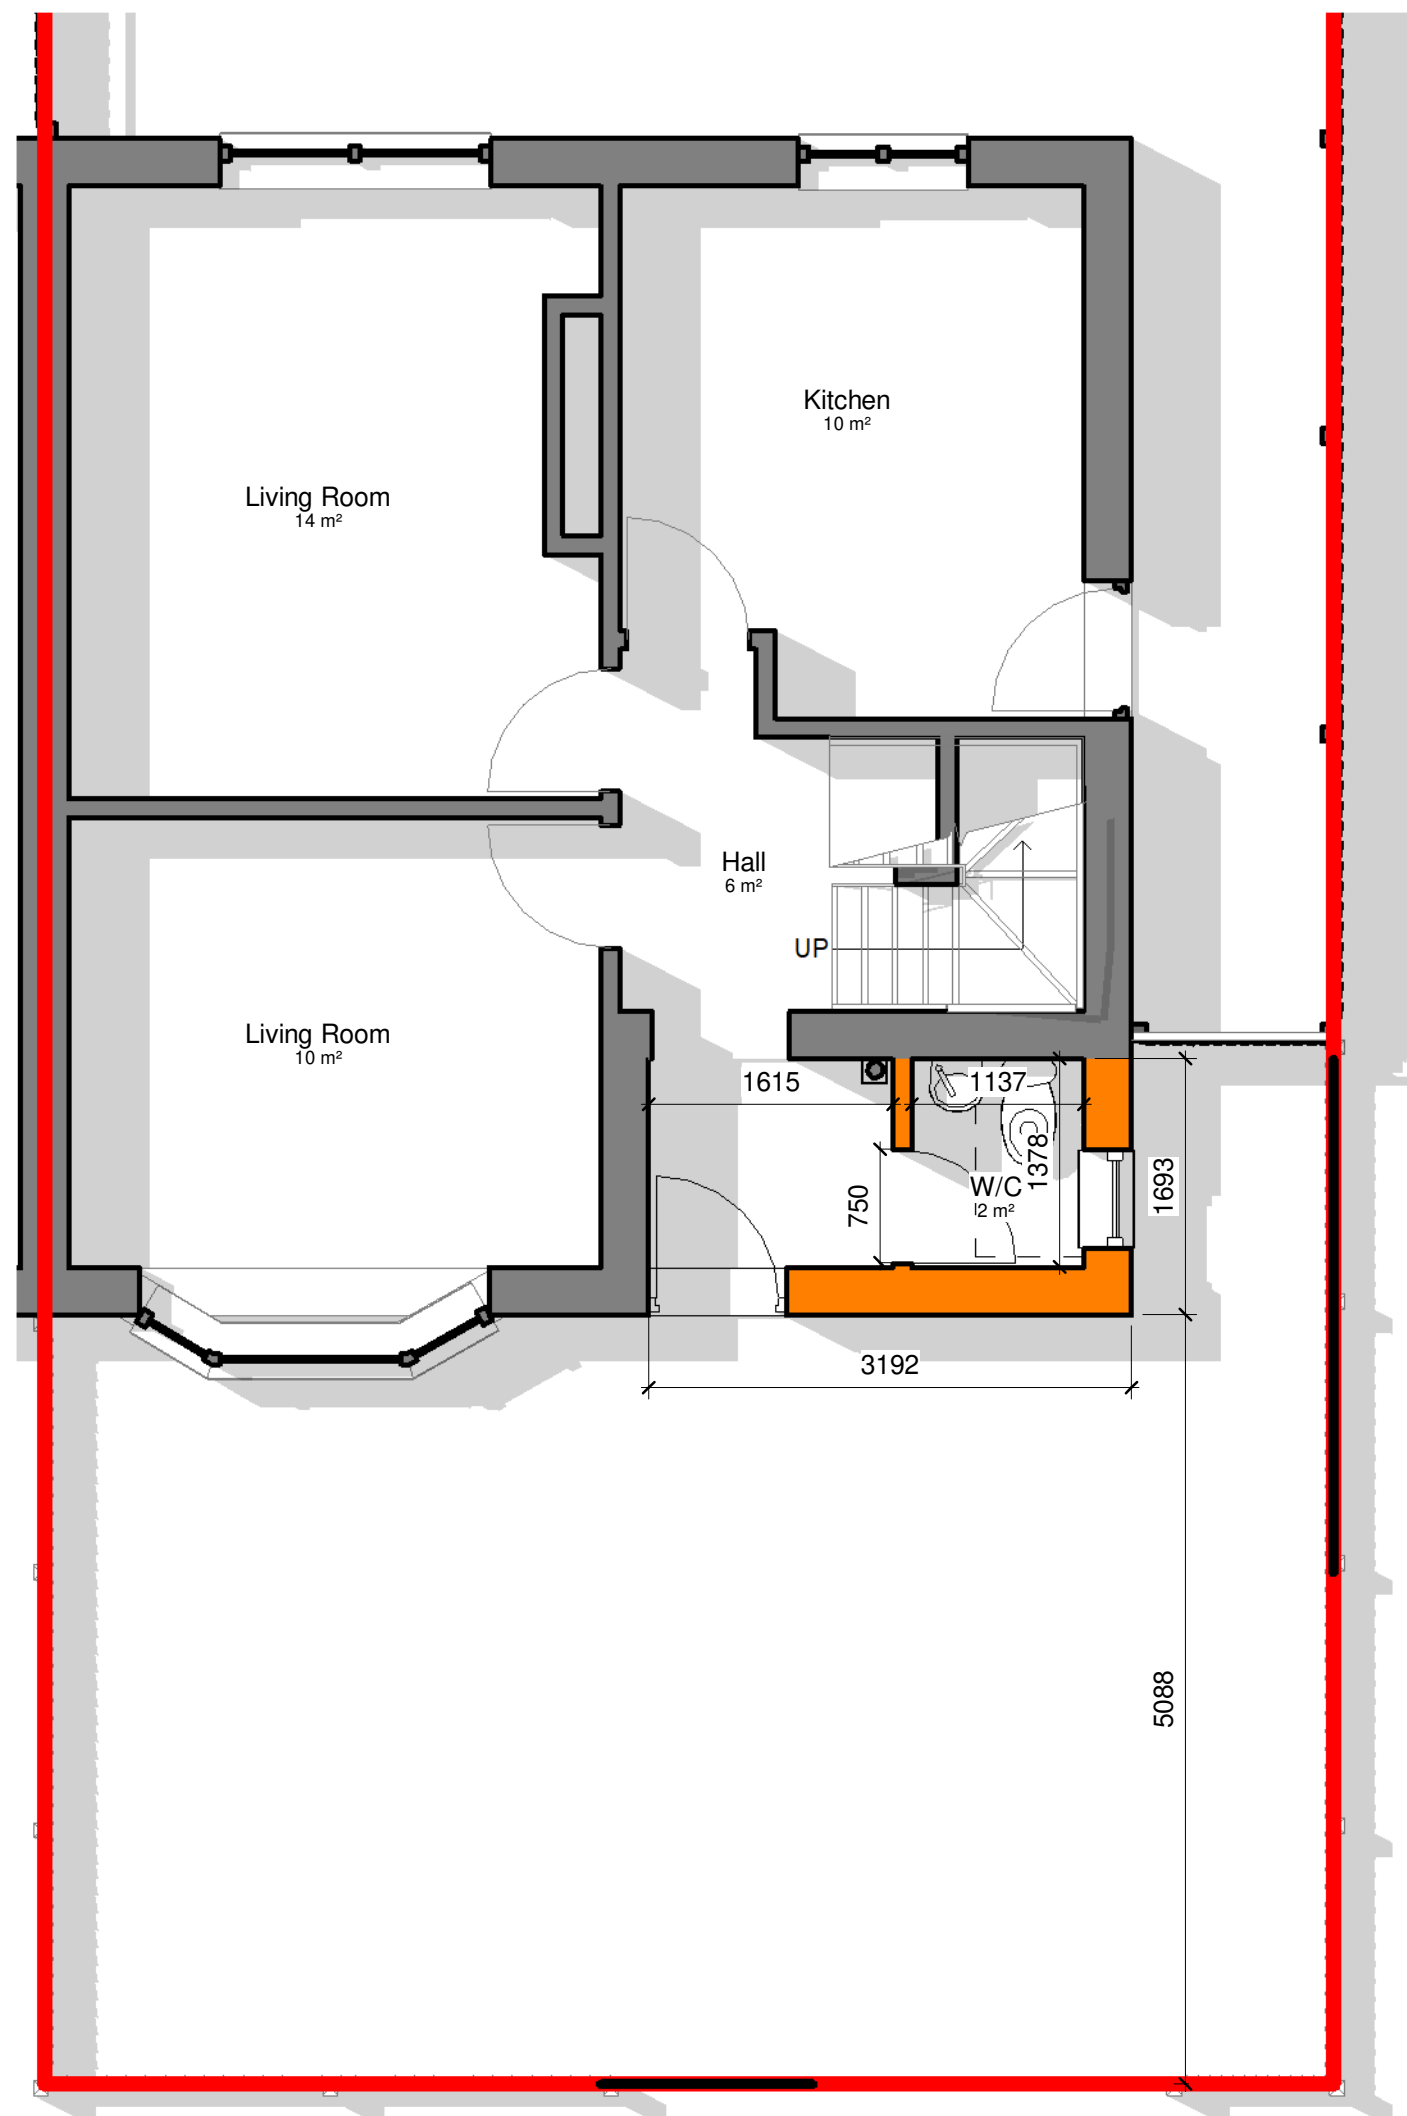

4 Level 0 Proposed
1 : 50

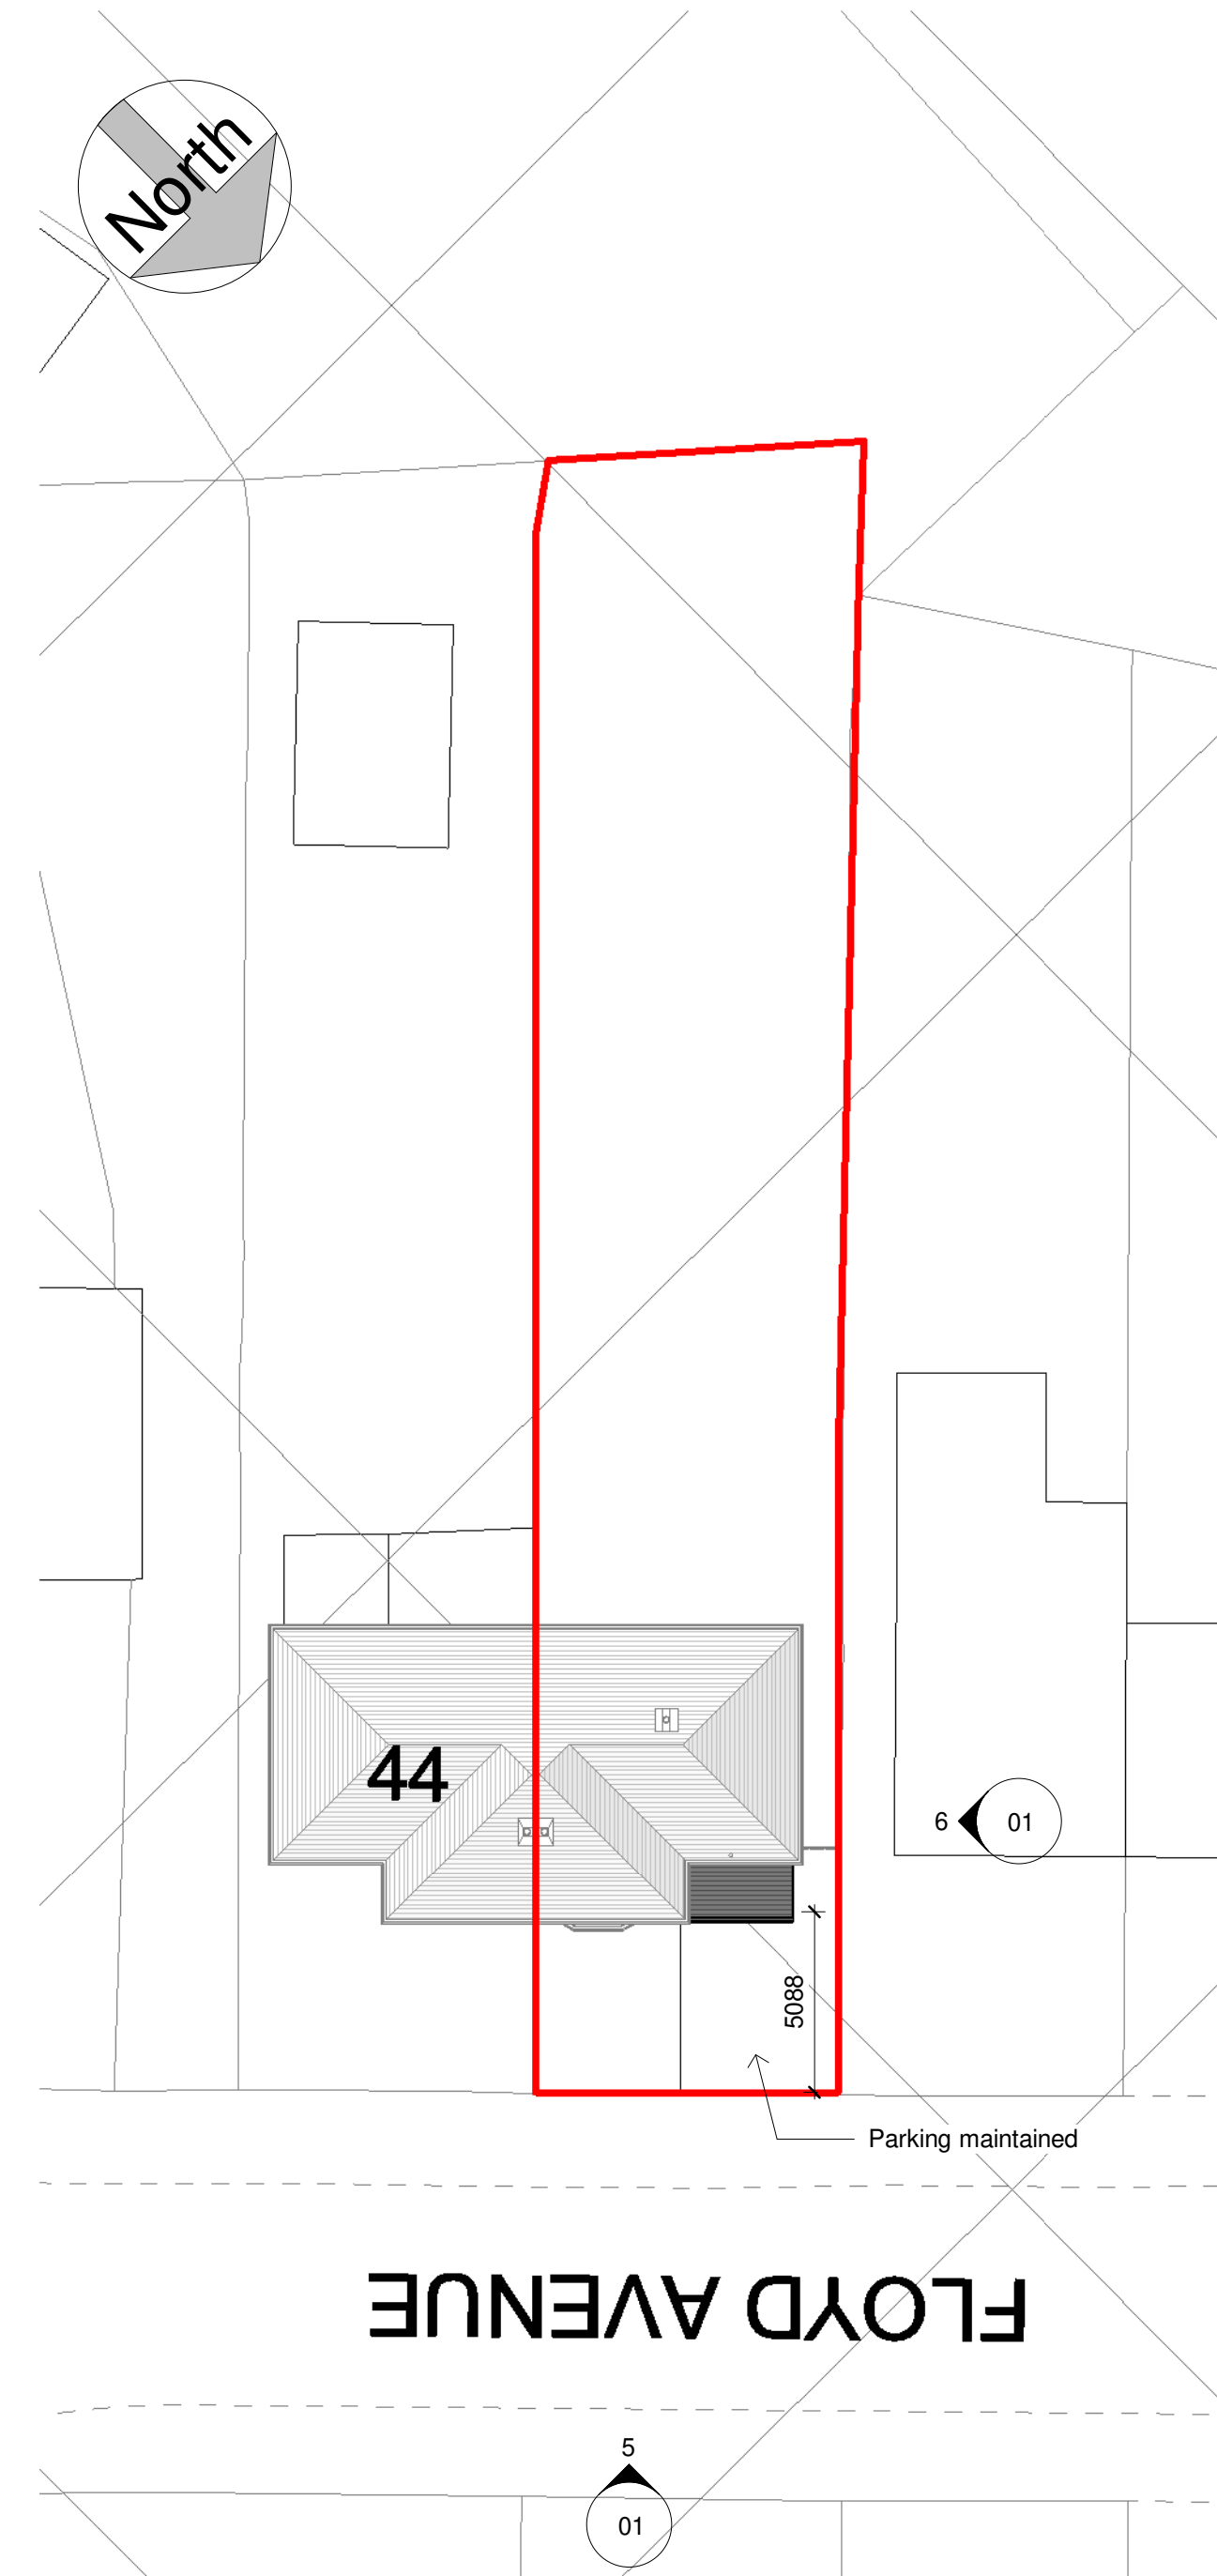

7 Site Plan Proposed
1 : 200

0.5 0 0.5 1 1.5 2 2.5
SCALE 1:50 m

All Dimensions to be checked on site
Work must not be commenced until planning permission (where applicable) and building regulations approval is received. Any works carried out before receipt of the permissions is "entirely at clients' own risk"

It is the responsibility of the client to verify the accuracy of the boundary shown on the Site plan.



Maxron House - Green Lane - Romiley - SK6 3JQ
0161 494 9646 - 07823 322338
email - asmarple@gmail.com
www.architecturalsolutionsltd.co.uk

Rev	Description	Date
C	Design revisions	08/09/25
D	Annotation revision	22/10/25

PROJECT ADDRESS

42 Floyd Avenue,
Manchester,
M21 7NB

PROJECT

House Extension

TITLE

Plans as Existing & Proposed

CLIENT

Ms T. Kaar

DRAWN BY

MJH

DATE

12/08/25

SCALE (@ A1)

As indicated

PROJECT NUMBER

3047

DRAWING NUMBER

3047 - 01 D