



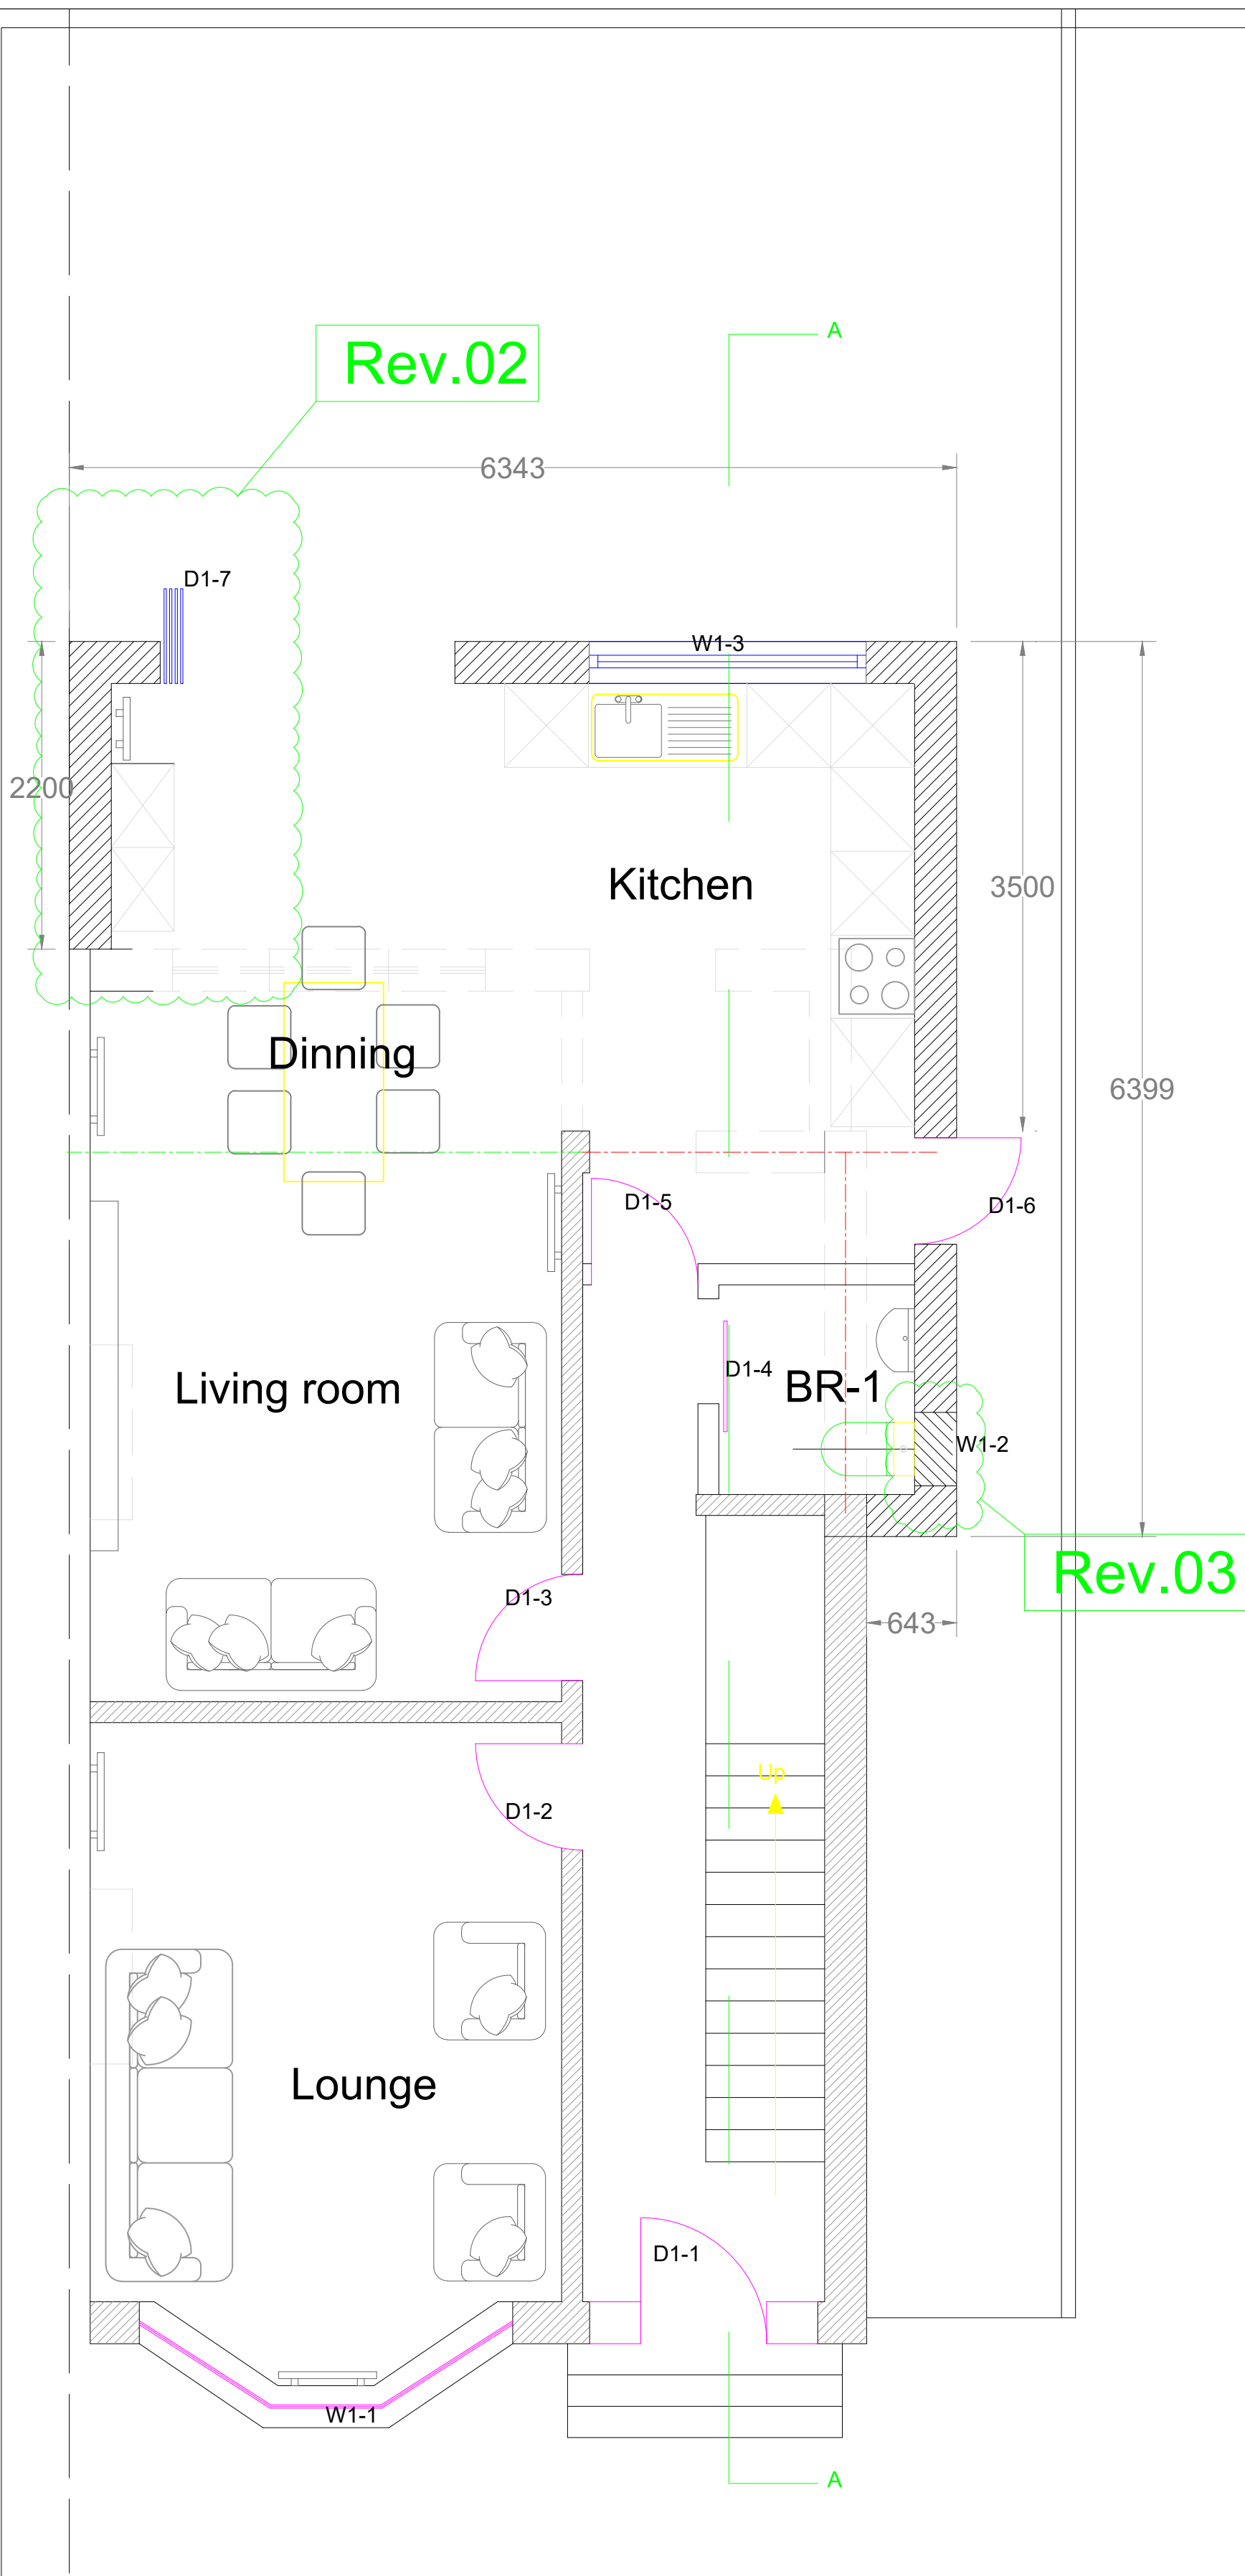


(Floor hight 2.78m)

Proposed GROUND
FLOOR Plan

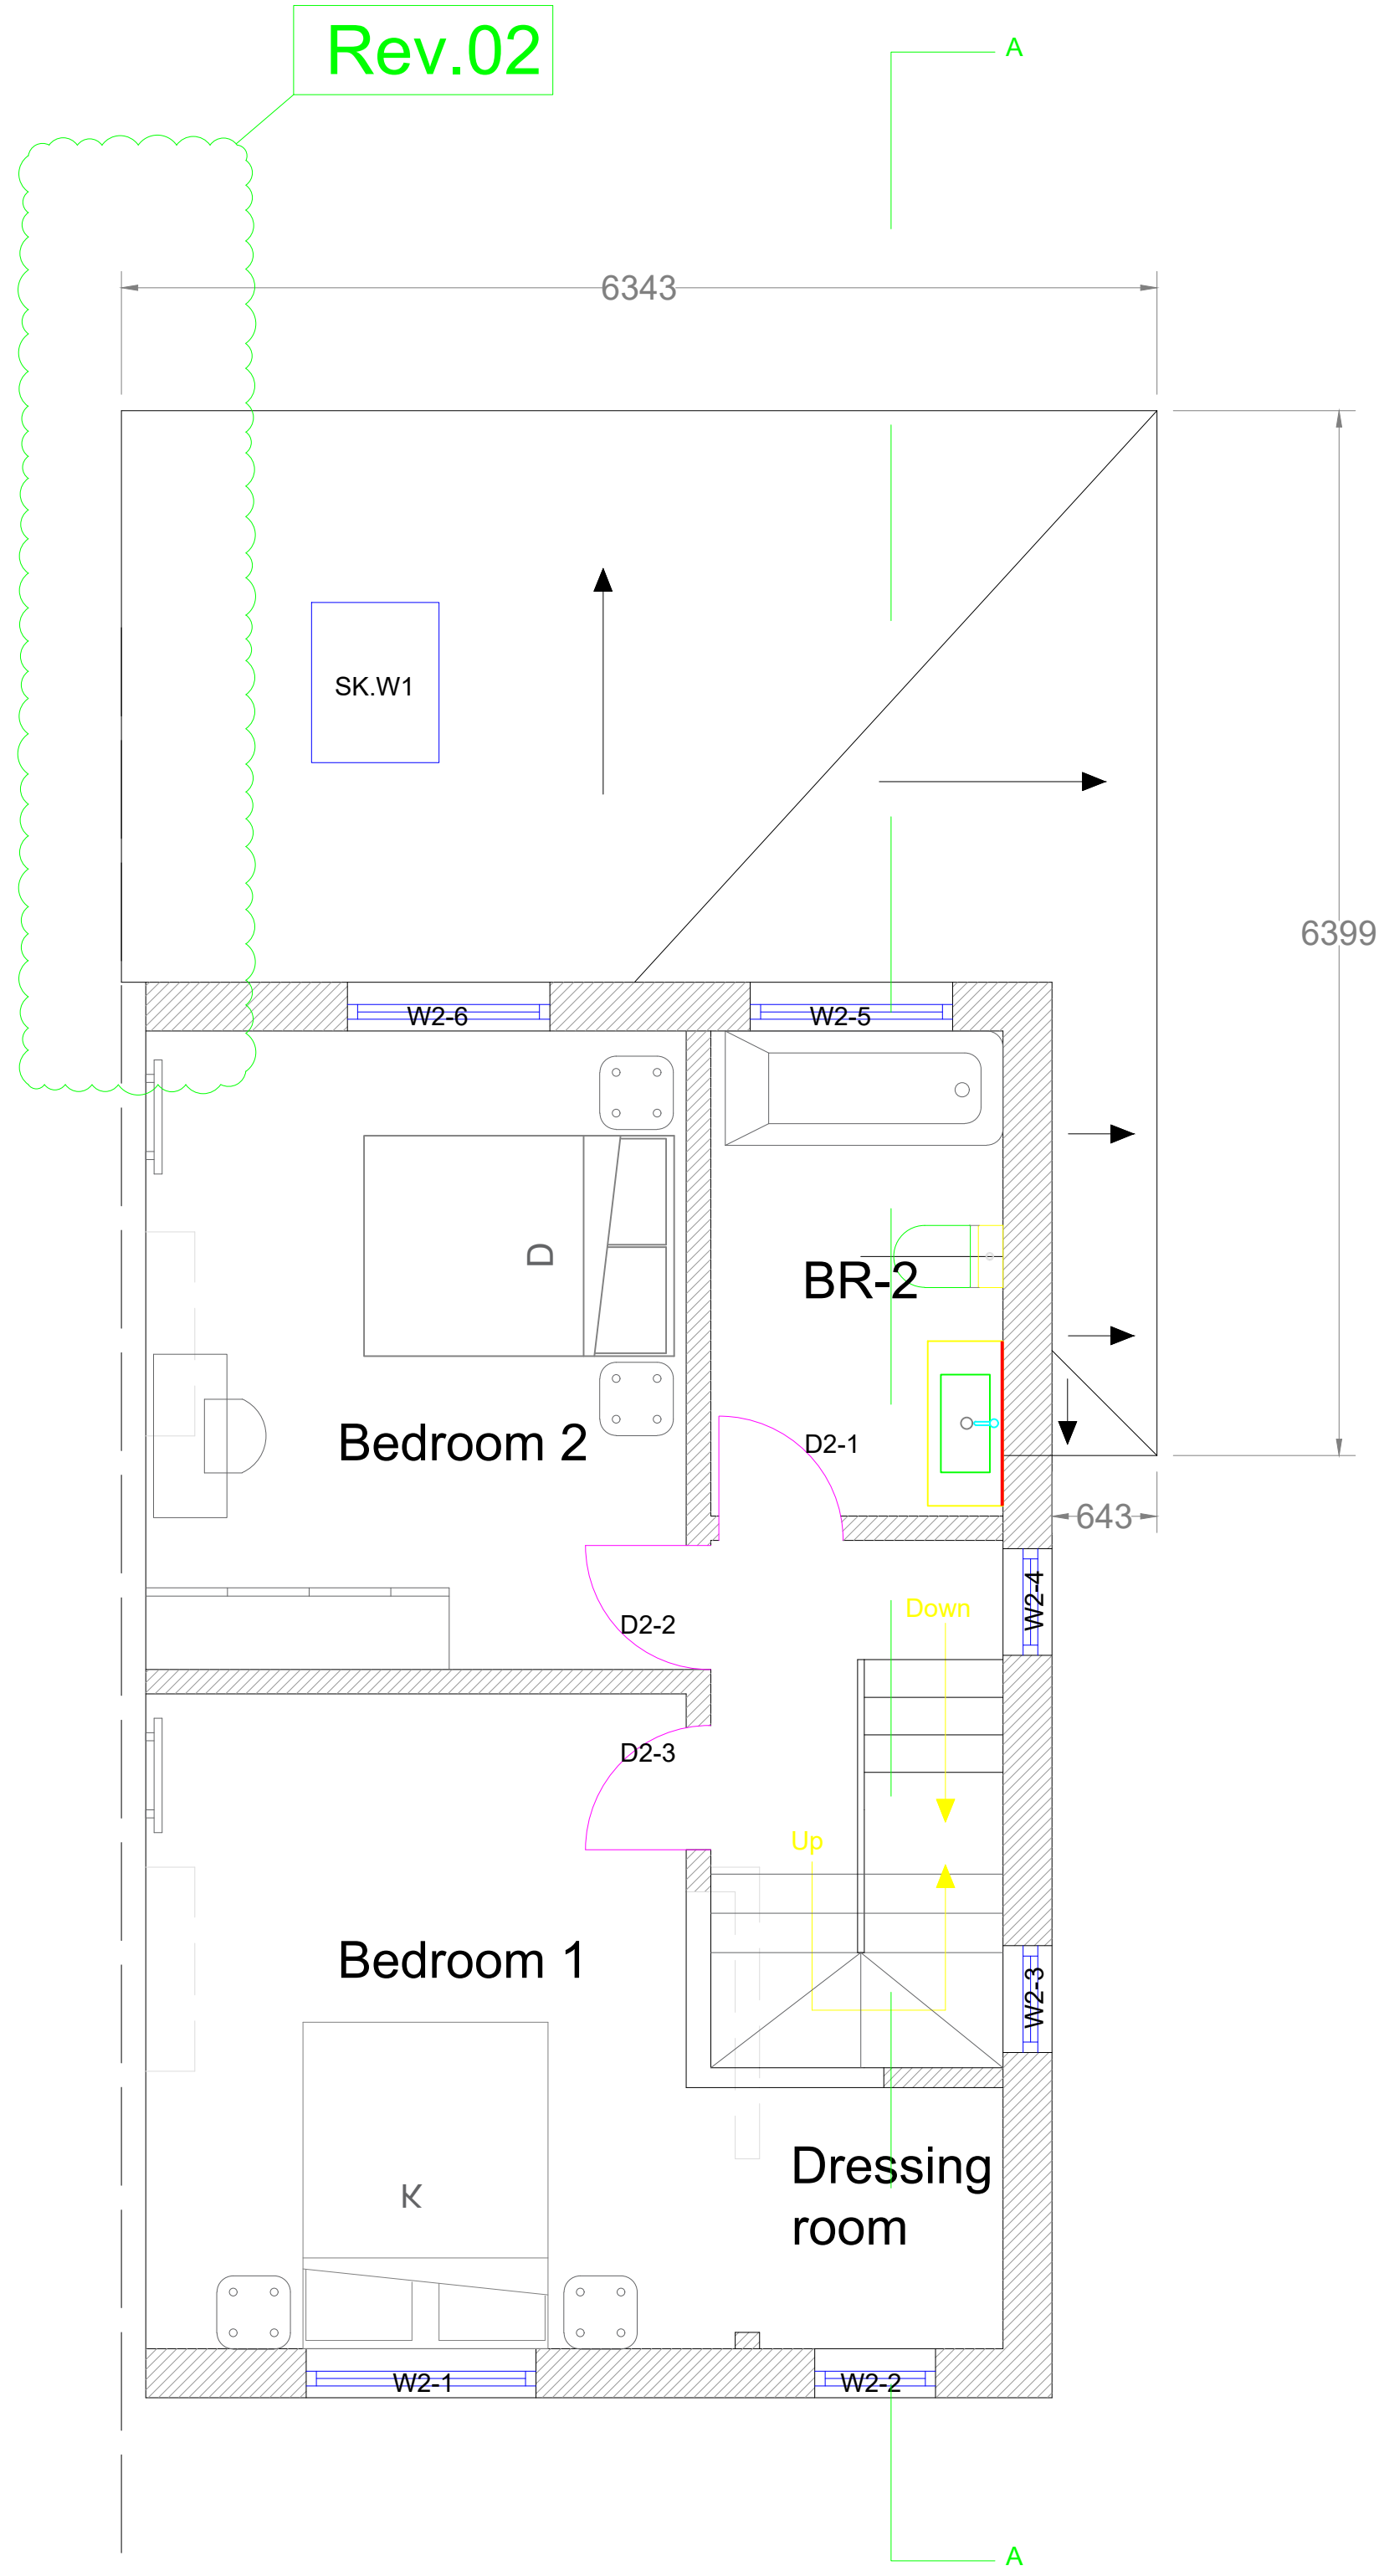

(Floor hight 2.65m)

Proposed FIRST
FLOOR Plan

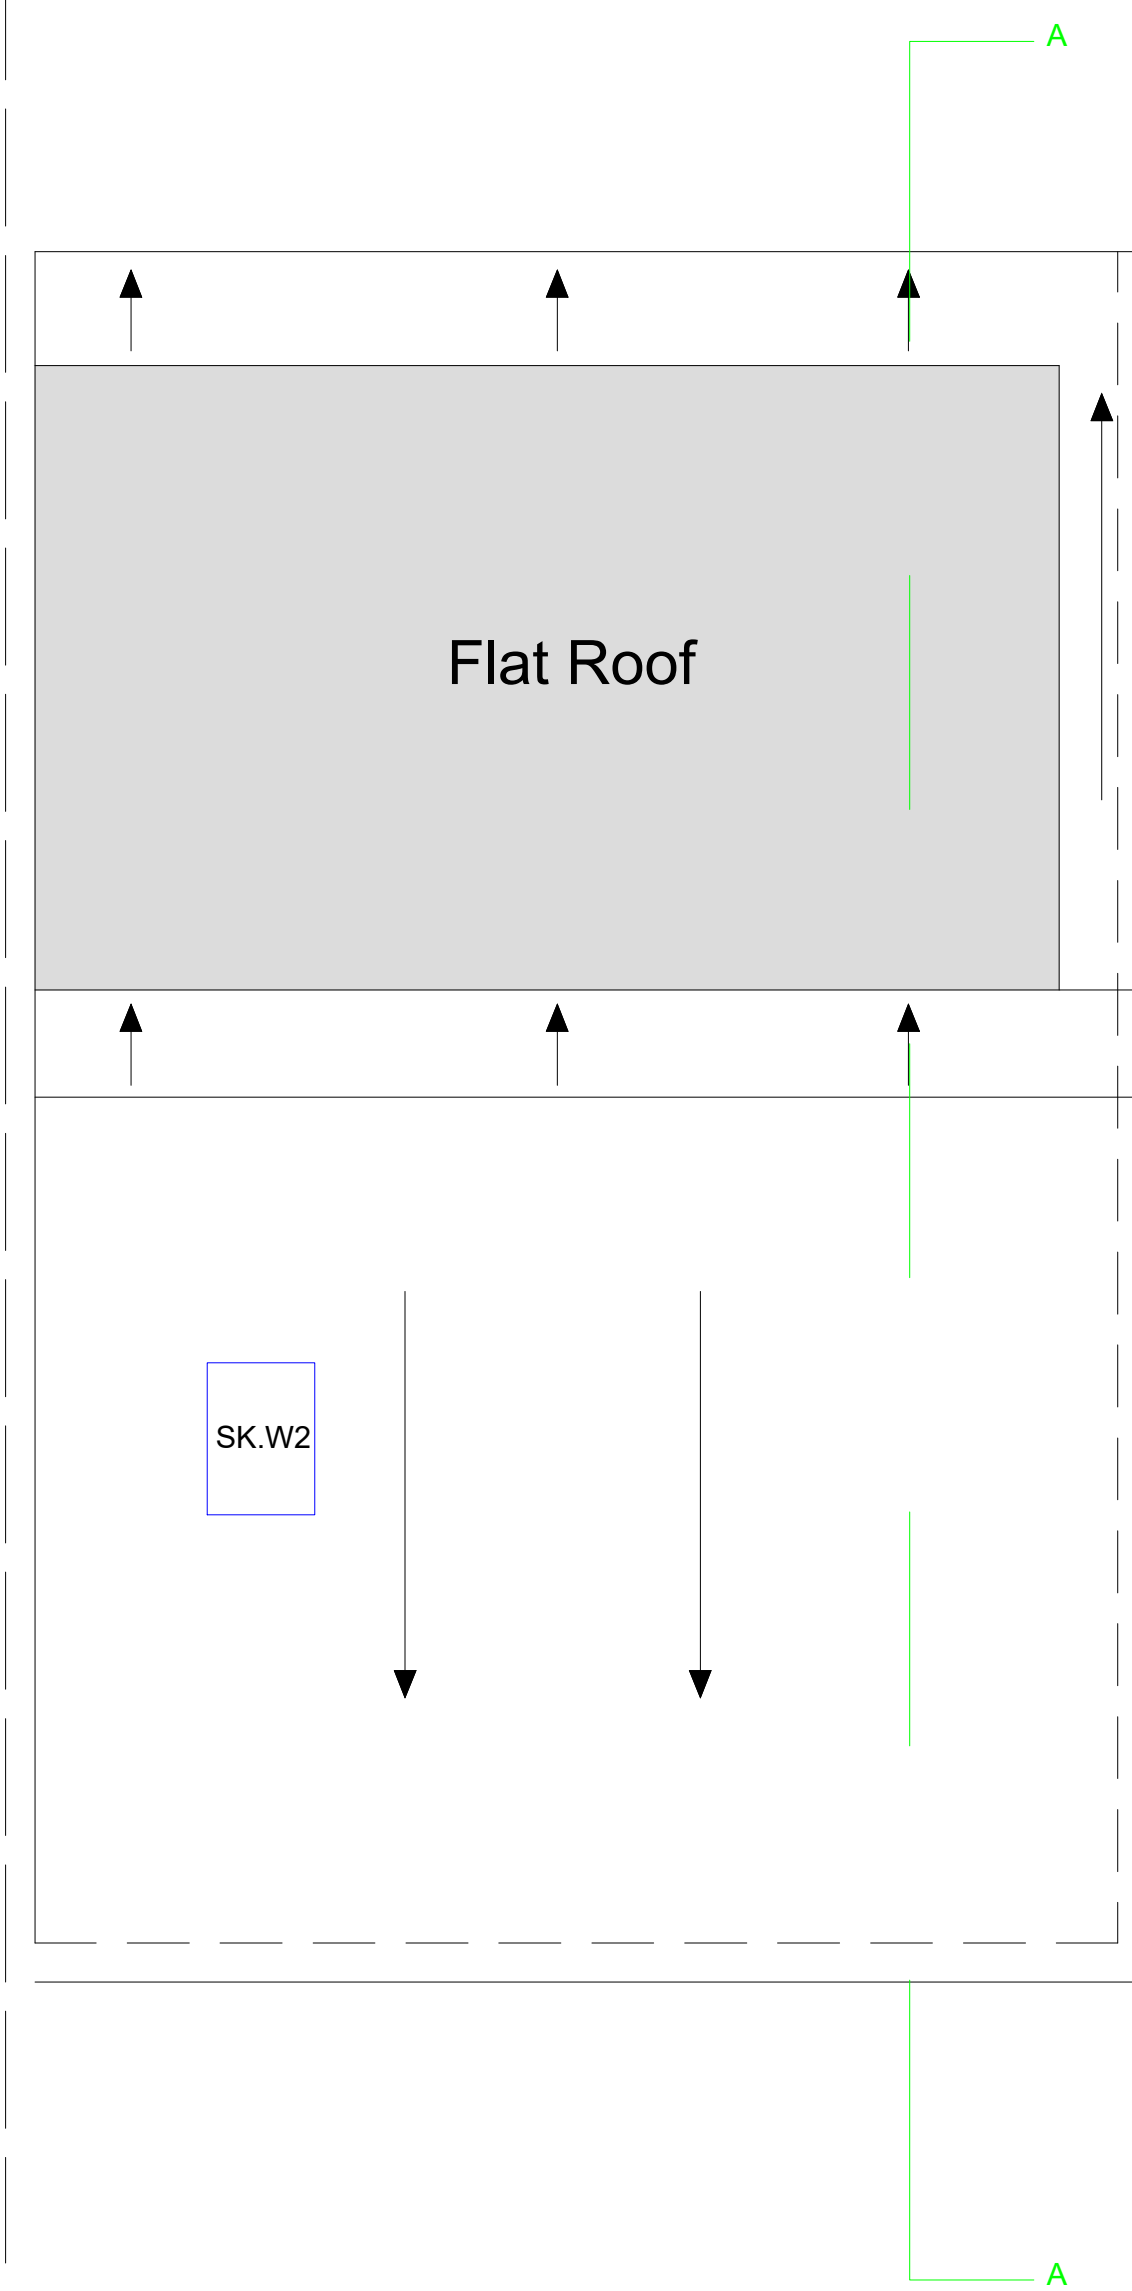

Proposed Roof Plan

Rev.03


Rev.02

Rev.02

List of proposed material:

Brick : best matching to existing.
Roof tile: Dark grey Marley Ludlow major.
Dormer cladding: Dark grey Marley Ludlow tile.
External rear door: Aluminium / uPVC bifold door.
External windows: double glazed uPVC windows.
Fascia and soffit: matching colour uPVC boards.

KEY PLAN:

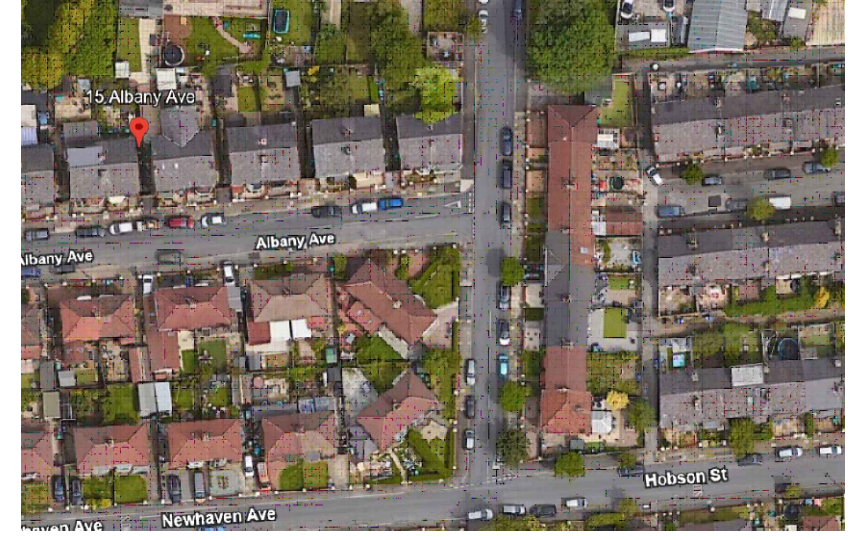

LEGEND:

- Boundary under application site
- Steel Beam
- Dry wall (Gypson)
- 16" partition wall
- Wall single brick
- Wall double brick
- Wooden door
- uPVC door

Project Title:

**PROPOSED EXTENSION &
INTERNAL ALTERATION
FOR 15 ALBANY AVE.,
M11 1HQ**

Drawing Title:

PROPOSED PLANS

Dwg #

004

Rev.

03

Scale

1/50

Paper

A1

Unit

MM

Contractor:



QUICK AND PRECISE FOR CONSTRUCTION
(DESIGN DEPARTMENT)
Mobile: 07542524969
Email: amro@quickandprecise.co.uk

Client:

Mr & Mrs. AbdulAziz

Mob.: 07969768771

Email:
maha.abuelela@gmail.com