


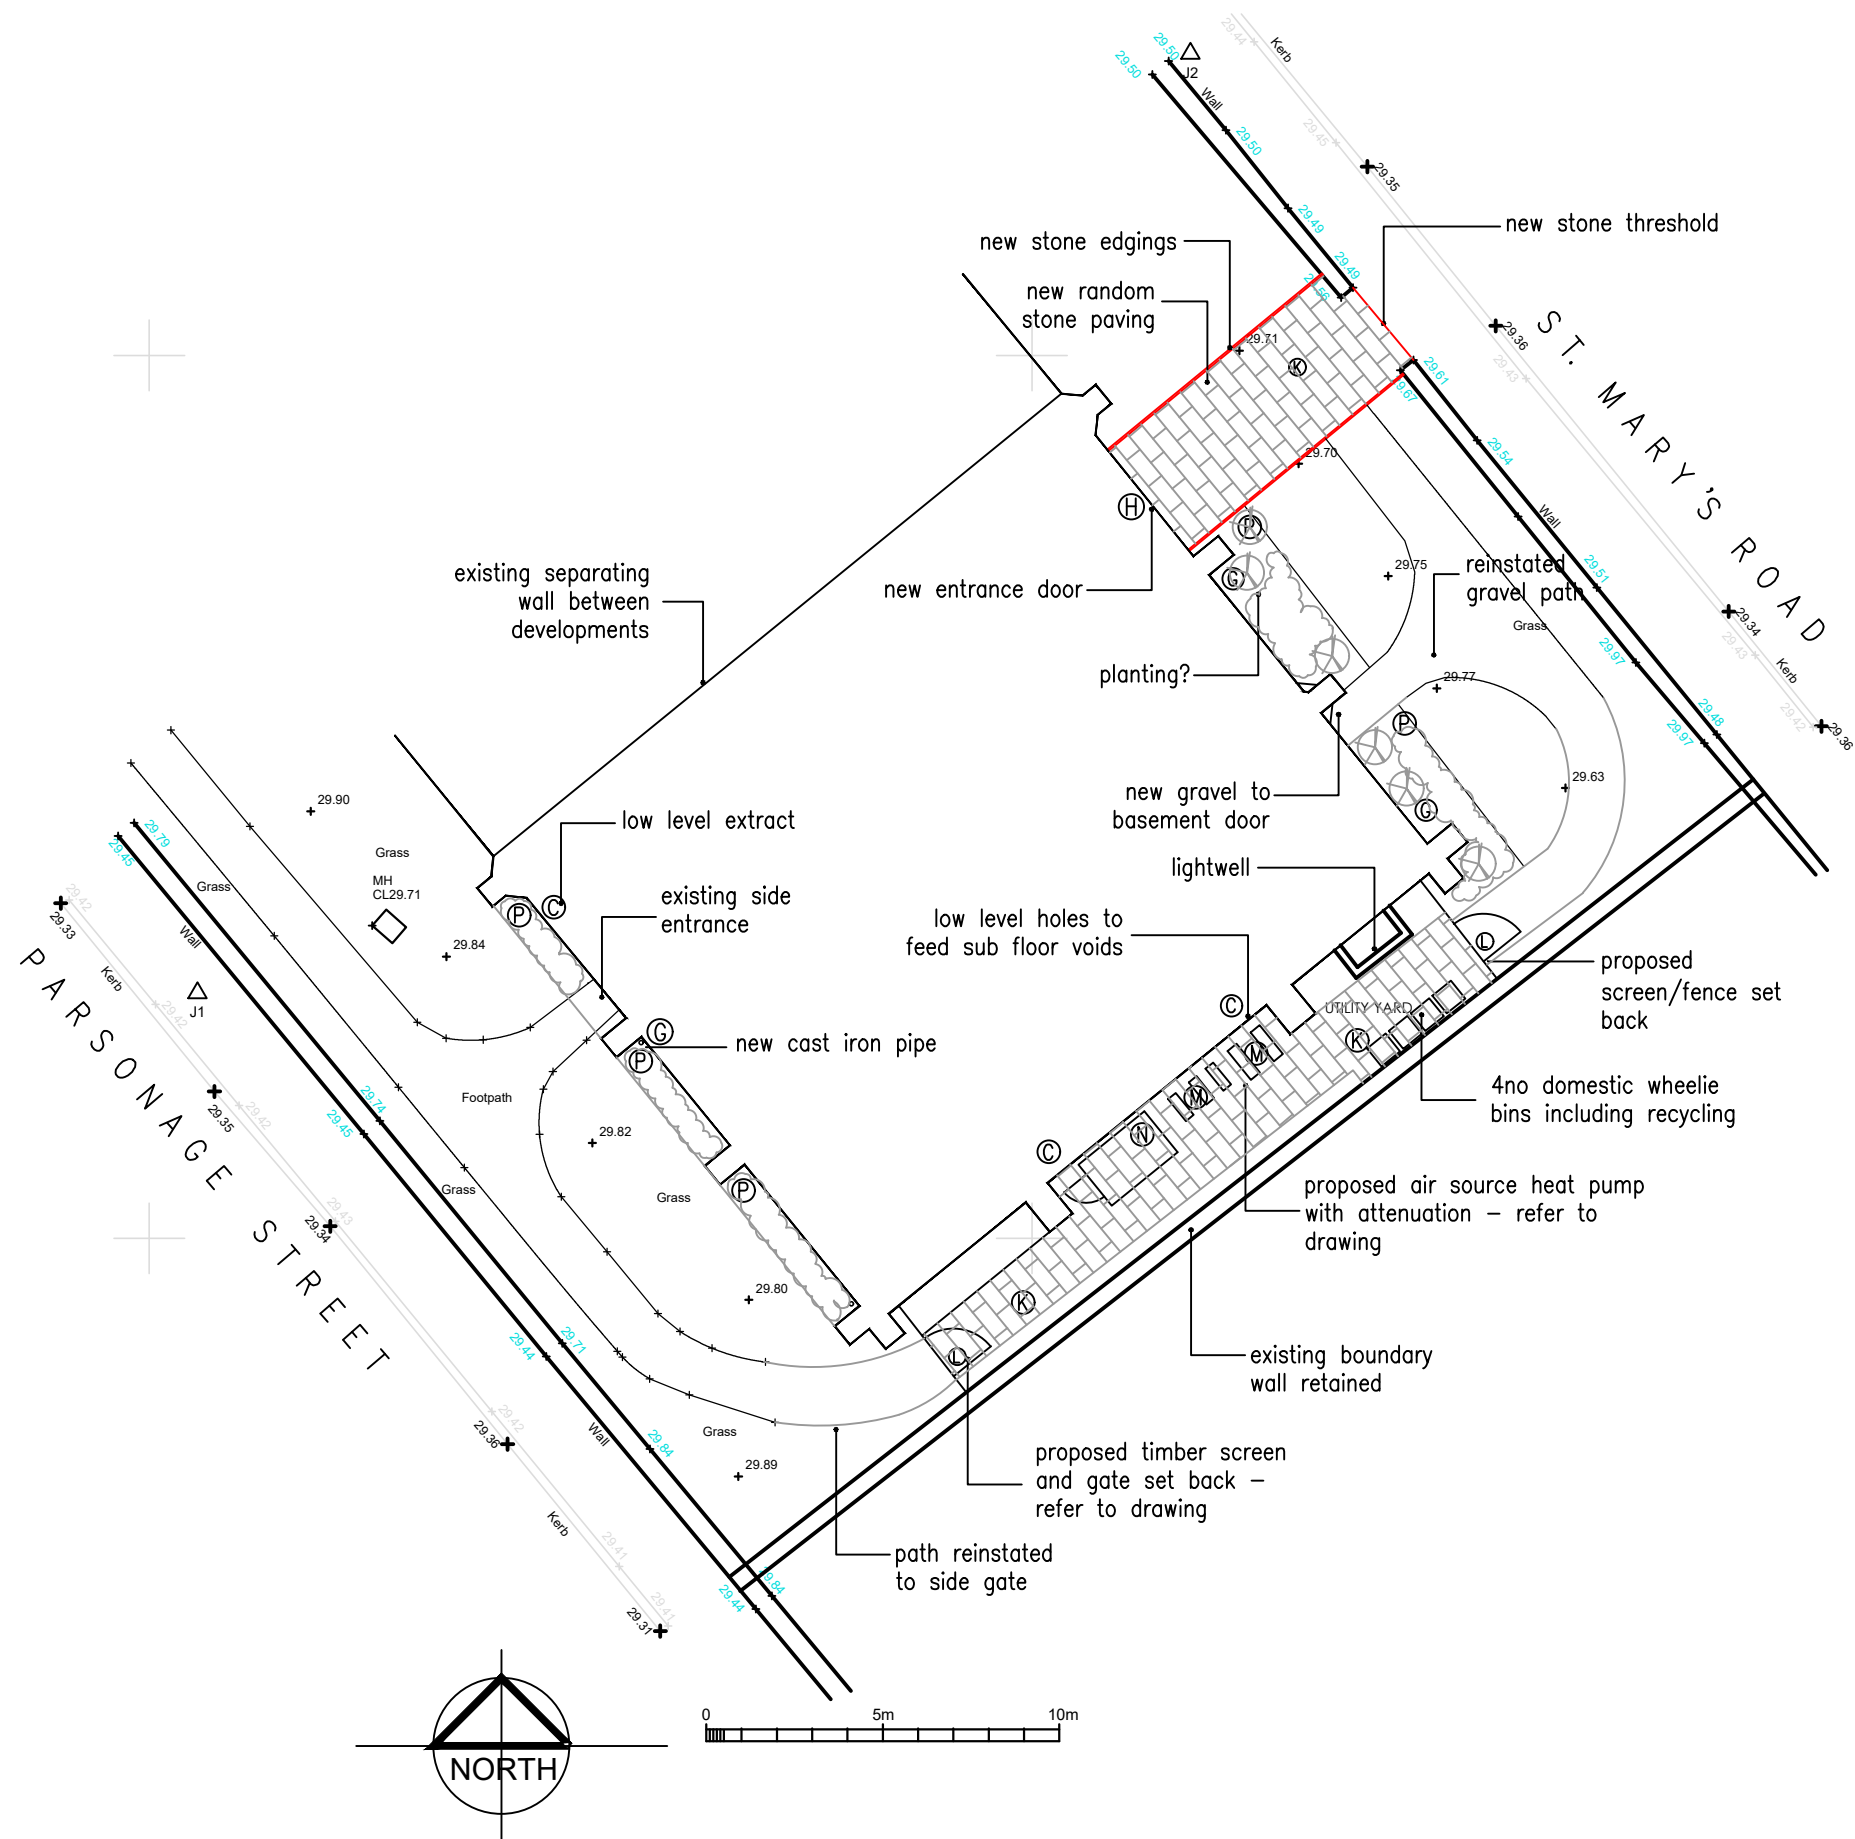

B PAVING TO YARD REDUCED		18.06.25
A ASHP AMENDED		10.03.25
revisions		
proposed site plan		
st marys chapel		
hulme		
date: december 2022		scale 1:200 @a3
status: preliminary		dwg. d433/D08 rev B
DO NOT SCALE – IF DIMENSIONS ARE NOT GIVEN PLEASE ASK		

architectural designworks limited

designworks



studio one 17 biggin gardens heywood OL10 2WF t: 0161 332 1943 e: architects@archdesignworks.co.uk