


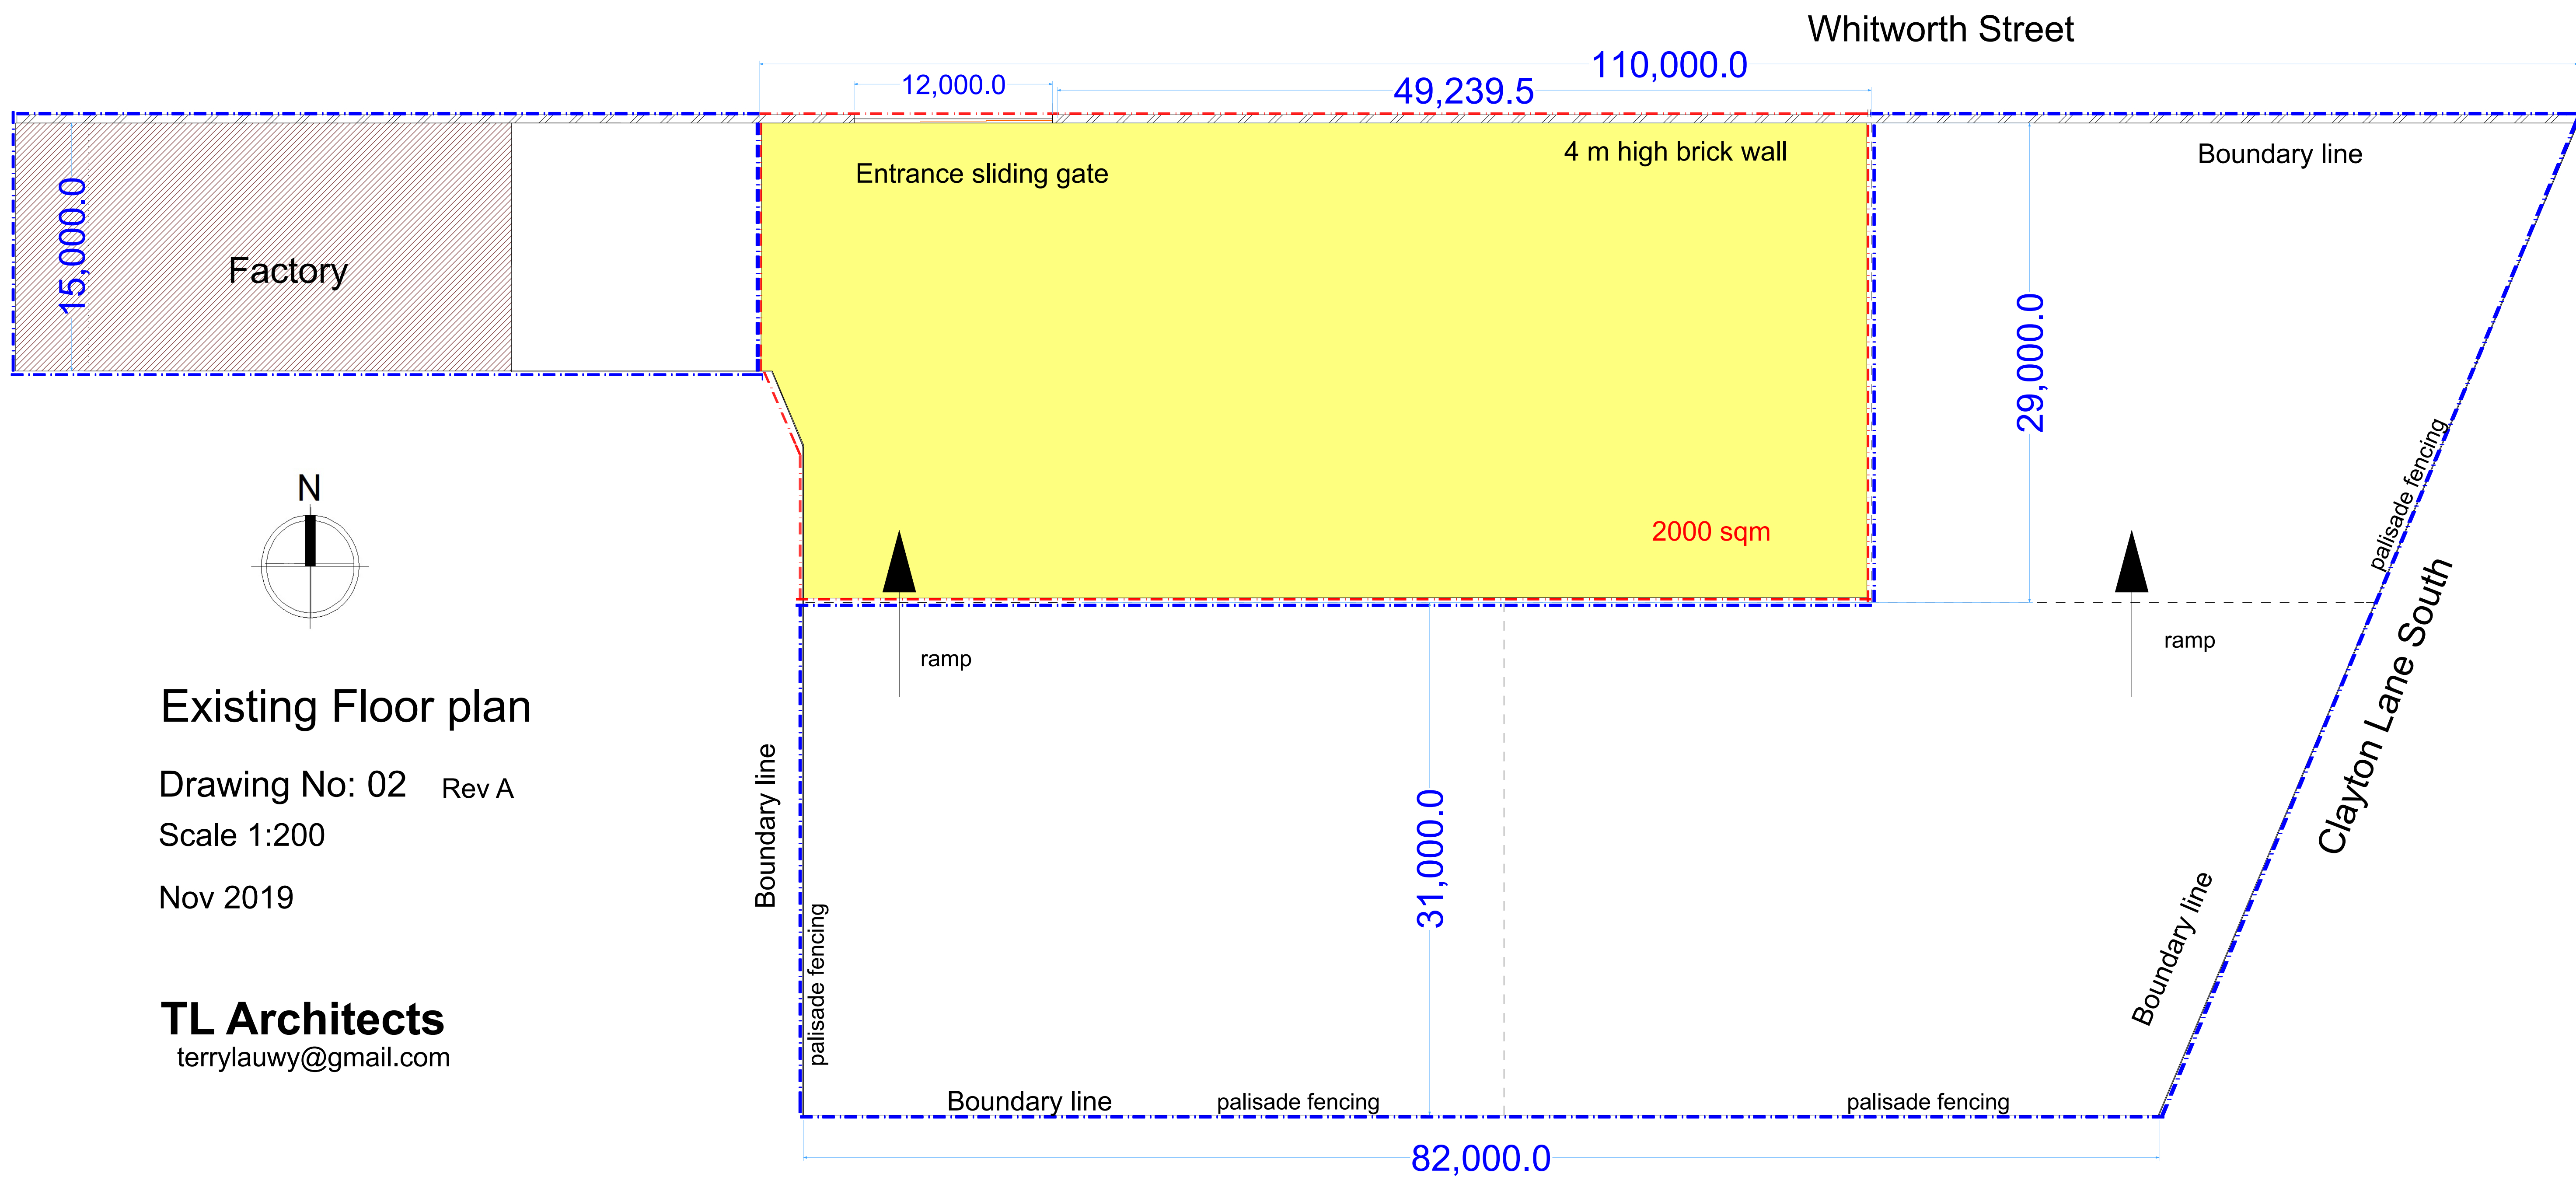

Existing Floor plan

Drawing No: 02 Rev A

Scale 1:200

Nov 2019

TL Architects

terrylauwy@gmail.com