




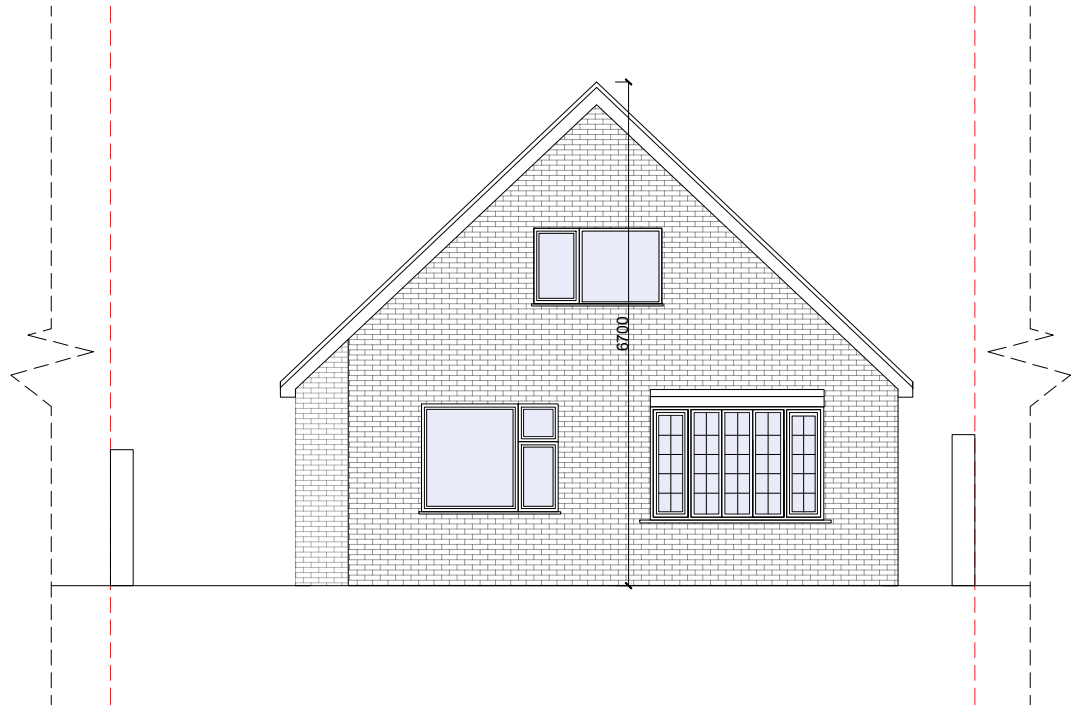


Existing West Elevation

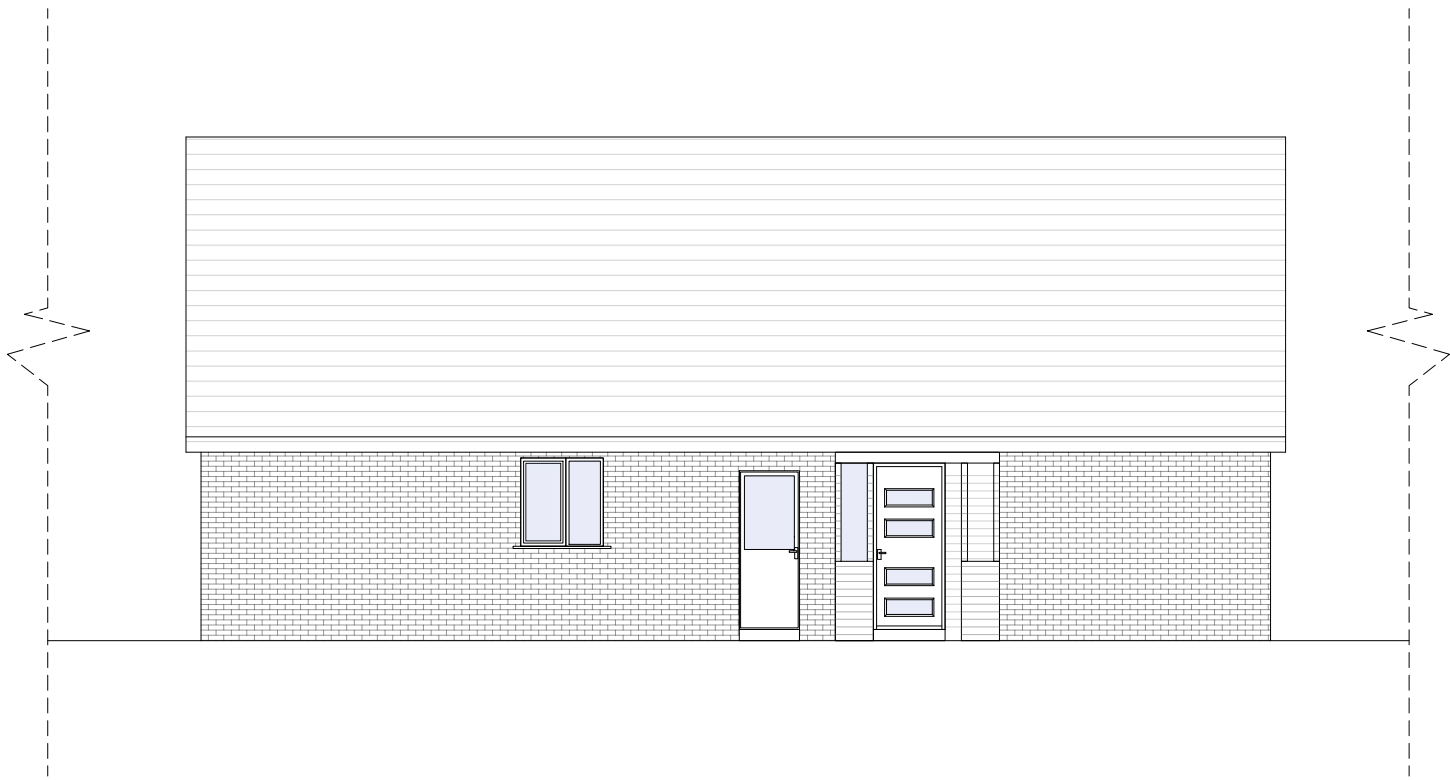

Existing North Elevation

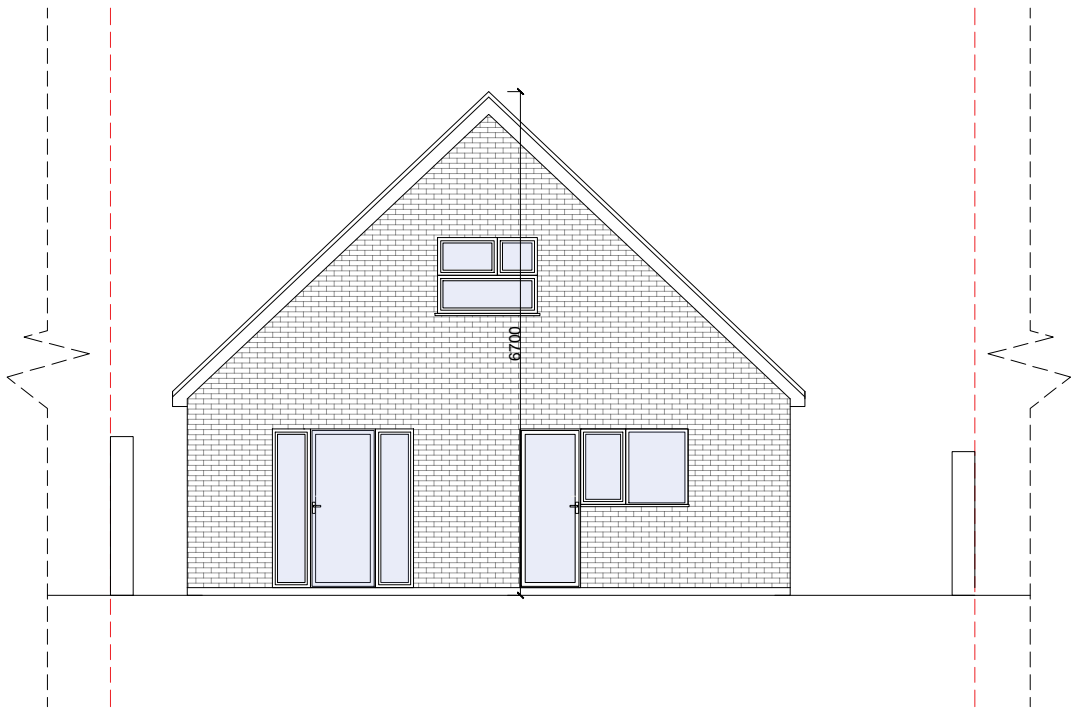

Existing East Elevation

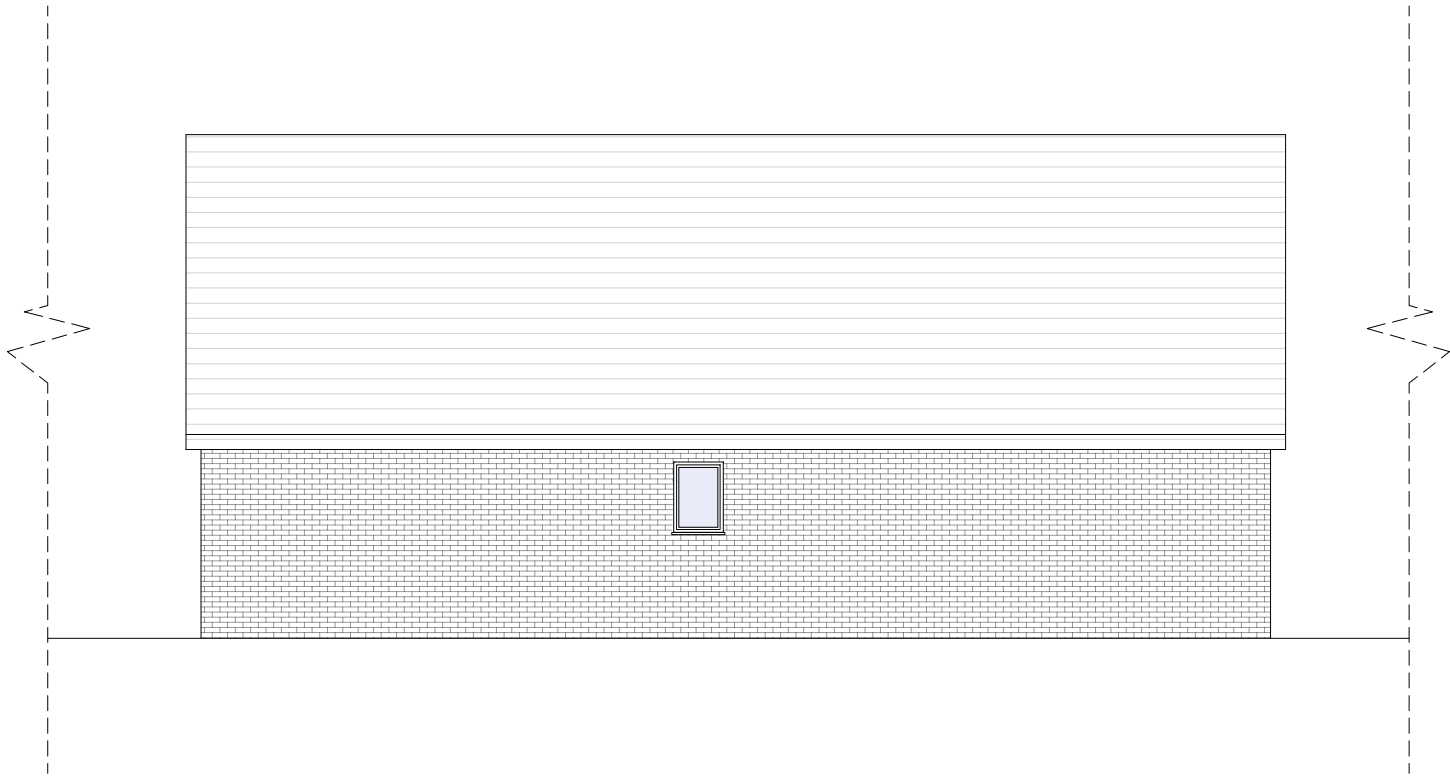

Existing South Elevation

Drawing Name

Existing Elevations

Project Address

21 Victoria Terrace,
Manchester M12 4LB

Drawing No.

21VictoriaTerrace_
ExistingElevations_V3

Scale

1/100 at A2

Designer

EC

Date

07.07.2025

Drawing No.

06

Revision

V3

PLANNING BY DESIGN
FROM CONCEPT TO COMPLETION

Planning By Design Ltd
www.planning-by-design.co.uk
hello@planning-by-design.co.uk