


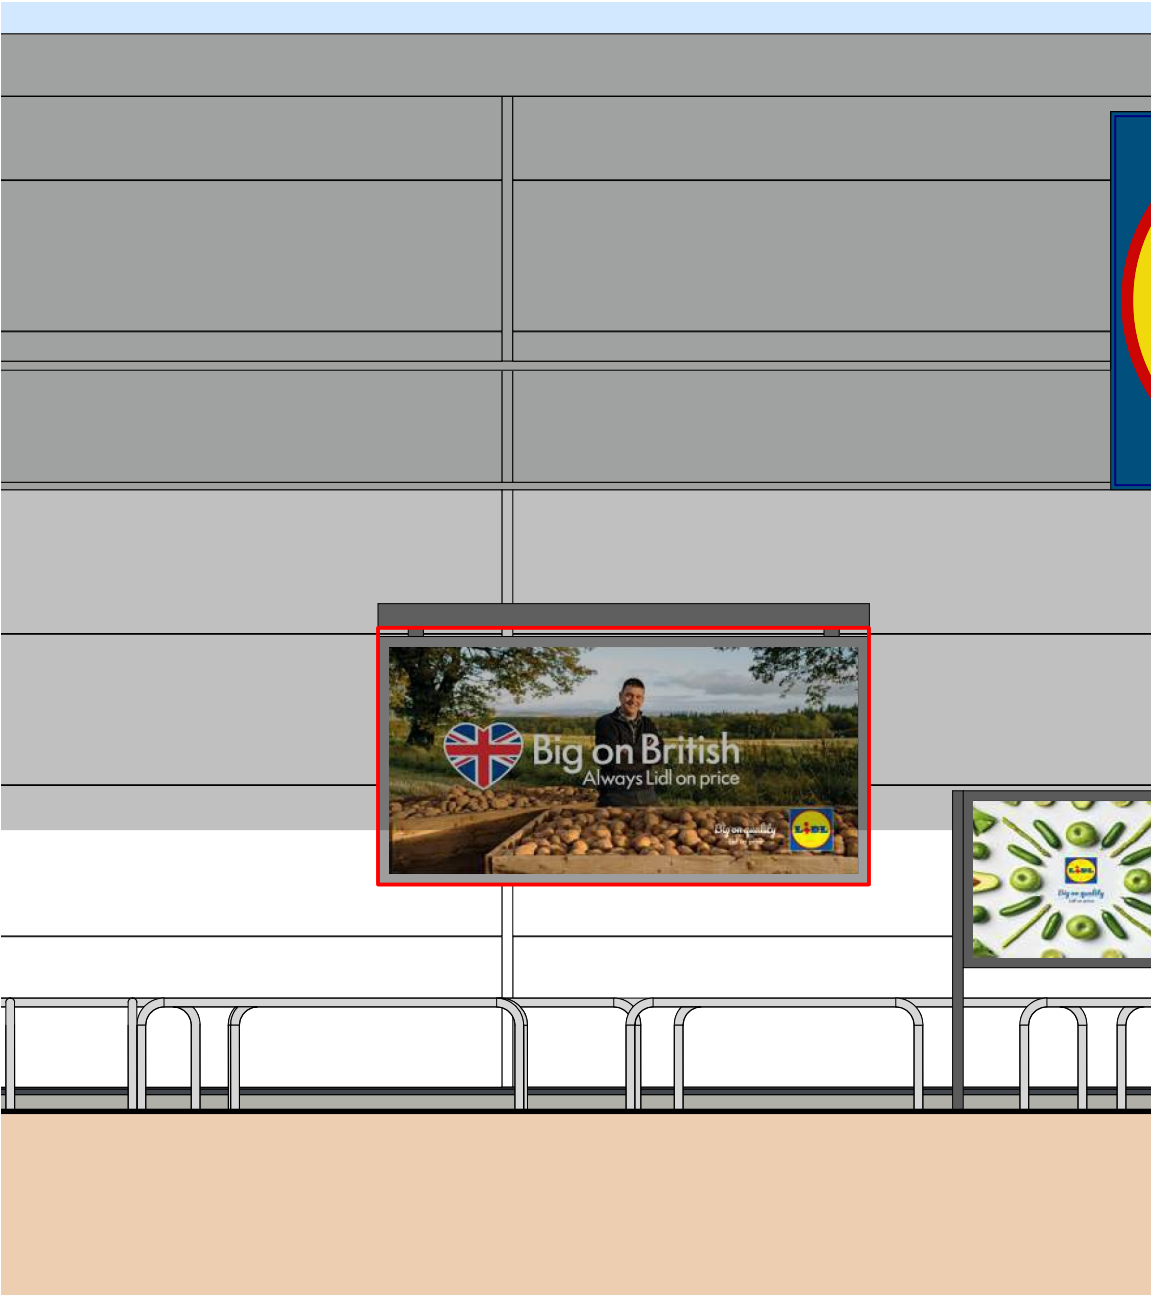


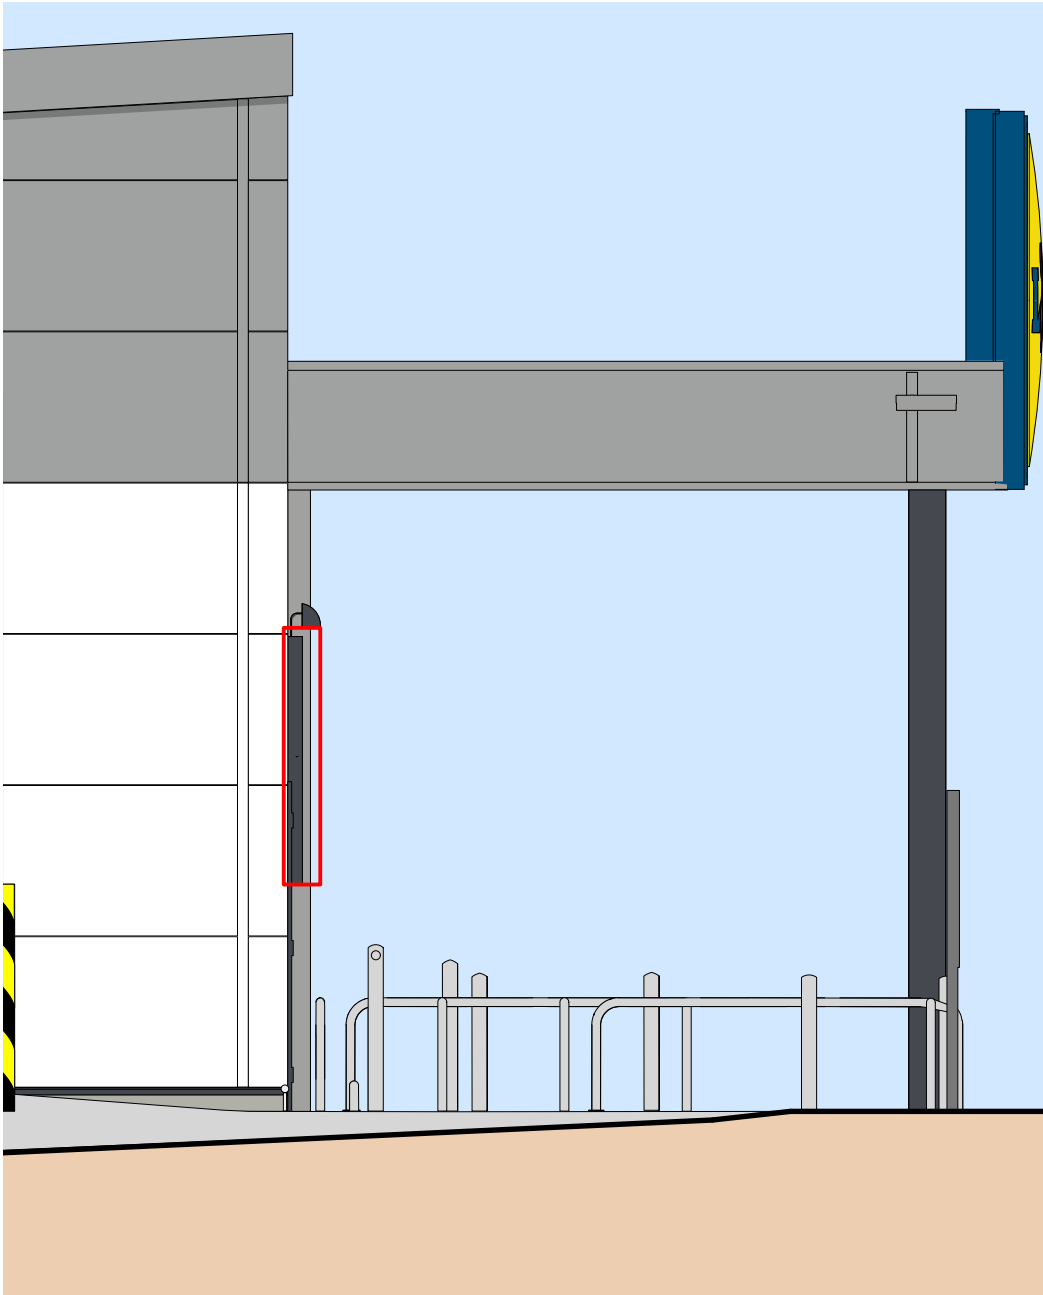

FRONT ELEVATION

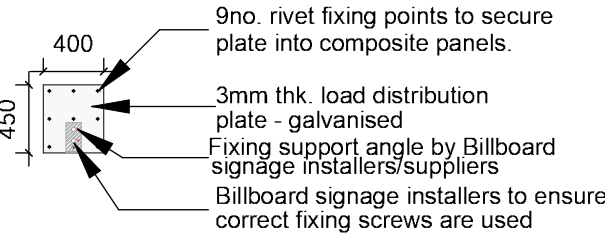

SIDE ELEVATION

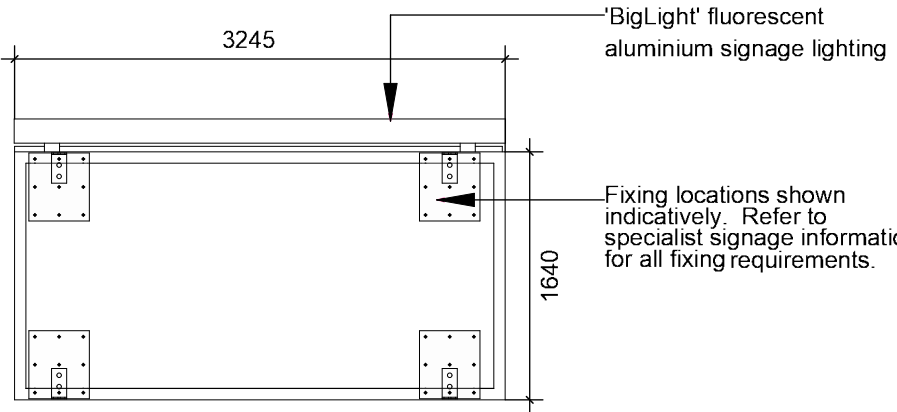

Small Billboard load distribution plates to be positioned to suit
Billboard fixing locations as per signage specialist details.
Plate designed by Arcelor Mittal (Continental decking)



THIS DRAWING IS COPYRIGHT, AND REMAINS THE PROPERTY OF HTC ARCHITECTS. IT MUST NOT BE REPRODUCED, USED, DISCLOSED OR TRANSMITTED TO THIRD PARTIES IN ANY FORM, IN WHOLE OR IN PART, WITHOUT PRIOR WRITTEN PERMISSION.

DO NOT SCALE!
ALL DIMENSIONS SHOULD BE CHECKED ON SITE BEFORE WORK COMMENCES

Rev. Date Description

client



Lidl GB Ltd

project
Hollinwood Ave, Manchester

drawing title
Proposed Small Billboard
Signage

date September 2025

status Planning

scale 1:50 @ A3

drawn JBH checked MH

job no. 3607 dwg no. P504

rev.

htcarchitects

York Place Studio
8 Britannia Street
Leeds
LS1 2DZ
T: (0113) 244 3457
W: www.htcarchitects.co.uk
E: info@htcarchitects.co.uk